


NOTES

- This drawing is copyright. No unauthorised copying or drawing without the express permission of the architect.
- Do not scale from prints. Use figure dimensions only.
- Contractors to check all dimensions on site prior to commencement of works.
- All works to be carried out in accordance with current statutory Health and Safety Regulations.
- This drawing is to be read in conjunction with all relevant contracts and specifications. Any discrepancies or variations are to be notified to the architect before affected work commences.


REV. AMENDMENTS DATE

A EXISTING FRONT ELEVATION AND ADJOINING EXTENSION TO BE RENDERED 02.10.23

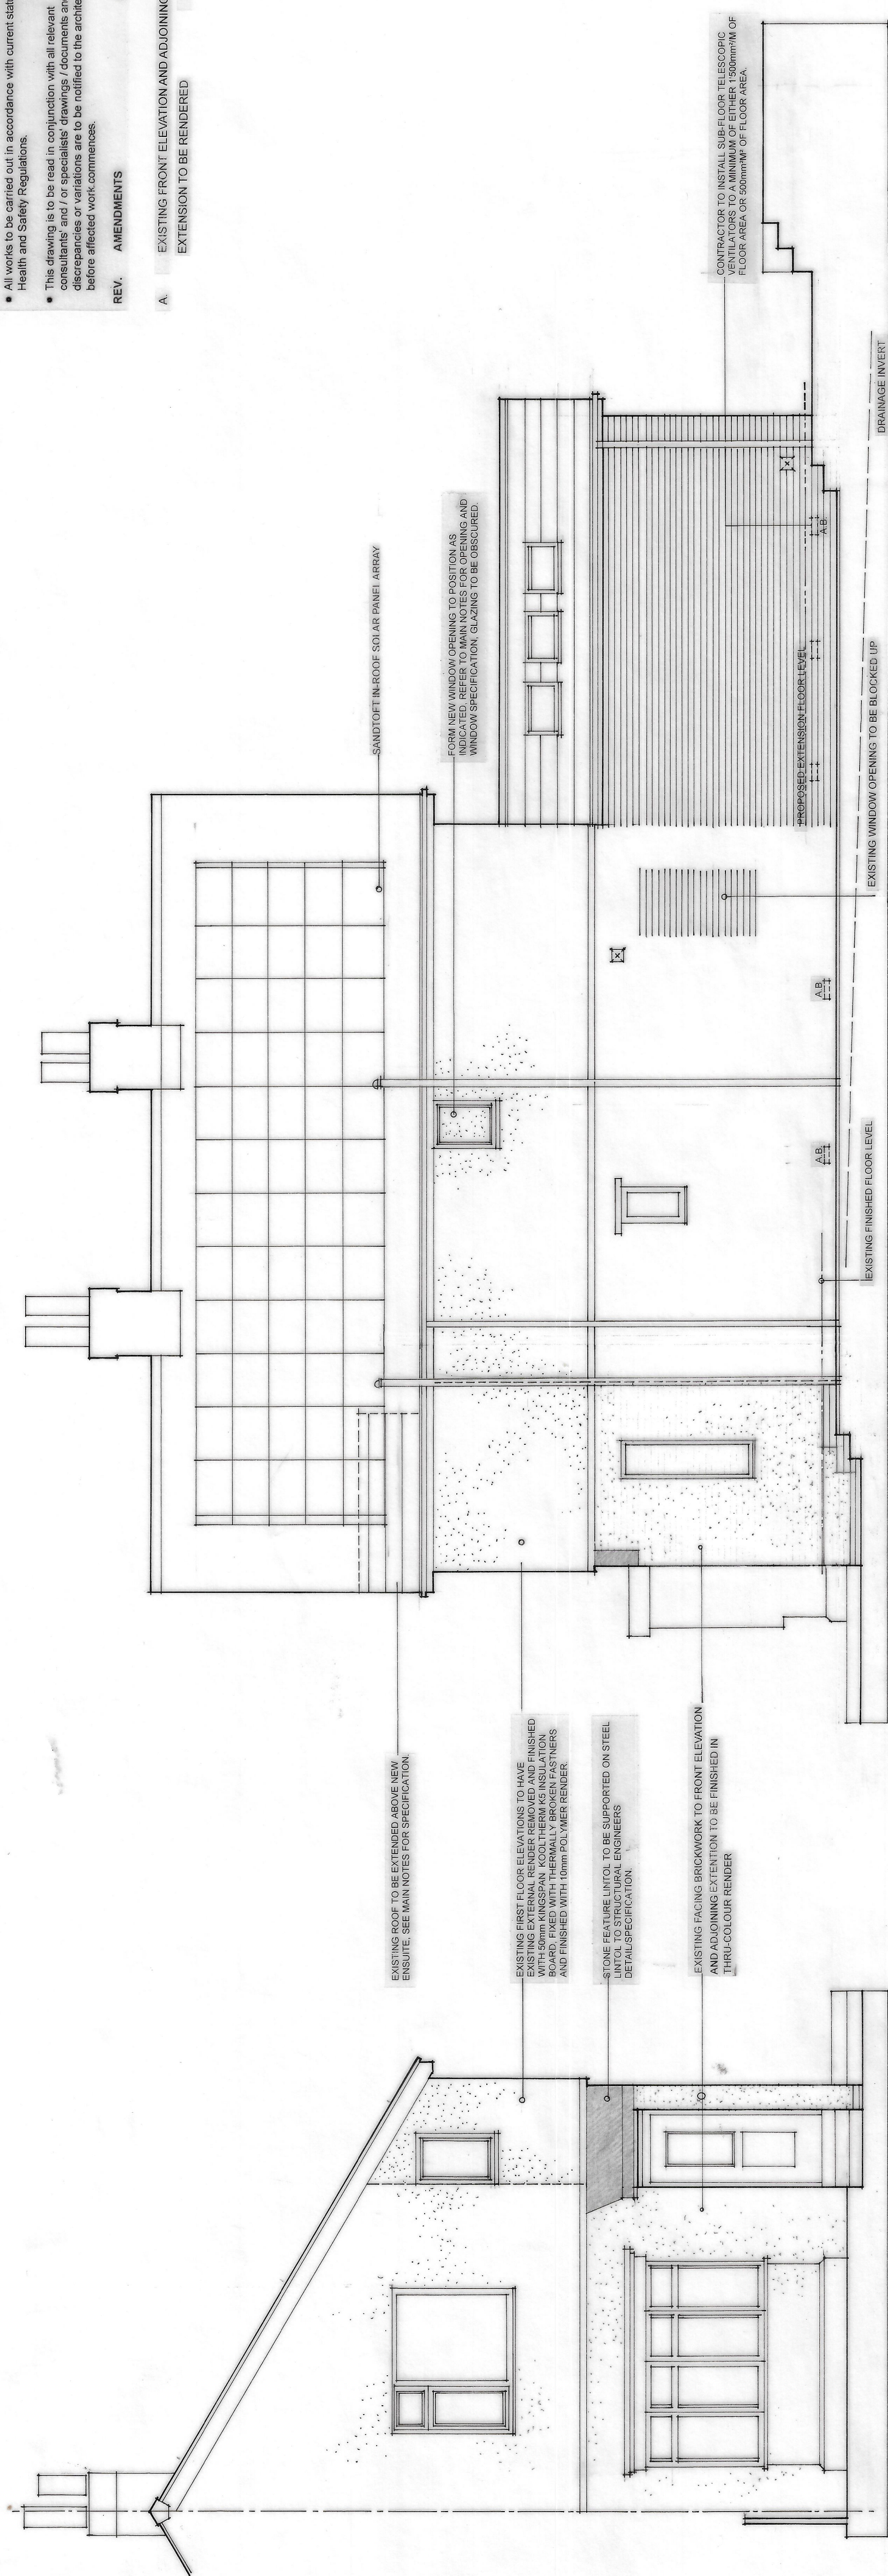


PROPOSED SIDE ELEVATION (TO NO.9)

PROPOSED FRONT ELEVATION

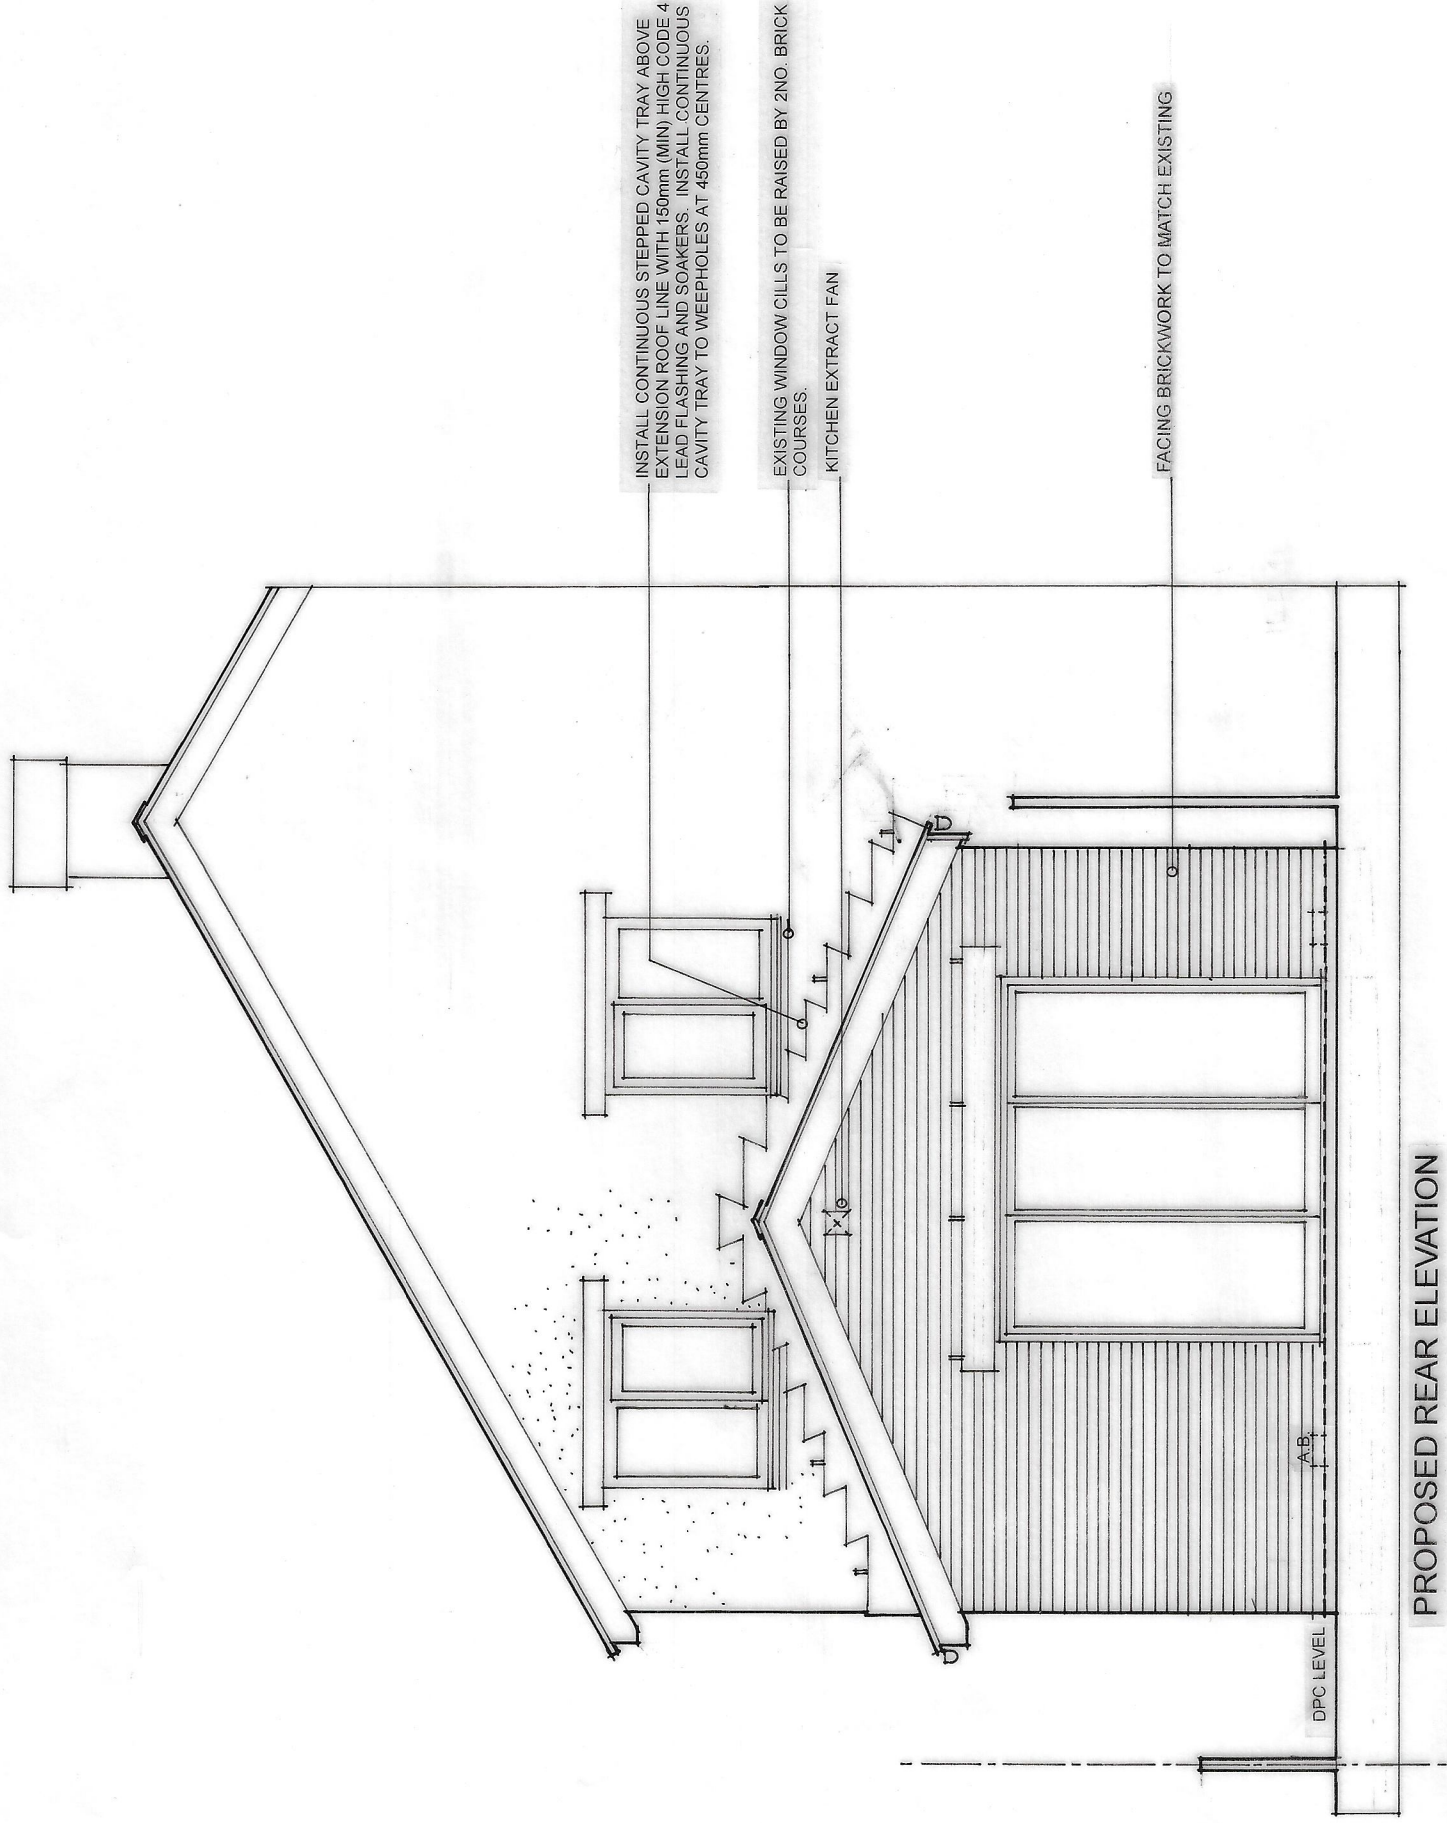

PROPOSED REAR ELEVATION

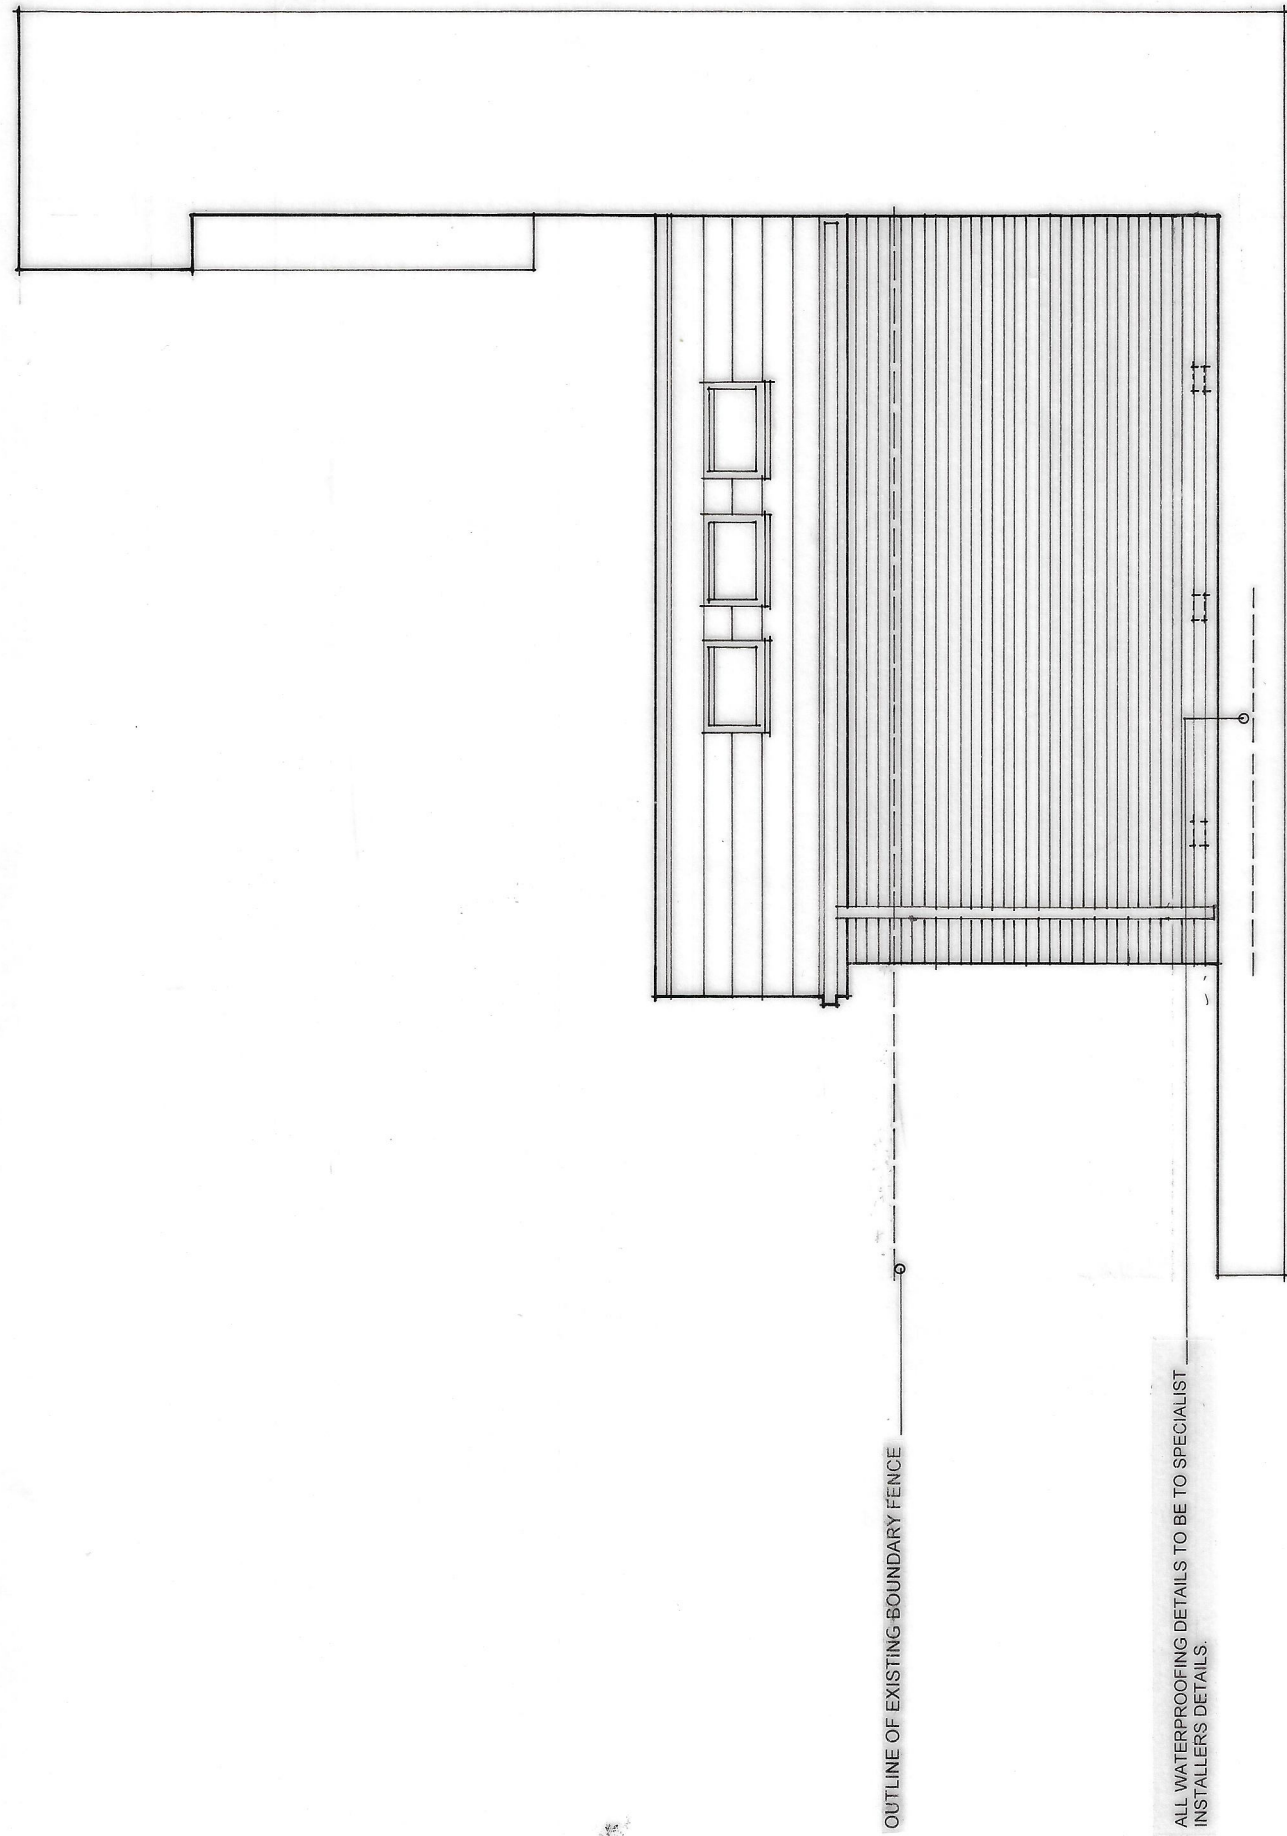

PROPOSED SIDE ELEVATION (TO NO.5)

Project Alterations & Extension 7 Nuttall Hall Road, Macclesbottom

Drawing Proposed Elevations

Client Arcon Homes Ltd

Drawn By WJH

Scale 1:50 @ A1

Dwg No. 23/640.05 (A)

Dwg Size A1

Date JUNE 2023

JOHN HOLT ARCHITECTS LTD.

3 MANCHESTER ROAD BURY LANCASHIRE BL/10R
TELEPHONE 0161 764 8314 FACSIMILE 0161 764 8995
E-MAIL mail@johnholtarchitects.co.uk
DO NOT SCALE DRAWING