



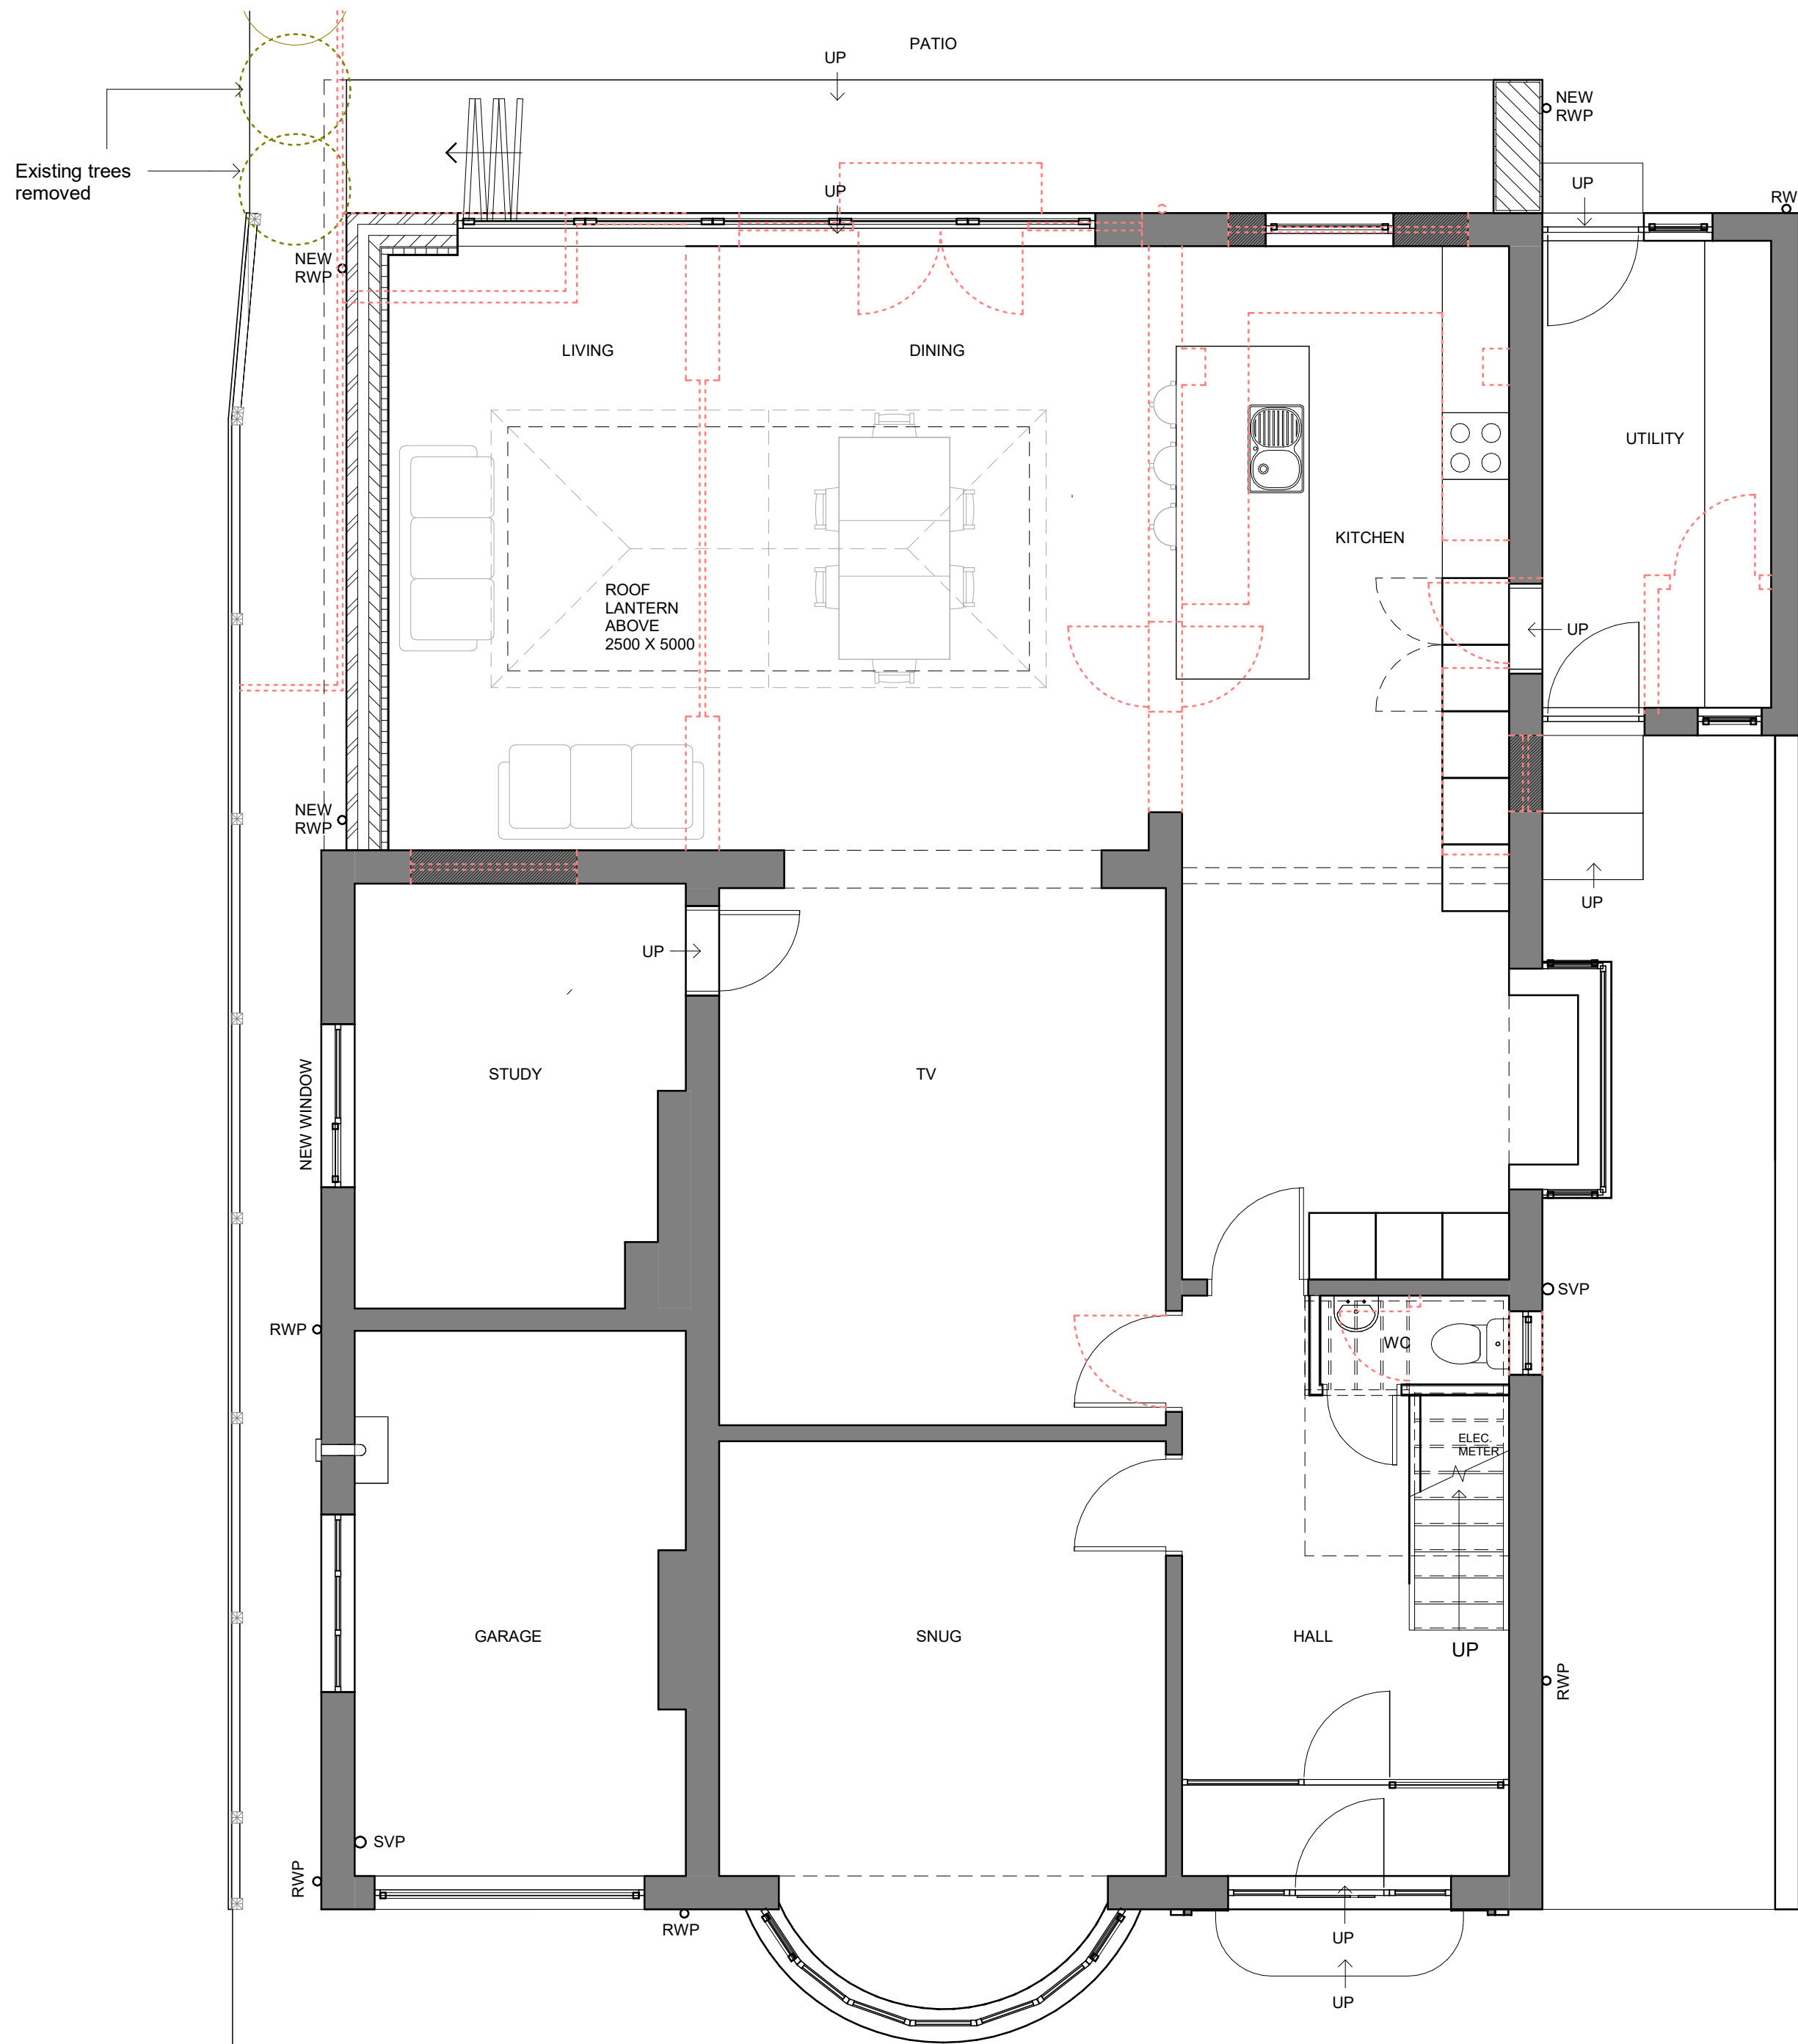

Ground Floor Plan
1 : 50

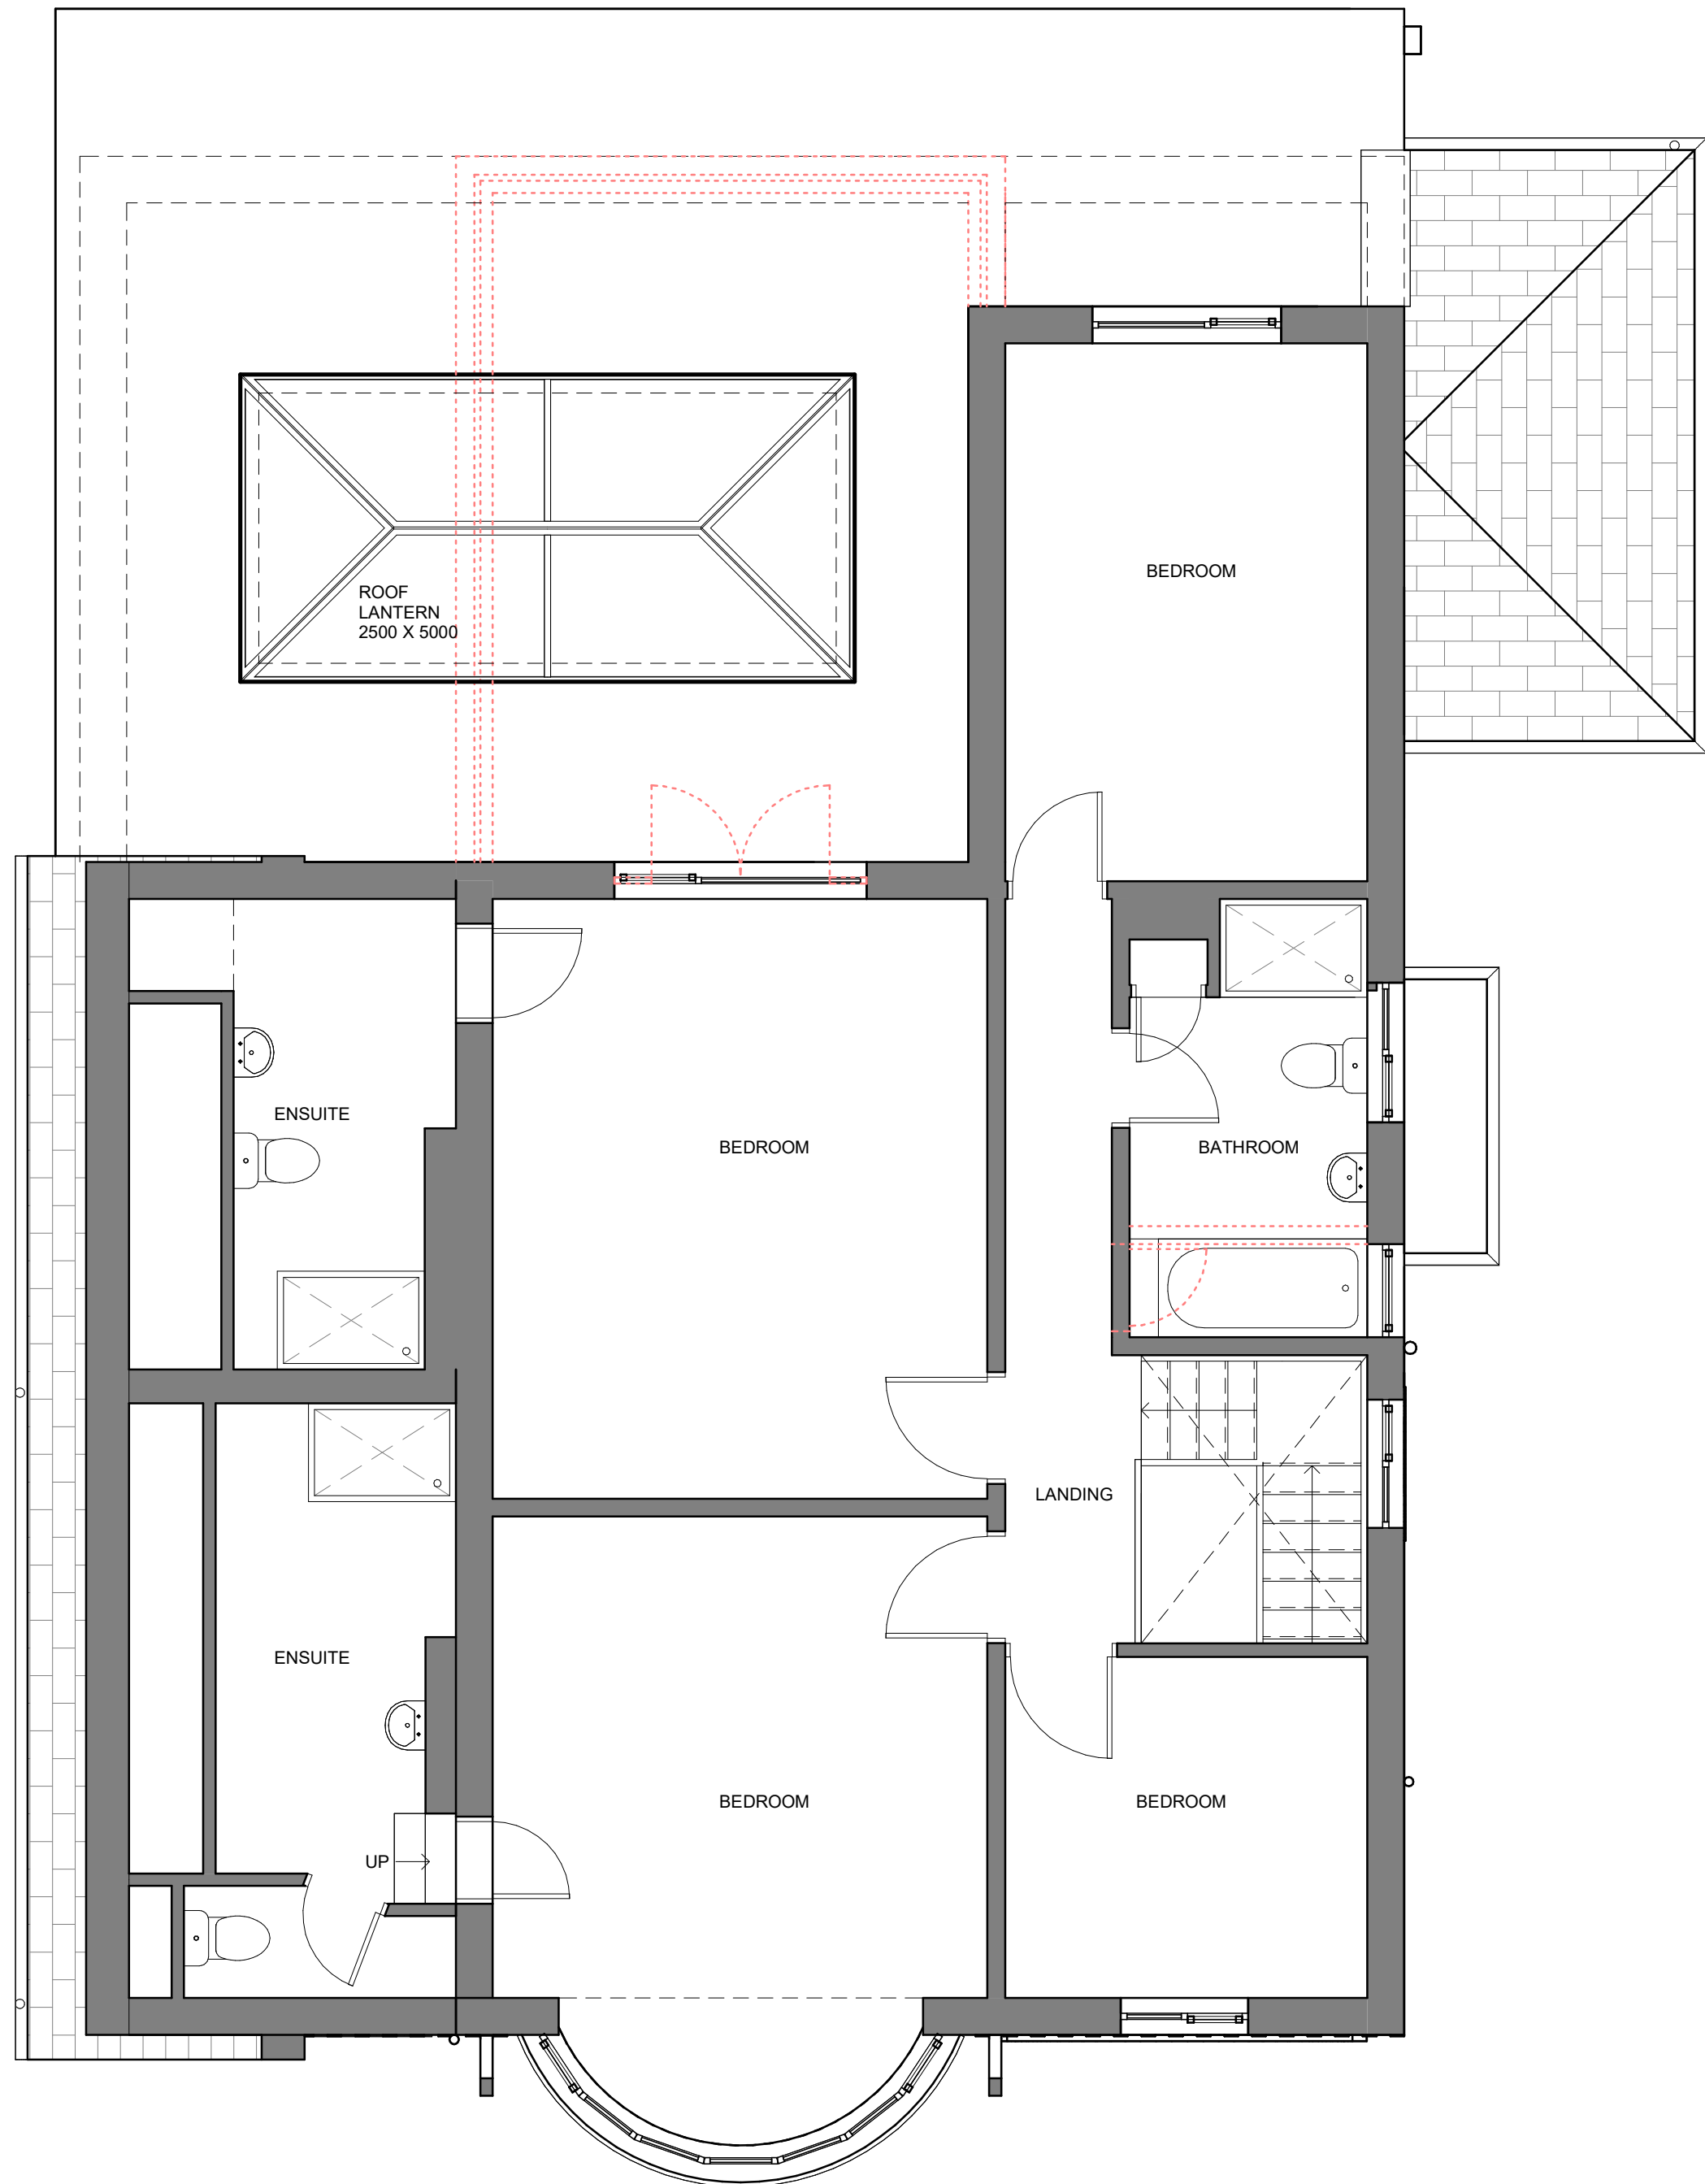

First Floor Plan
1 : 50



NOTES
The Contractor is to check all dimensions and site conditions before commencing.
Do not scale from this drawing.
This drawing remains the copyright of WHYL Architecture.
KEYPLAN

C	Planning issue	WL	30.09.23
B	Updated in line with client comments	WL	26.09.23
A	Initial issue	WL	17.09.23
Rev	Description	By	Date
Client	Mr Iqbal		
Project	23 Castle Hill Road, Prestwich		
Drawing	Proposed Plans		
Dwg No.	23CH - 121	Rev	C
Date	06.09.2023	Scale	1 : 50
Author	Approver		
Status	Concept		

WHYL ARCHITECTURE
T: 07894 348777
whyarchitecture@hotmail.co.uk