



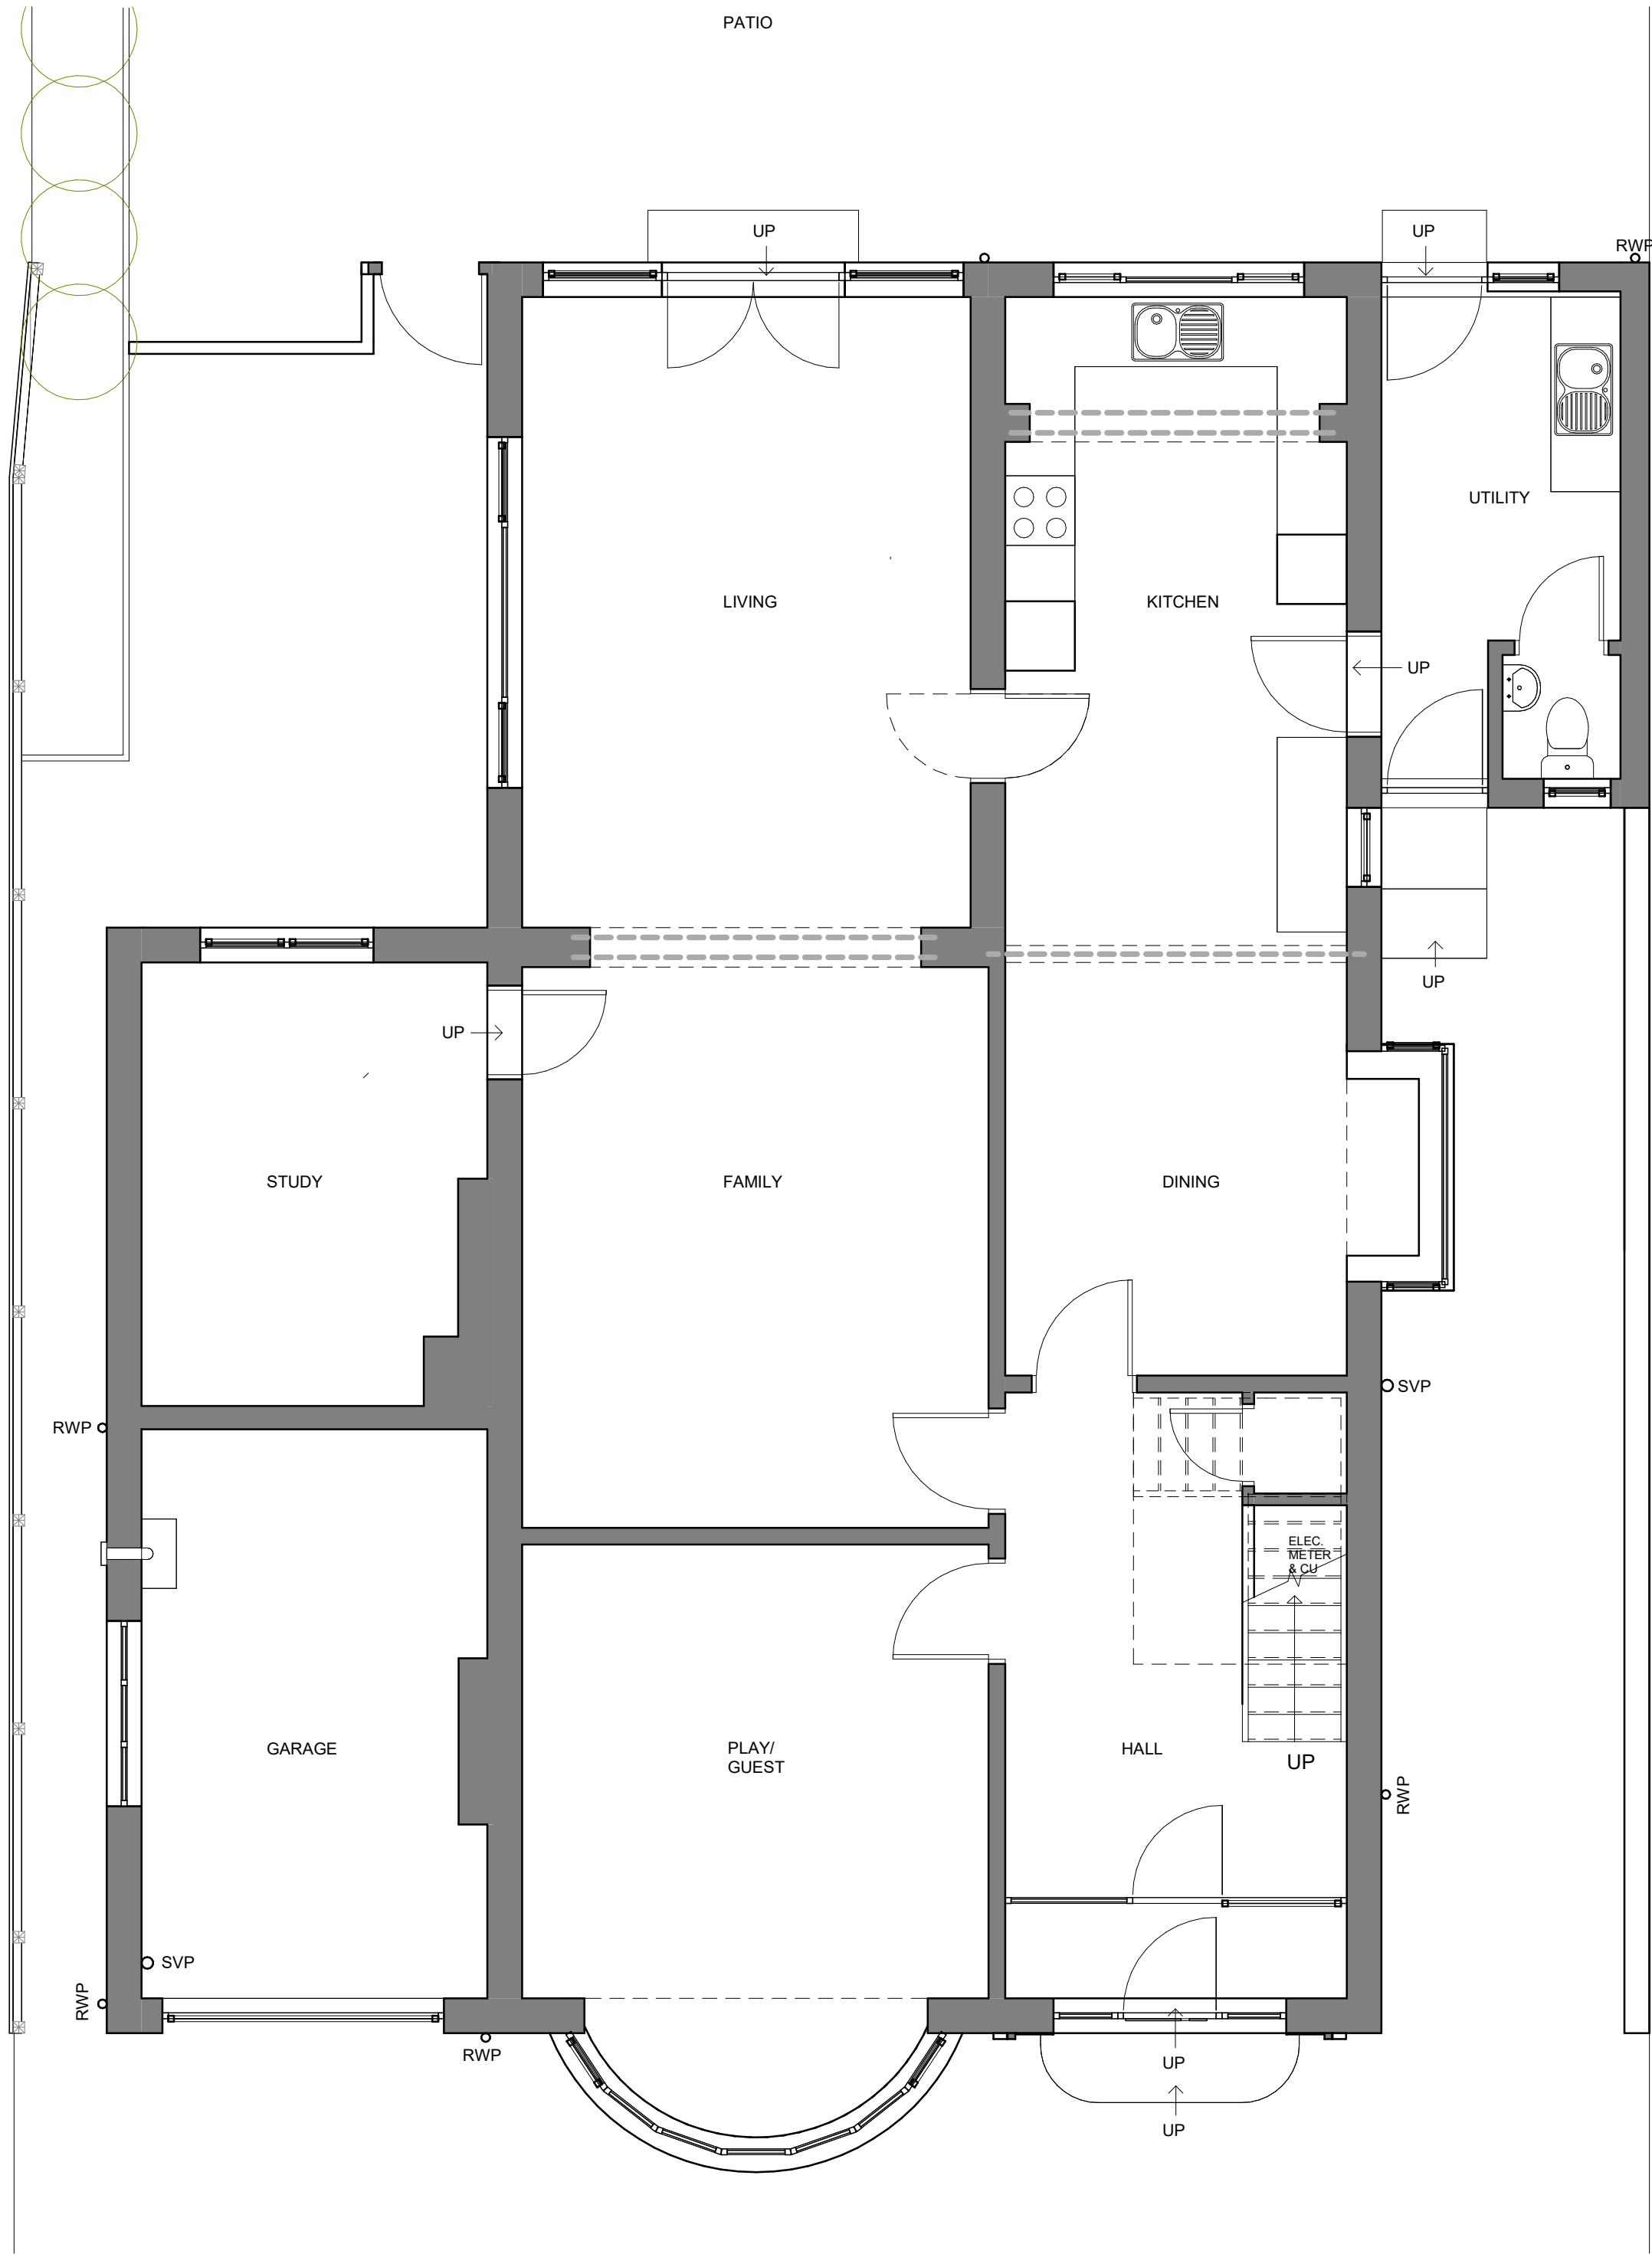

Ground Floor Plan
1 : 50

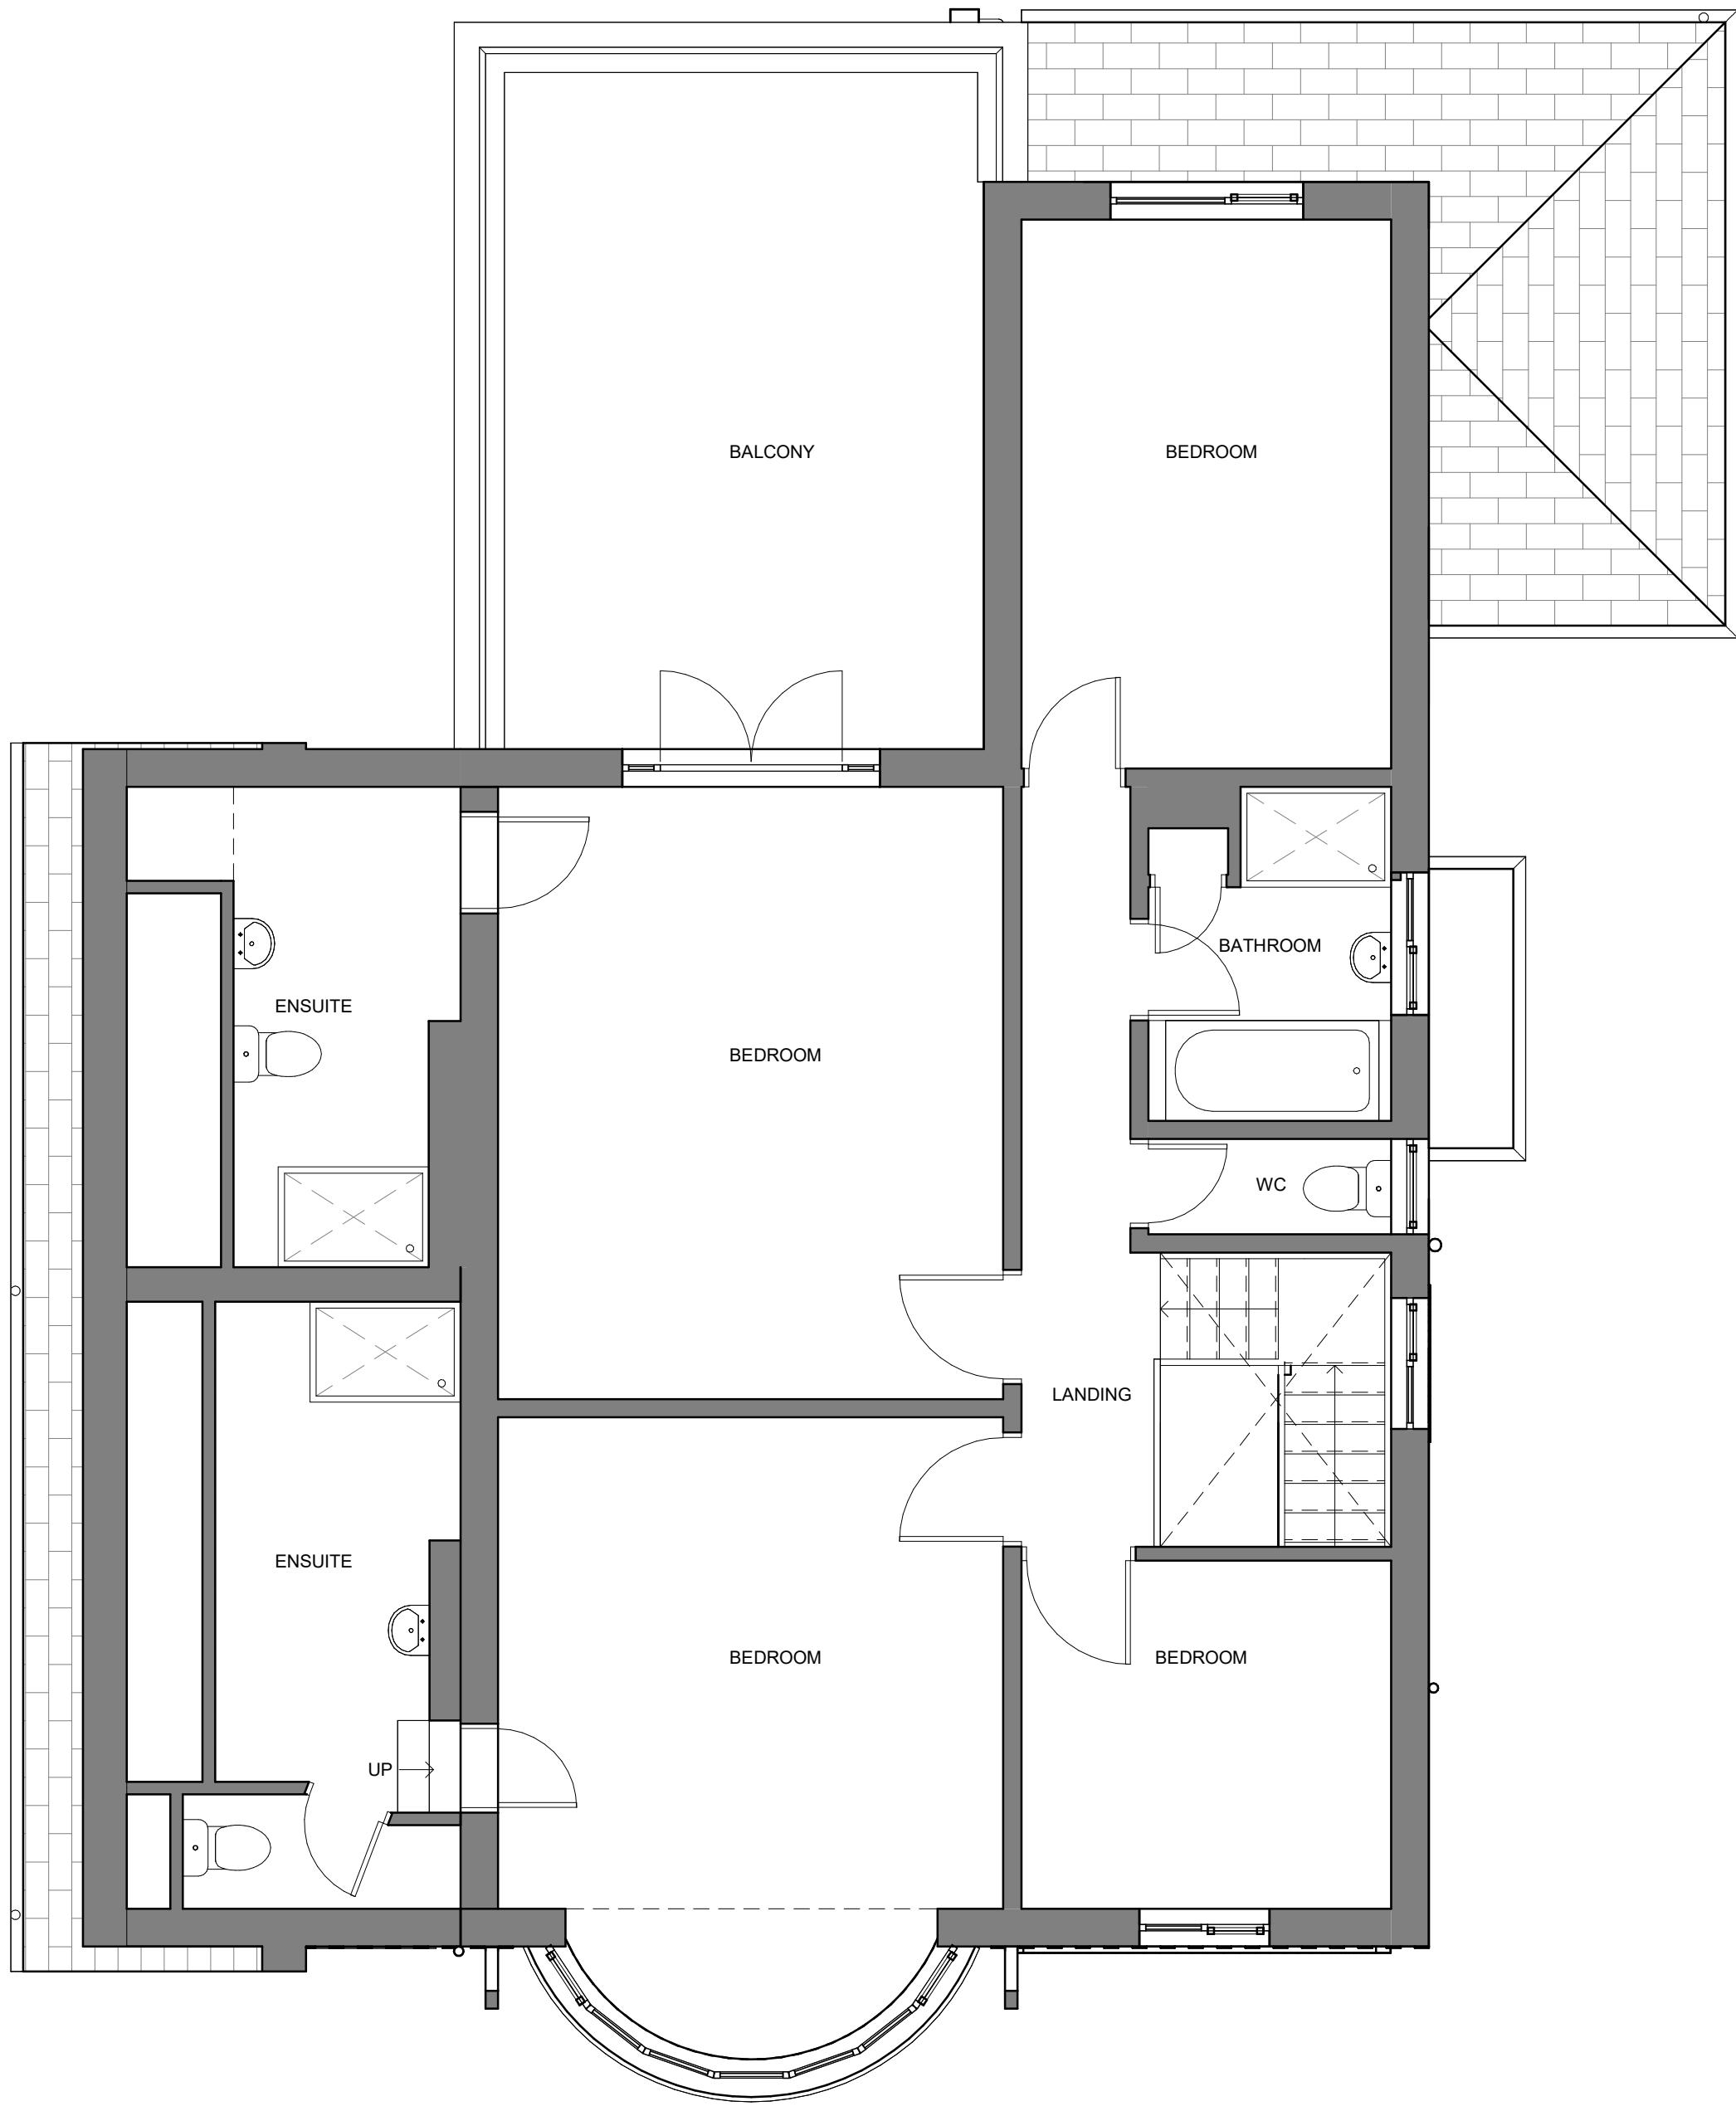

First Floor Plan
1 : 50



Site Location Plan
1 : 1250

NOTES
The Contractor is to check all dimensions and site conditions before commencing.
Do not scale from this drawing.
This drawing remains the copyright of WHYL Architecture.

KEYPLAN

B	Planning issue	WL	30.09.23
A	Initial issue	WL	17.09.23
Rev	Description	By	Date
Client	Mr Iqbal		
Project	23 Castle Hill Road, Prestwich		
Drawing	Existing Plans		
Dwg No.	23CH - 110		Rev B
Date	06.09.2023	Scale As indicated	@ A
Drawn	Author	Approved Approver	
Issued	Concept		

WHYL ARCHITECTURE
T: 07894 348777
whyarchitecture@hotmail.co.uk