




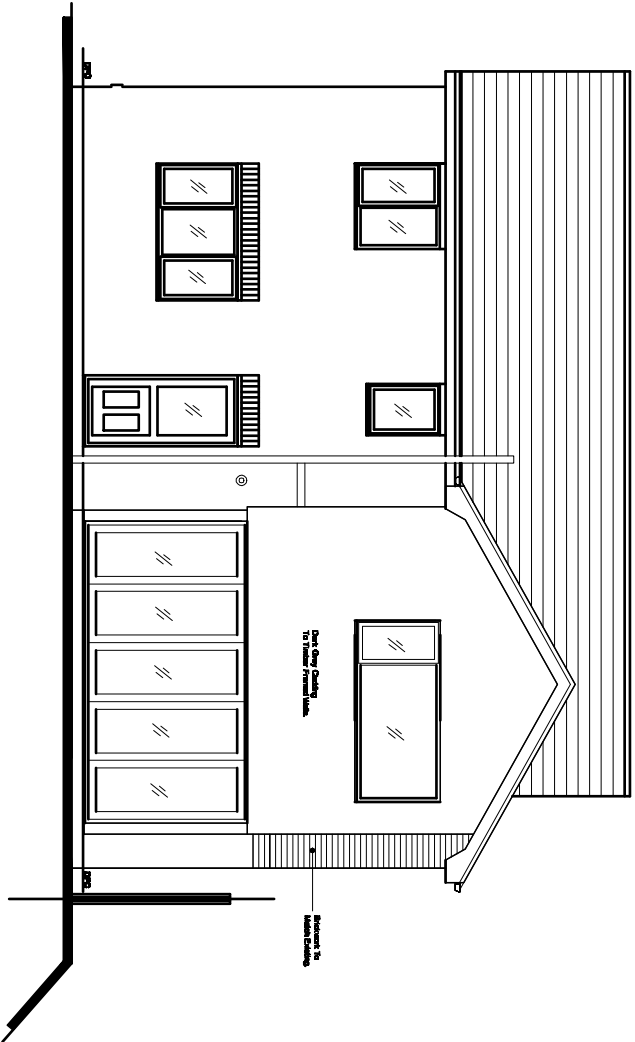


PROPOSED REAR ELEVATION.

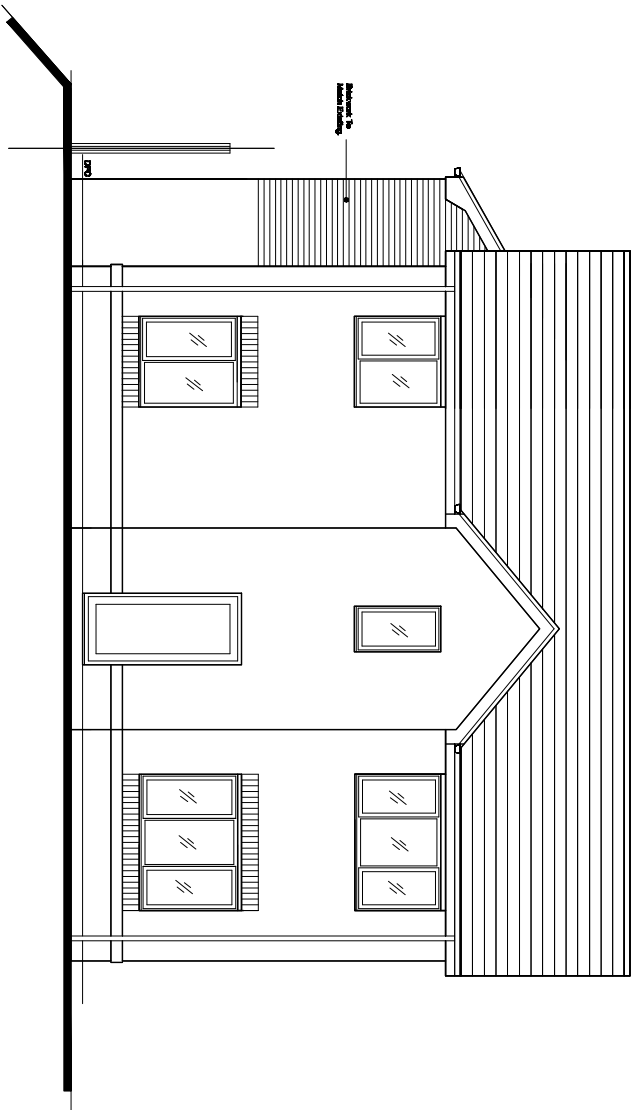

PROPOSED FRONT ELEVATION.

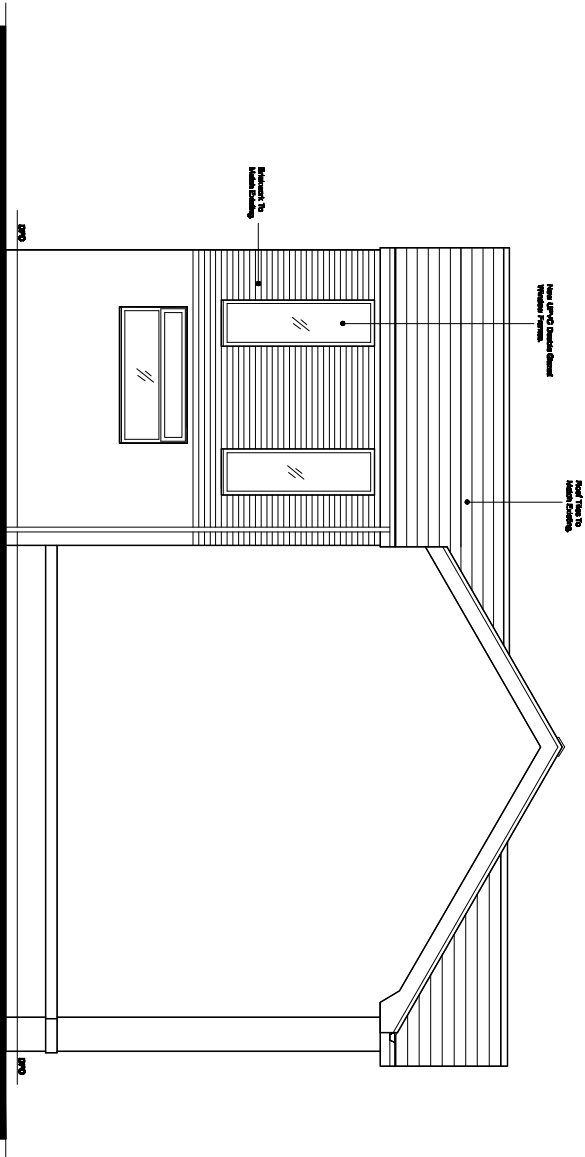

PROPOSED SIDE ELEVATION.

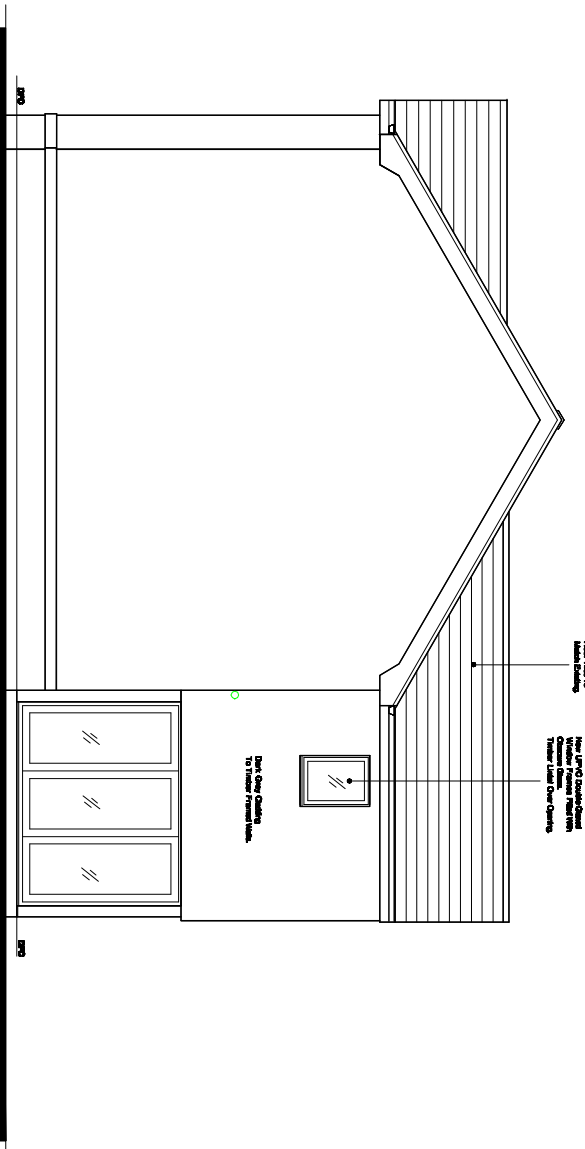

PROPOSED SIDE ELEVATION.

Revision	Title :	Project :	MTC Designs
	PROPOSED FIRST FLOOR EXTENSION ABOVE EXISTING GARDEN ROOM.	48, LOWES ROAD, BURY, BL9 6PJ	St Enoch Drive Broom BL2 6TB T: 01504 416714 M: 07700220114 Email: info@mtcdesign.co.uk
			Scale 1:100 @ A3 Date : September 2023.
			Drawing No: P02