




3 PP-PROPOSED REAR ELEVATION
1 : 50



1 PP-PROPOSED FRONT ELEVATION
1 : 50




4 PP-PROPOSED RIGHT SIDE ELEVATION
1 : 50

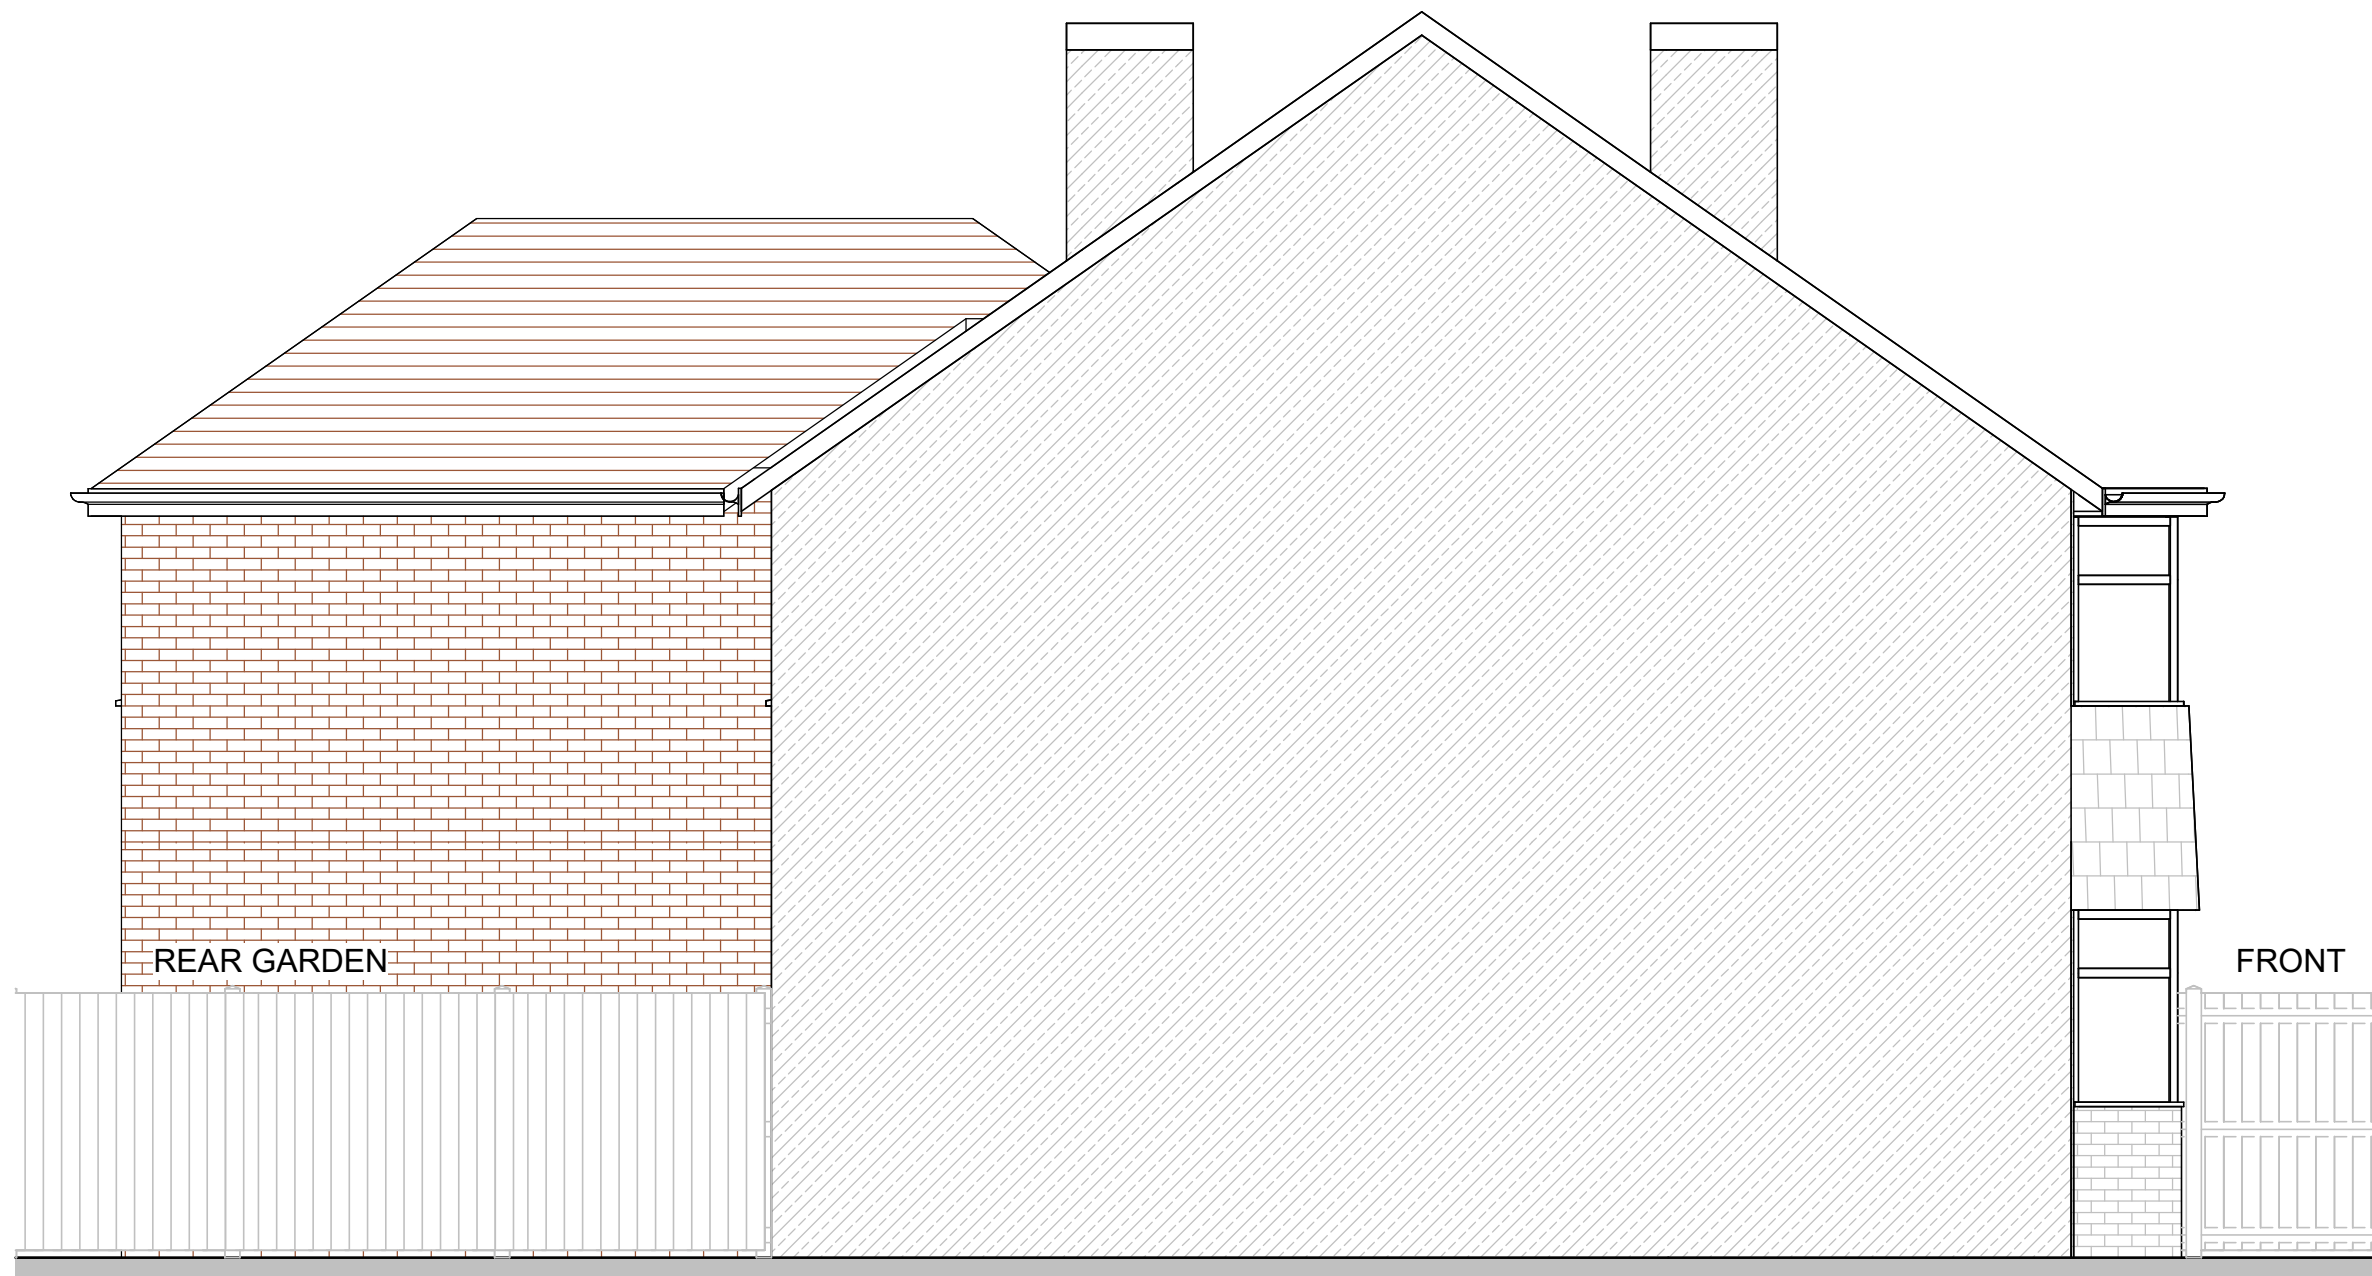

2 PP-PROPOSED LEFT SIDE ELEVATION
1 : 50



5 PP-PROPOSED SECTION A
1 : 50

 CLIENT	PROJECT		DRAWING TITLE		
	40, SWINTON CRESCENT, BURY, MANCHESTER BL9 8PB		PROPOSED ELEVATIONS AND SECTION		
	DRAWING NO.	REV.	 Meters @ 1:50 @ A1		
	PP-04				
	DATE	DRAWN			
	15-05-25	FU	1 : 50 @A1		