




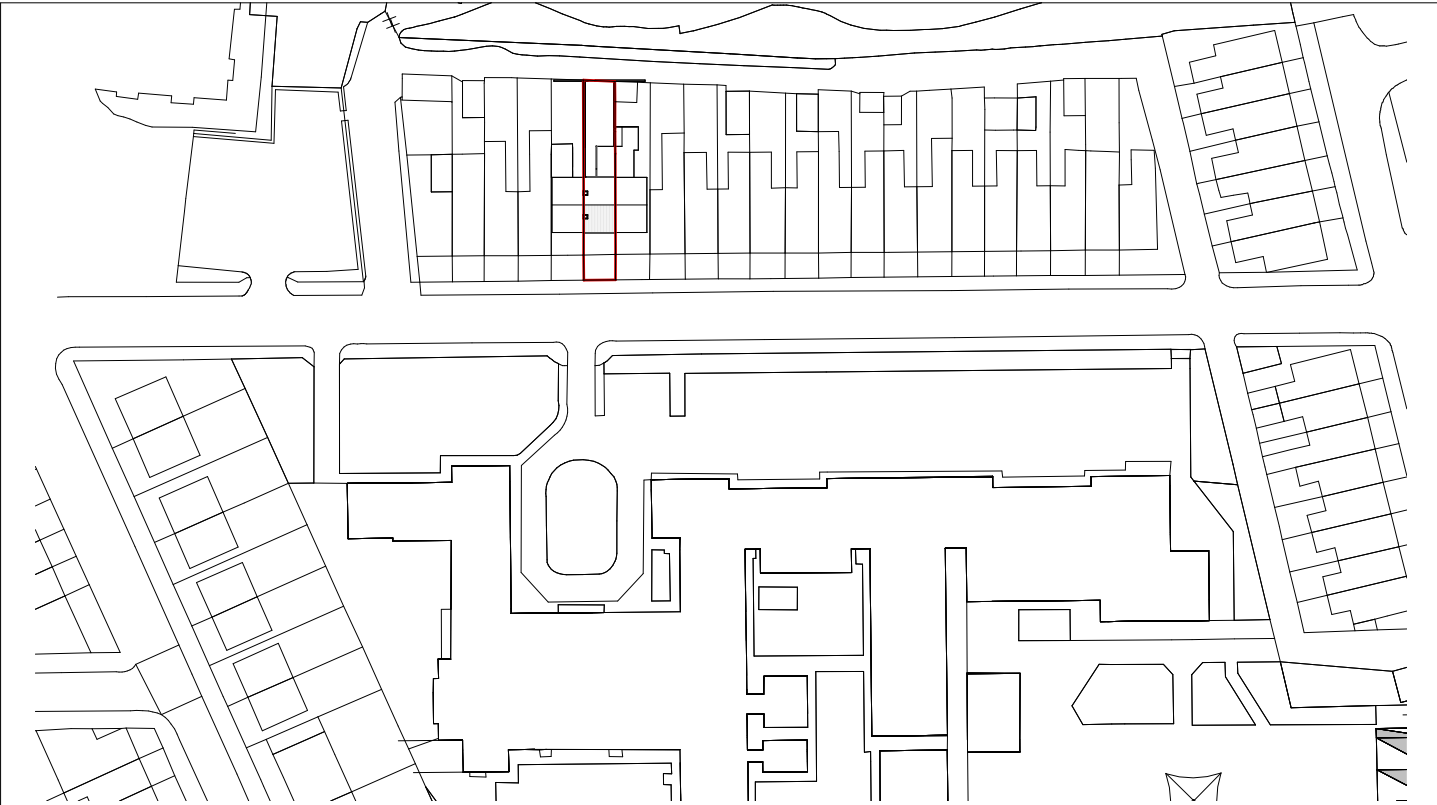

1 Existing Site Location Plan
1 : 1250

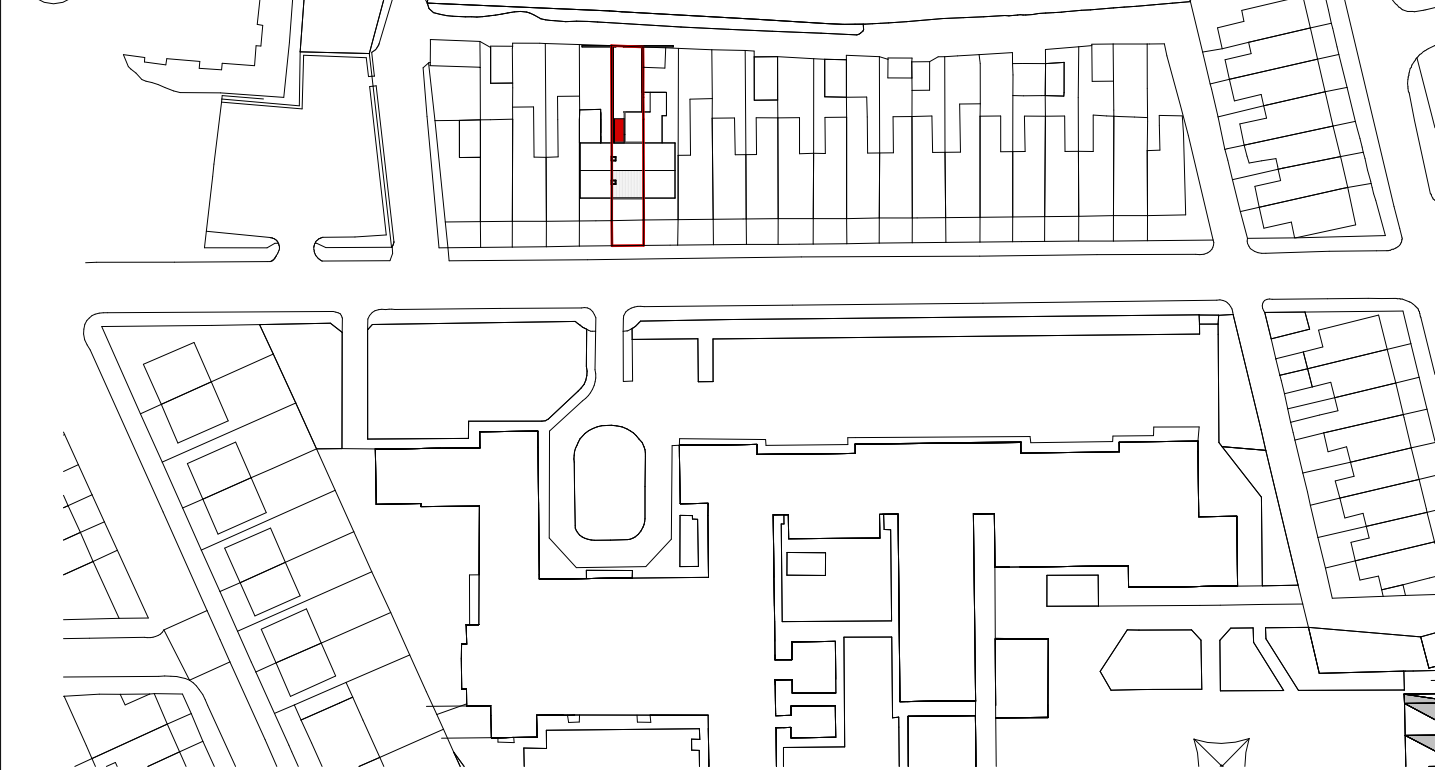

2 Block Plan
1 : 1250
0m 12.5m 25m 37.5m 50m 62.5m
SCALE 1:1250

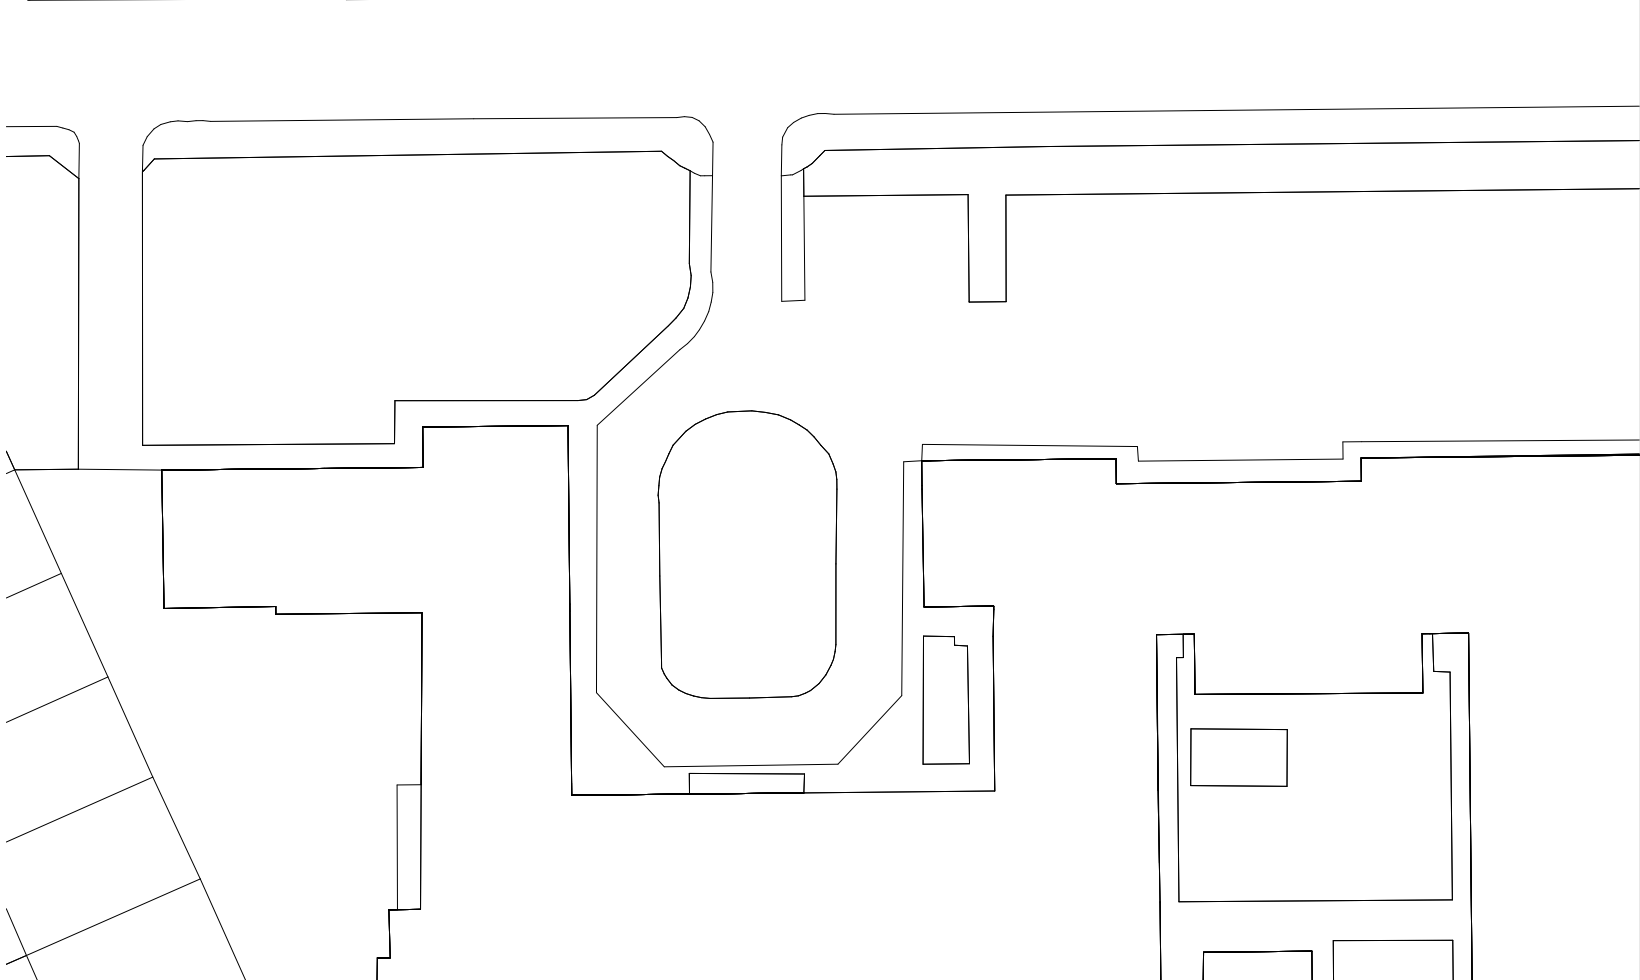

3 Proposed Site Plan
1 : 500
0m 1m 2mn 3mn 4mn 5mn
SCALE 1:100

RALA SHALL HAVE NO RESPONSIBILITY FOR ANY USE MADE OF THIS DOCUMENT OTHER THAN FOR THAT WHICH IT WAS PREPARED AND ISSUED. ALL DIMENSIONS SHOULD BE CHECKED ON SITE. DO NOT SCALE FROM THIS DRAWING

ANY DRAWING ERRORS OR DIVERGENCIES SHOULD BE BROUGHT TO THE ATTENTION OF RALA AT THE ADDRESS SHOWN BELOW.

DRAWINGS SHALL BE READ IN CONJUNCTION WITH THE FOLLOWING BEFORE WORK COMMENCES:

- THE CDM DESIGN ISSUES REGISTER
- THE RALA RISK SERIES OF DRAWINGS
- THE PROJECT CDM RISK REGISTER

NOTES

P00	Planning Issue	RB	RB	15/05/25
REVISION	DESCRIPTION	DRAWN	CHECKED	DATE

REVISION	DESCRIPTION	DRAWN	CHECKED	DATE
----------	-------------	-------	---------	------

CLIENT

11 Hackford Close,
Brandlesholme,
Bury,
Greater Manchester,
BL8 1XP
United Kingdom

T +44 [0]7564 361 972

Rachel Ann Lucy
RAL Architect

PROJECT TITLE		34 Laurel Street	
RDP JOB NUMBER		ISO 27001 CLASSIFICATION	
P0072		Planning	
DRAWING TITLE		SCALE	
		As @ A3 indicated	
Site Location Plan & Block Plan		DATE FIRST ISSUED	
		14/05/25	
DRAWING No.		REVISION	
LST-RALA-ZZ-XX-DR-A-(PL)-0000		P00	