



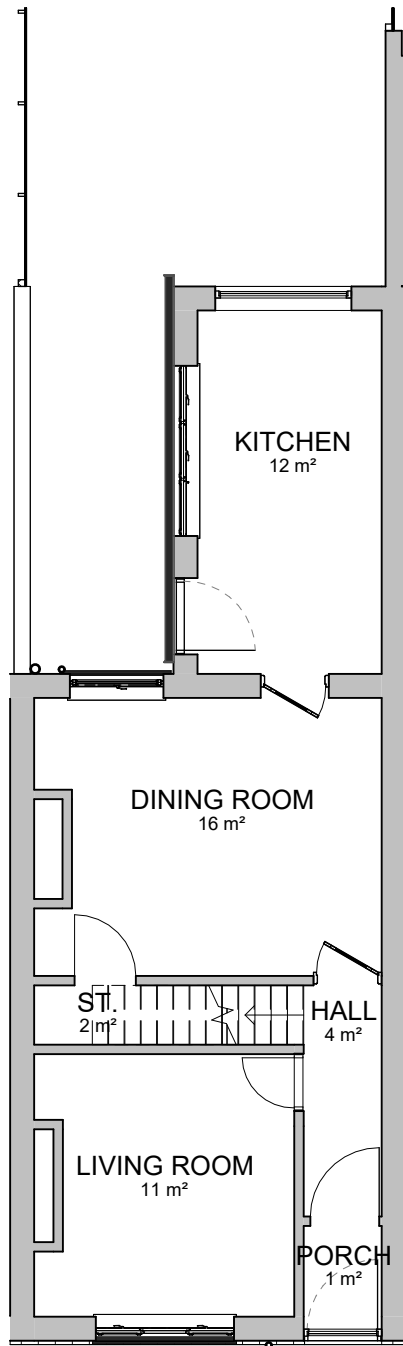


1

Existing Ground Floor Plan
1 : 100

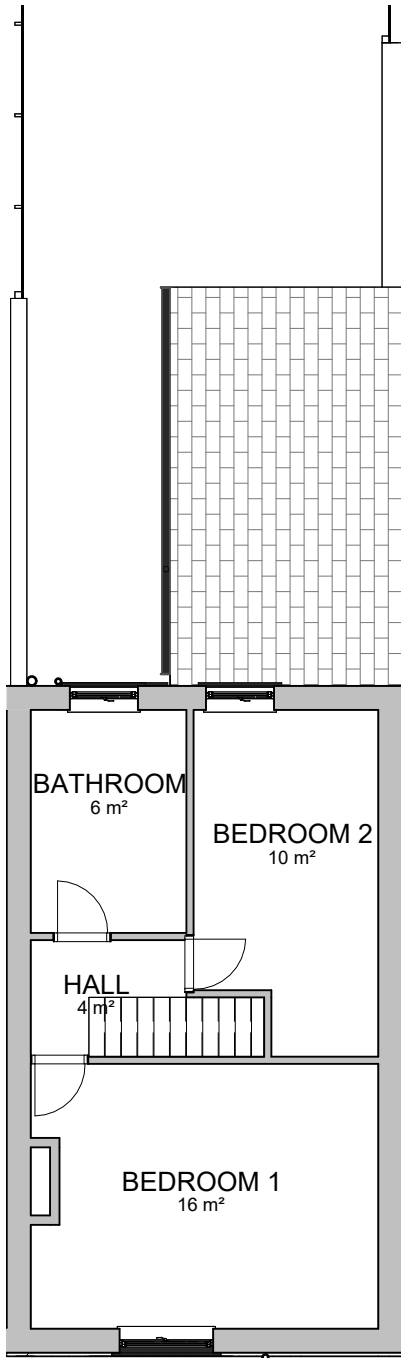


2

Existing First Floor Plan
1 : 100

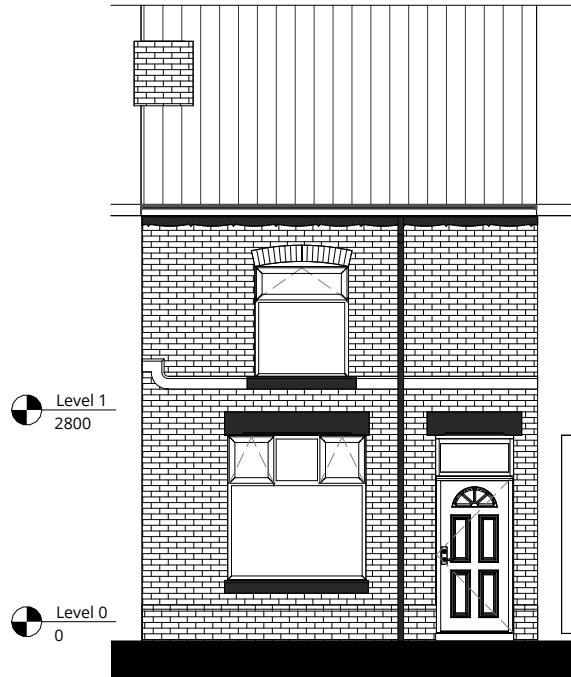


3

Existing Front Elevation
1 : 100

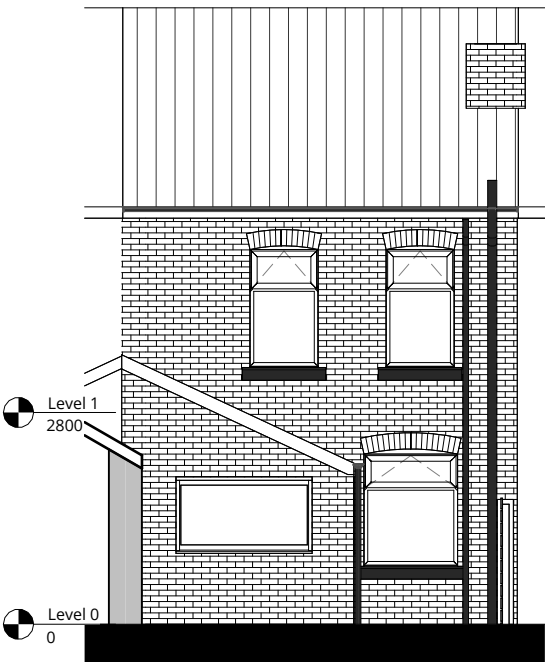


5

Existing Rear Elevation
1 : 100

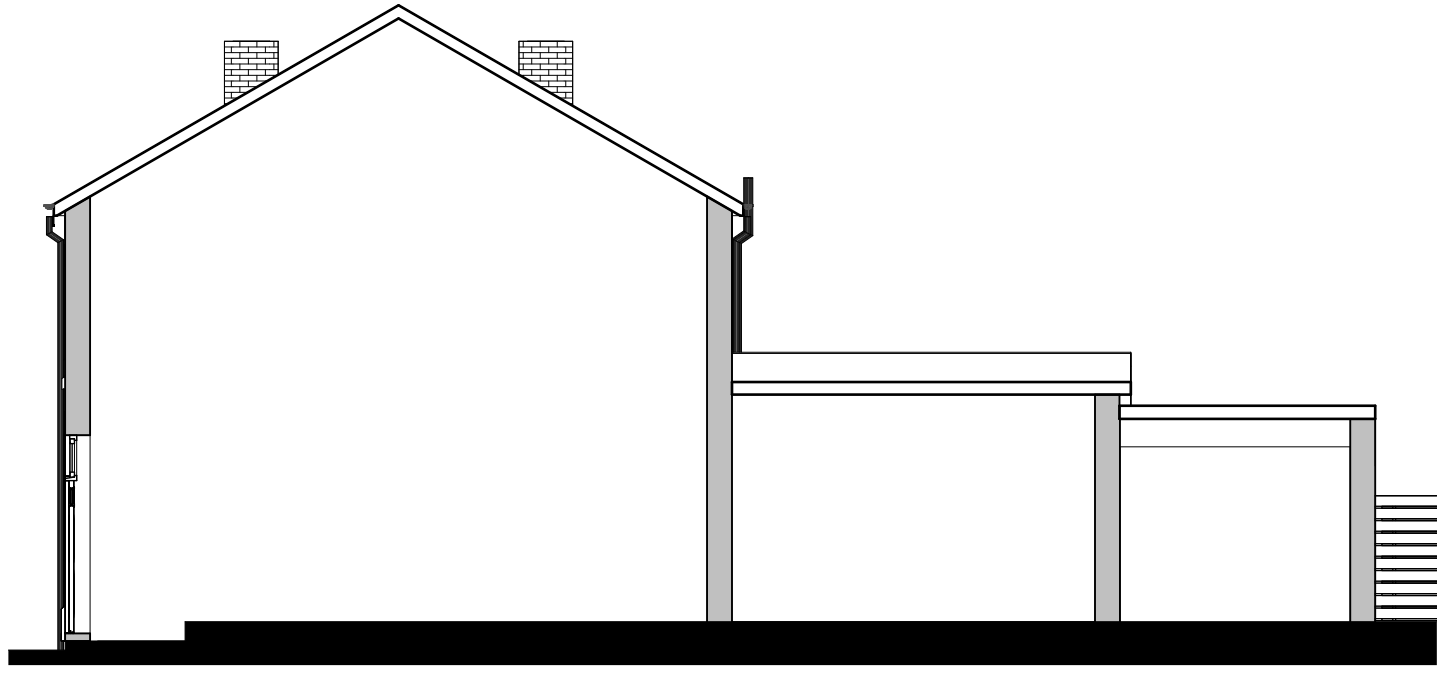


4

Side Elevation Through 32 Laurel Street
1 : 100

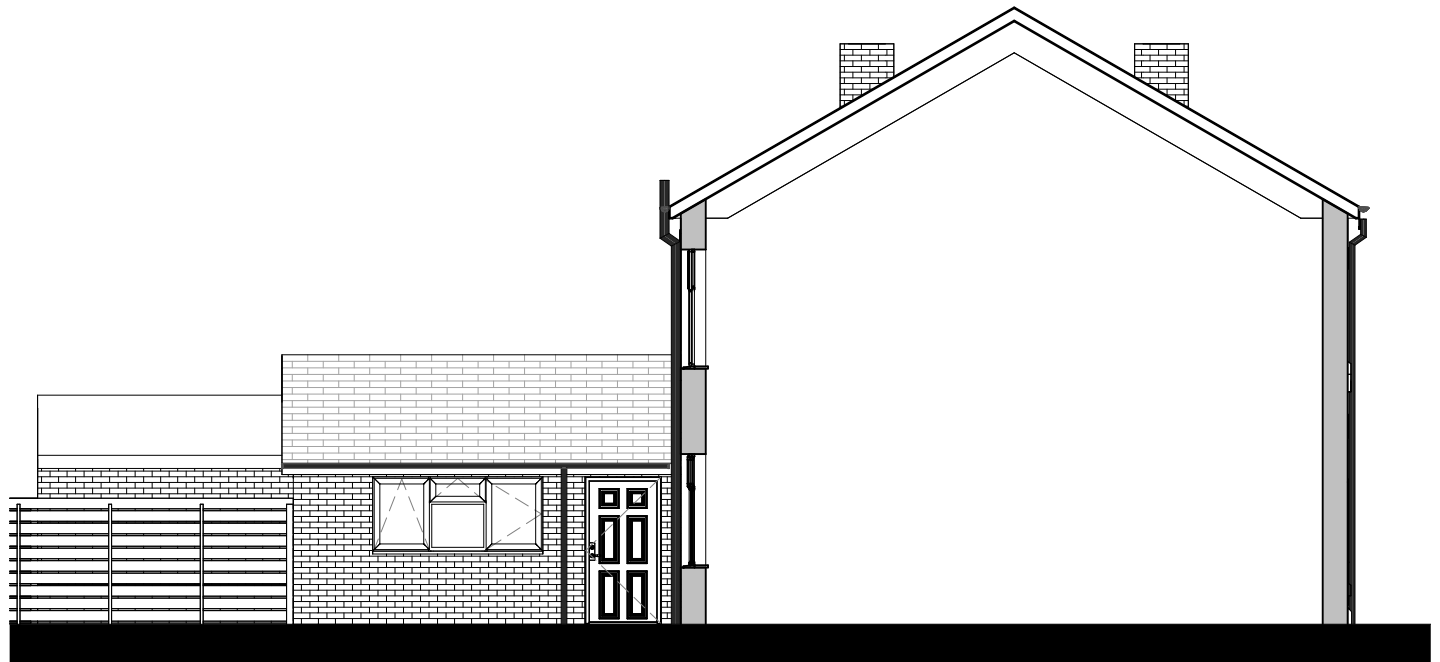

6

Side Elevation Through 36 Laurel Street
1 : 100

 

RALA SHALL HAVE NO RESPONSIBILITY FOR ANY USE MADE OF THIS DOCUMENT OTHER THAN FOR THAT WHICH IT WAS PREPARED AND ISSUED. ALL DIMENSIONS SHOULD BE CHECKED ON SITE. DO NOT SCALE FROM THIS DRAWING

ANY DRAWING ERRORS OR DIVERGENCIES SHOULD BE BROUGHT TO THE ATTENTION OF RALA AT THE ADDRESS SHOWN BELOW.

DRAWINGS SHALL BE READ IN CONJUNCTION WITH THE FOLLOWING BEFORE WORK COMMENCES:

- THE CDM DESIGN ISSUES REGISTER
- THE RALA RISK SERIES OF DRAWINGS
- THE PROJECT CDM RISK REGISTER

NOTES

P00 | First Issue | RB | RB | 06/05/25

REVISION DESCRIPTION DRAWN CHECKED DATE

REVISION DESCRIPTION DRAWN CHECKED DATE

CLIENT

11 Hackford Close,
Brandlesholme,
Bury,
Greater Manchester,
BL8 1XP
United Kingdom

T +44 [0]7564 361 972

Rachel Ann Lucy



PROJECT TITLE
34 Laurel Street

RDP JOB NUMBER
P0072

ISO 27001 CLASSIFICATION
Planning

DRAWING TITLE
Existing Plans & Elevations

SCALE
@ A3

1 : 100

DATE FIRST ISSUED
28/04/25

DRAWING NO.
LST-RALA-ZZ-XX-DR-A-(PL)-0001

REVISION
P00