


NOTES


- This drawing is copyright. No unauthorised copying of drawing without the express permission of the architect.
- Do not scale from prints. Use figure dimensions only.
- Contractors to check all dimensions on site prior to commencement of works.
- All works to be carried out in accordance with current statutory Health and Safety Regulations.
- This drawing is to be read in conjunction with all relevant consultants' and / or specialists' drawings / documents and any discrepancies or variations are to be notified to the architect before affected work commences.

REV. AMENDMENTS


DATE

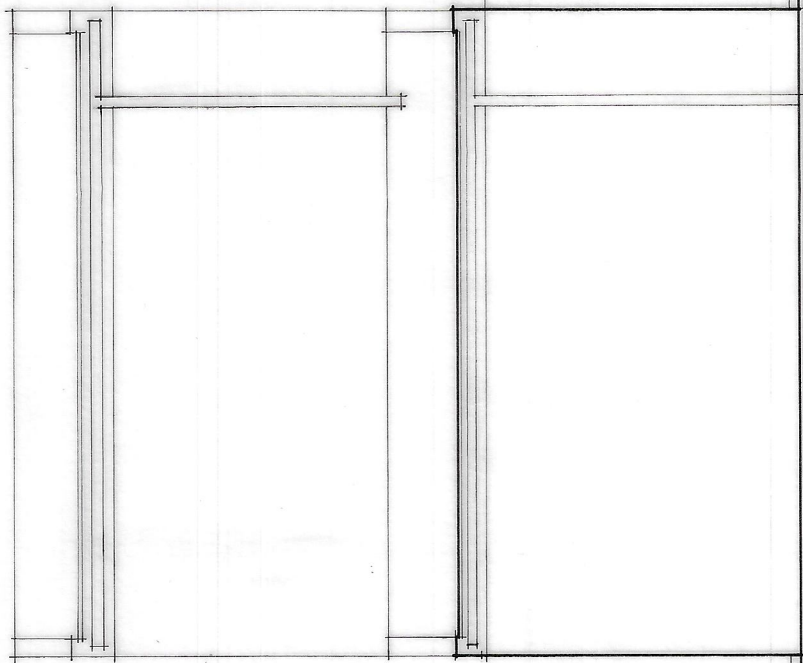


existing rear elevation

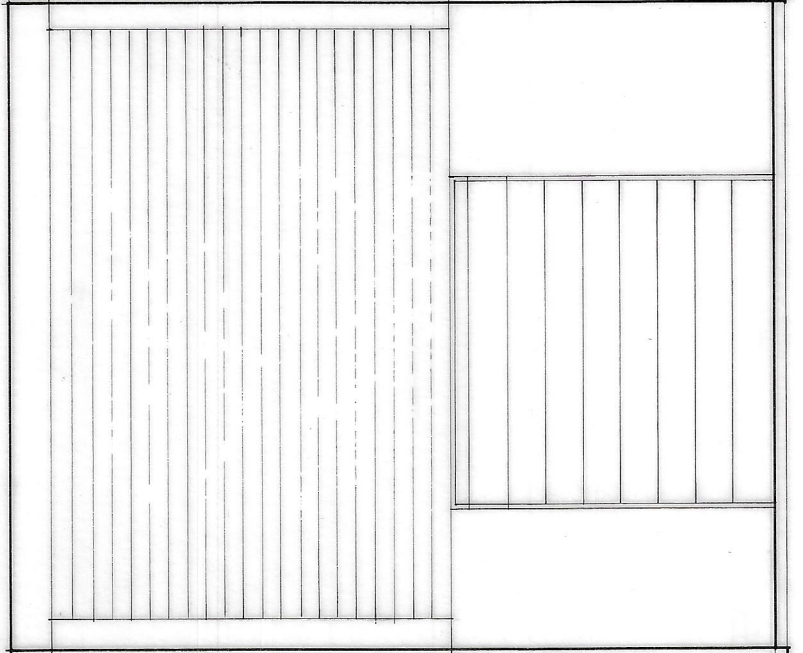


existing front elevation

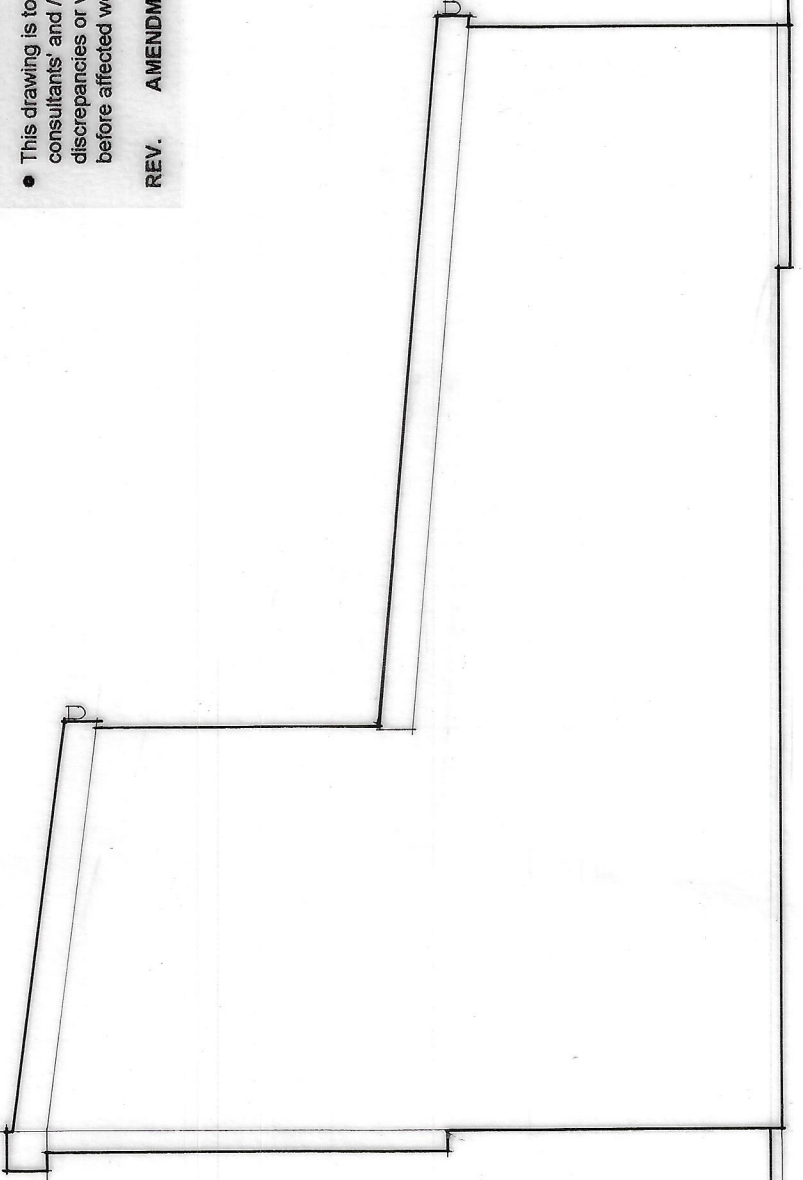

existing side elevation

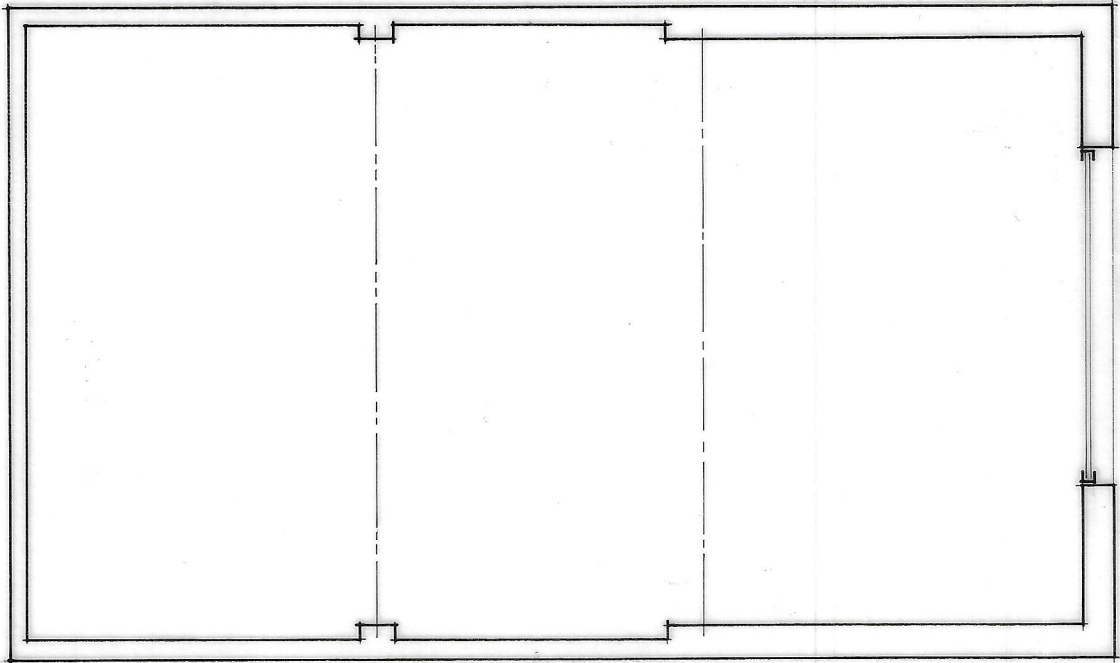

existing floor plan

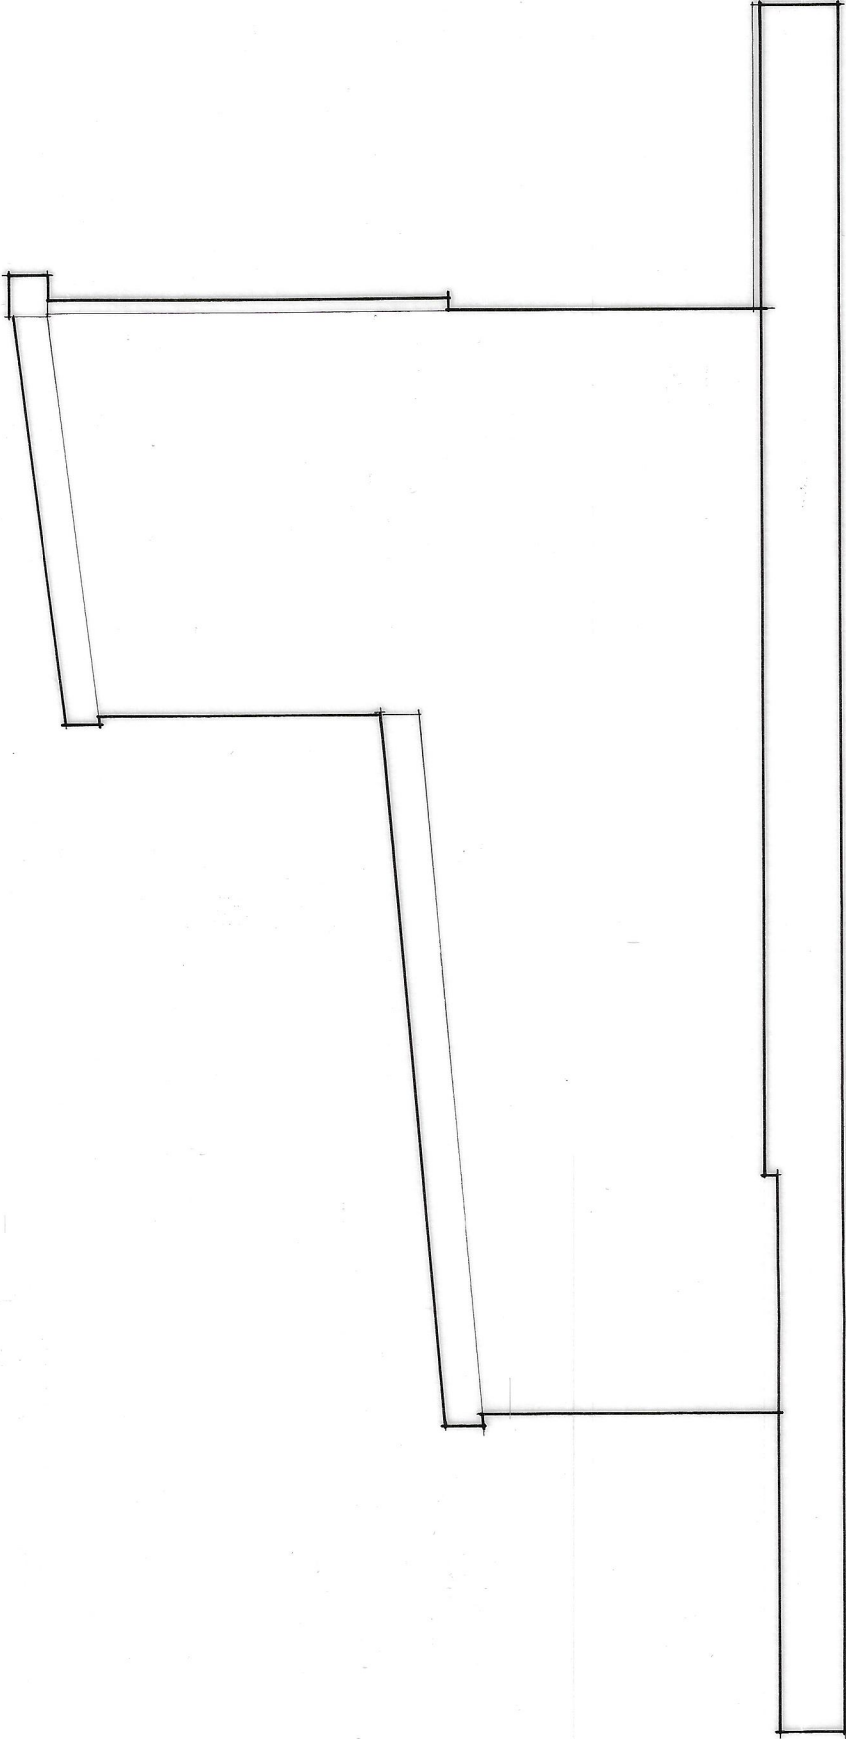

existing side elevation

Project	GARAGE EXTENSION: BURY SPORTS CLUB
Drawing	EXISTING GARAGE
Client	BURY SPORTS CLUB
Dwn. By	WJH
Scale	1: 50 @ A2
Drg. No.	21/609 10
Drg. Size	A2
Date	JULY 2021

JOHN HOLT ARCHITECTS LTD.

3 MANCHESTER ROAD BURY LANCASHIRE BL9 0DR
TELEPHONE 0161 764 8314 FACSIMILE 0161 764 6995
E-MAIL mail@hollarchitects.co.uk
DO NOT SCALE DRAWING