


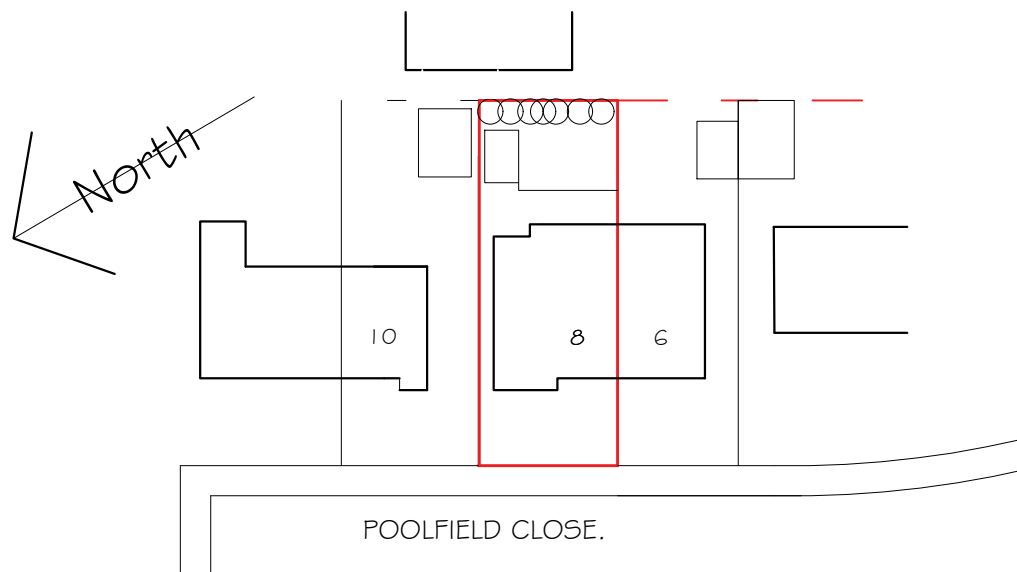

AMENDMENTS		
REF	DATE	DESCRIPTION
PETER HARRISON ARCHITECTS  90A High Street Lees, Oldham, Lancashire OL4 5AA Tel: 0161 785 9045		
PROJECT Proposed Alterations at 8 Poolfield Close, Radcliffe, Bury M26 3UE		
TITLE SITE PLAN		
DATE August 2021		DRAWN
SCALE 1 :500 @ A4		DRG No 2811/AL/001