


NOTES

- This drawing is copyright. No unauthorised copying of drawing without the express permission of the architect.
- Do not scale from prints. Use figure dimensions only.
- Contractors to check all dimensions on site prior to commencement of works.
- All works to be carried out in accordance with current statutory Health and Safety Regulations.
- This drawing is to be read in conjunction with all relevant consultants' and / or specialists' drawings / documents and any discrepancies or variations are to be notified to the architect before affected work commences.

REV.	AMENDMENTS	DATE
------	------------	------

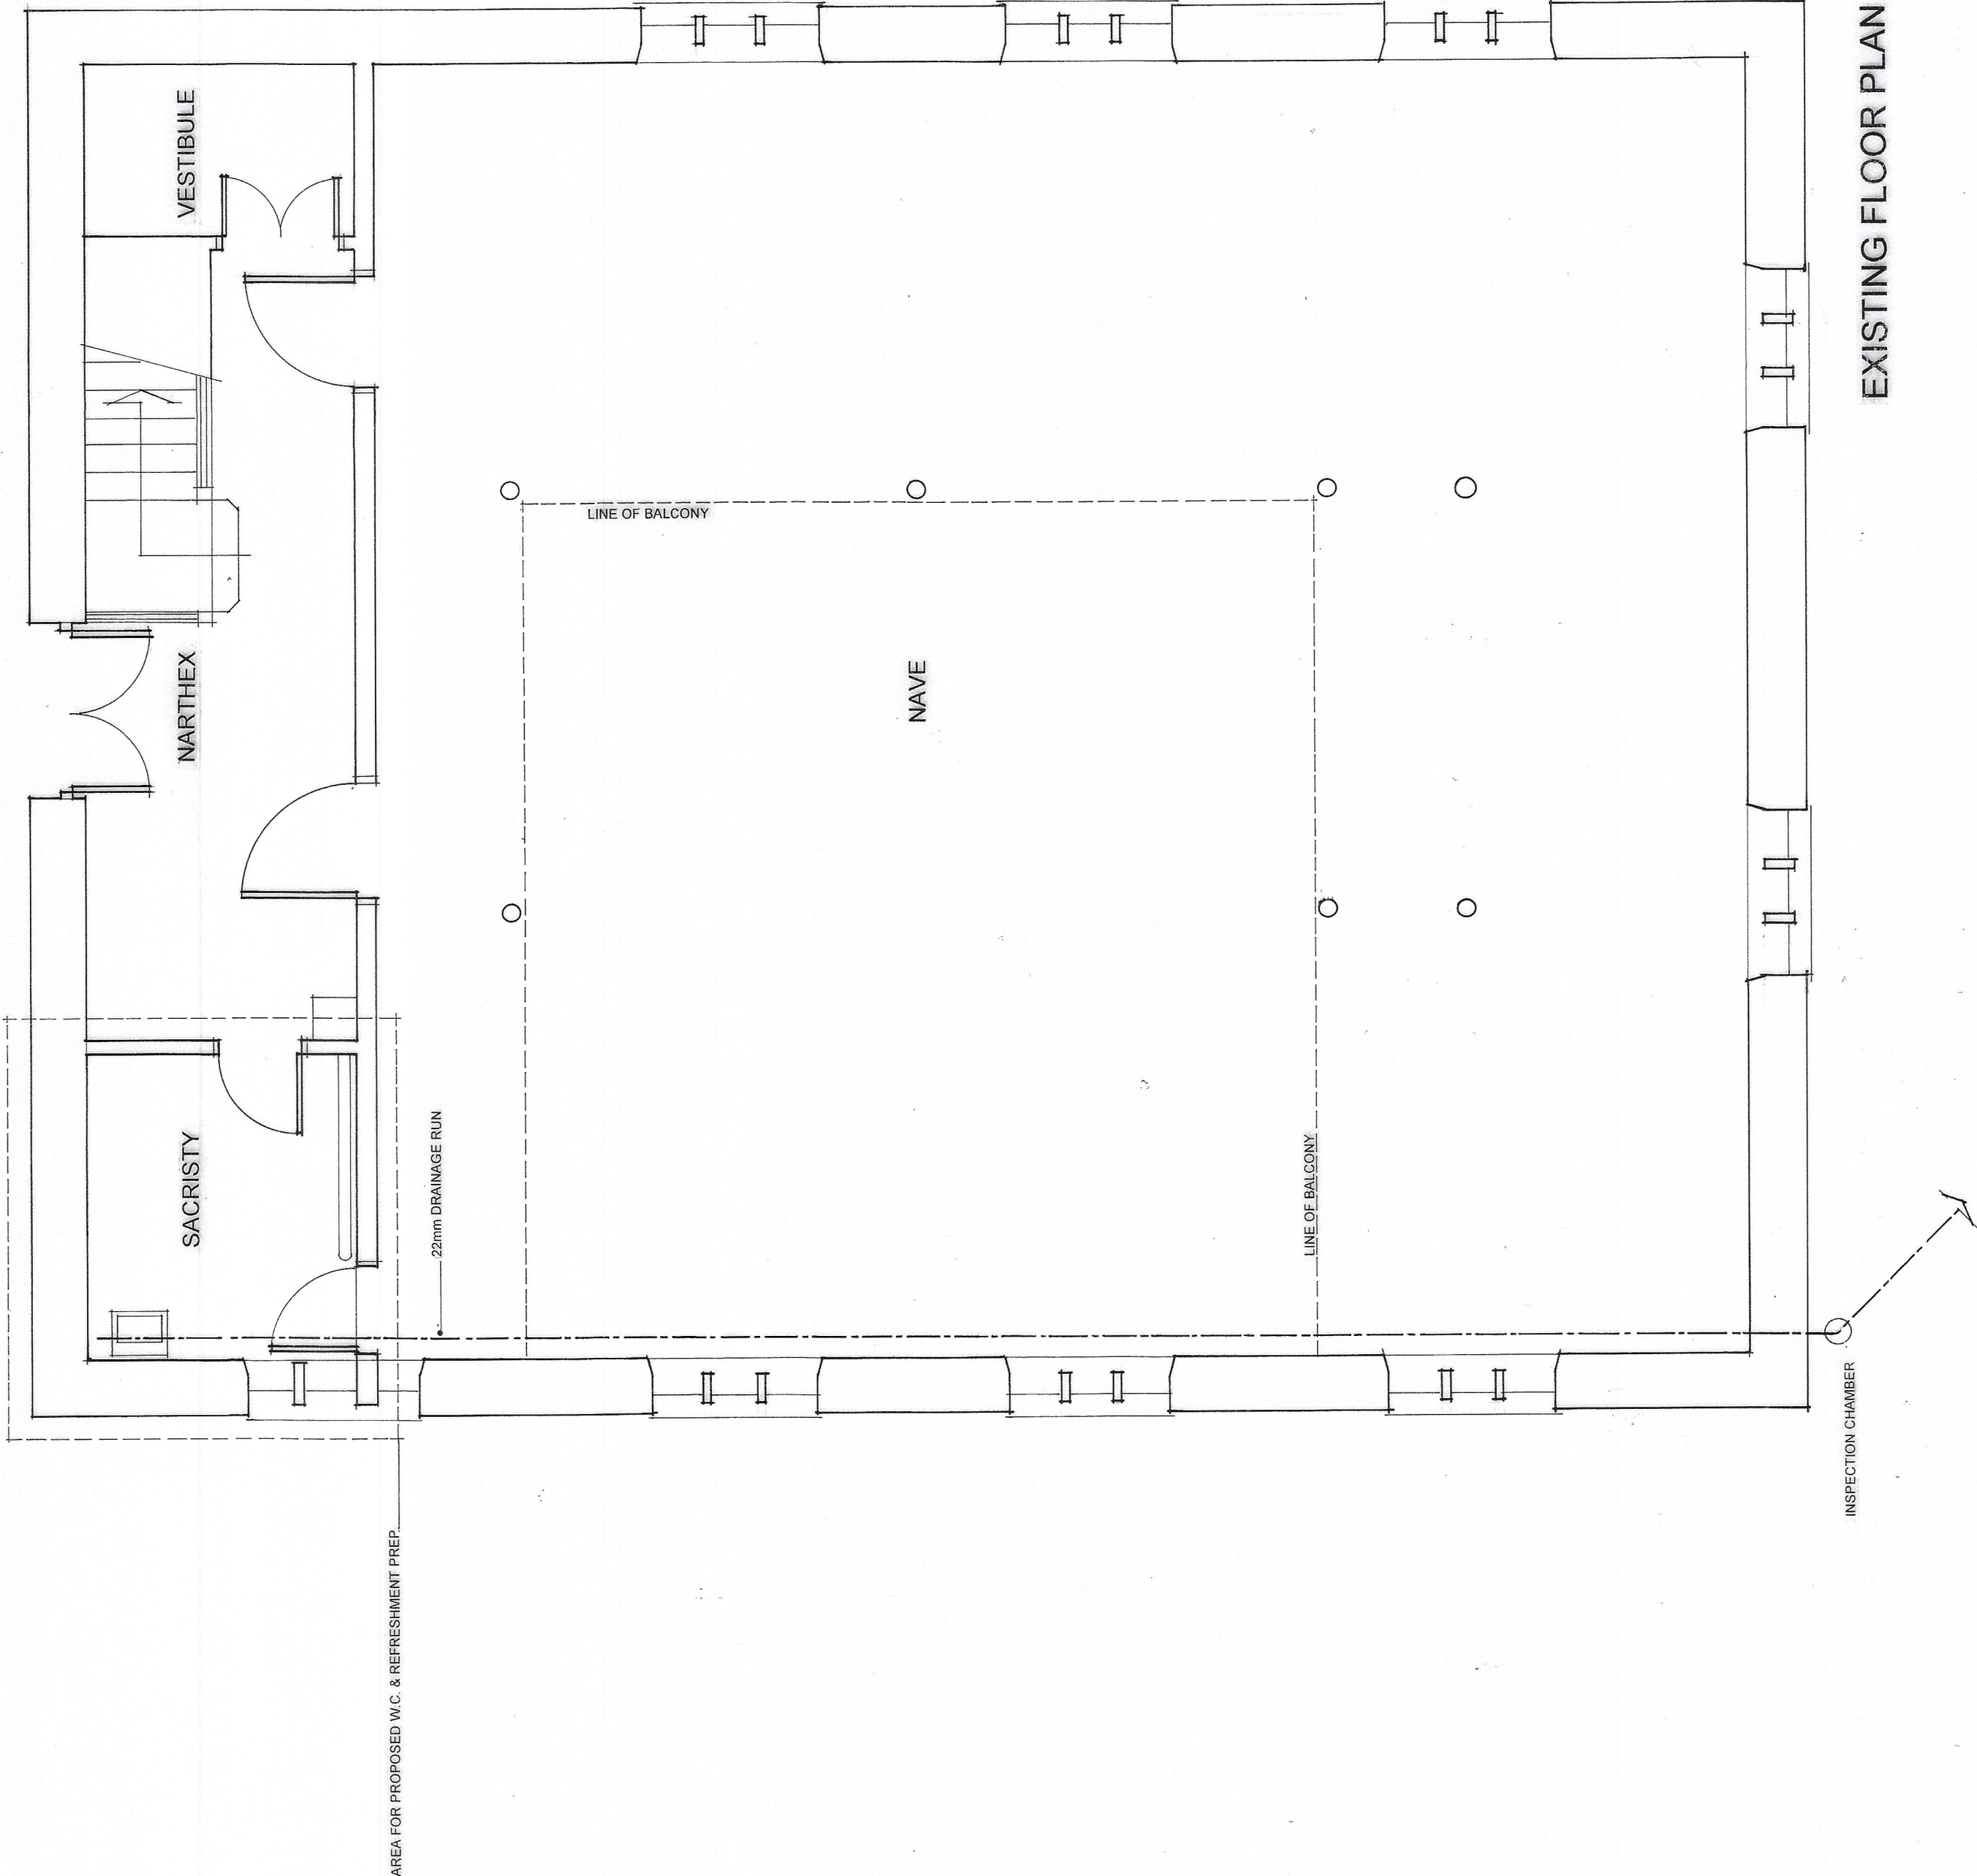

Project	W.C. INSTALLATION: AINSWORTH UNITARIAN CHAPEL
Drawing	EXISTING FLOOR PLAN
Client	AINSWORTH UNITARIAN CHAPEL
Dwn. By	WH
Scale	1:50@ A2
Drg. No.	25.673.04
Drg. Size	A2
Date	JUNE 2025

JOHN HOLT ARCHITECTS LTD.

3 MANCHESTER ROAD BURY LANCASHIRE BL9 0DR
TELEPHONE 0161 764 8314 FACSIMILE 0161 764 6995
E-MAIL mail@johnholtarchitects.co.uk
DO NOT SCALE DRAWING