

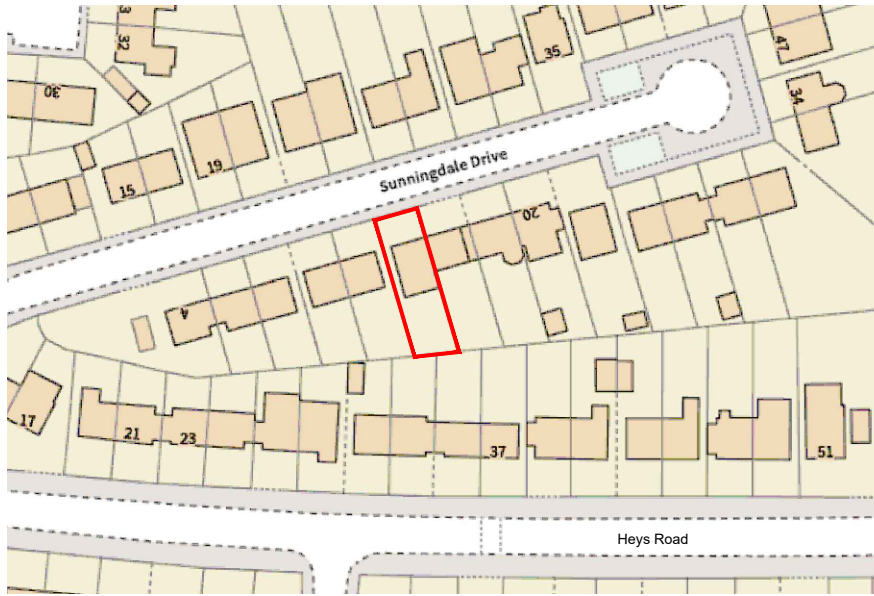


 


Location Plan (Scale - 1:1250)
0m 10 20 30 40 50 60m

Existing dropped kerb. →
Existing driveway. →

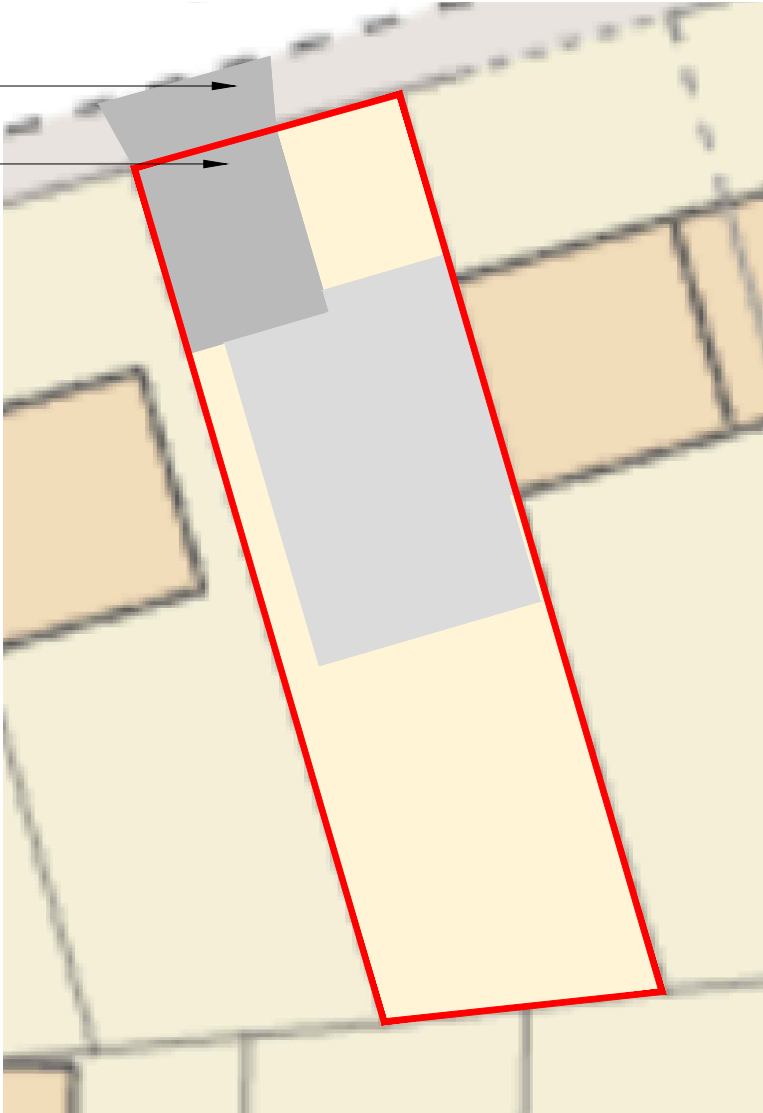

Existing Site Plan (Scale - 1:200)
0m 2 4 6 8 10m

Existing driveway to be extended. →

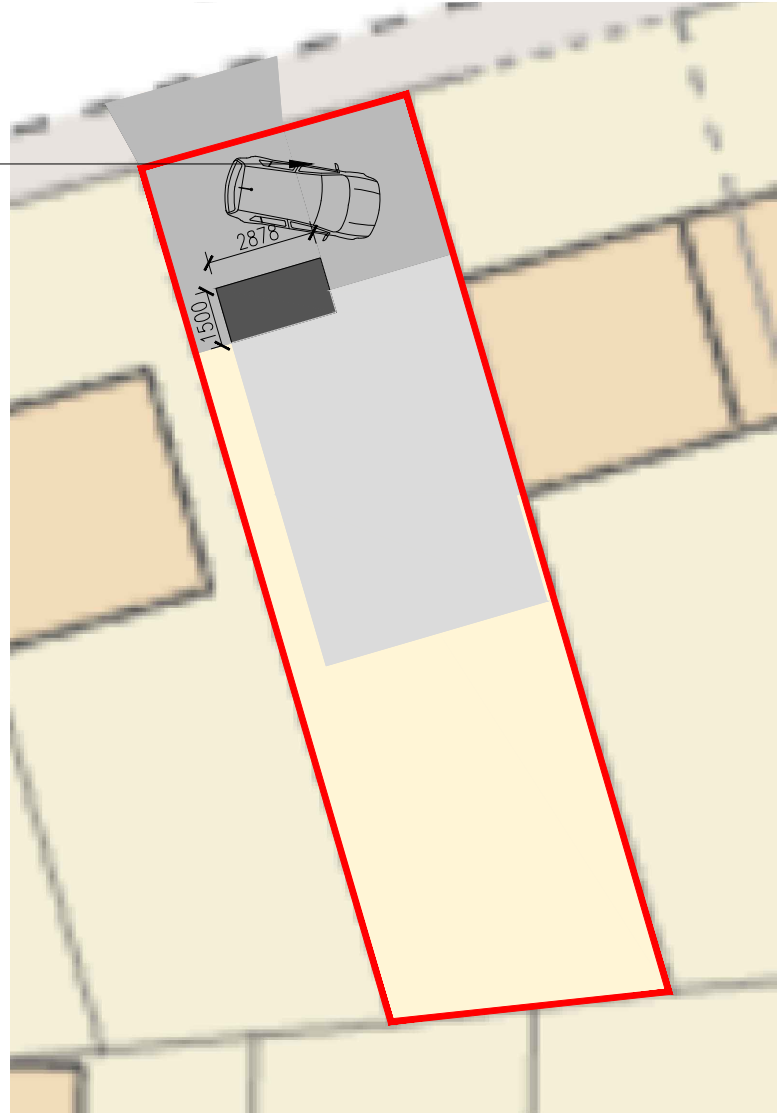

Proposed Site Plan (Scale - 1:200)
0m 2 4 6 8 10m

DO NOT SCALE FROM THIS DRAWING.
This drawing is to be read in conjunction with all related drawings. All dimensions must be checked and verified on site before commencing any work or material production. The originator should be notified immediately of any discrepancy.



Ronson
building design

Tel: 07926826016
craig@ronsonbuildingdesign.co.uk

A		19.01.22	Extension projection reduced to 1.5m. Extension to dropped kerb removed.	
Rev	Date	Description		
Issued For : INFORMATION PURPOSES ONLY				
Client				
-				
Project				
14 Sunningdale Drive Prestwich M25 1JX				
Scheme - Drawing Title				
Location & Site Plan				
-/	01	A	Date	29-09-2021
Project No.	Drawing No.	Revision	Scale	As Noted @ A3


DO NOT SCALE FROM THIS DRAWING.
This drawing is to be read in conjunction with all related drawings. All dimensions must be checked and verified on site before commencing any work or material production. The originator should be notified immediately of any discrepancy.




Ronson
building design

Tel: 07926826016
craig@ronsonbuildingdesign.co.uk

Existing red dashed areas to be removed and then make good surrounding areas ready to receive new construction.

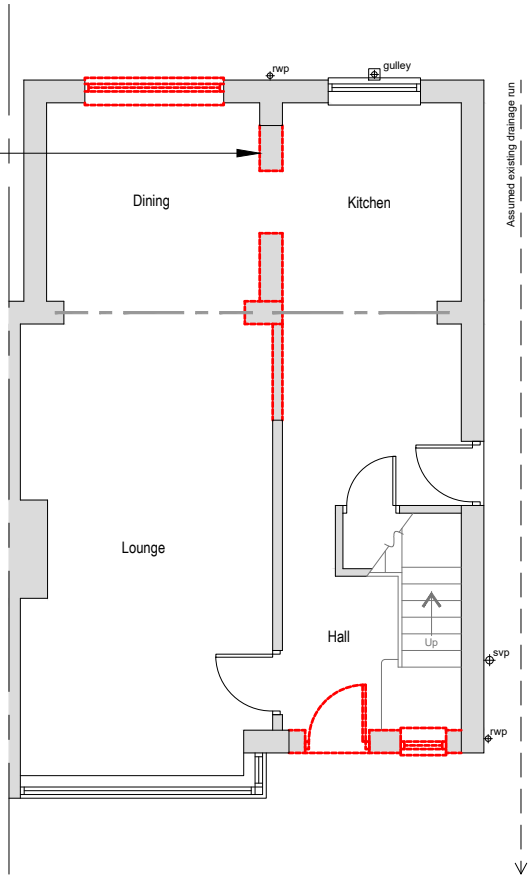


Existing GF Plan

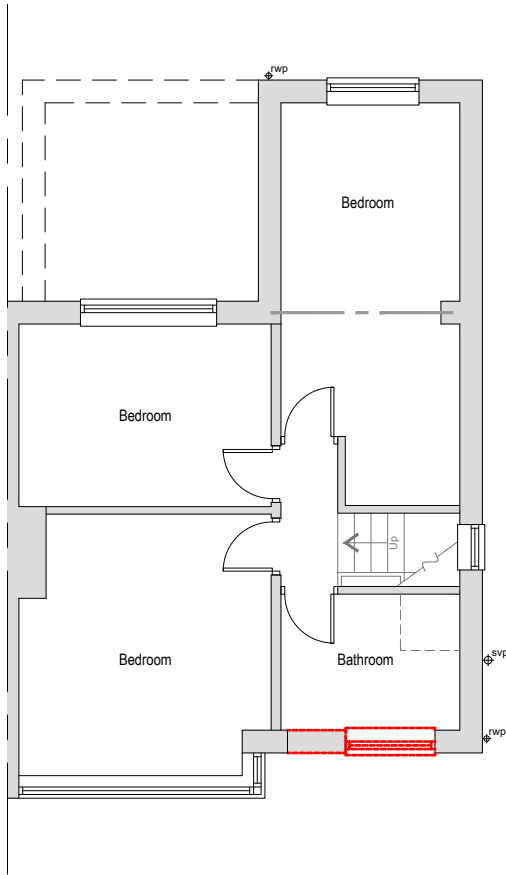

Existing FF Plan



Existing Front Elevation

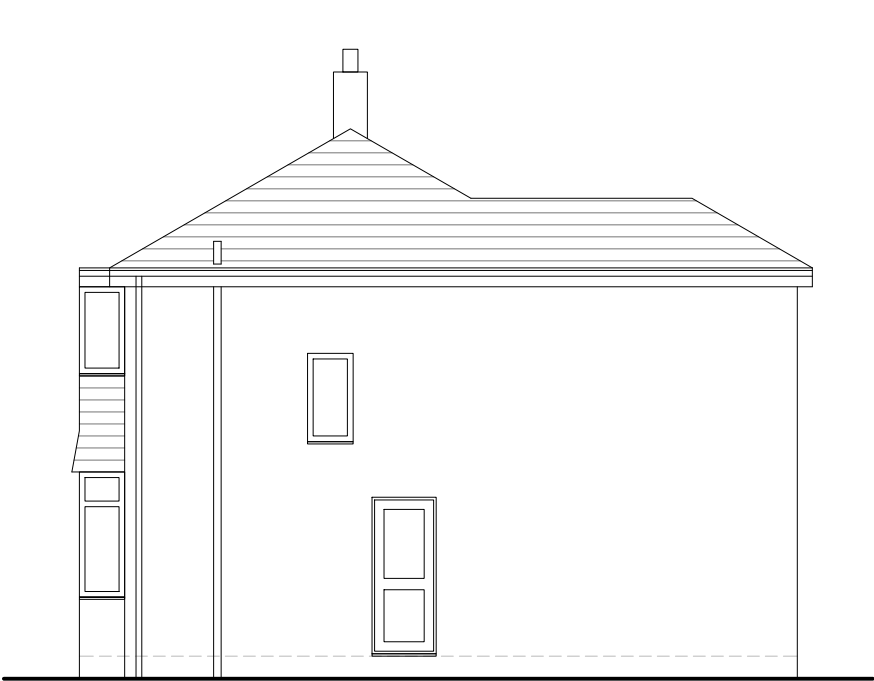

Existing Side Elevation




Existing Rear Elevation



Rev	Date	Description
Issued For : INFORMATION PURPOSES ONLY		
Client		
-		
Project		
14 Sunningdale Drive Prestwich M25 1JX		
Scheme - Drawing Title		
Existing Plans & Elevations		
-/	02	Date 29-09-2021
Project No.	Drawing No.	Revision Scale 1:100 @A3


DO NOT SCALE FROM THIS DRAWING.
This drawing is to be read in conjunction with all related drawings. All dimensions must be checked and verified on site before commencing any work or material production. The originator should be notified immediately of any discrepancy.

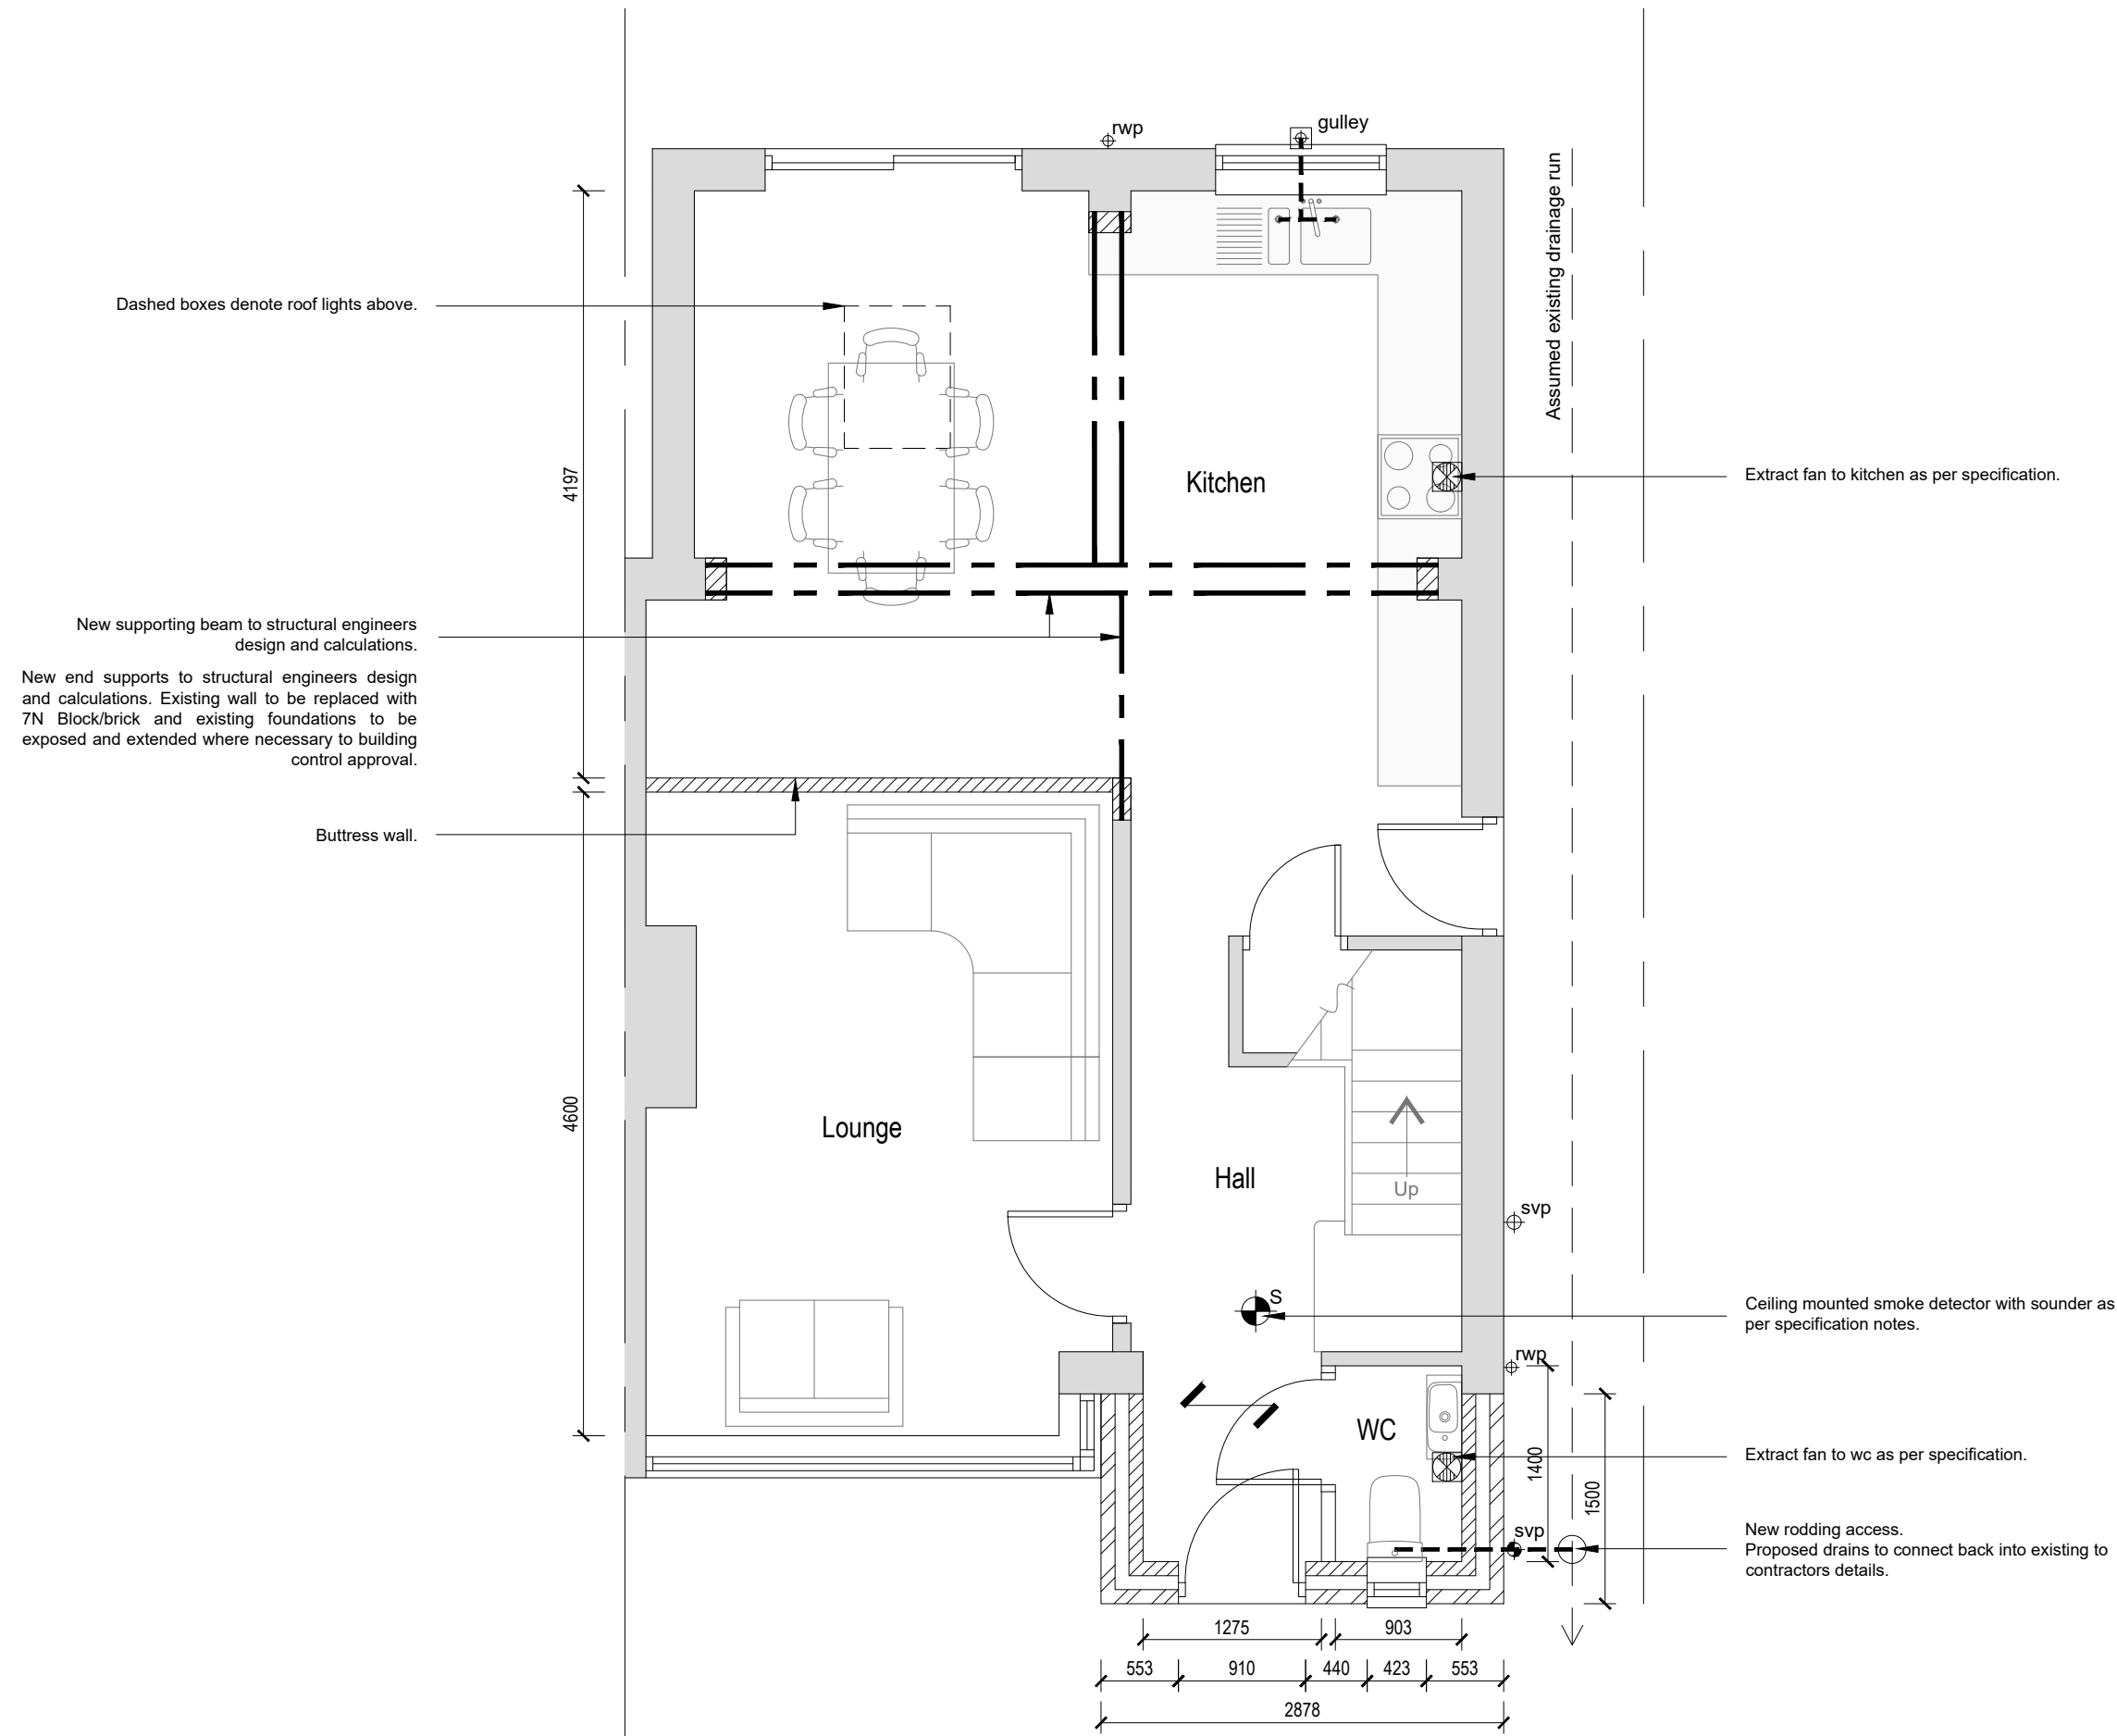

Proposed GF Plan



A 19.01.22 Extension projection reduced to 1.5m.		
Rev	Date	Description
Issued For : INFORMATION PURPOSES ONLY		
Client -		
Project 14 Sunningdale Drive Prestwich M25 1JX		
Scheme - Drawing Title Proposed Plans		
-/	03	A
Project No.	Drawing No.	Revision
		Date 29-09-2021
		Scale 1:50 @A3

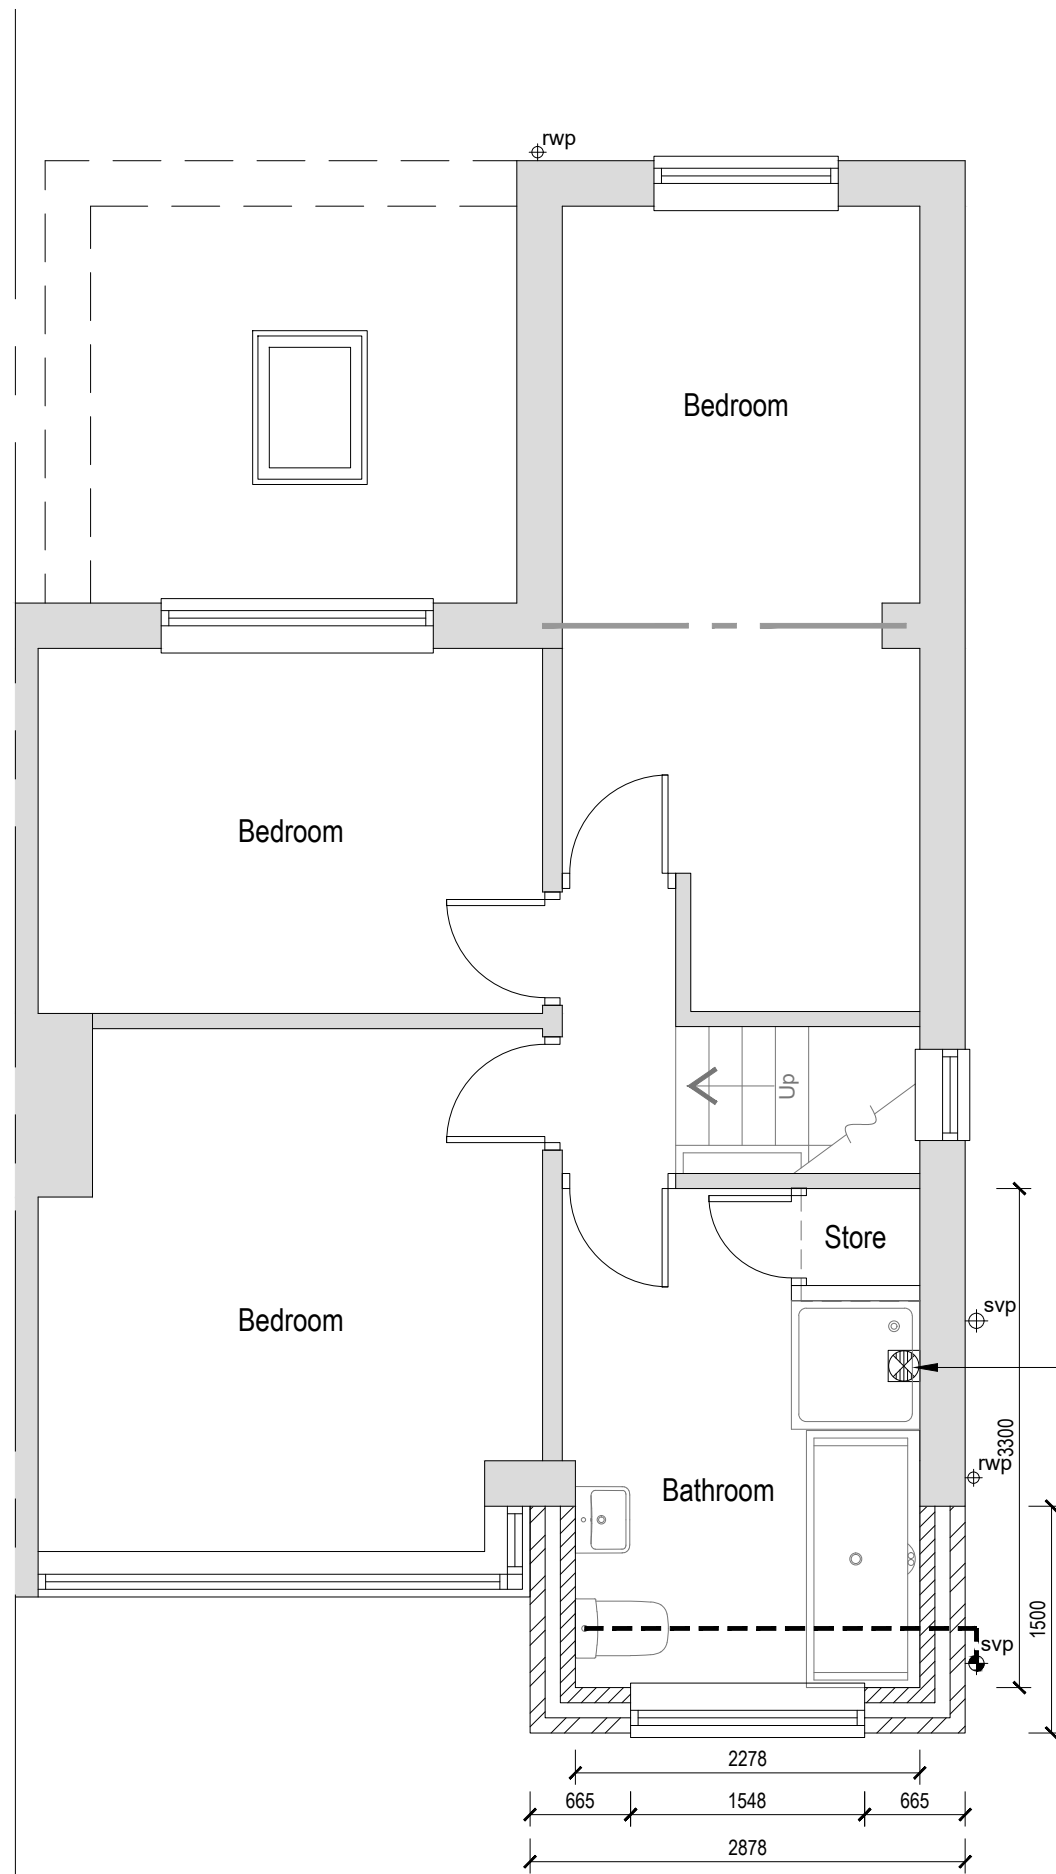

Proposed FF Plan



DO NOT SCALE FROM THIS DRAWING.
This drawing is to be read in conjunction with all related drawings. All dimensions must be checked and verified on site before commencing any work or material production. The originator should be notified immediately of any discrepancy.



A 19.01.22 Extension projection reduced to 1.5m.

Rev	Date	Description
Issued For : INFORMATION PURPOSES ONLY		

Client
-

Project
14 Sunningdale Drive
Prestwich
M25 1JX

Scheme - Drawing Title
Proposed Plans

-/	04	A	Date	29-09-2021
Project No.	Drawing No.	Revision	Scale	1:50 @A3