


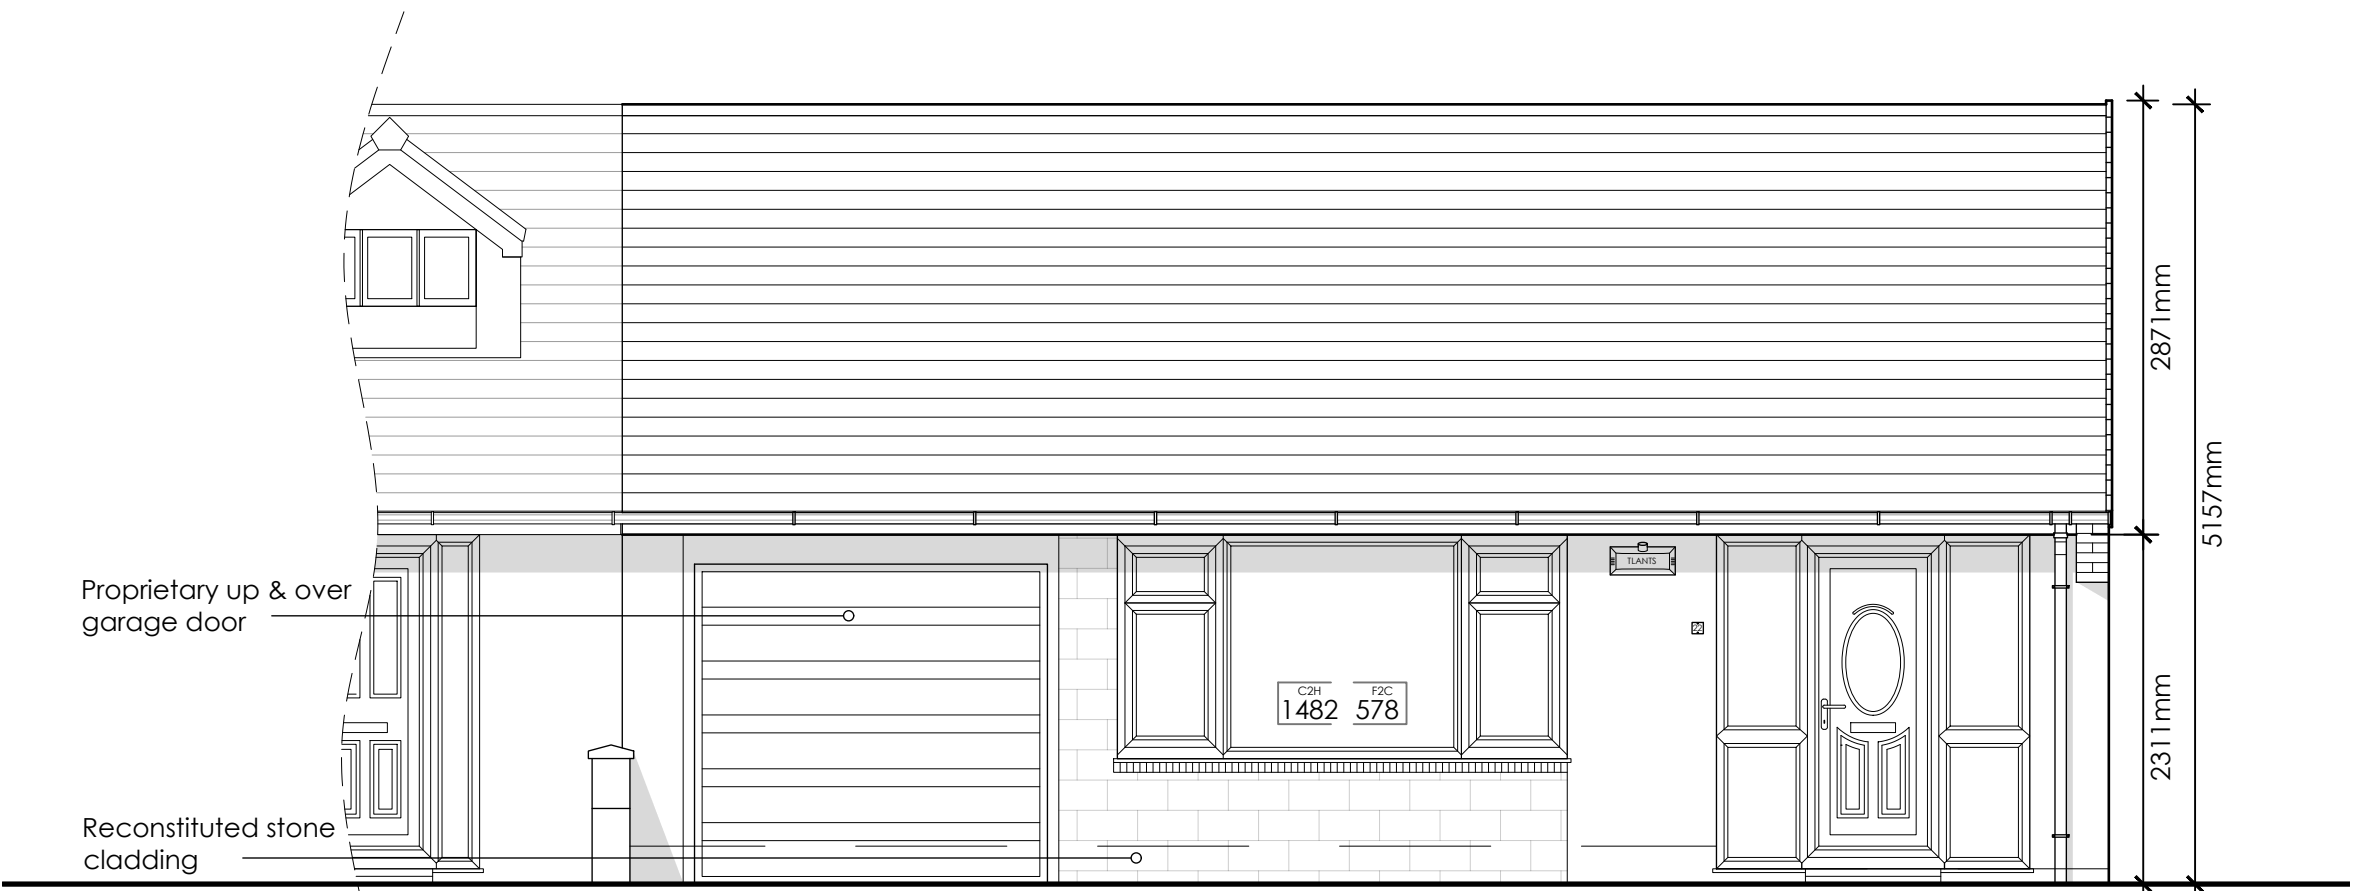


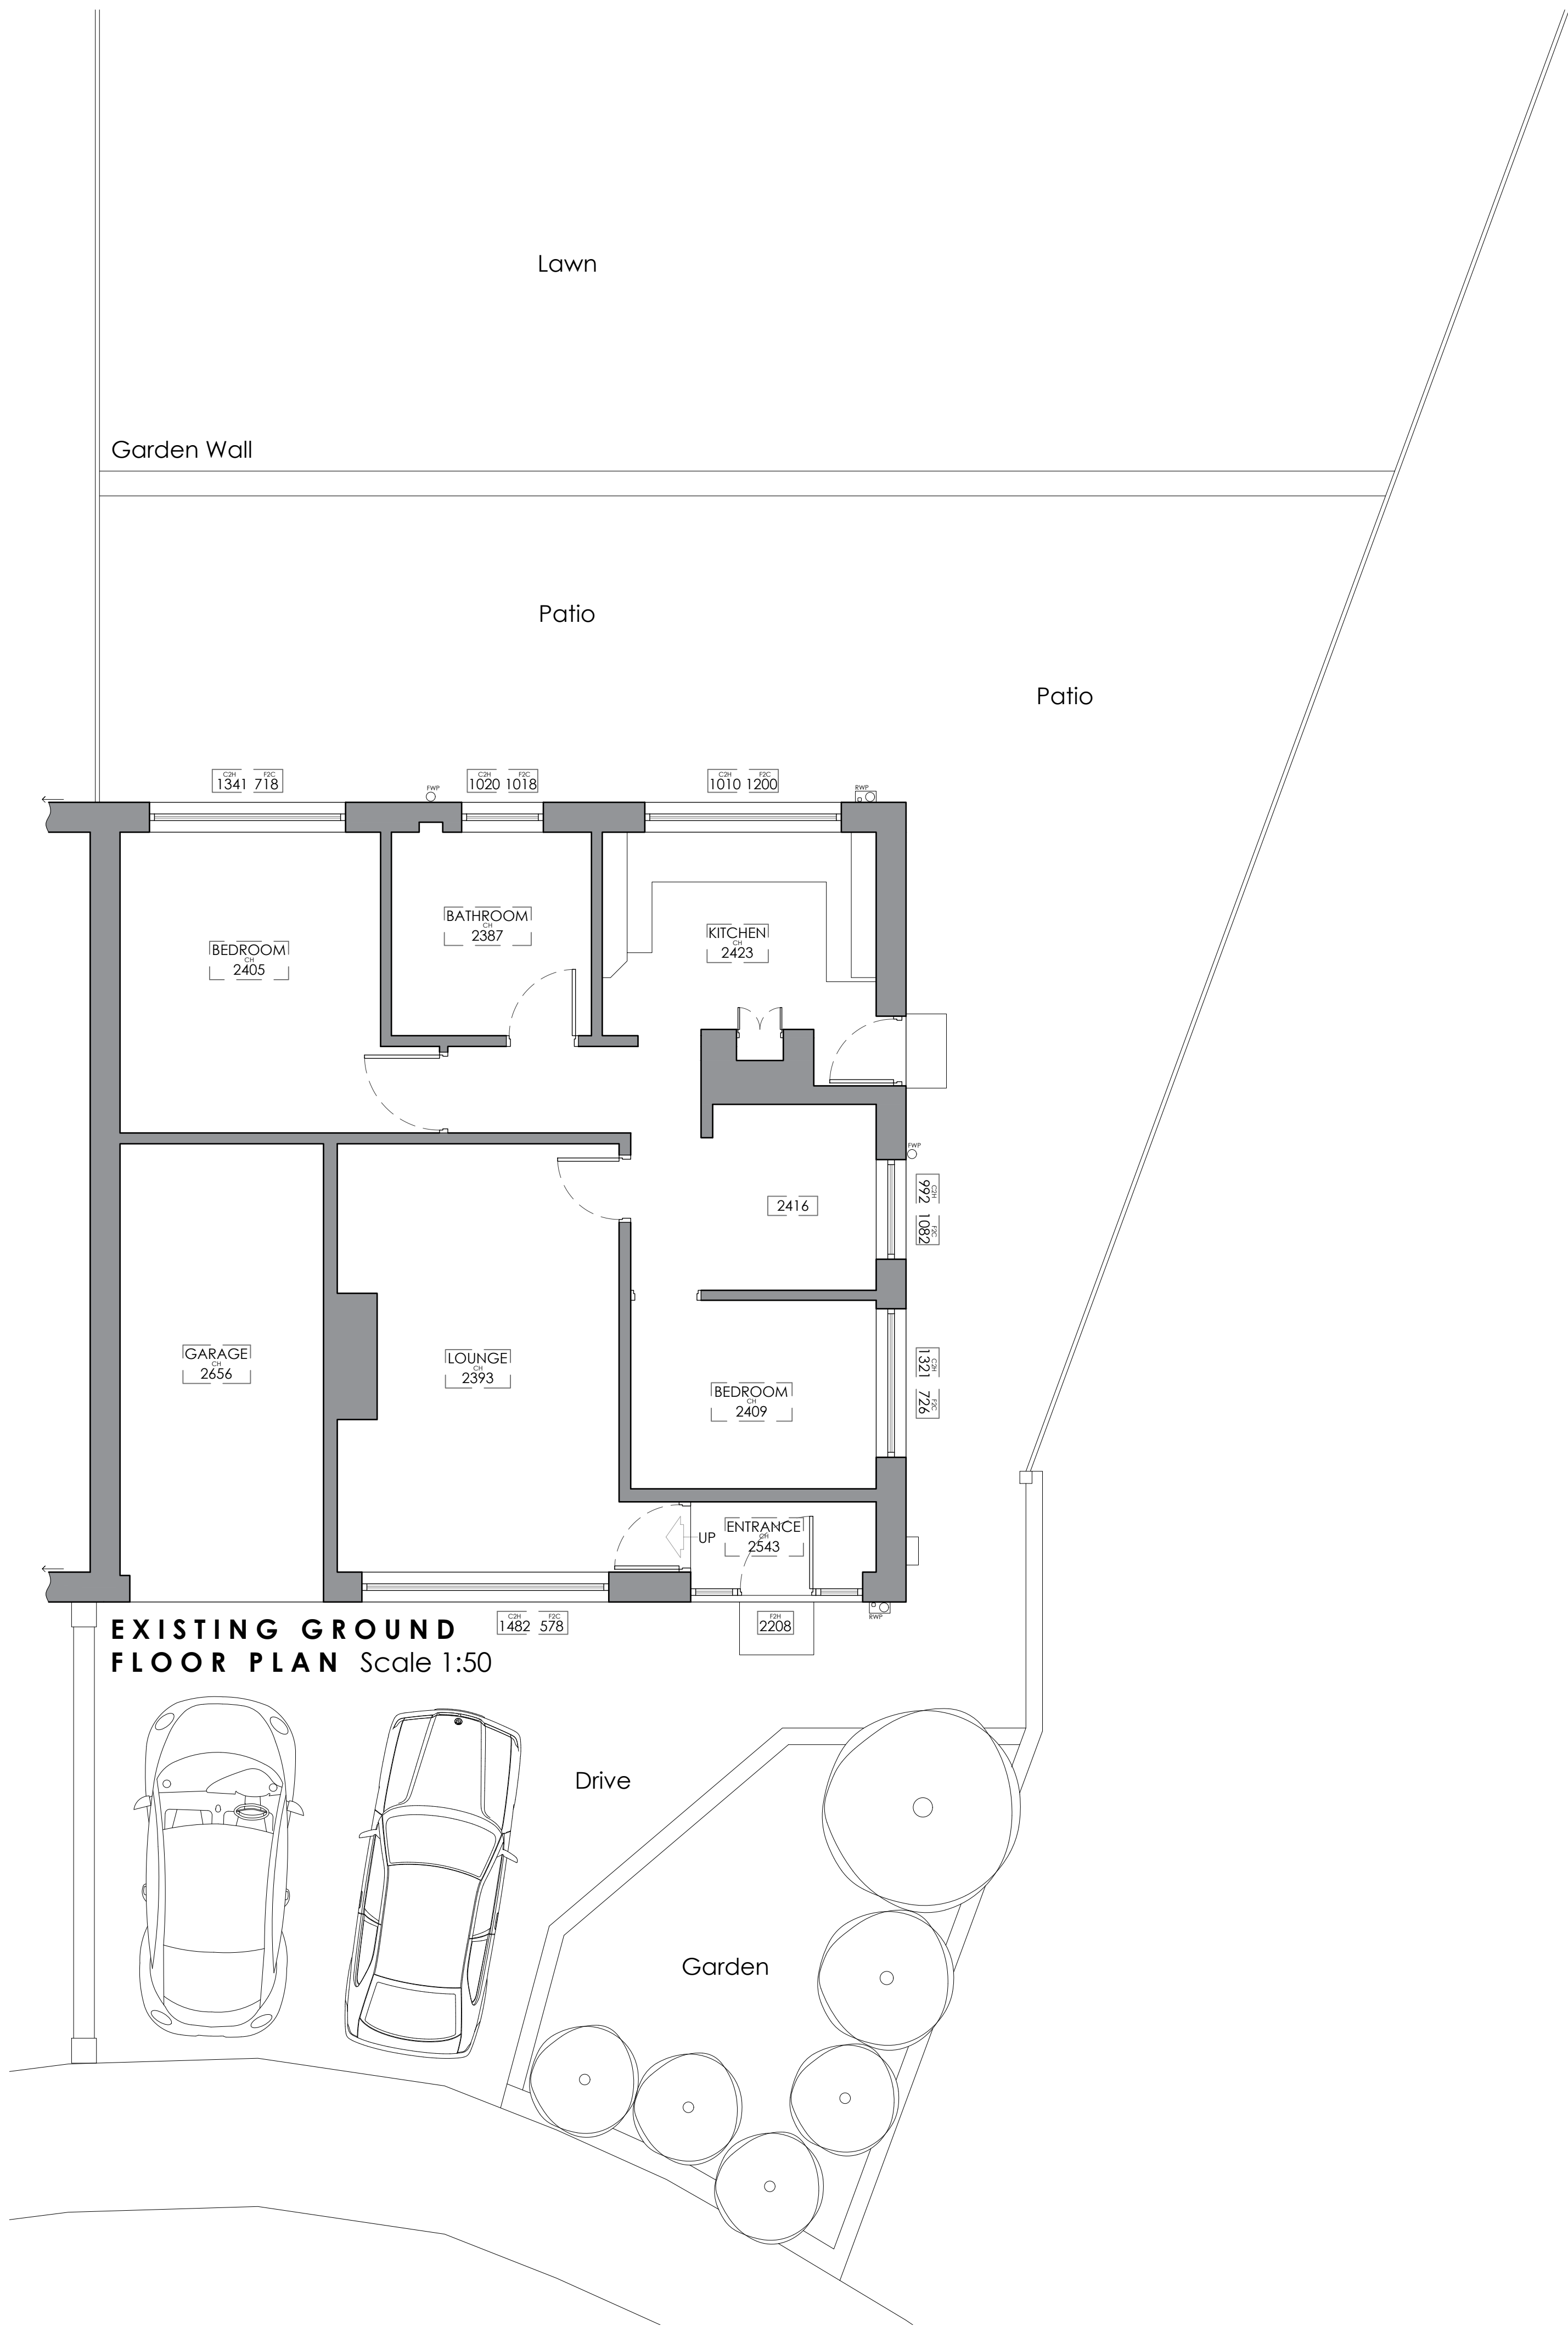


EXISTING SOUTH WEST ELEVATION
Scale 1:50 Existing Property

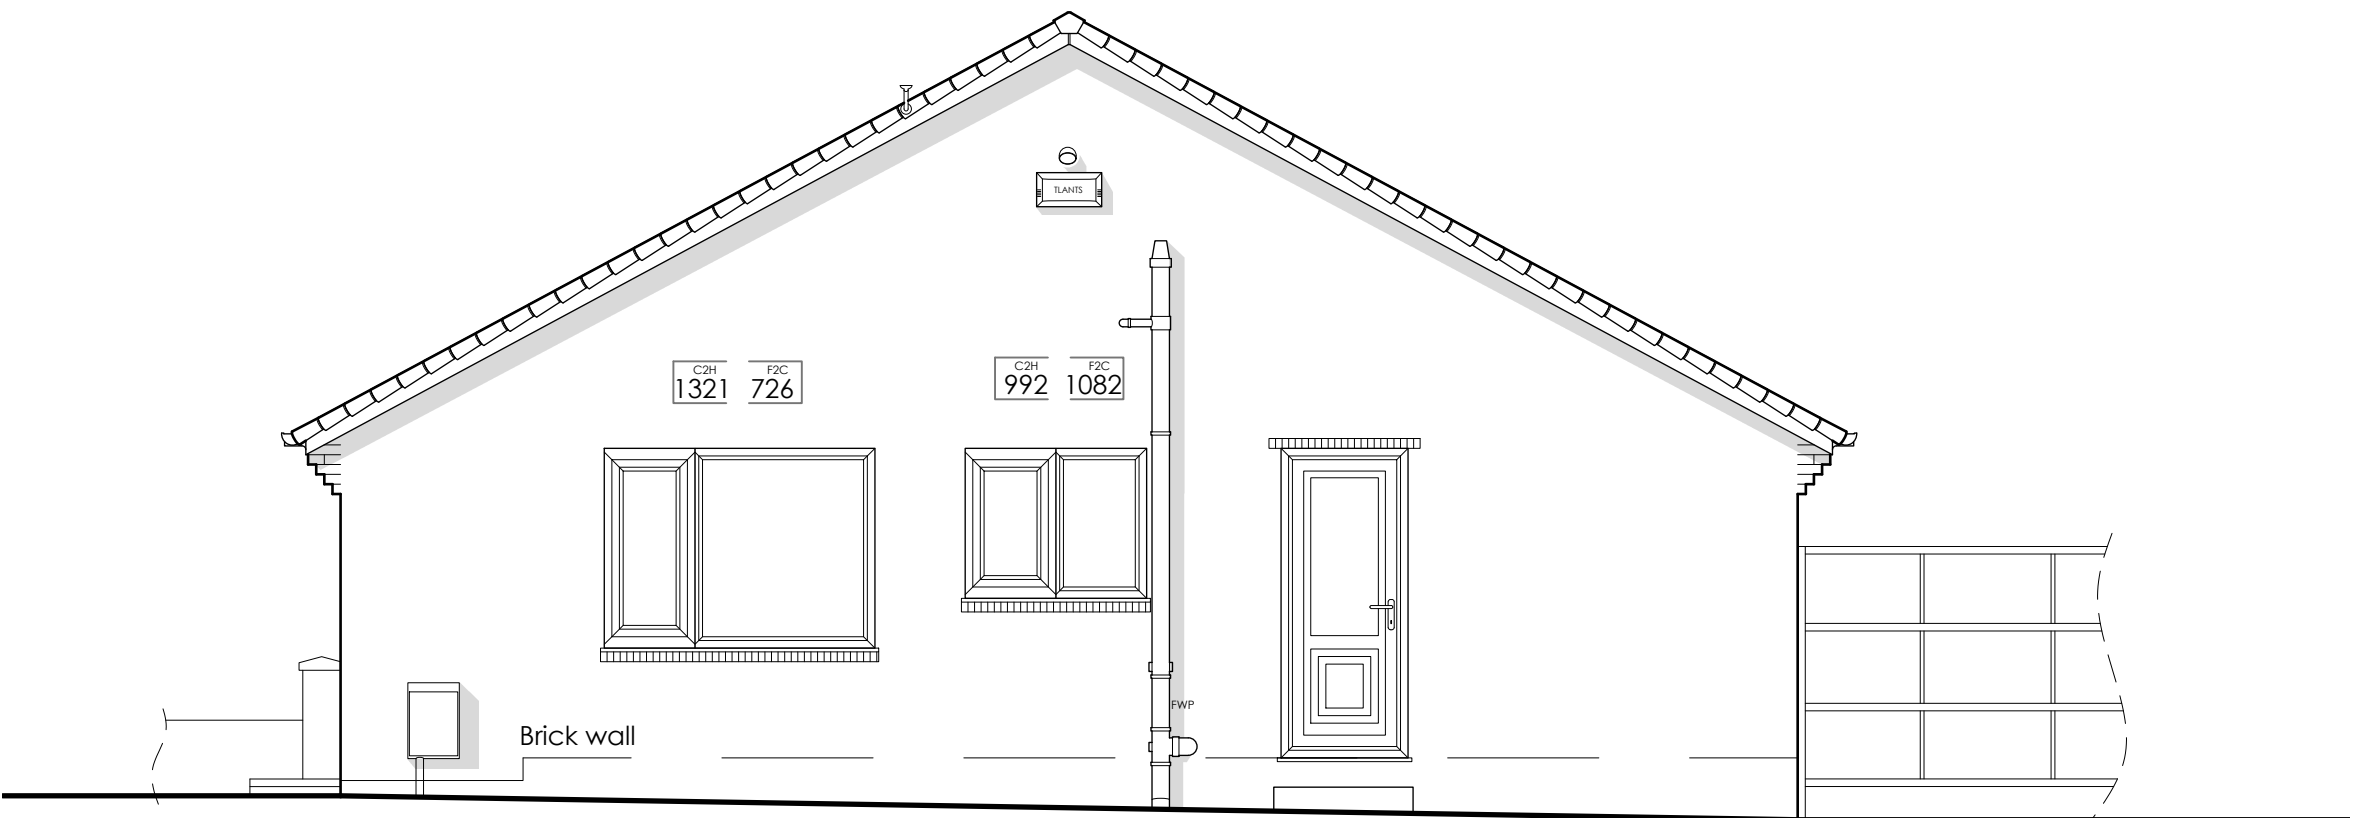

EXISTING SOUTH EAST ELEVATION
Scale 1:50 Existing Property

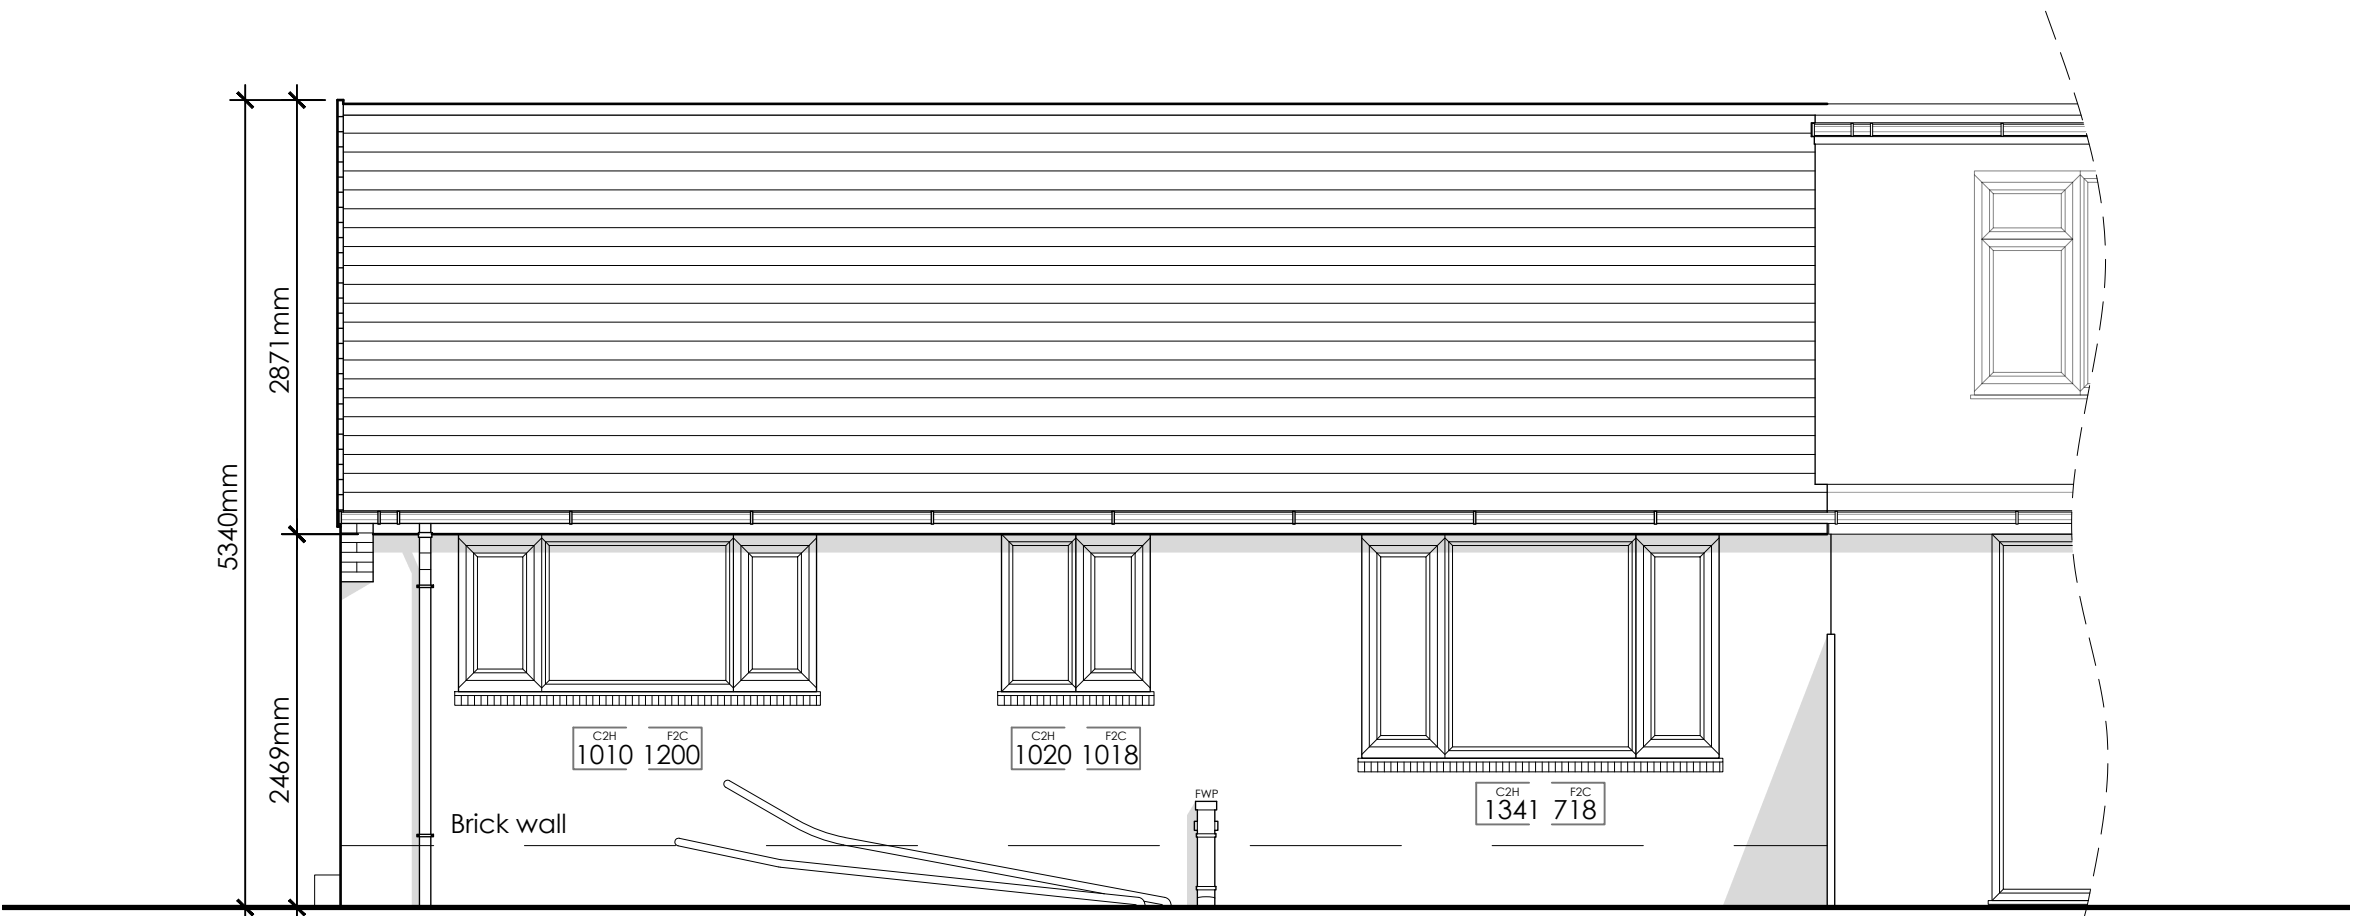

EXISTING NORTH EAST ELEVATION
Scale 1:50 Existing Property

 

Client		
Mr and Mrs Horrocks		
Job Title		
Proposed extension and associated internal alterations at 22 Sandringham Drive Greenmount Bury BL8 4DJ		
Drawing Title		
Existing Plans and Elevations		
Scale	Date	Drawn
1:50 @ A1	APR 26	CA