




Proposed Northeast Elevation

Scale: 1 : 100

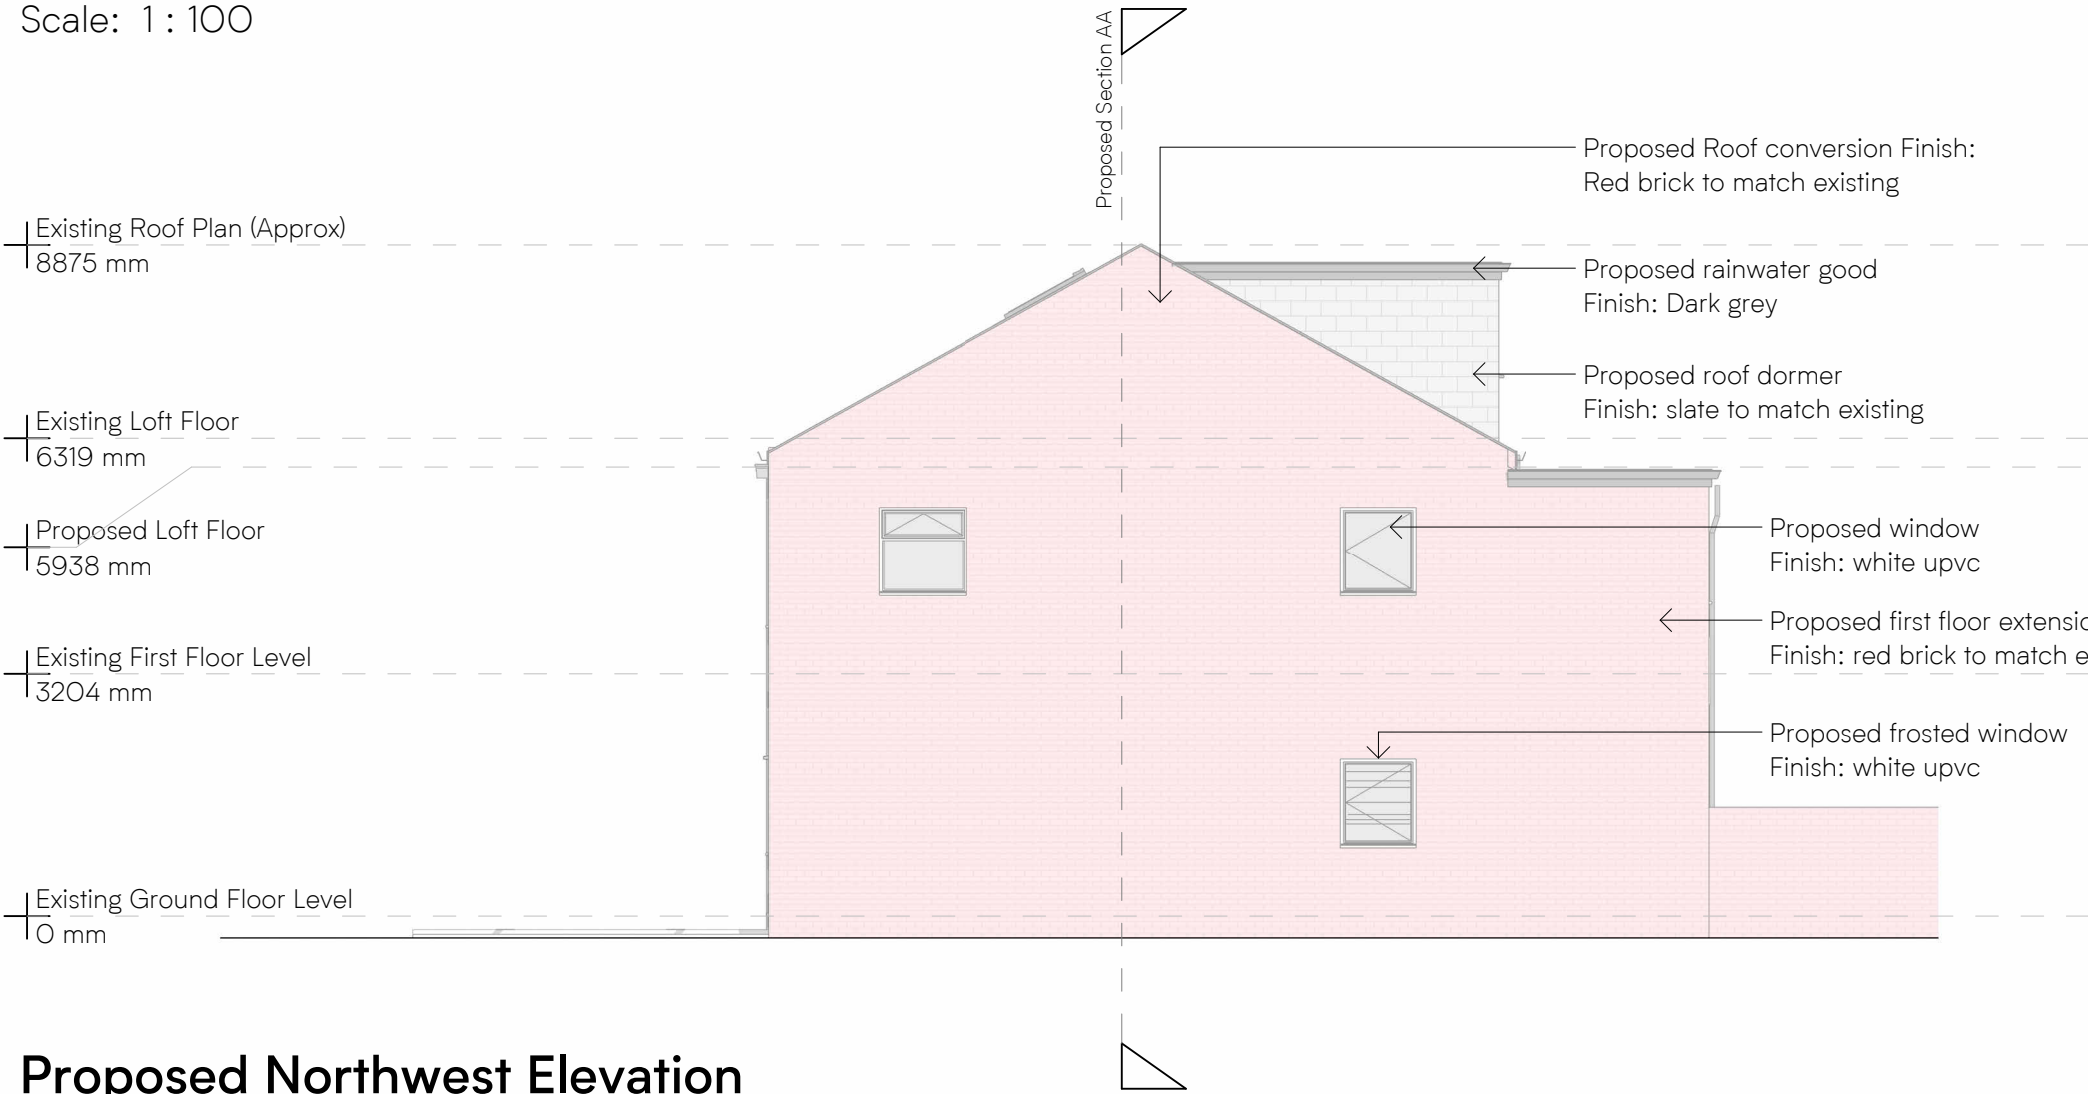

Proposed Northwest Elevation

Scale: 1 : 100

- Notes:
- 1. See scale and dimensions.
 - 2. Contractor / fabricator to check dimensions on site prior to any off site manufacturing.
 - 3. Dimensions are in millimetres unless stated otherwise.
 - 4. Report all discrepancies, conflicts or errors to architect prior to proceeding.
 - 5. Refer to structural engineers design for all load bearing elements, bracing, movement joints and below ground drainage.
 - 6. Refer to mechanical and electrical engineers design for all building services.
 - 7. All works to comply with relevant British Standards and Building Regulations.
 - 8. This drawing and design is the property of Latch Architects Ltd and is issued under license to the named recipient only. All copyright law protecting design, artistic & literary work contained within this drawing remains.

latch Architects	Project: 2 Stephen Street South, Bury, BL8 2NT			01:00 @ A3 01:50 @ A1	How to read this drawing: 1. Demolitions shown in red 2. Grey fill represent existing buildings, hatched fill represents proposed buildings	Rev.	Description	Date
	Client: Moheeb Ali	No: 260- P120	Rev: C			B	IN3 - Planning Issue	2026/06/08
	Title: Proposed North Elevations	Scale: 1 : 100@ A3				C	Updated Access	2026/06/11
	Status: Planning	Date: May 2026						
	www.LatchArchitects.com	Hello@LatchArchitects.com	No: 0161 543 6500					