


Notes	Rev Date Detail	
	A	
	B	
	C	
Pentland Design & Management Construction Design & Management 6 Orient Road Salford Manchester M6 8LD Tel Nr: 0161 278 1467		Client: JJ's First Limited Scale: 1 : 100 & 1 : 1250 @ A3 Date: June 2026 Drawn: GAW
Site: 10 Tottington Road, Bury, Lancashire, BL8 1LH		Drawing: Title: Site plan & location plan Job Ref: J05/B/26 Drawing Nr: 004 This drawing is copyright and shall not be reproduced either in part or in whole without prior written permission from Pentland Design & Management

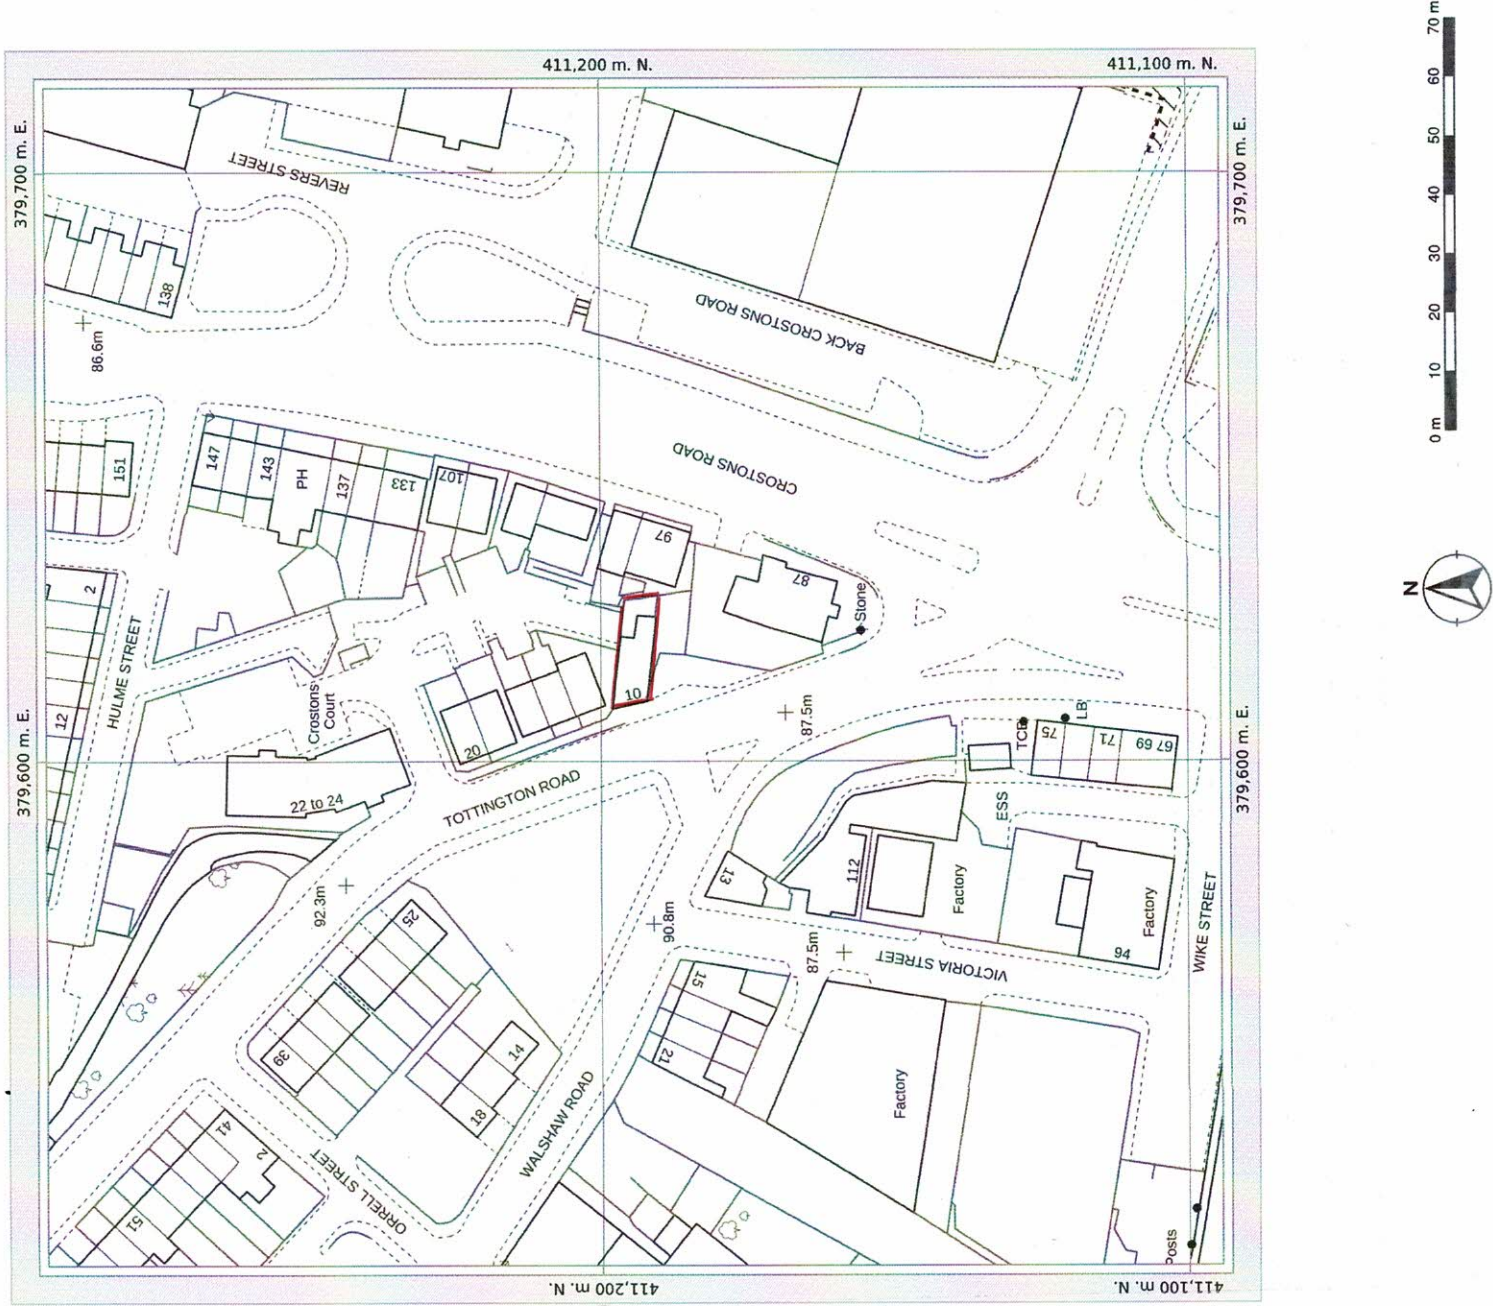

LOCATION PLAN
1 : 1250

