





Existing Rear Elevation @ 1:50




Existing Front Elevation @ 1:50

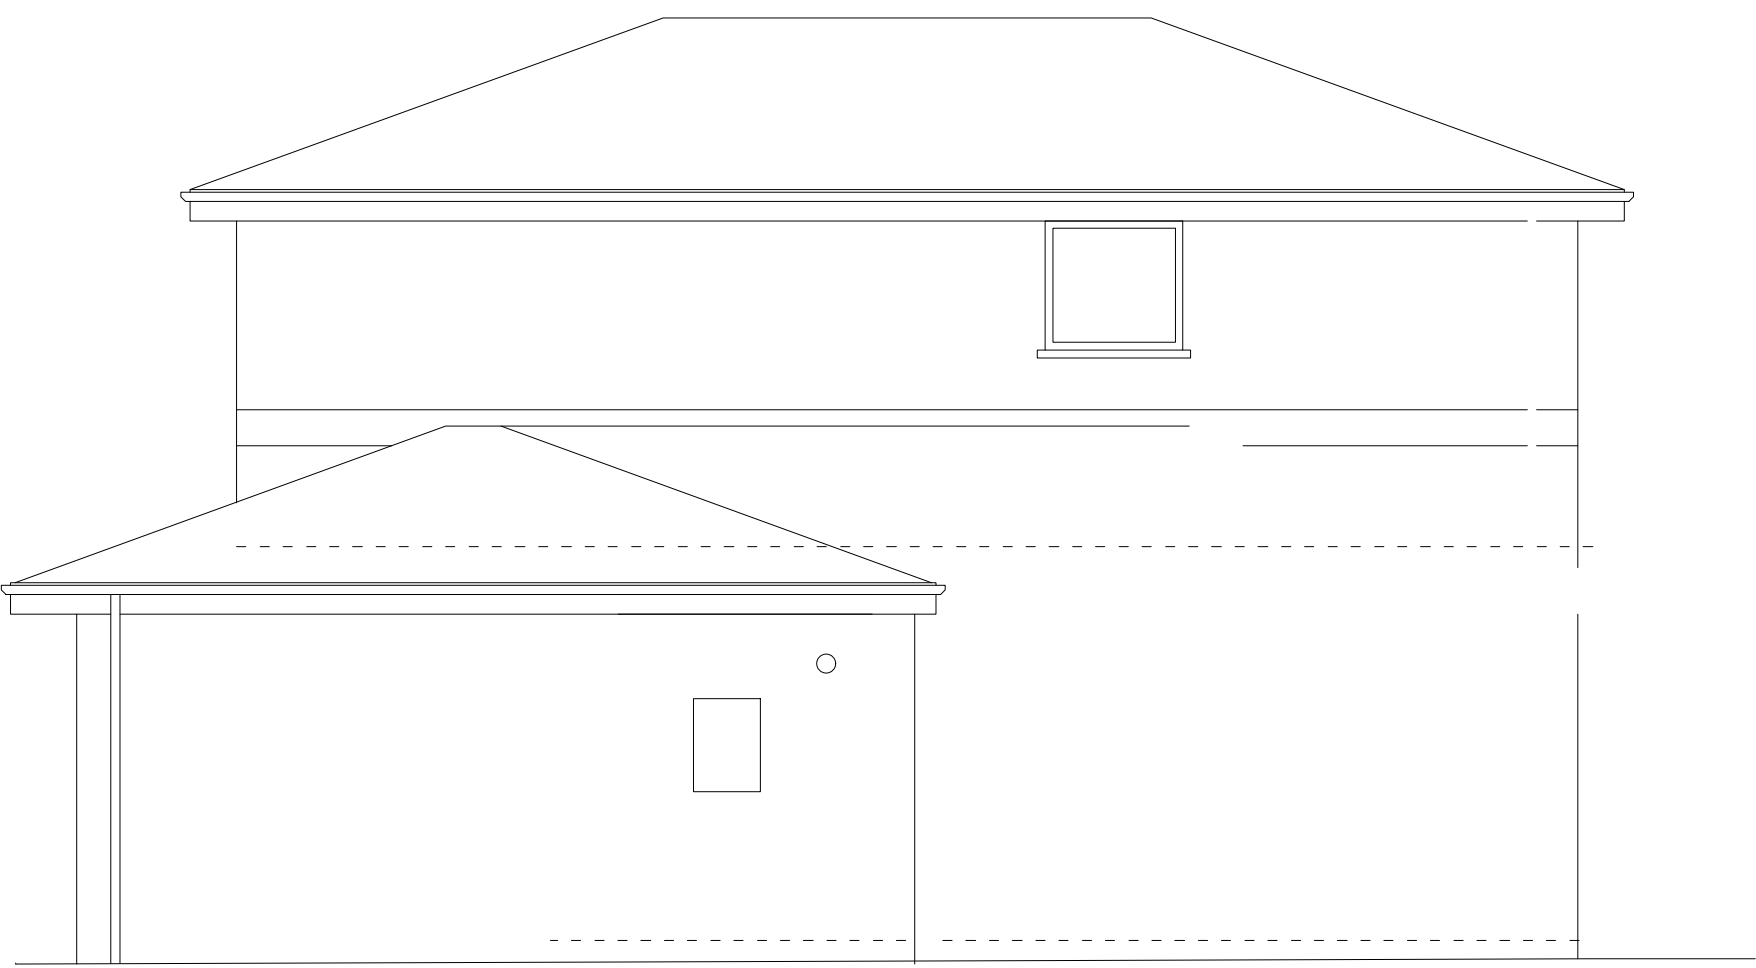


Existing Side Elevation @ 1:50

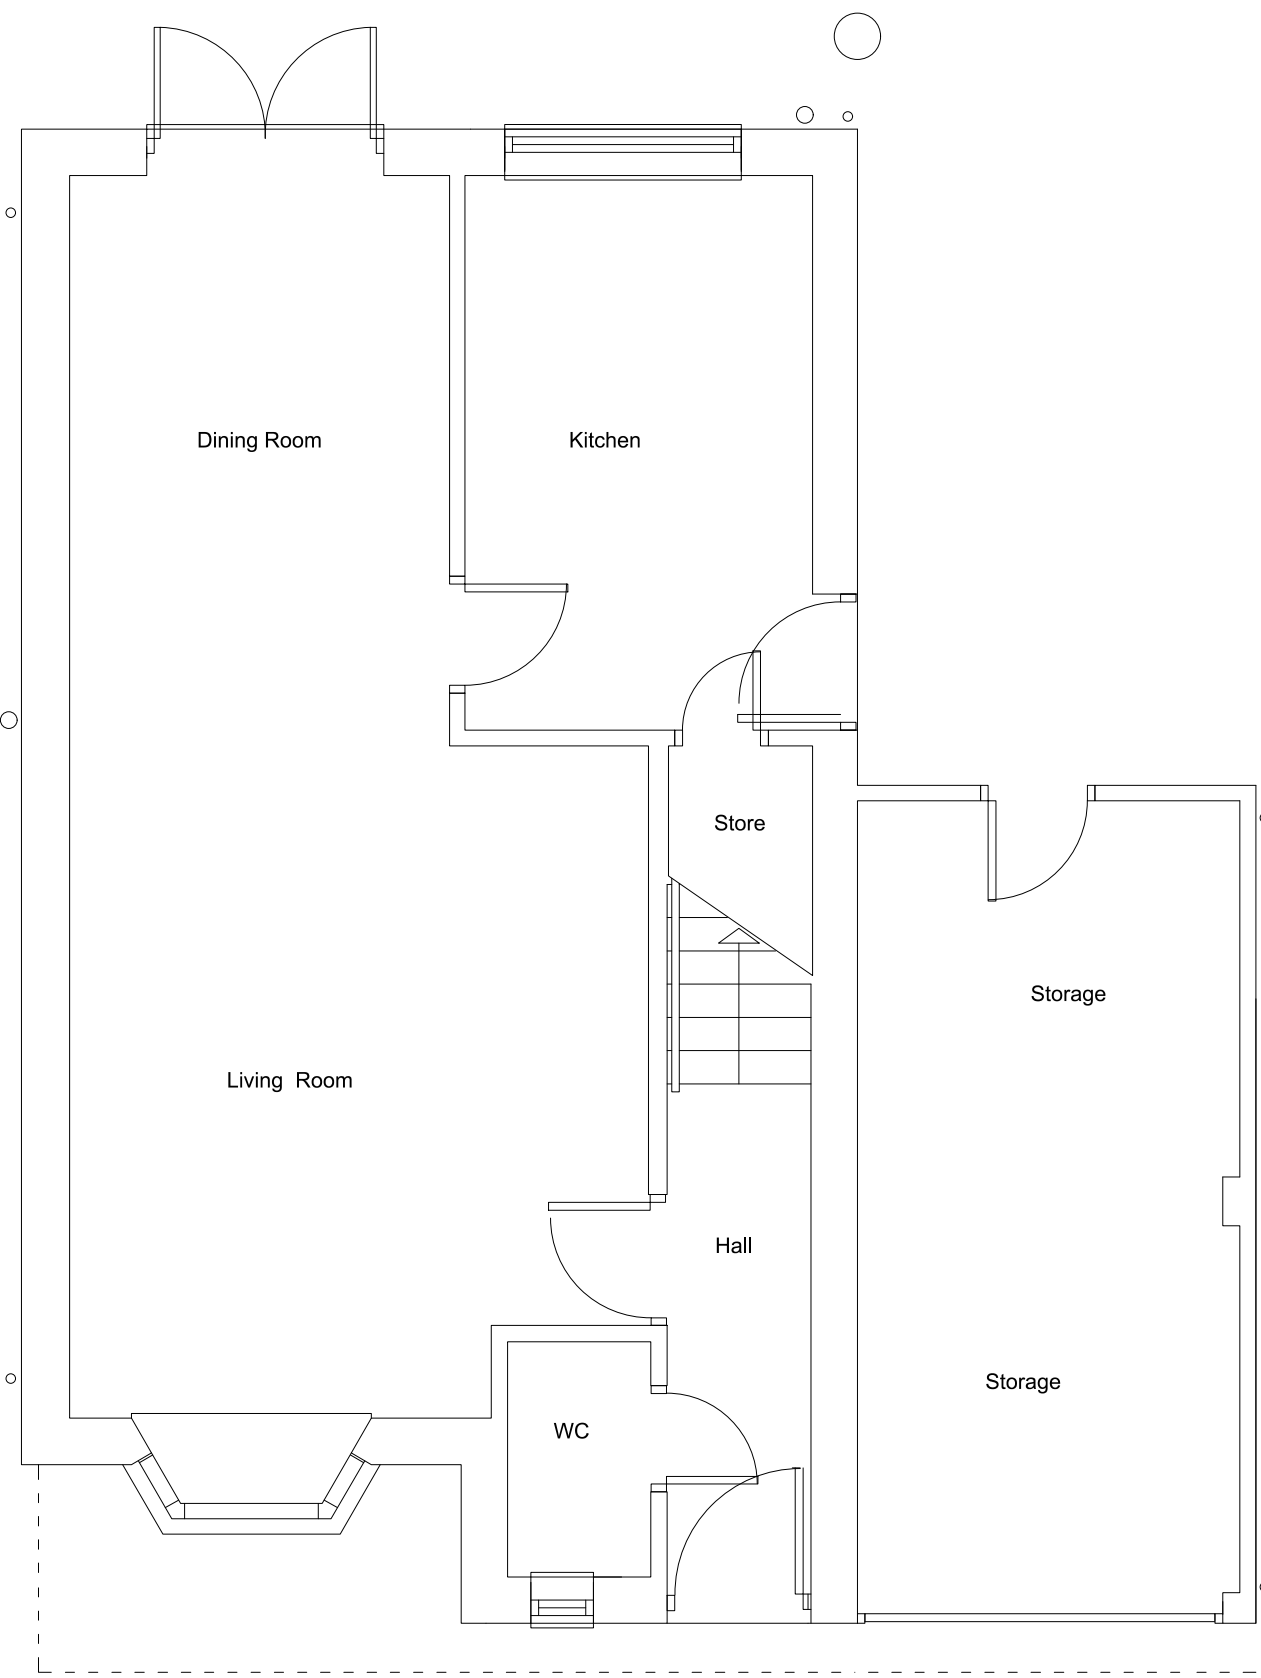

Existing Ground Floor Plan @ 1:50

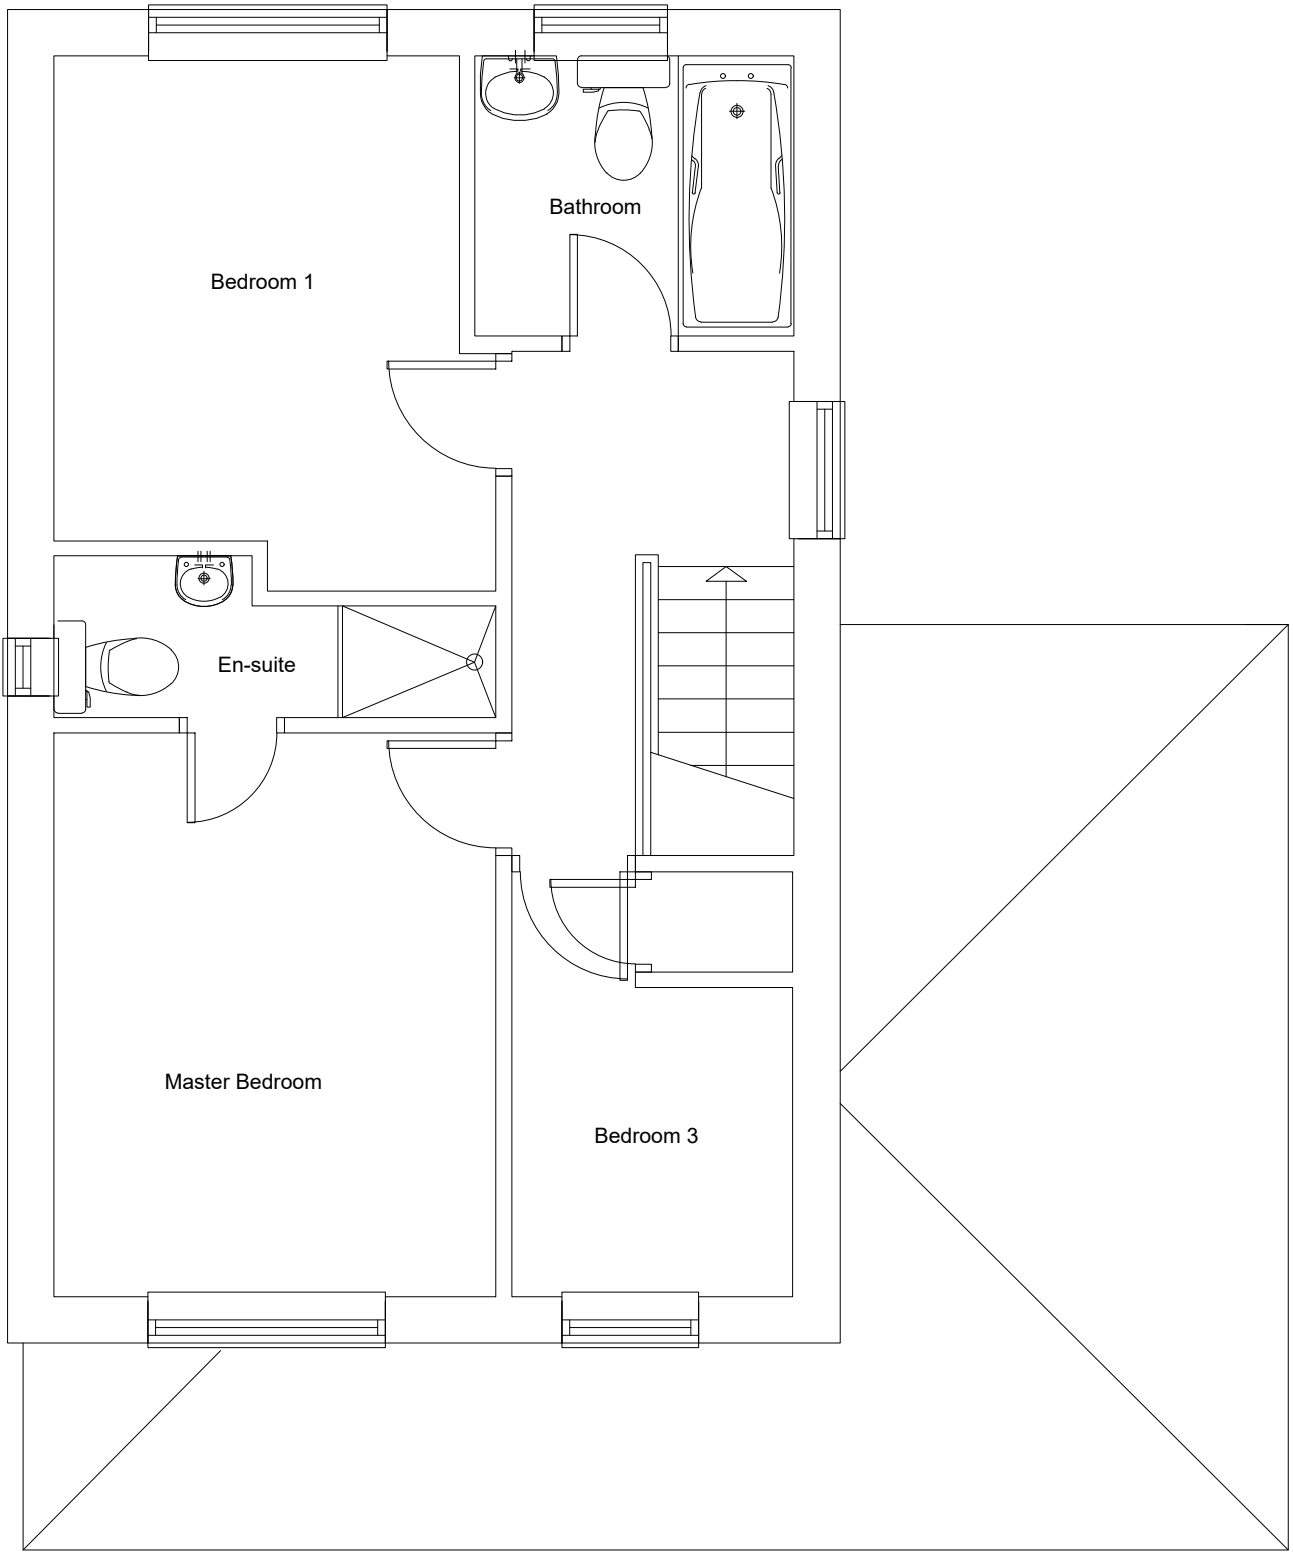

Existing First Floor Plan @ 1:50

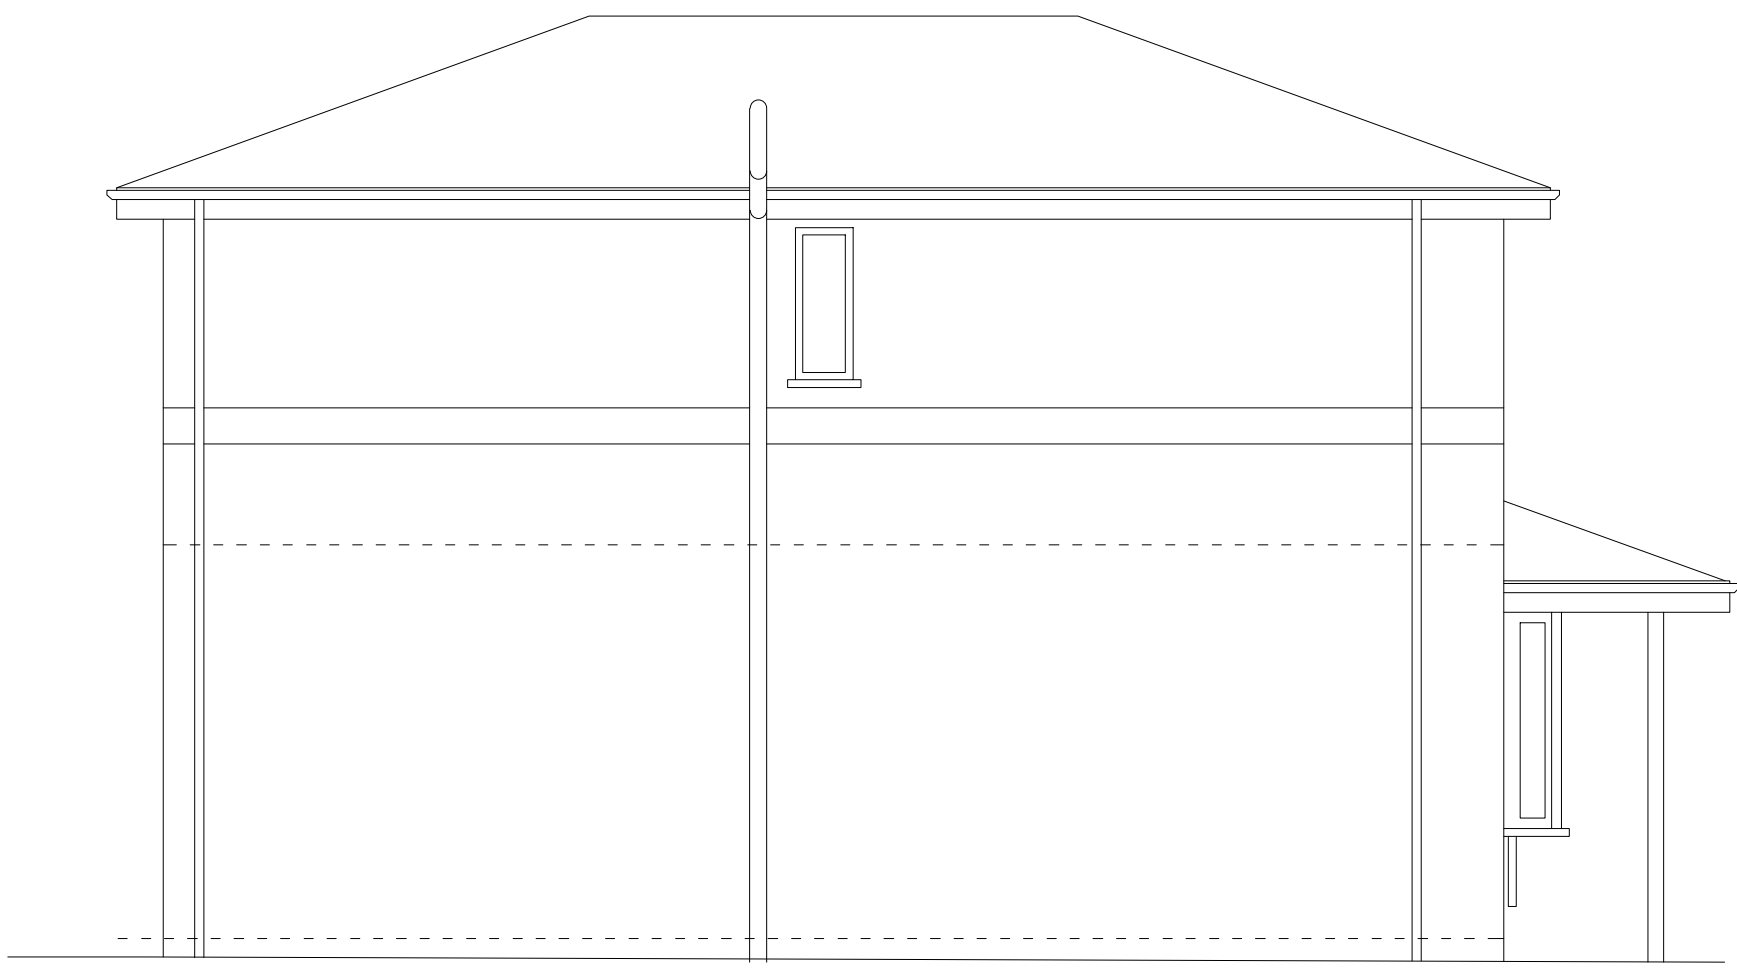

Existing Side Elevation @ 1:50



LOCATION Plan 1:1250

S1	ISSUED FOR TENDER				AG			
No.	Revision				Drwn.	Date	Chkd.	
Client								
Contract								
7 MARLBOROUGH CLOSE RAMSBOTTOM								
Title								
EXISTING PLANS & ELEVATIONS								
Drawn by AG		Scale A1@1:50		Checked by		Date 22.10.17		
HOME DESIGN • BUILD								
Preliminary ☐		Tender ☐		Construction ☒		As Built ☐		
Drawing Number				Revision		S1		
P.01								