


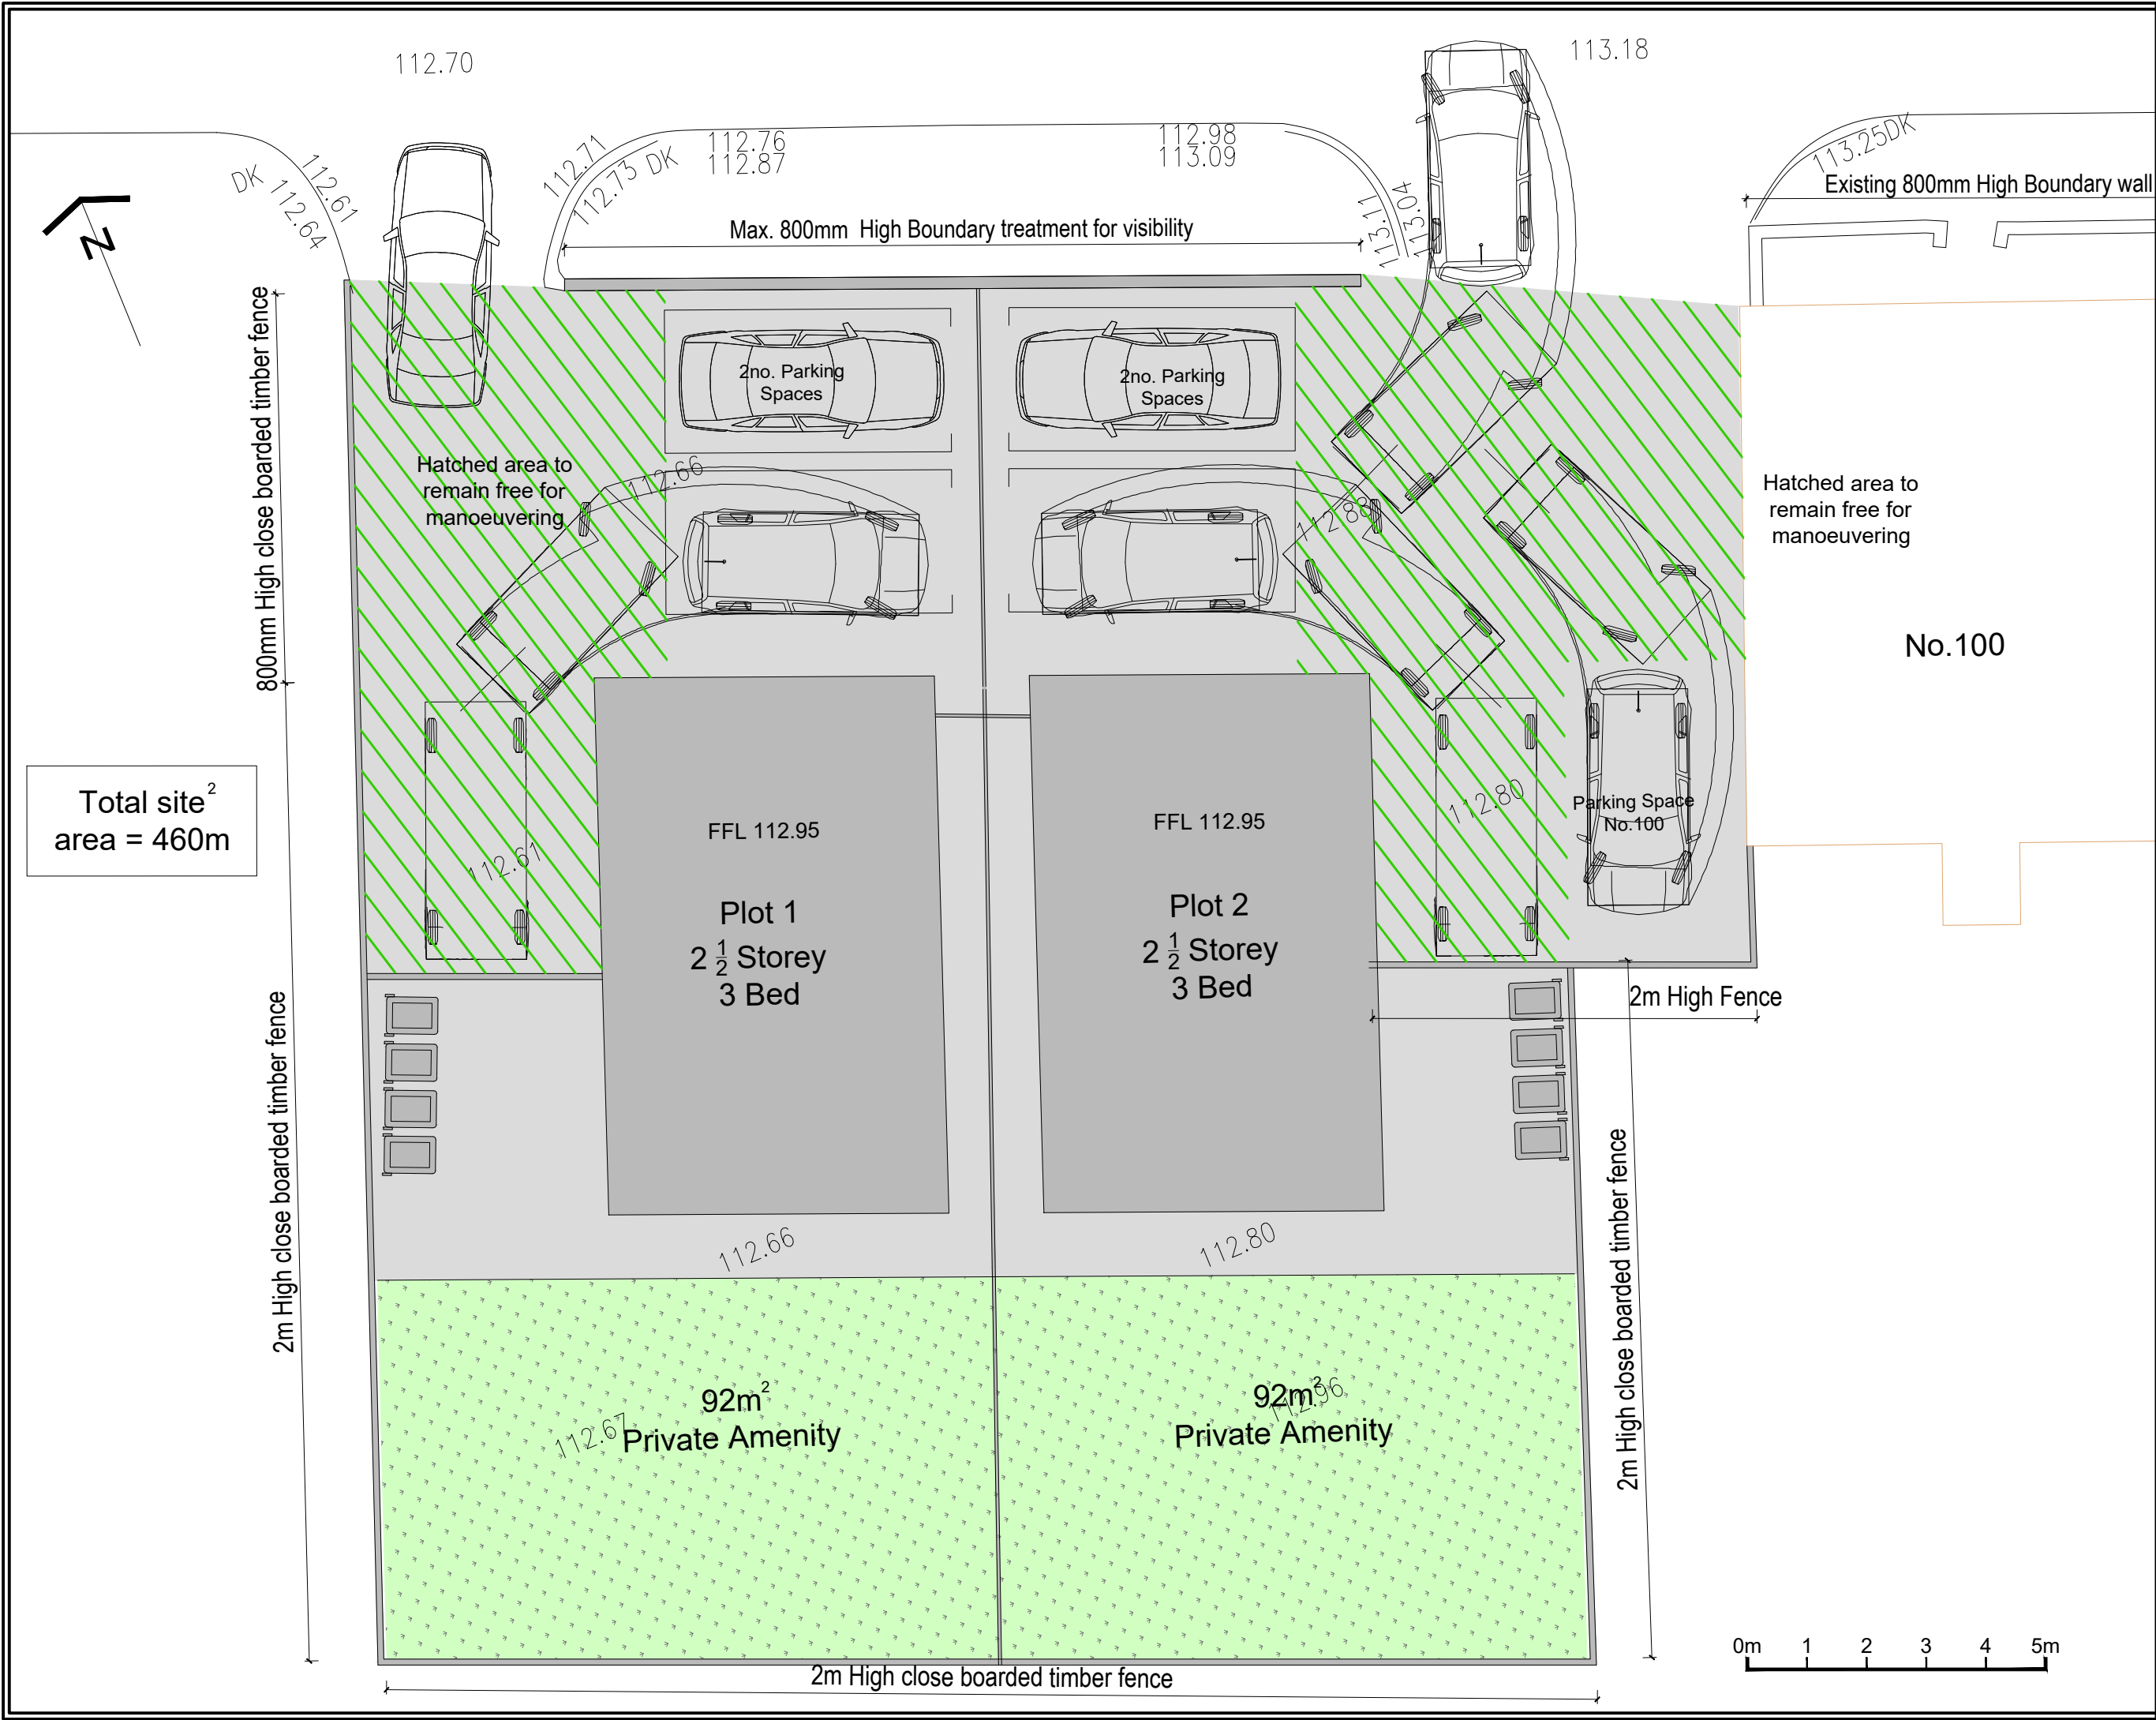

DO NOT SCALE FROM THIS DRAWING.
This drawing is to be read in conjunction with all related drawings. All dimensions must be checked and verified on site before commencing any work or material production. The originator should be notified immediately of any discrepancy.

Ronson
building design
Tel: 07926826016
craig@ronsonbuildingdesign.co.uk

No. 100

Rev	Date	Description
B	26-02-23	Parking details
A	26-02-19	Visibility Splay details

Issued For : **INFORMATION PURPOSES ONLY**

Client
Mrs Melanie Gavin

Project
**100 Bury New Road
BL2 6QB**

Scheme - Drawing Title
Proposed Site Plan

Project No. **02** B Date **16-10-2018**
Drawing No. Revision Scale 1:100 @ A3