



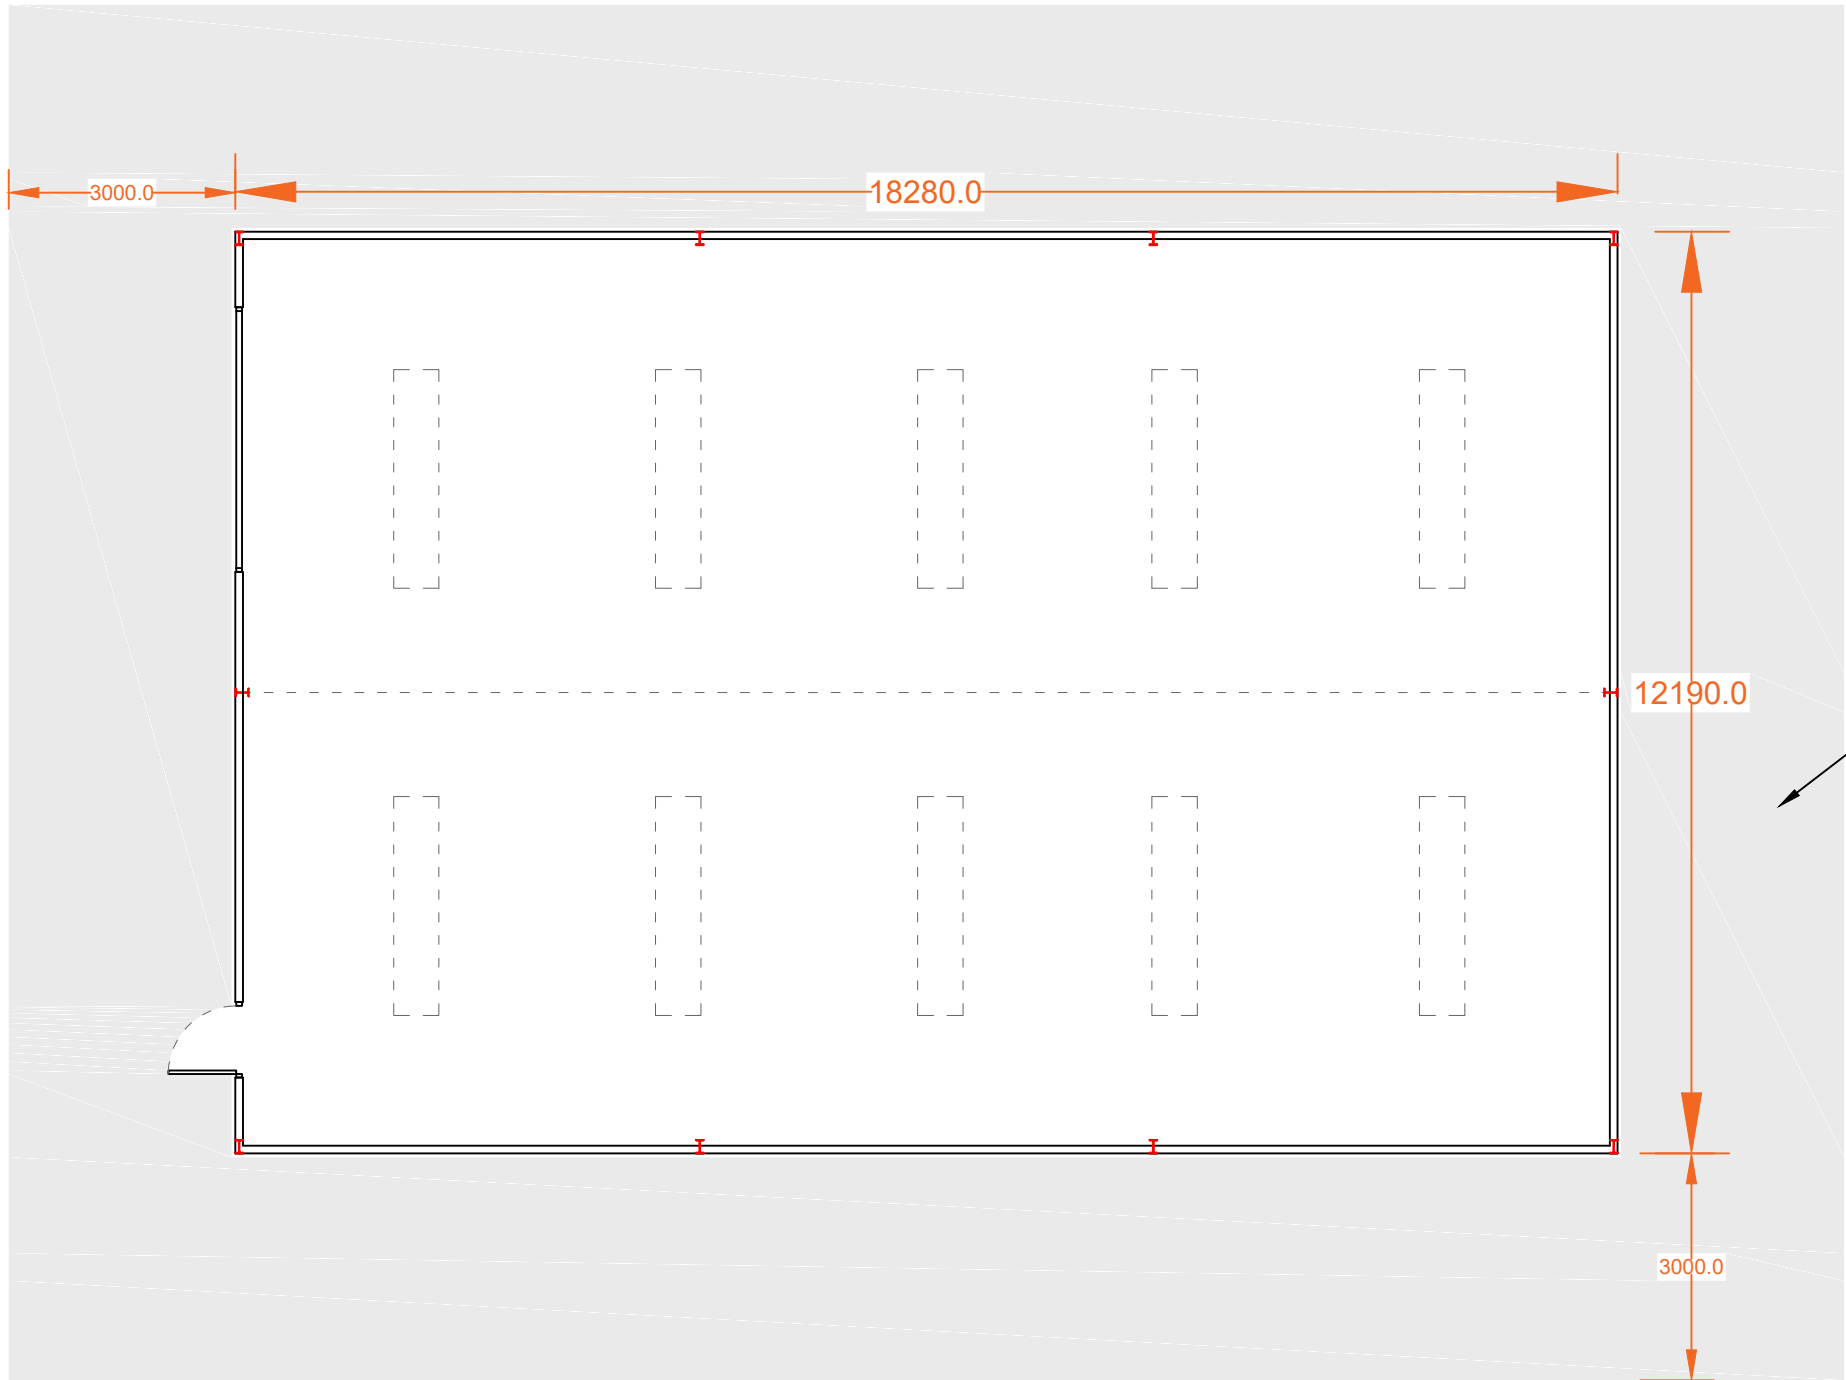

Proposed Ground Floor Plan
Scale (1:100)

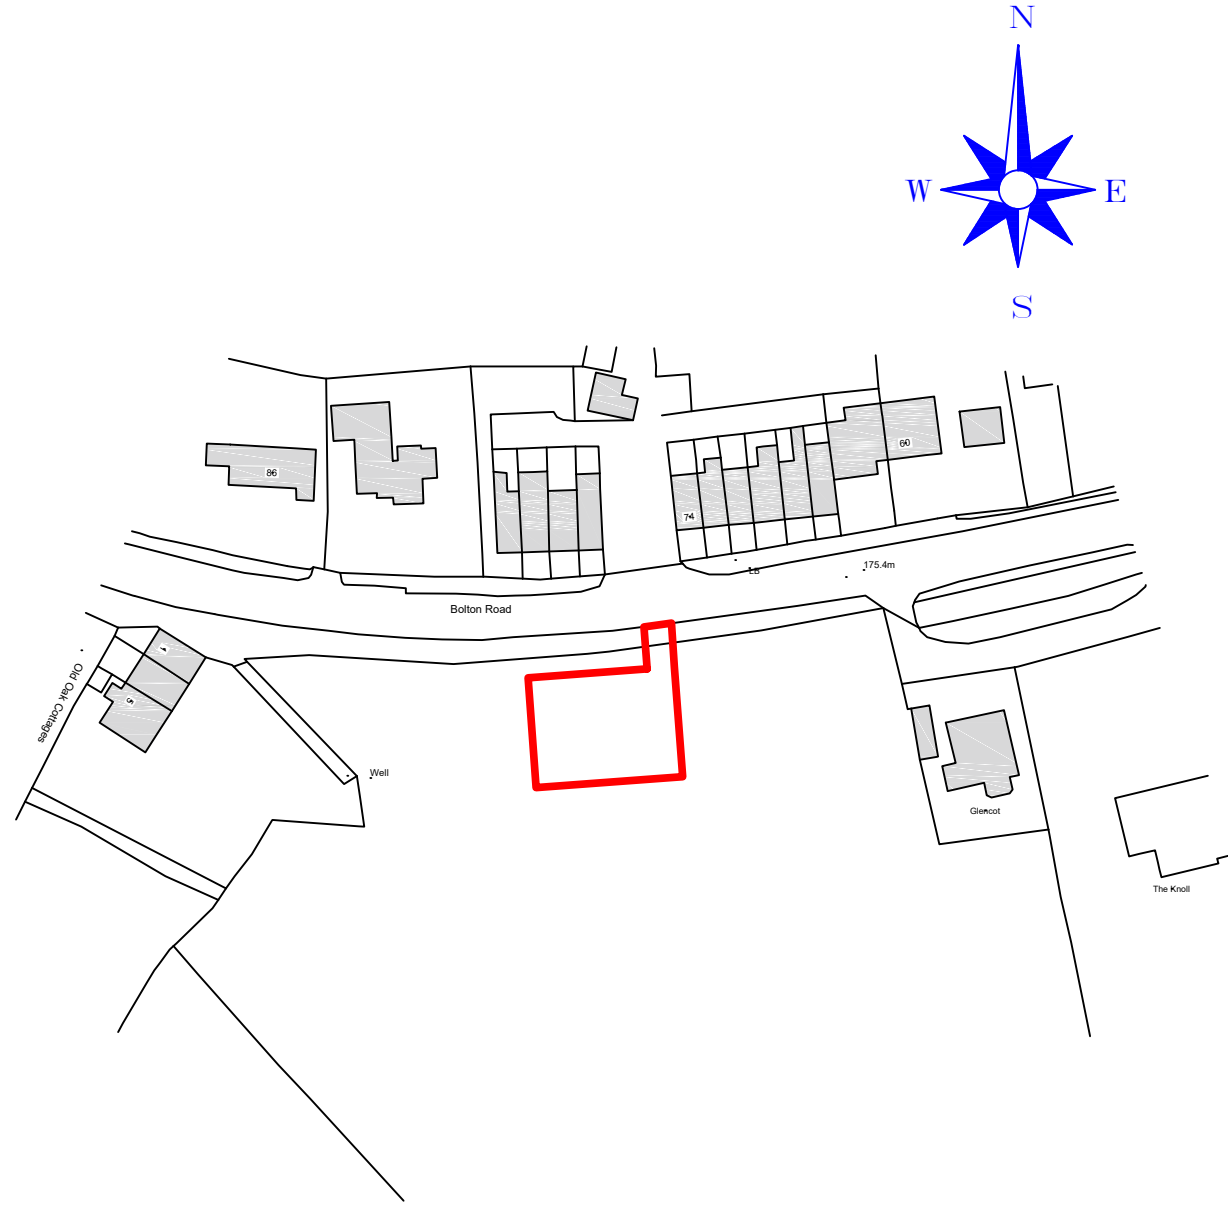


Location Plan
Scale (1:1250)
©Crown Copyright and database rights 2022 OS 100041041




Fibre Cement Roof Sheets



Green Box Profile Wall Cladding

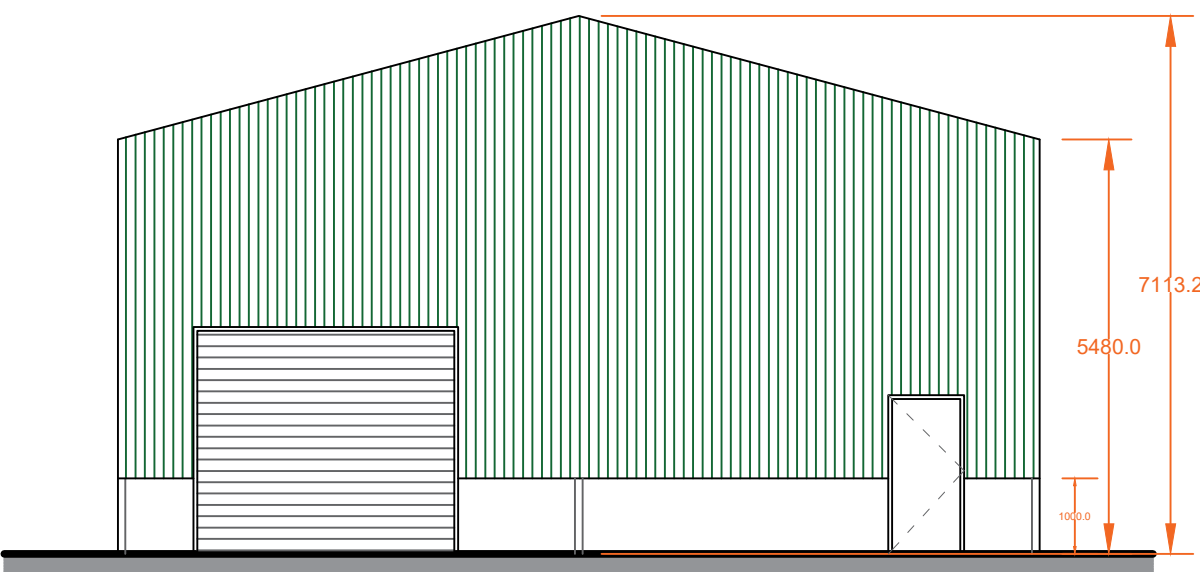


Proposed West Elevation
Scale (1:100)

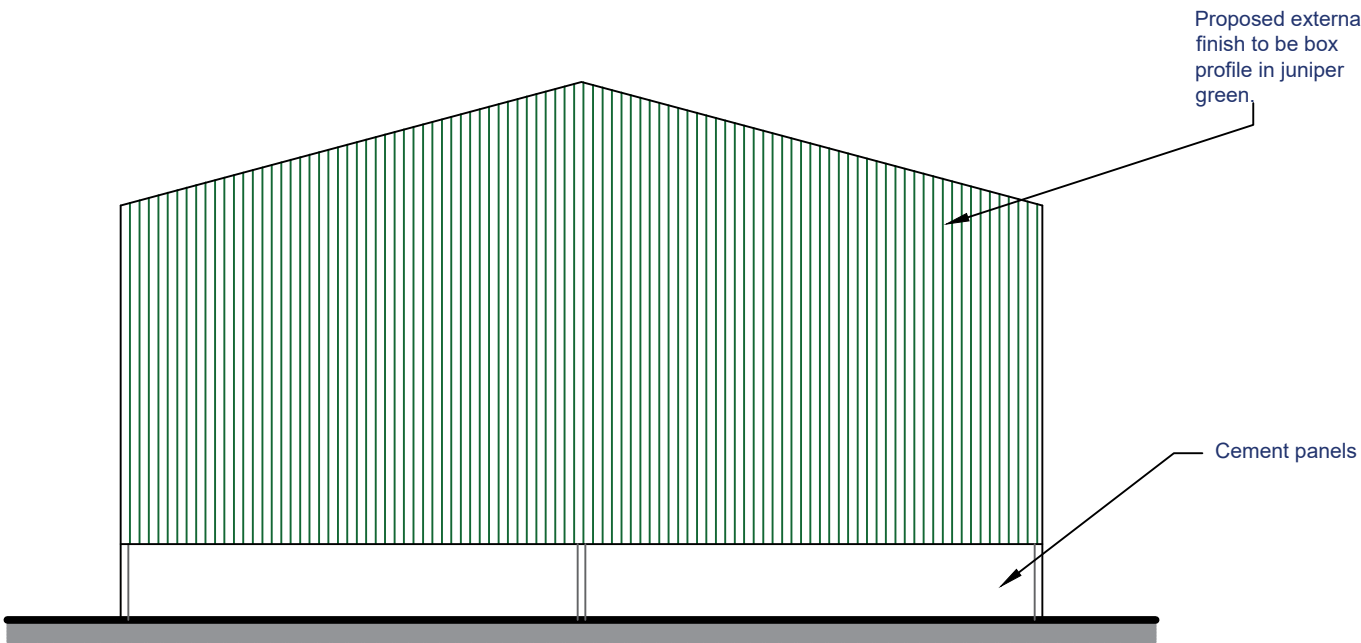


Proposed East Elevation
Scale (1:100)



Existing Site Plan
Scale (1:500)

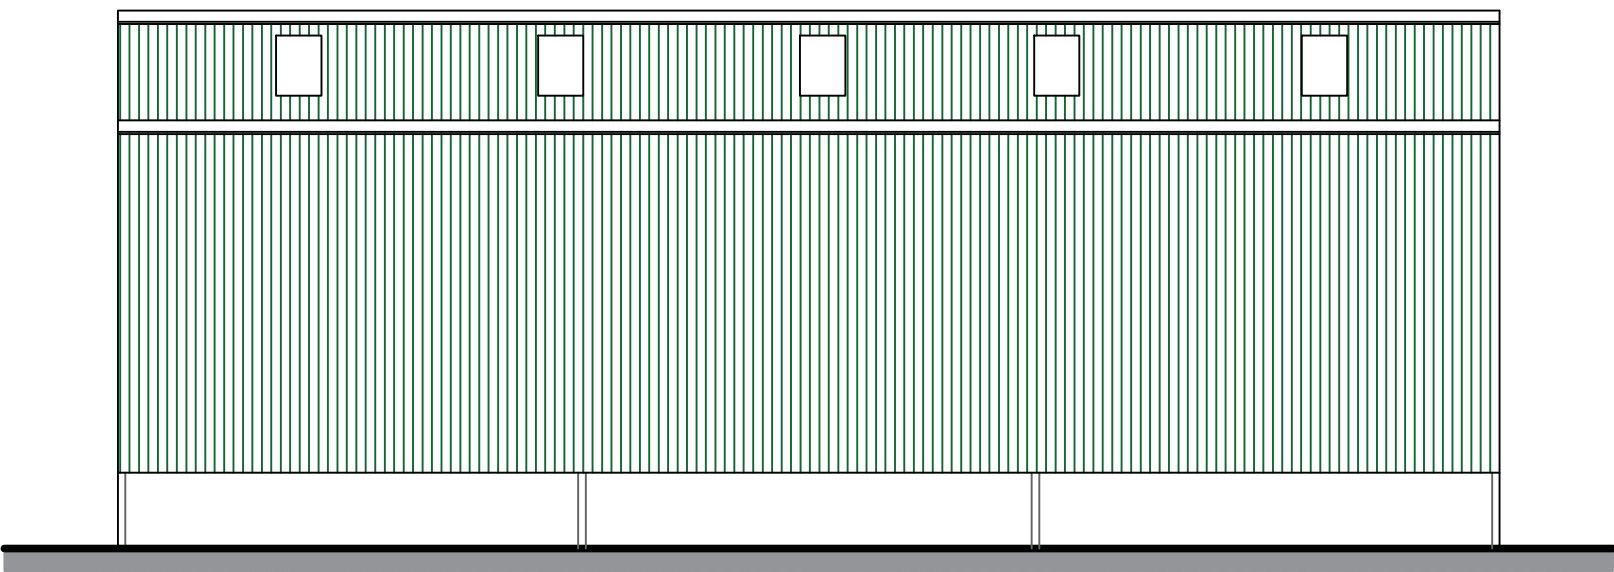

Proposed North Elevation
Scale (1:100)

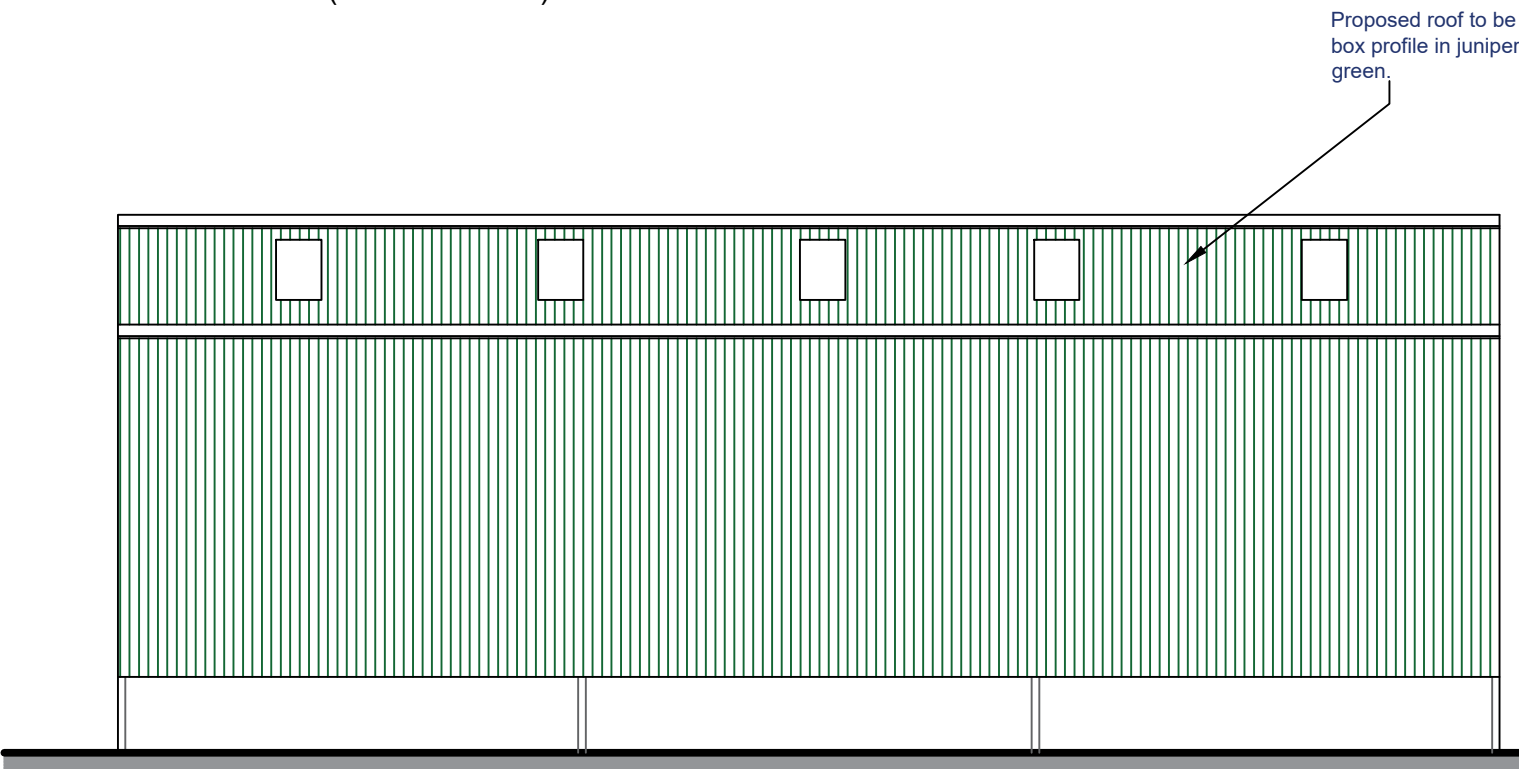

Proposed South Elevation
Scale (1:100)



Proposed Site Plan
Scale (1:500)

IMPORTANT NOTES

DO NOT SCALE FROM THIS PLAN

THESE ELEVATIONS ARE DRAFTED TO ALLOW THE PLANNING AUTHORITY TO MAKE A DECISION ON THE PROPOSED DEVELOPMENT AND FOR NO OTHER PURPOSE. THESE ELEVATIONS ARE NOT BUILDING REGULATION COMPLIANT AND SHOULD NOT BE RELIED UPON AS SUCH. THE DECISION NOTICE (WHEN AVAILABLE) SHALL PROVIDE THE EXACT DIMENSIONS OF THE PROPOSED BUILDING AND SHOULD BE RELIED UPON. THESE PLANS SHOULD NOT BE USED AS DEFINITIVE AND ANY MEASUREMENTS SHOULD BE TAKEN AND CHECKED FROM THE PROPOSED SITE.

Revision

Amended at the request of L.A.

8/12/2022

Revision

Date

MACMARSHALLS

PLANNING CONSULTANTS

112-116 Chorley New Road, Bolton, BL1 4DH

info@macmarshalls.co.uk

Tel: 01204 565660

www.macmarshalls.co.uk

Drawing Title

Proposed Agricultural Building

Site Location

Holhouse Farm, Greenmount, Bury, BL8 4HD

Drawing Status

Proposed Plans

Date

02/11/2022

Drawn by

JHolden

Scale

1:100 @ A1

Ref

-

Revision

A

Client

Mr Duxbury