




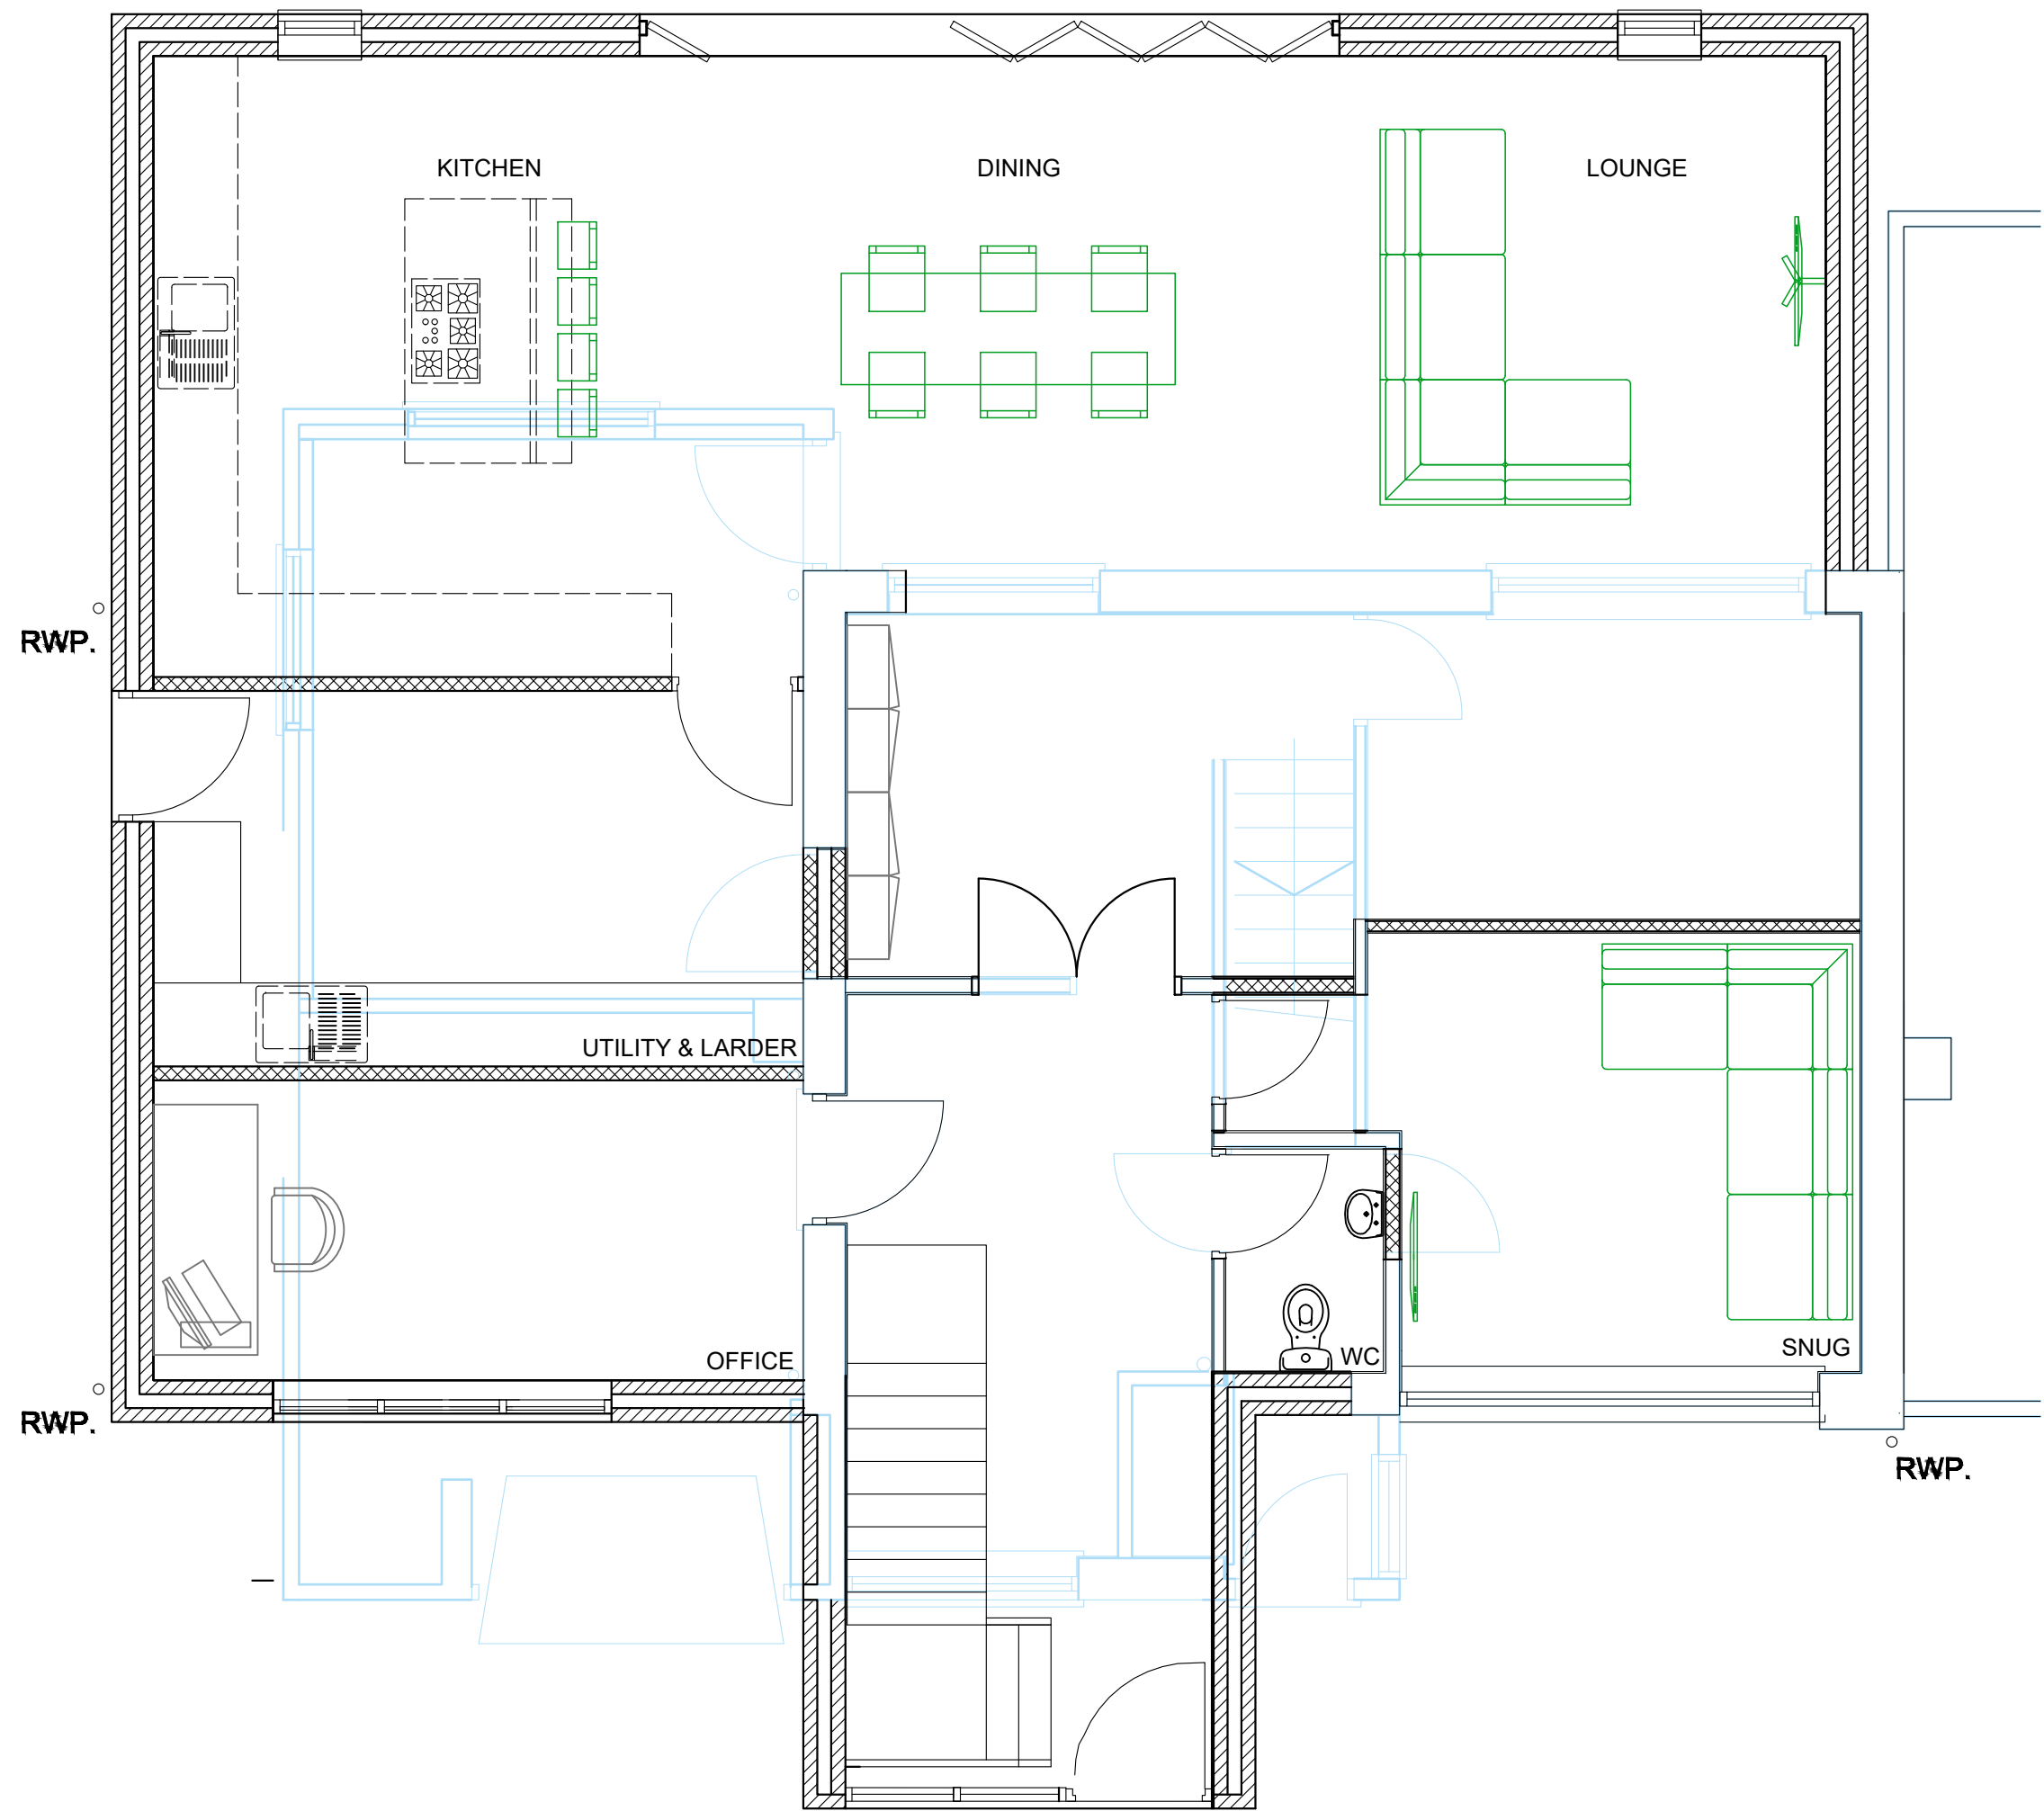

Proposed Ground Floor Plan @ 1:50

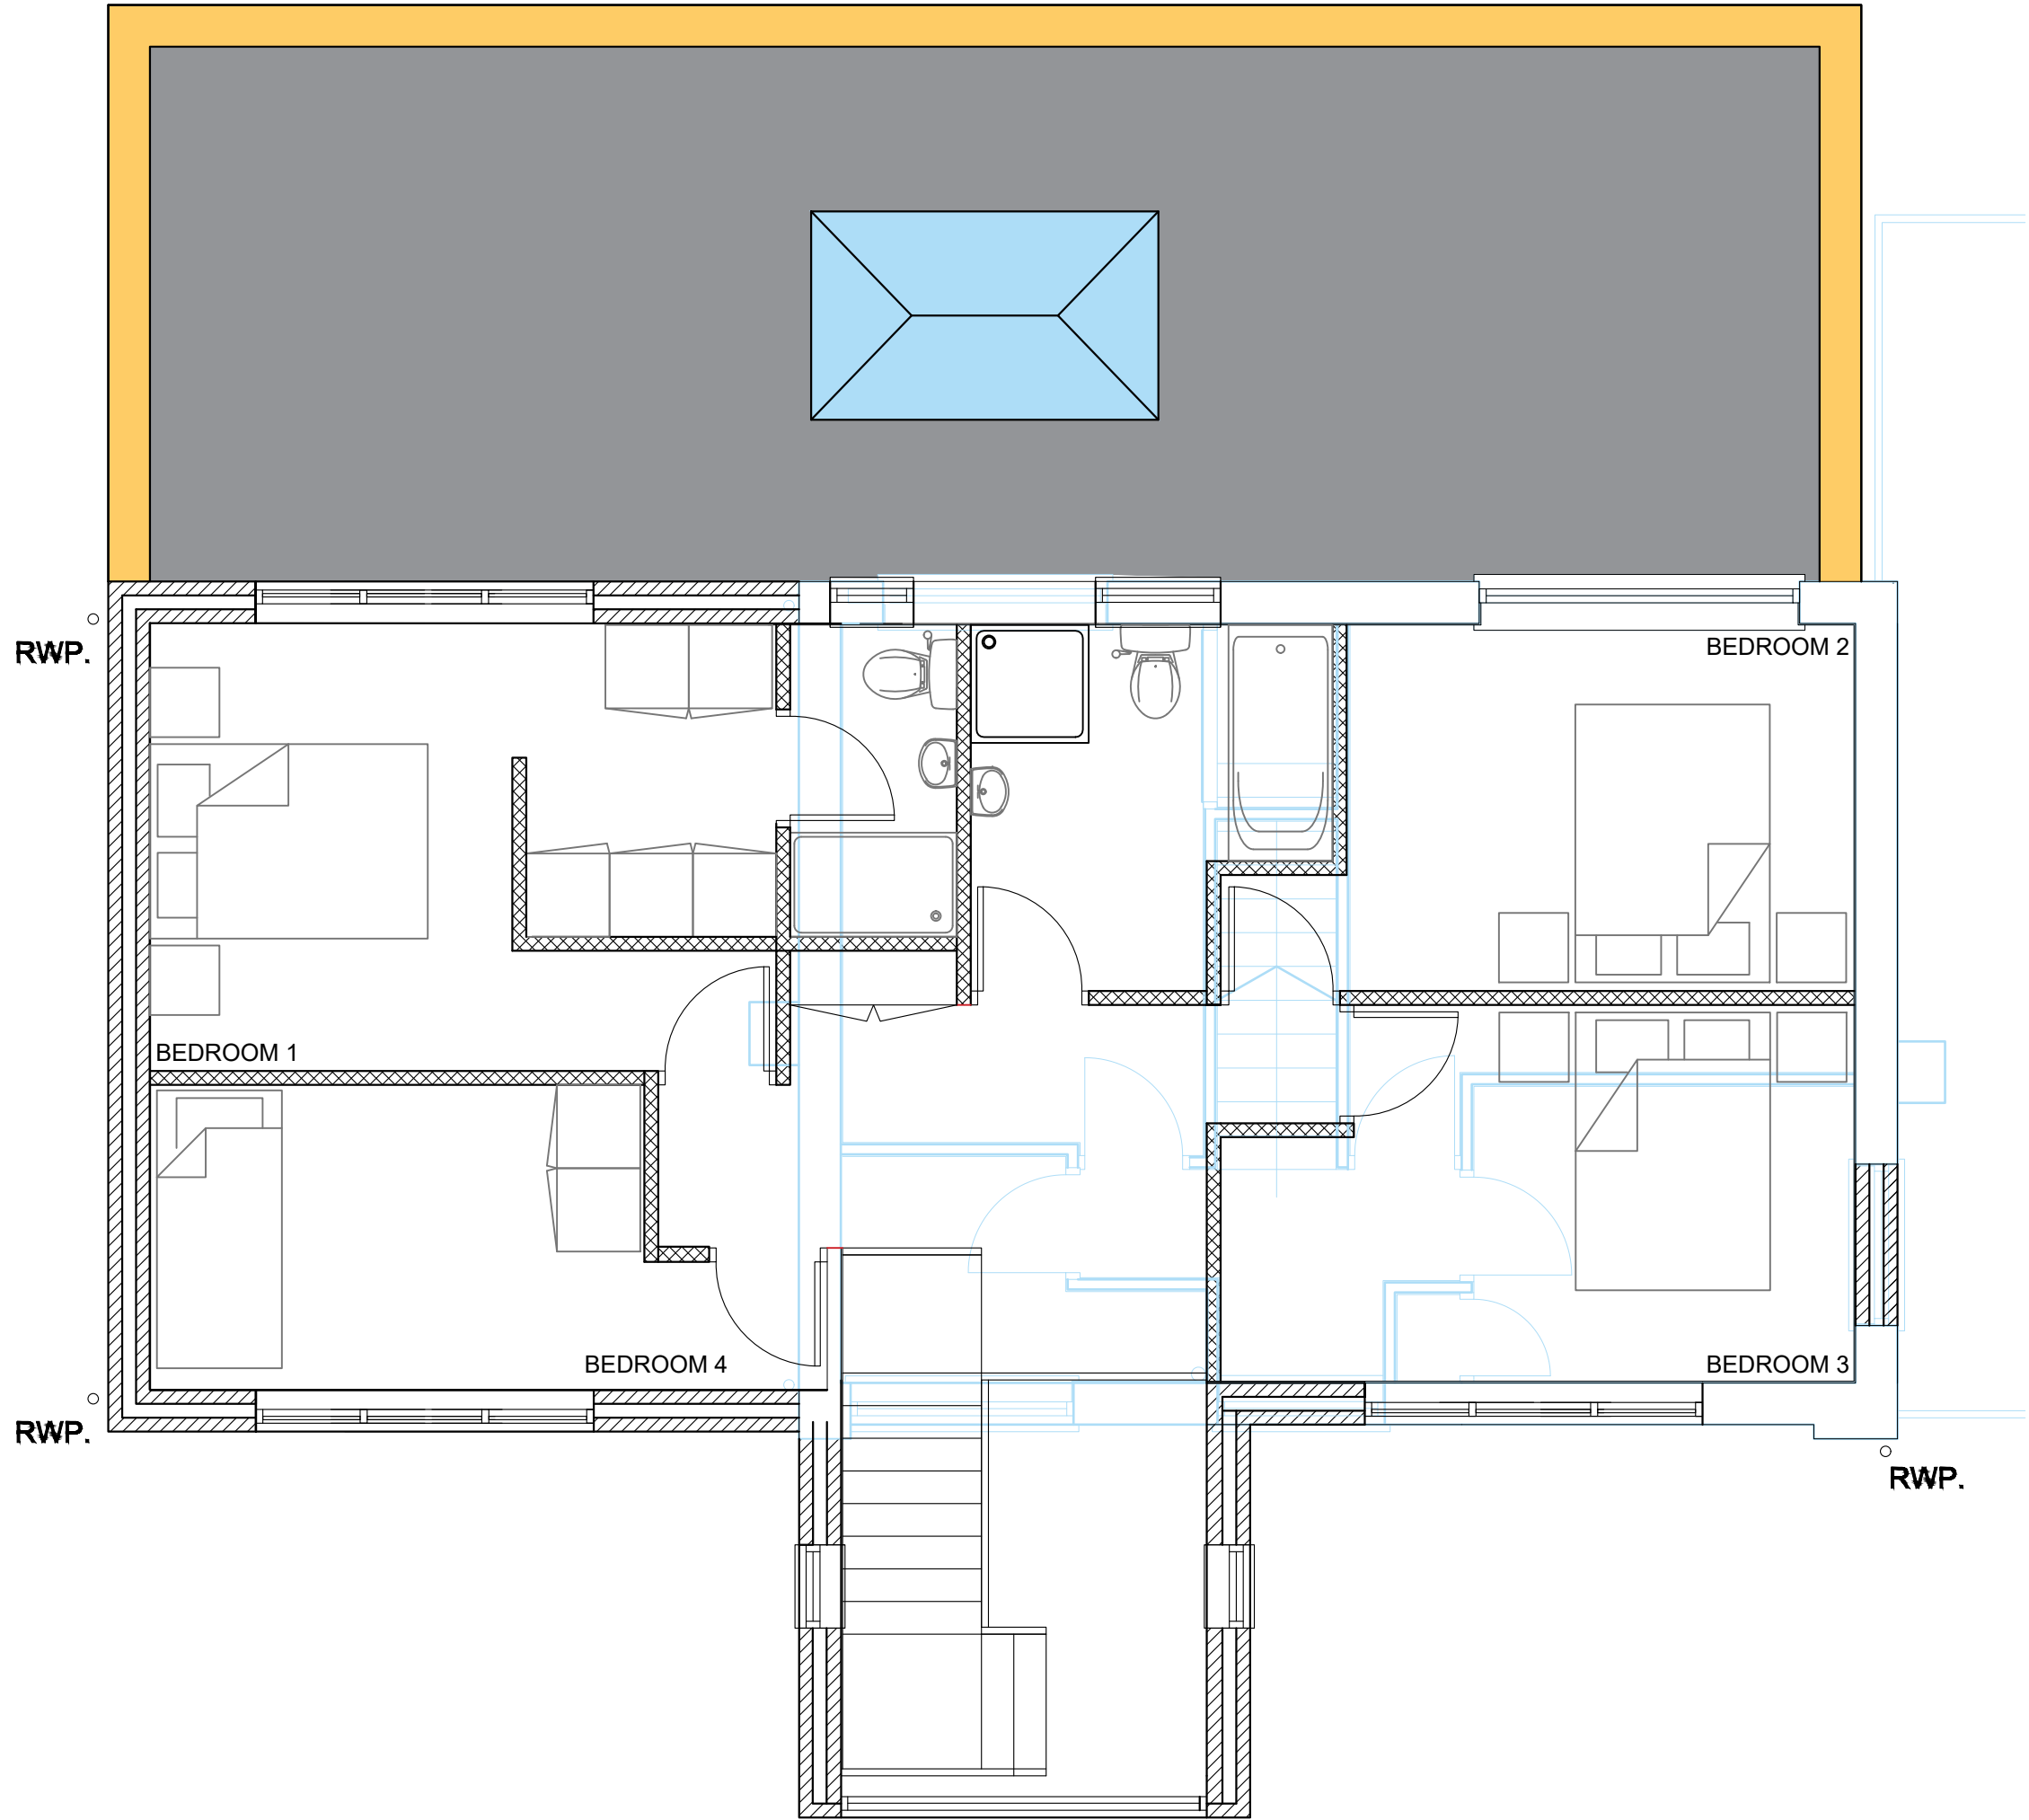

Proposed First Floor Plan @ 1:50

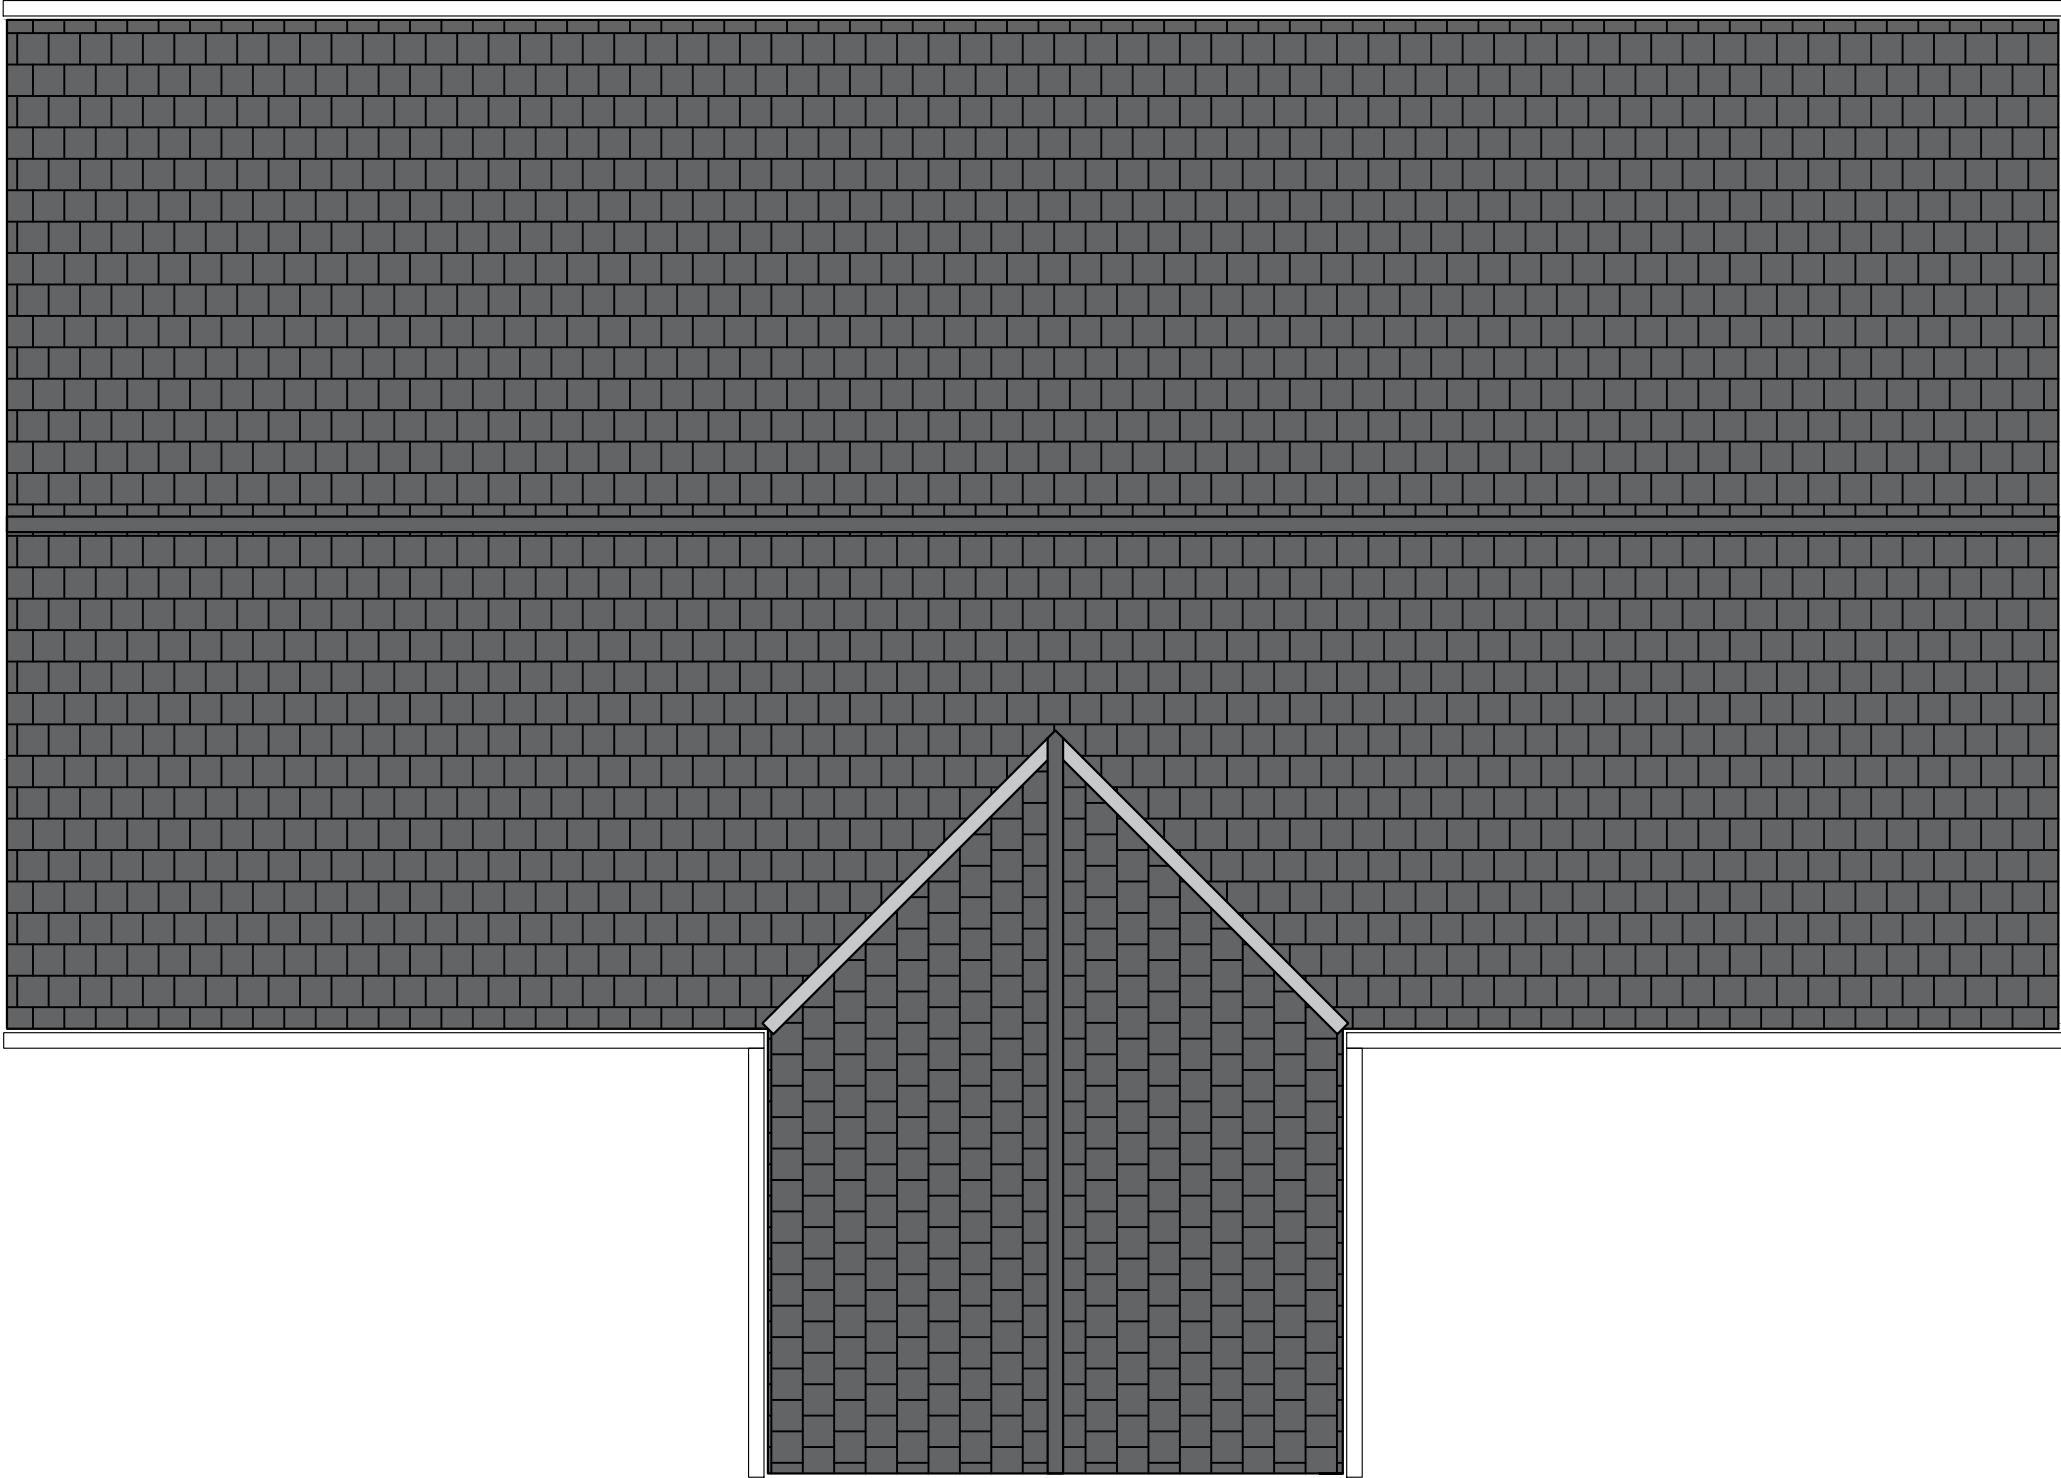

Proposed Roof Plan @ 1:50

S1	ISSUED FOR TENDER		AG		
No.	Revision		Drwn.	Date	Chkd.
Client MR & MRS HOWARTH					
Contract 5 ANDERTON CLOSE BURY					
Title PROPOSED PLANS & ELEVATIONS					
Drawn by AG		Scale A1@1:50		Checked by	
				Date 22.10.17	
HOME DESIGN • BUILD					
Preliminary ☐		Tender ☐		Construction ☒	
				As Built ☐	
Drawing Number P.02			Revision		
			S1		