

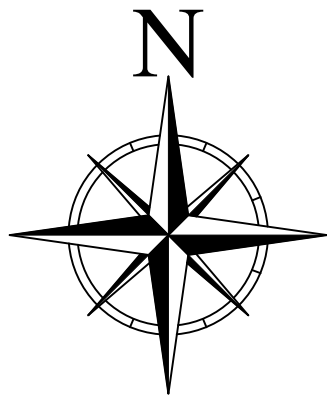


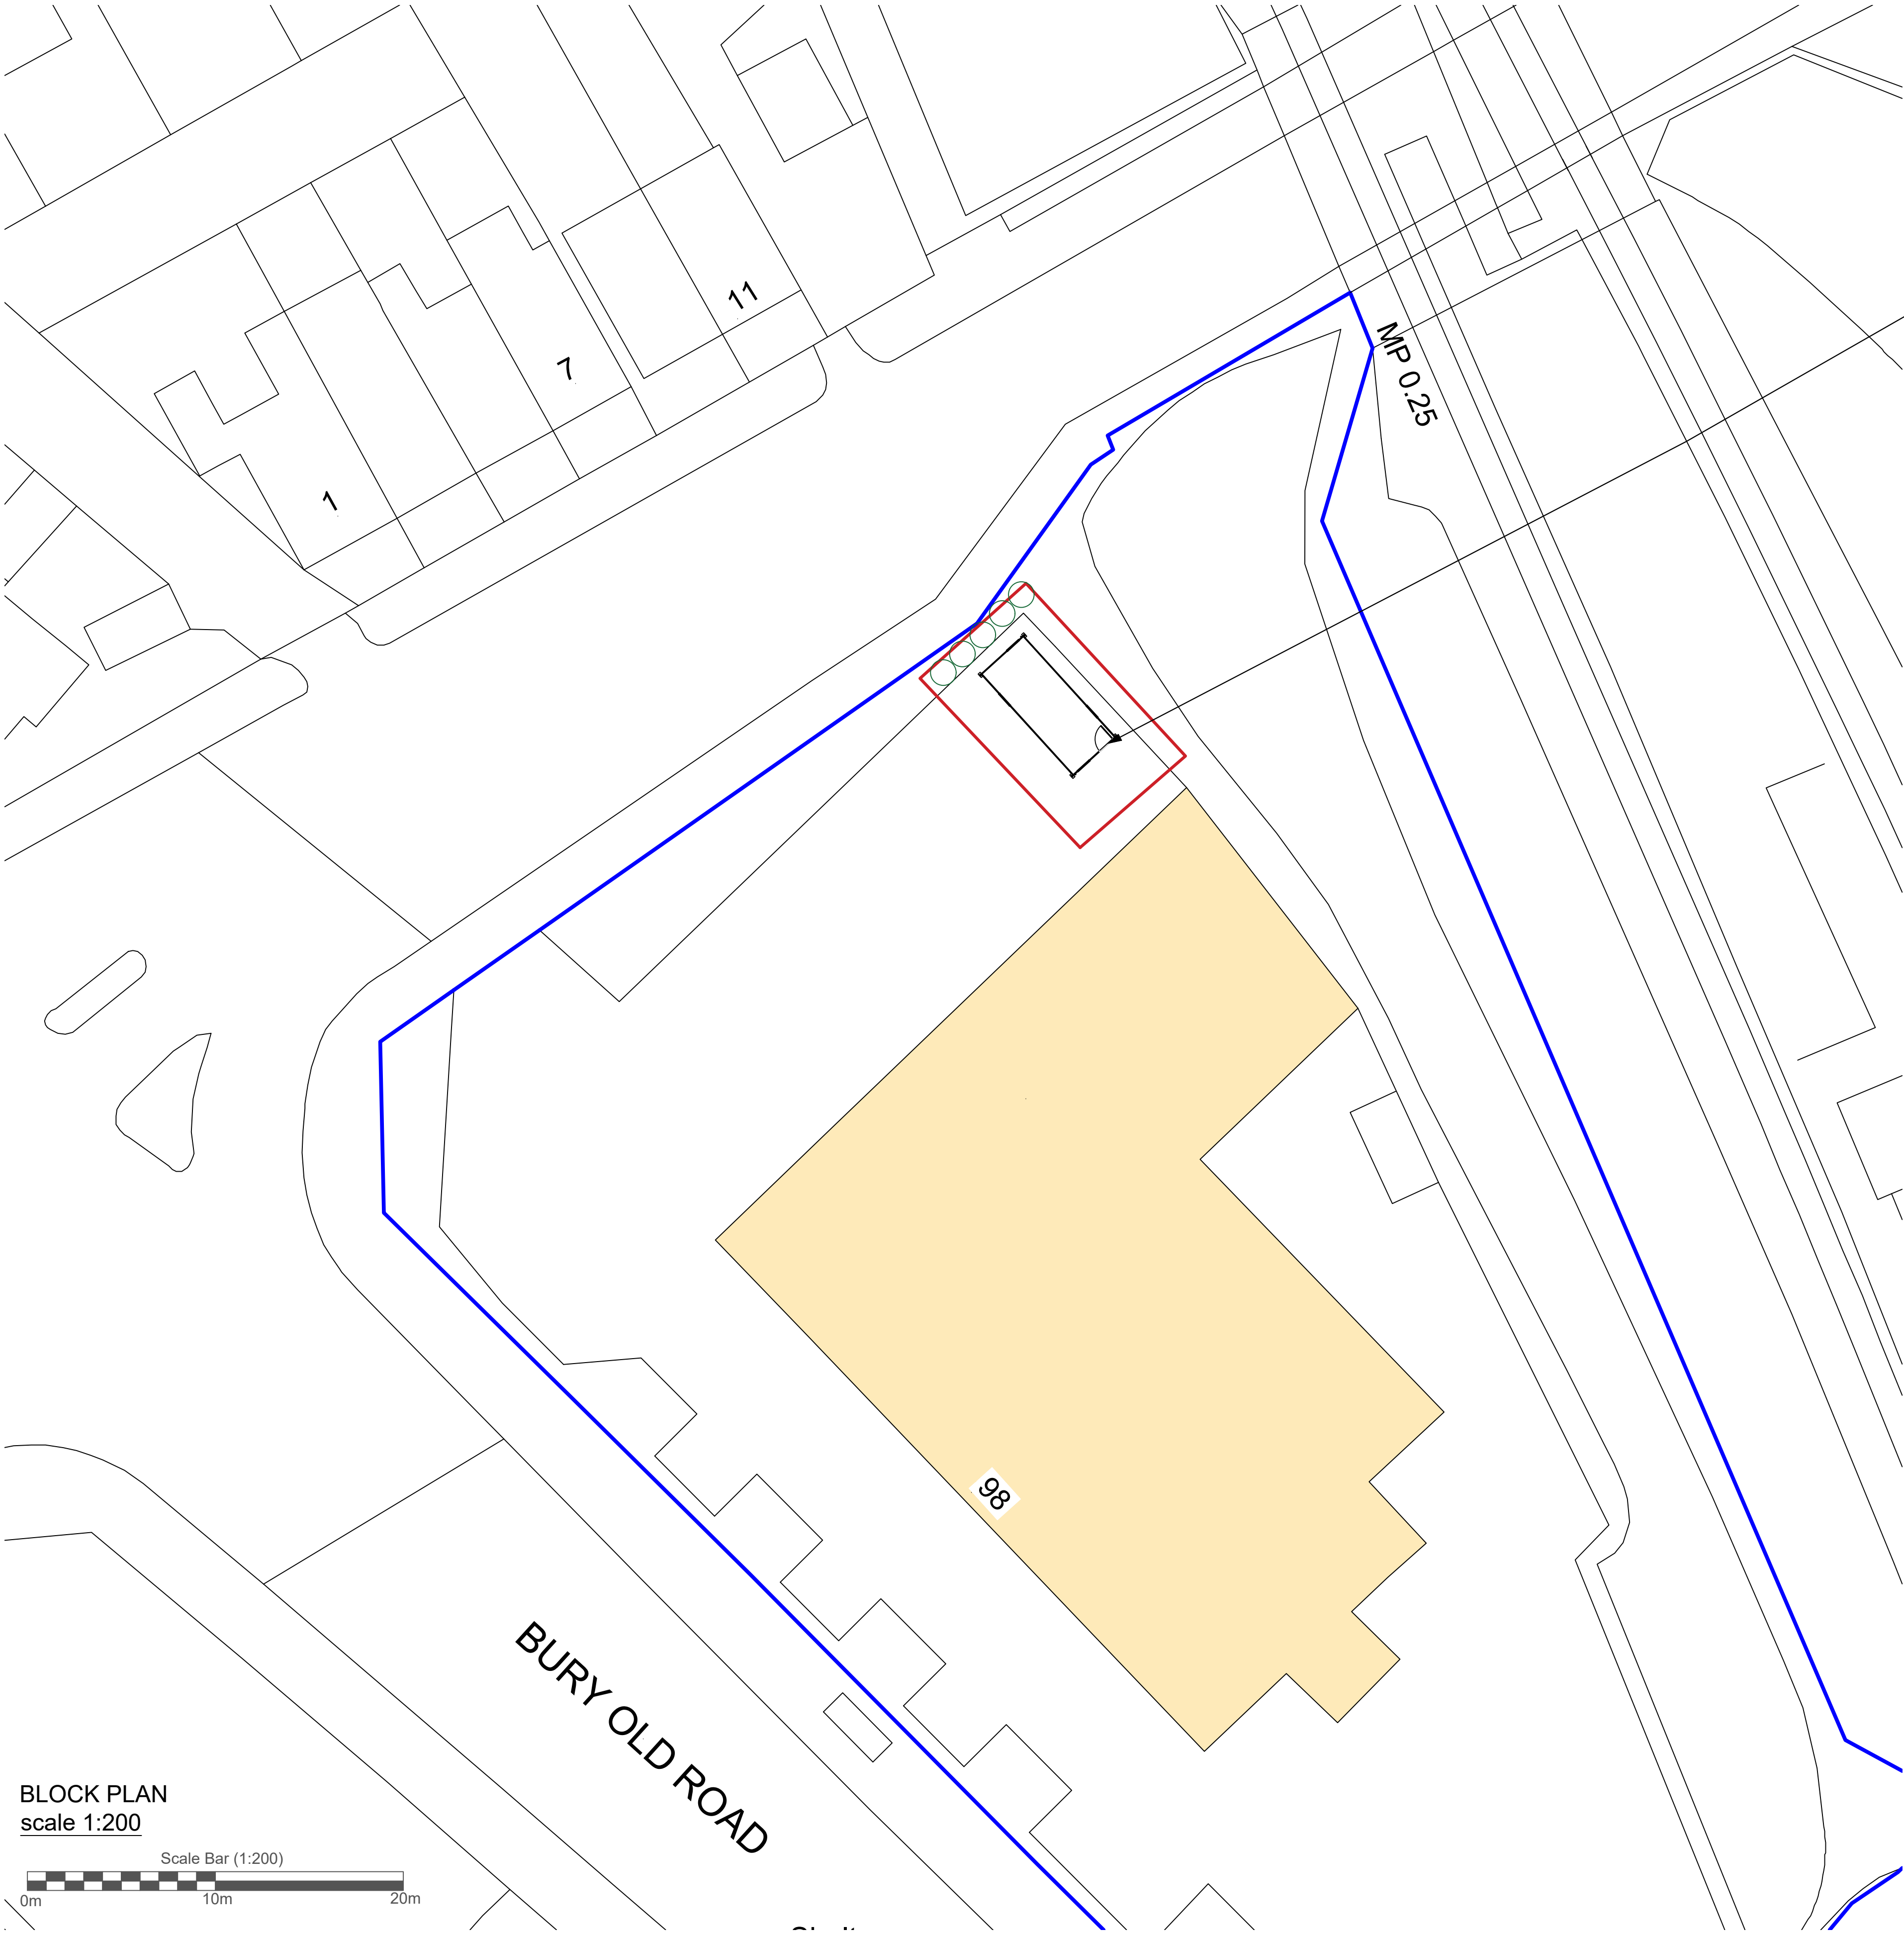

Proposed location of
single storey
Portakabin building.

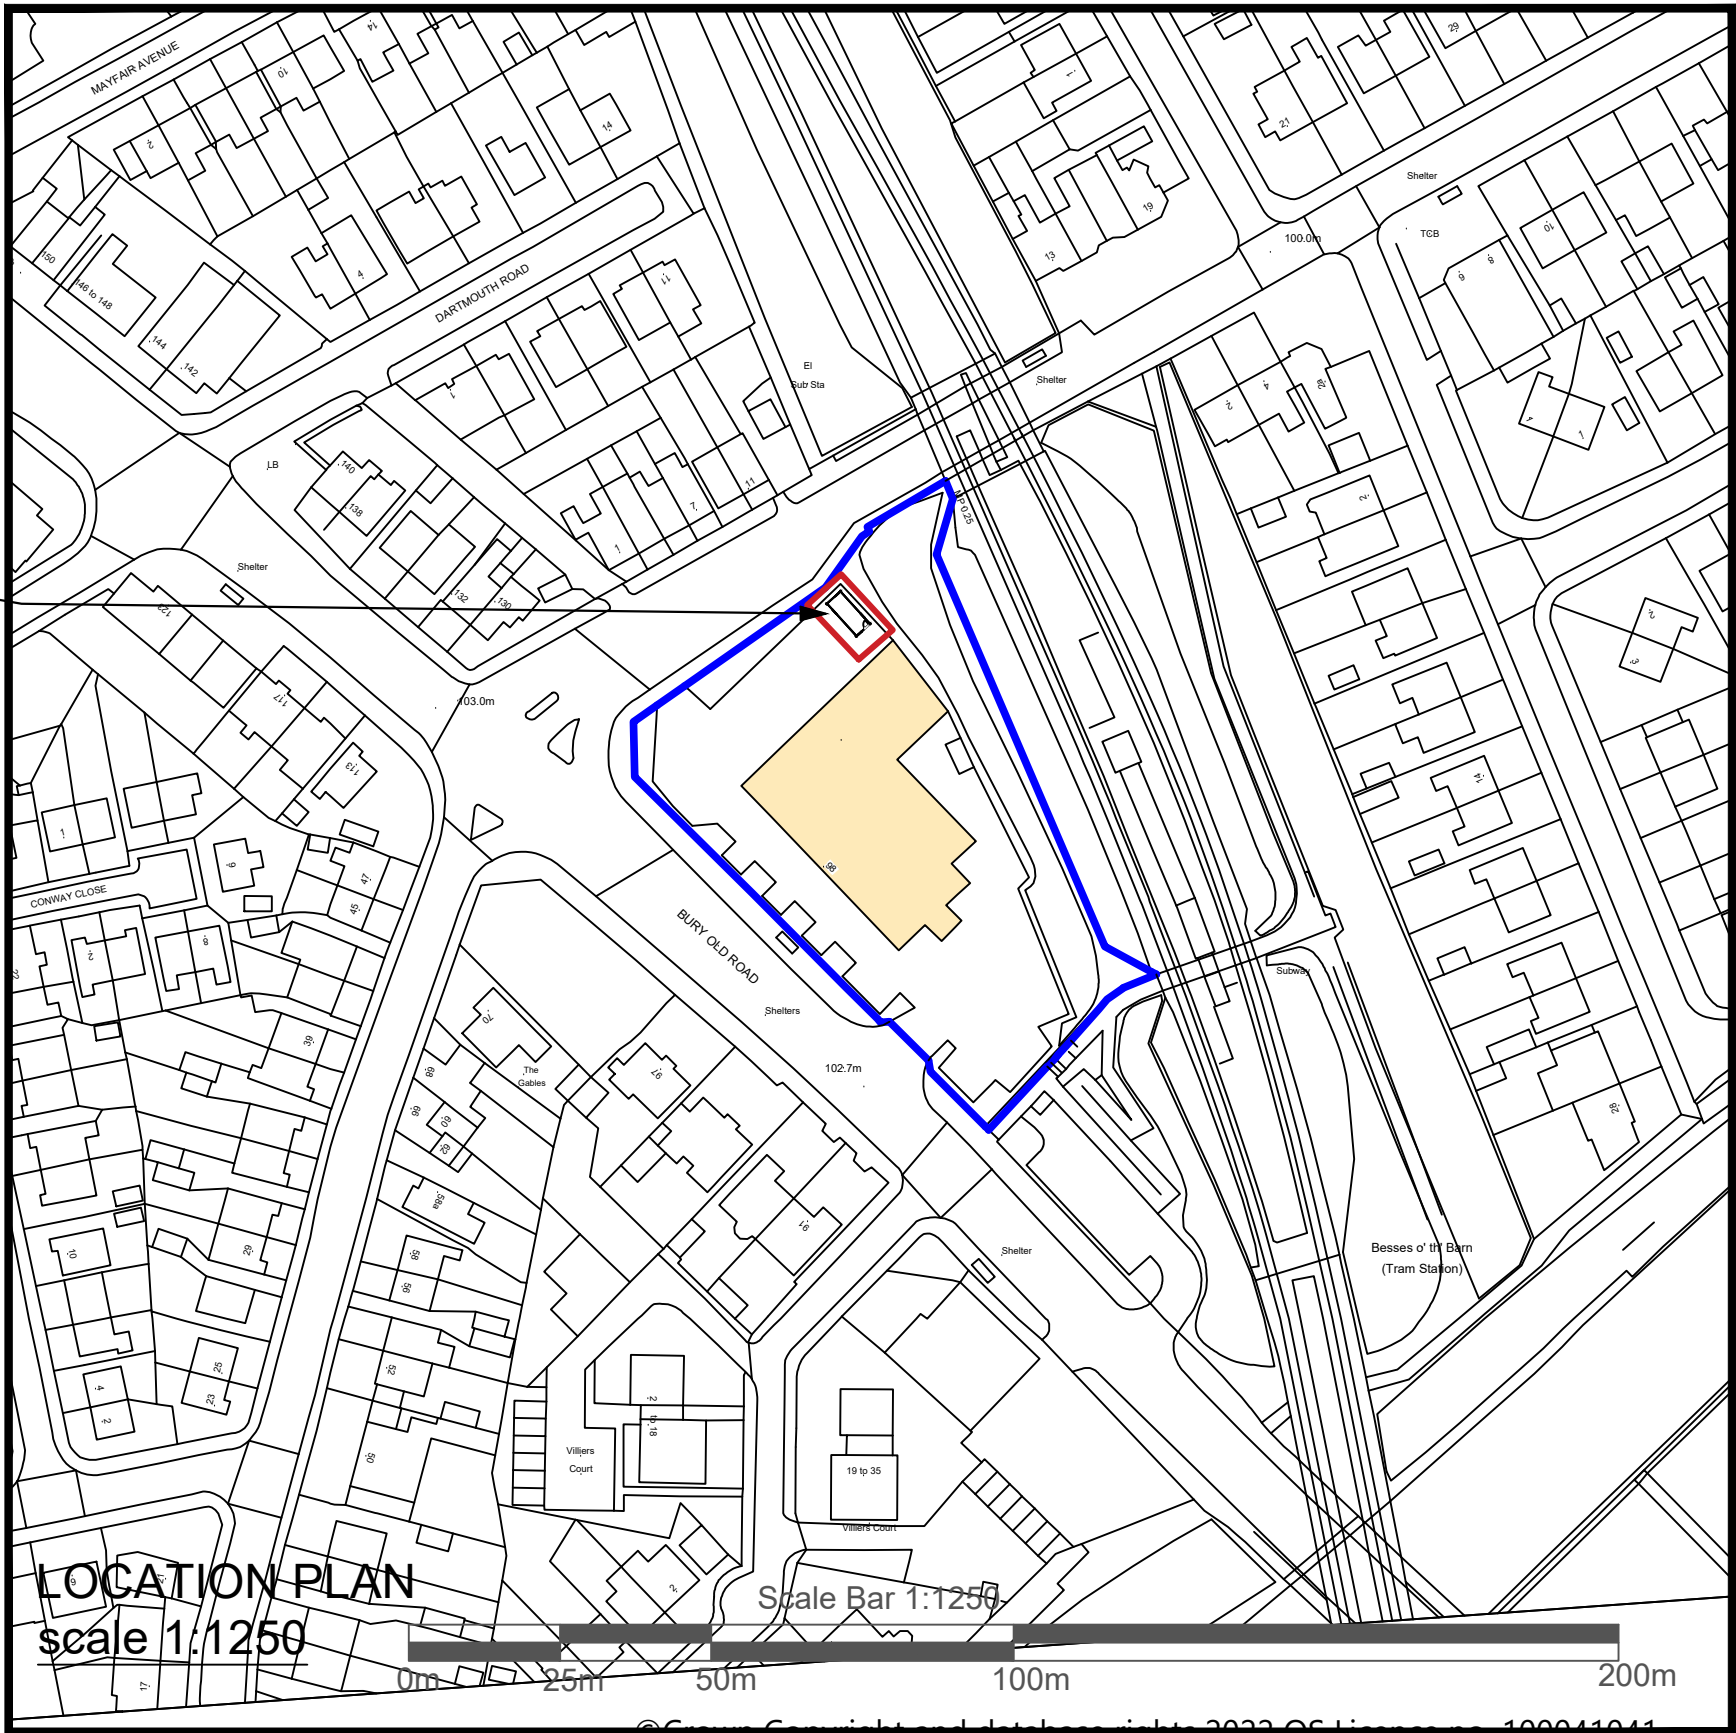

© Crown Copyright and database rights 2022 OS Licence no. 100041041

BLOCK PLAN
scale 1:200



NOTES:
- Site plan is based on existing Ordnance Survey information
- Responsibility is not accepted for errors made by others in scaling from this drawing. Contractors must check all dimensions on site. Discrepancies must be reported to the drawing owner before proceeding.

KEY:
- Application Boundary
- Area owned by client but not in application
- Indicative location of planting to screen the building from the roadside elevation, filling in any gaps in the existing shrubbery.

Portakabin

Title
Proposed Location & Block Plan
Vets Now Emergency Ltd
at 98 Bury Old Road,
Whitefield, Manchester,
M45 6TQ

Date: 20th June 2022

Scale : 1:200 & 1:1250 @ A1

Drawing Number
RCVNELPLBP

Portakabin Limited 2000
This drawing is the property of Portakabin Limited,
it must not be copied or reproduced or divulged
to anyone without written permission.