




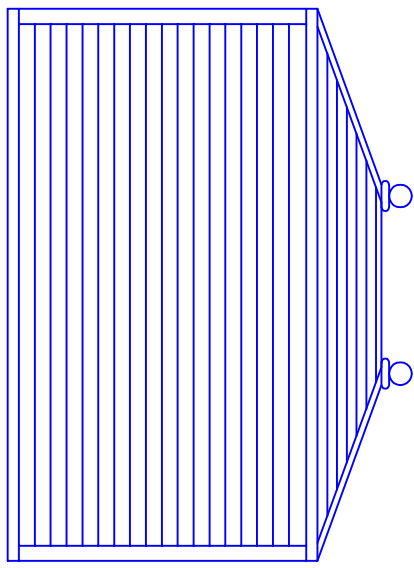


Existing Rear Elevation

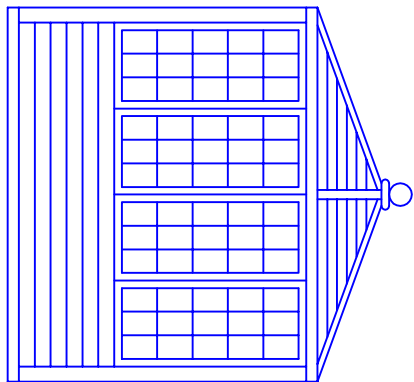


Existing Side Elevation

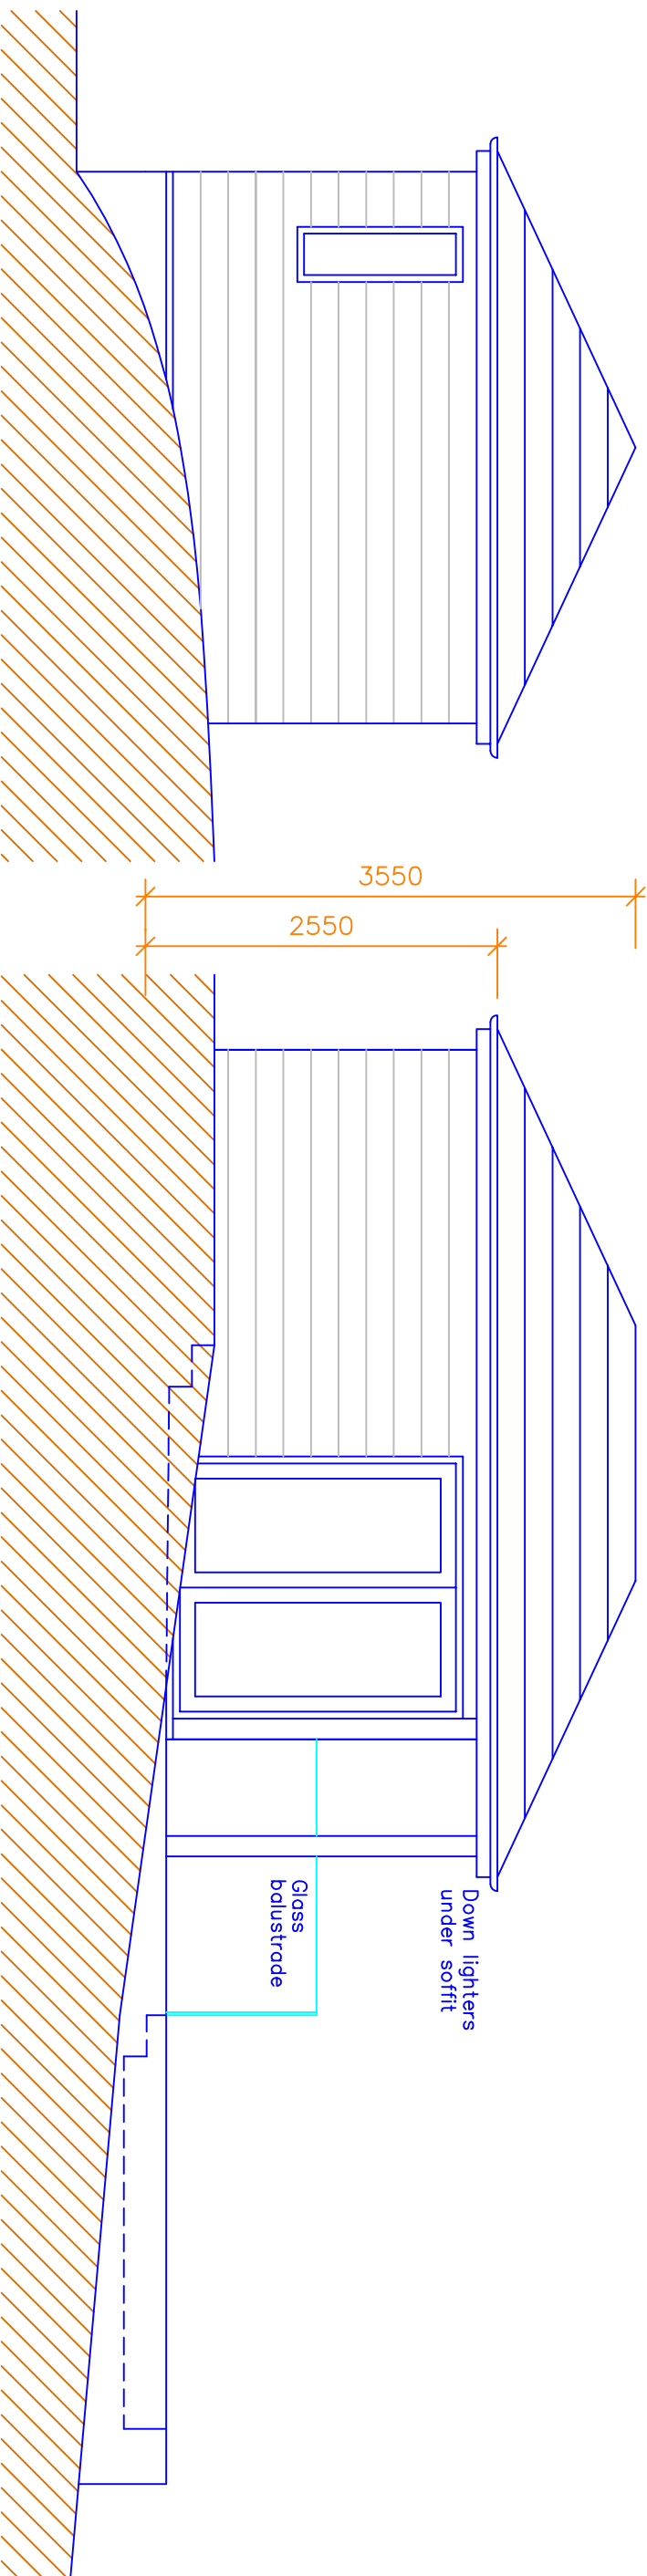


Proposed Rear Elevation

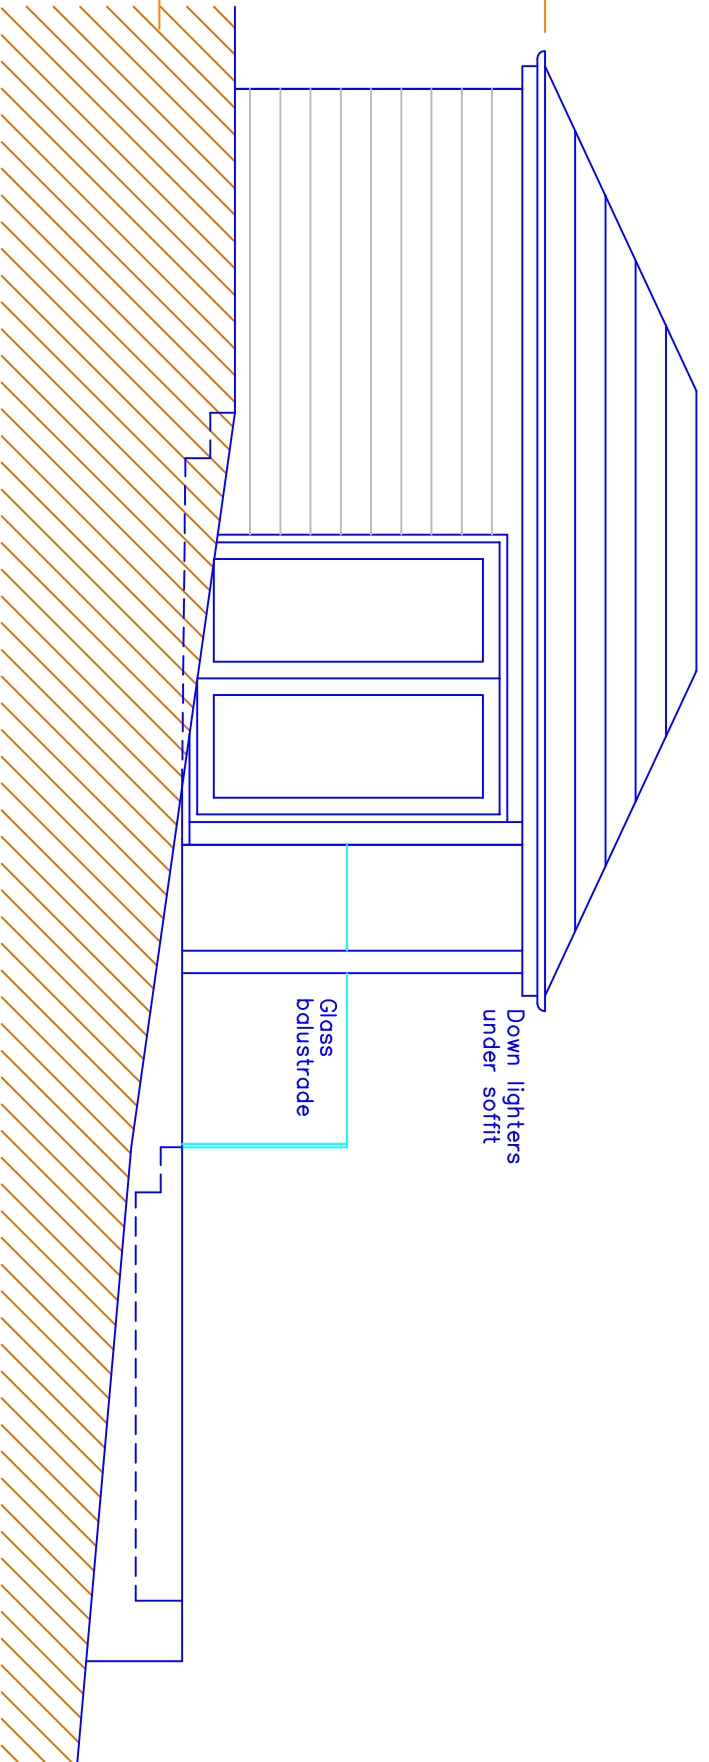


Proposed Side Elevation

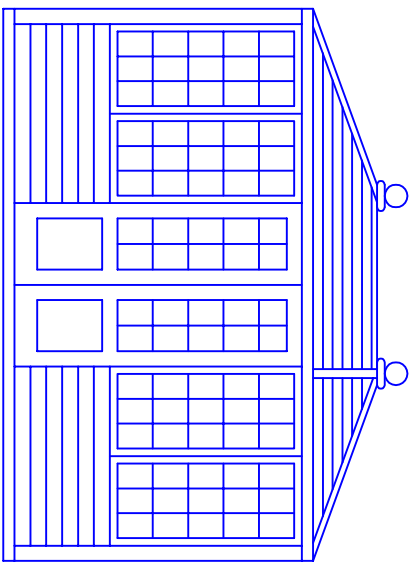


Existing Front Elevation

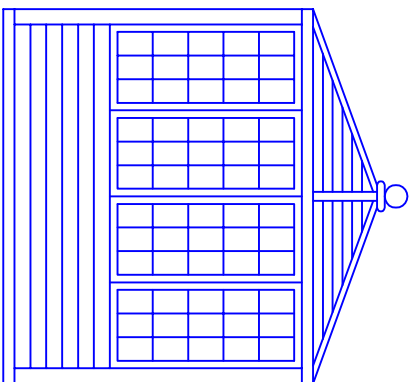

Existing Side Elevation

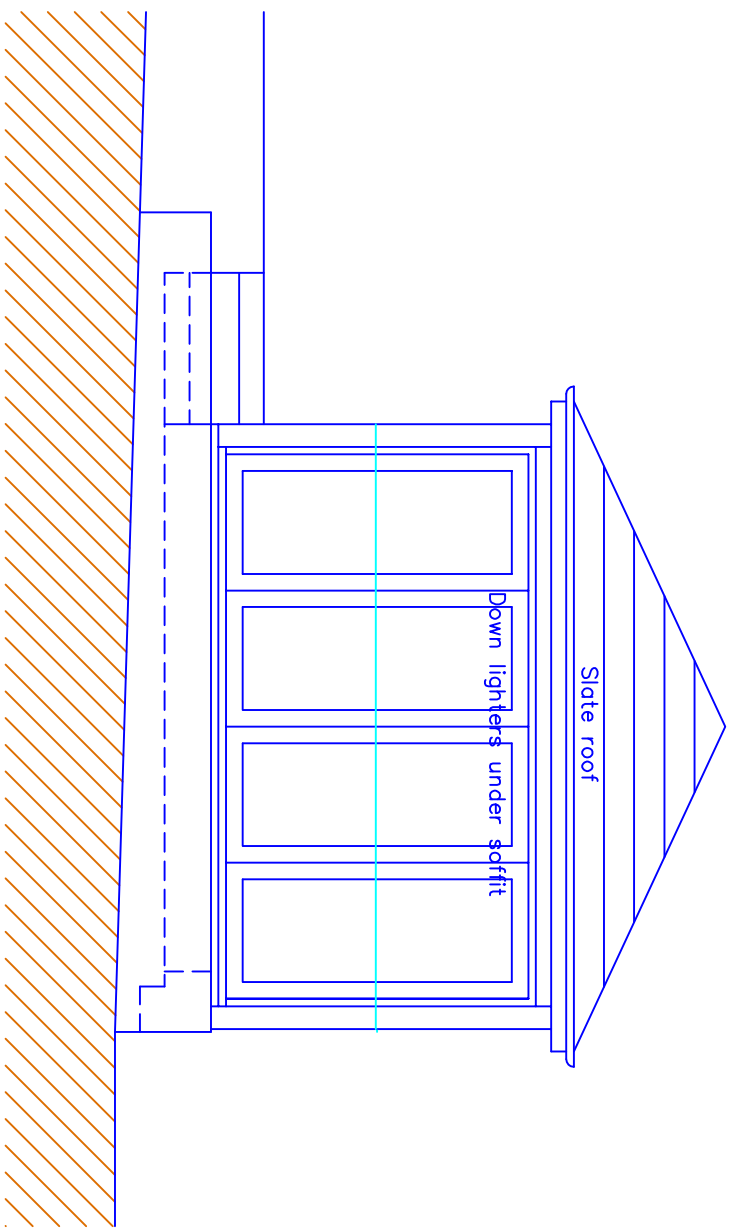


Proposed Front Elevation

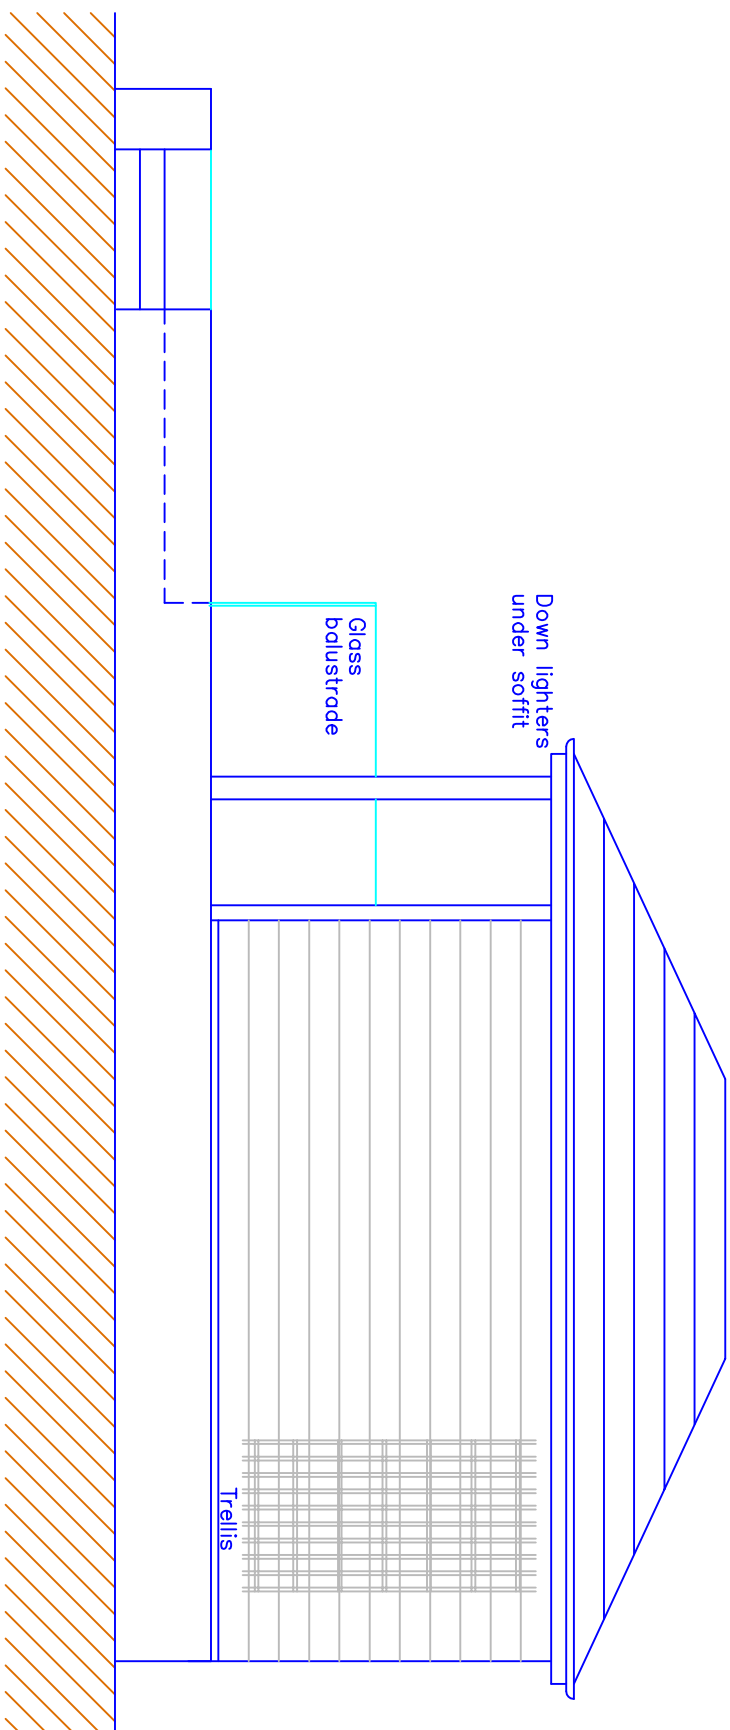


Proposed Side Elevation

Existing Materials :

- Black timber boarded roof
- Timber walls pointed light green
- Timber doors and window frames pointed light green

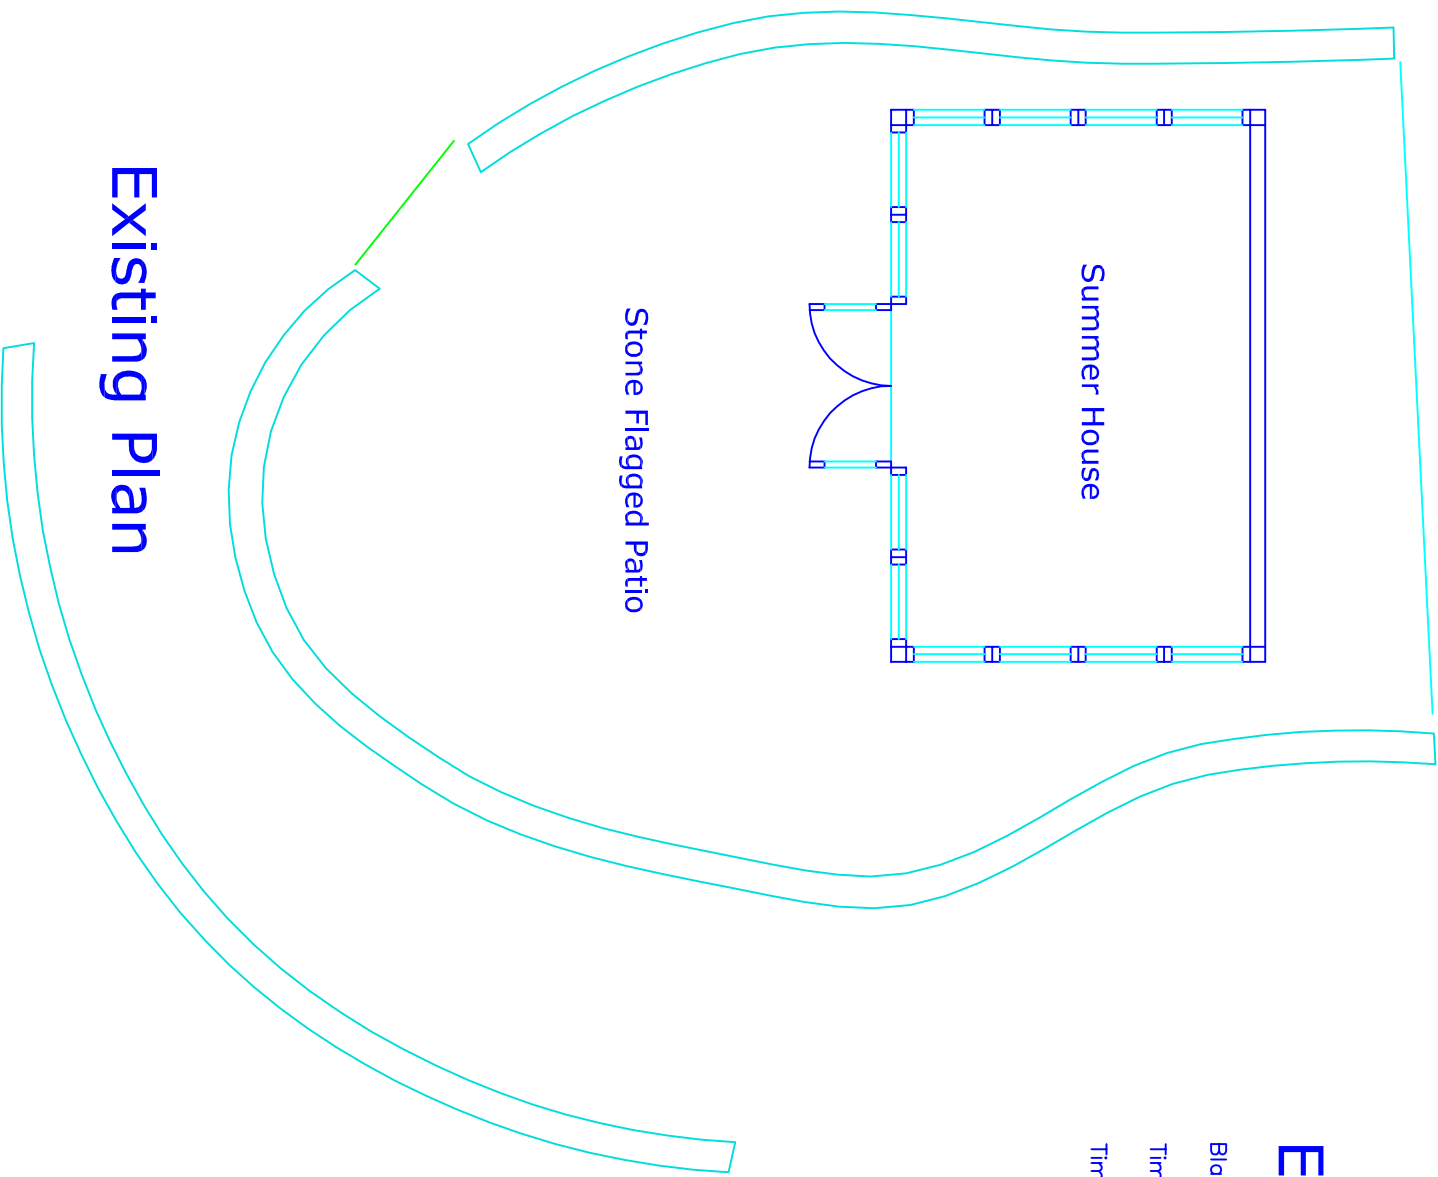

Existing Plan

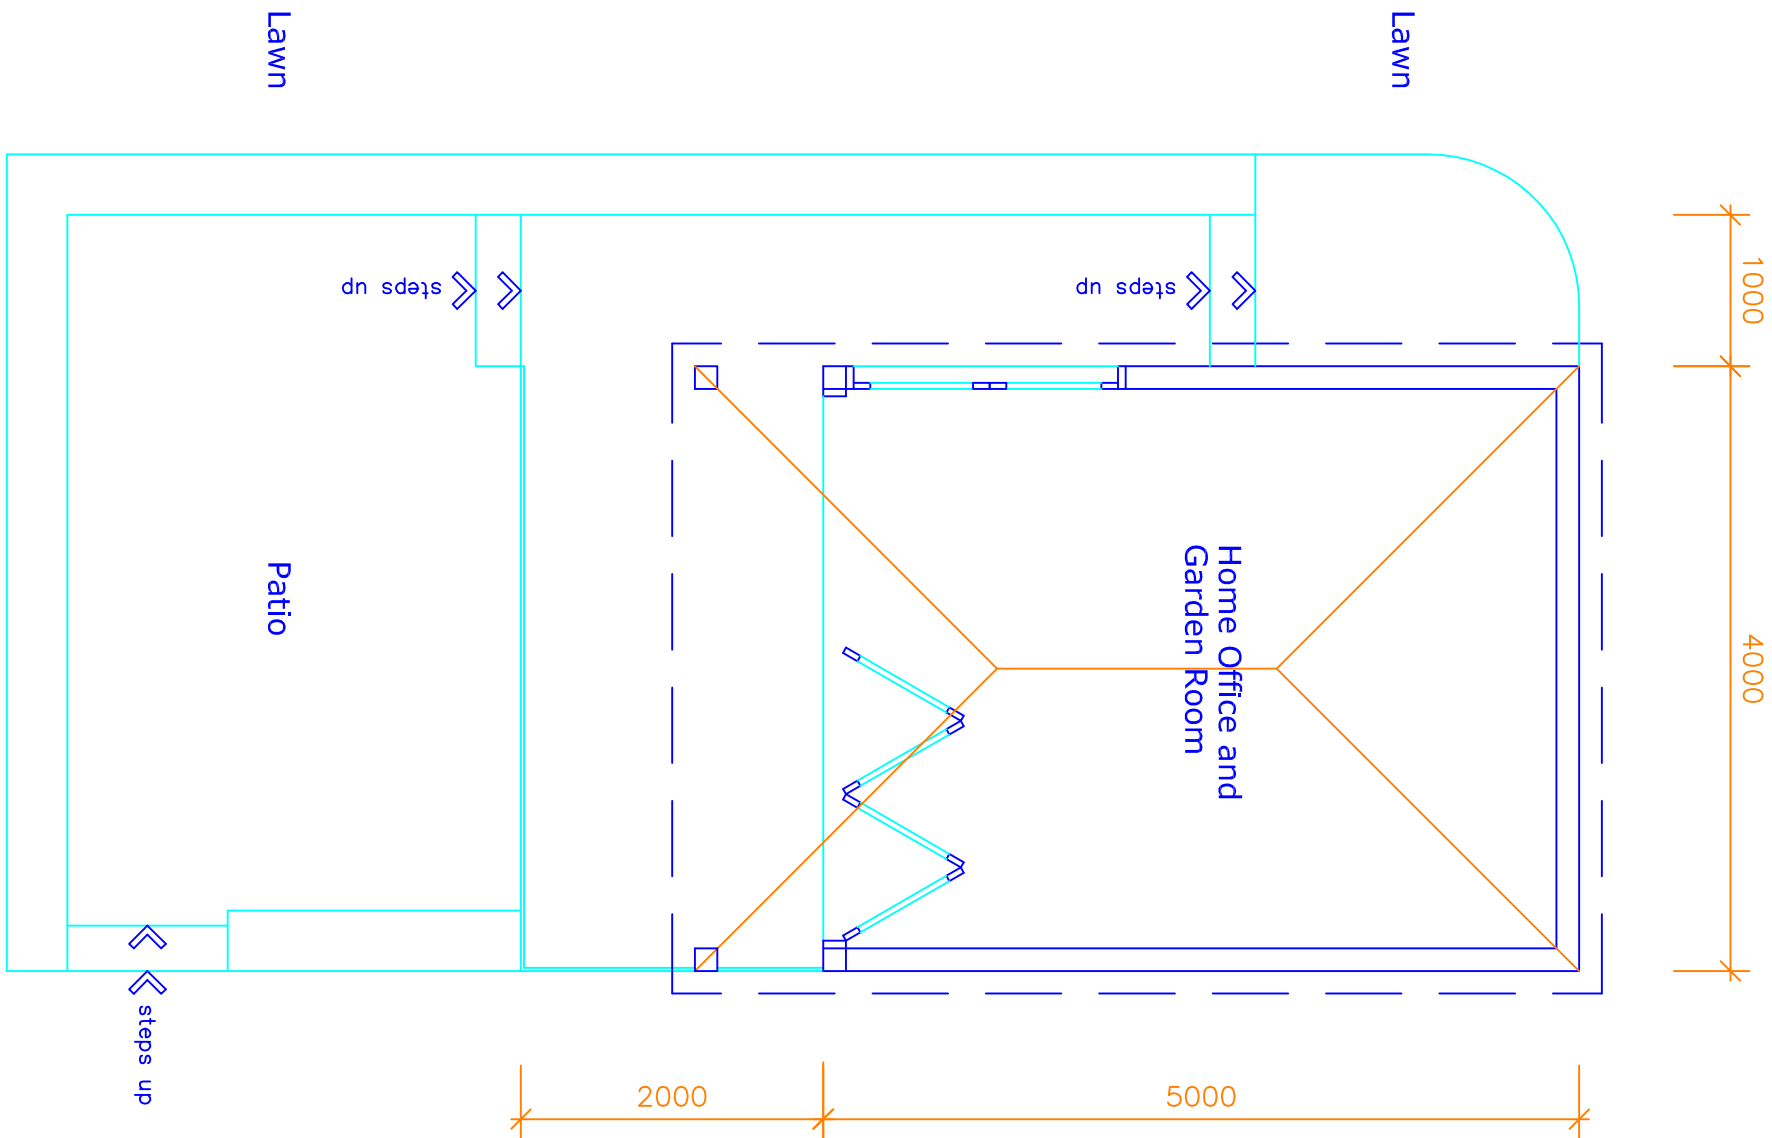

Proposed Plan

Proposed Materials :

- Roof to be natural slate
- Walls to be timber cladding on a steel frame
- Doors and window frames to be aluminium
- Plinth to be random coursed stone
- Patio to be reclaimed stone flags

This drawing and design concept is the property of PPV design. It should not be reproduced without written permission

Gary Dearden (BAK home) DipArch RIBA
ganu@ppv-design.co.uk www.ppv-design.co.uk
T. 01706 822751 M. 07712 669482

C	Privacy screen removed	20.09.2022		
B	Lowered 500mm	09.09.2022		
A	Amended to pitched roof	09.07.2022		
0	1	2	3	m
				
Tower View				
Lumb Carr Road				
Holecombe				
B18 4NN				
scale 1:50 at A1				
October 2021				
SU4-03C				
Existing and Proposed Plans and Elevations				
PPV design Ltd				