



- do not scale dimensions from this drawing
- all dimensions to be checked on-site and
discrepancies to be reported to the architects

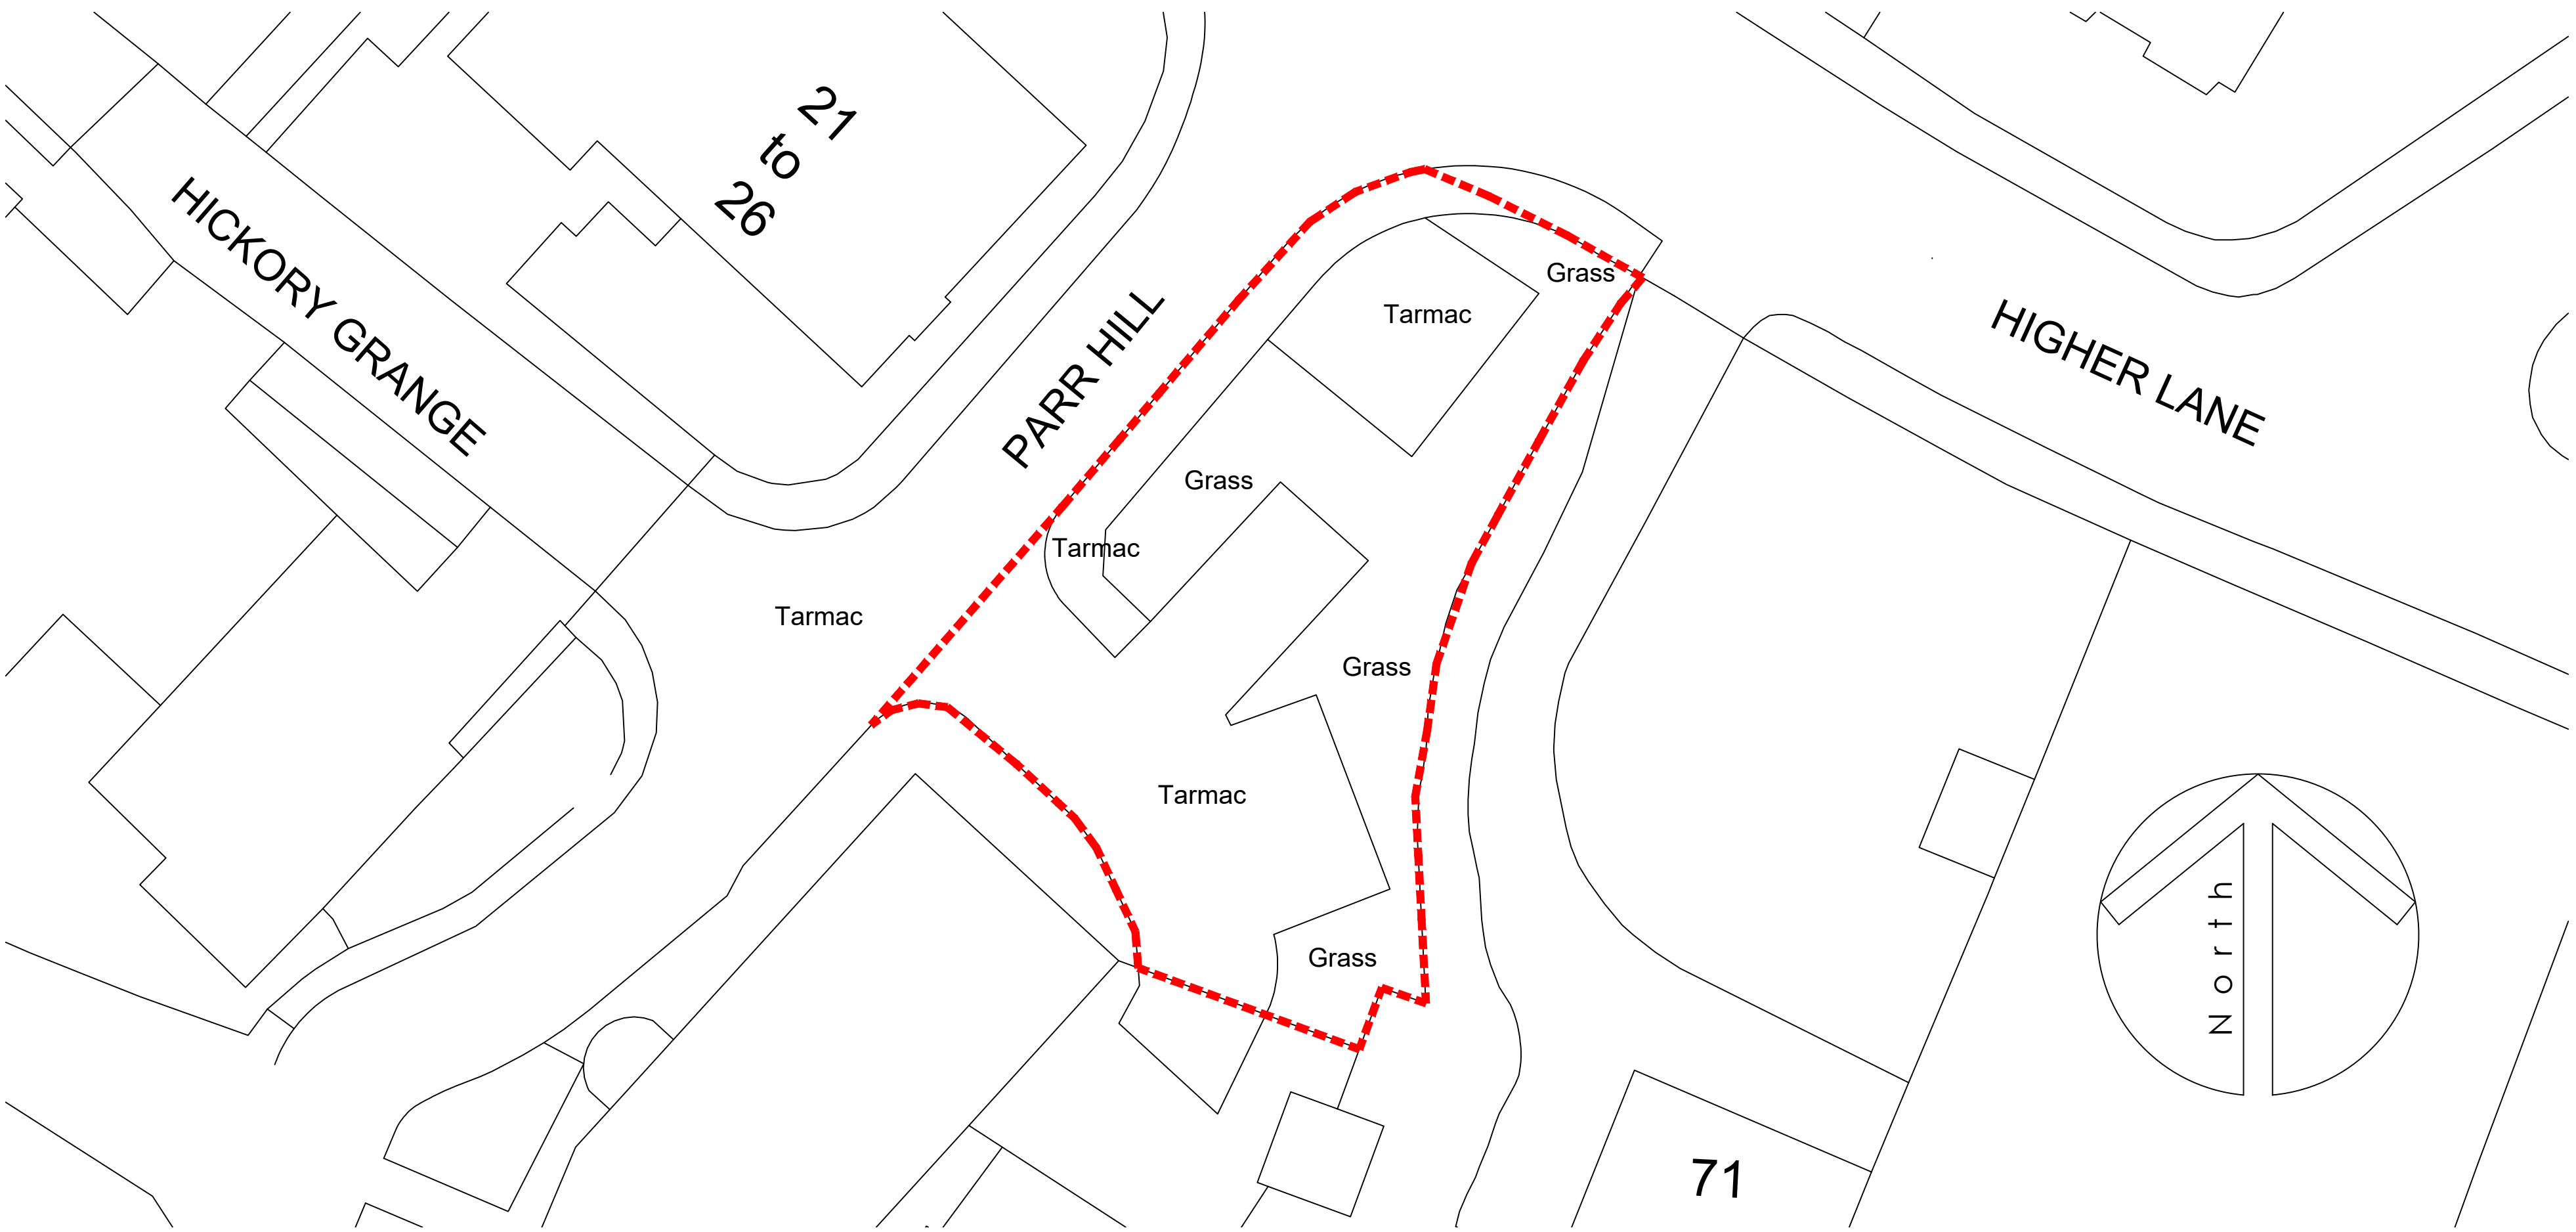

Existing Site Plan 1:200

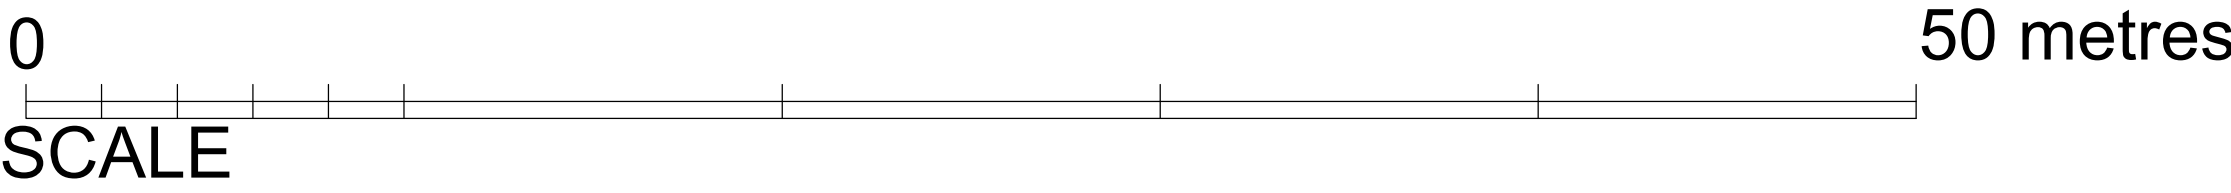

client	
project	Proposed Dwelling, Parr Hill, Whitefield, Bury
title	Existing Site Layout
drawing number	revision
3550:10	
scale	date
As indicated A1	
drawn by	status
RH	