



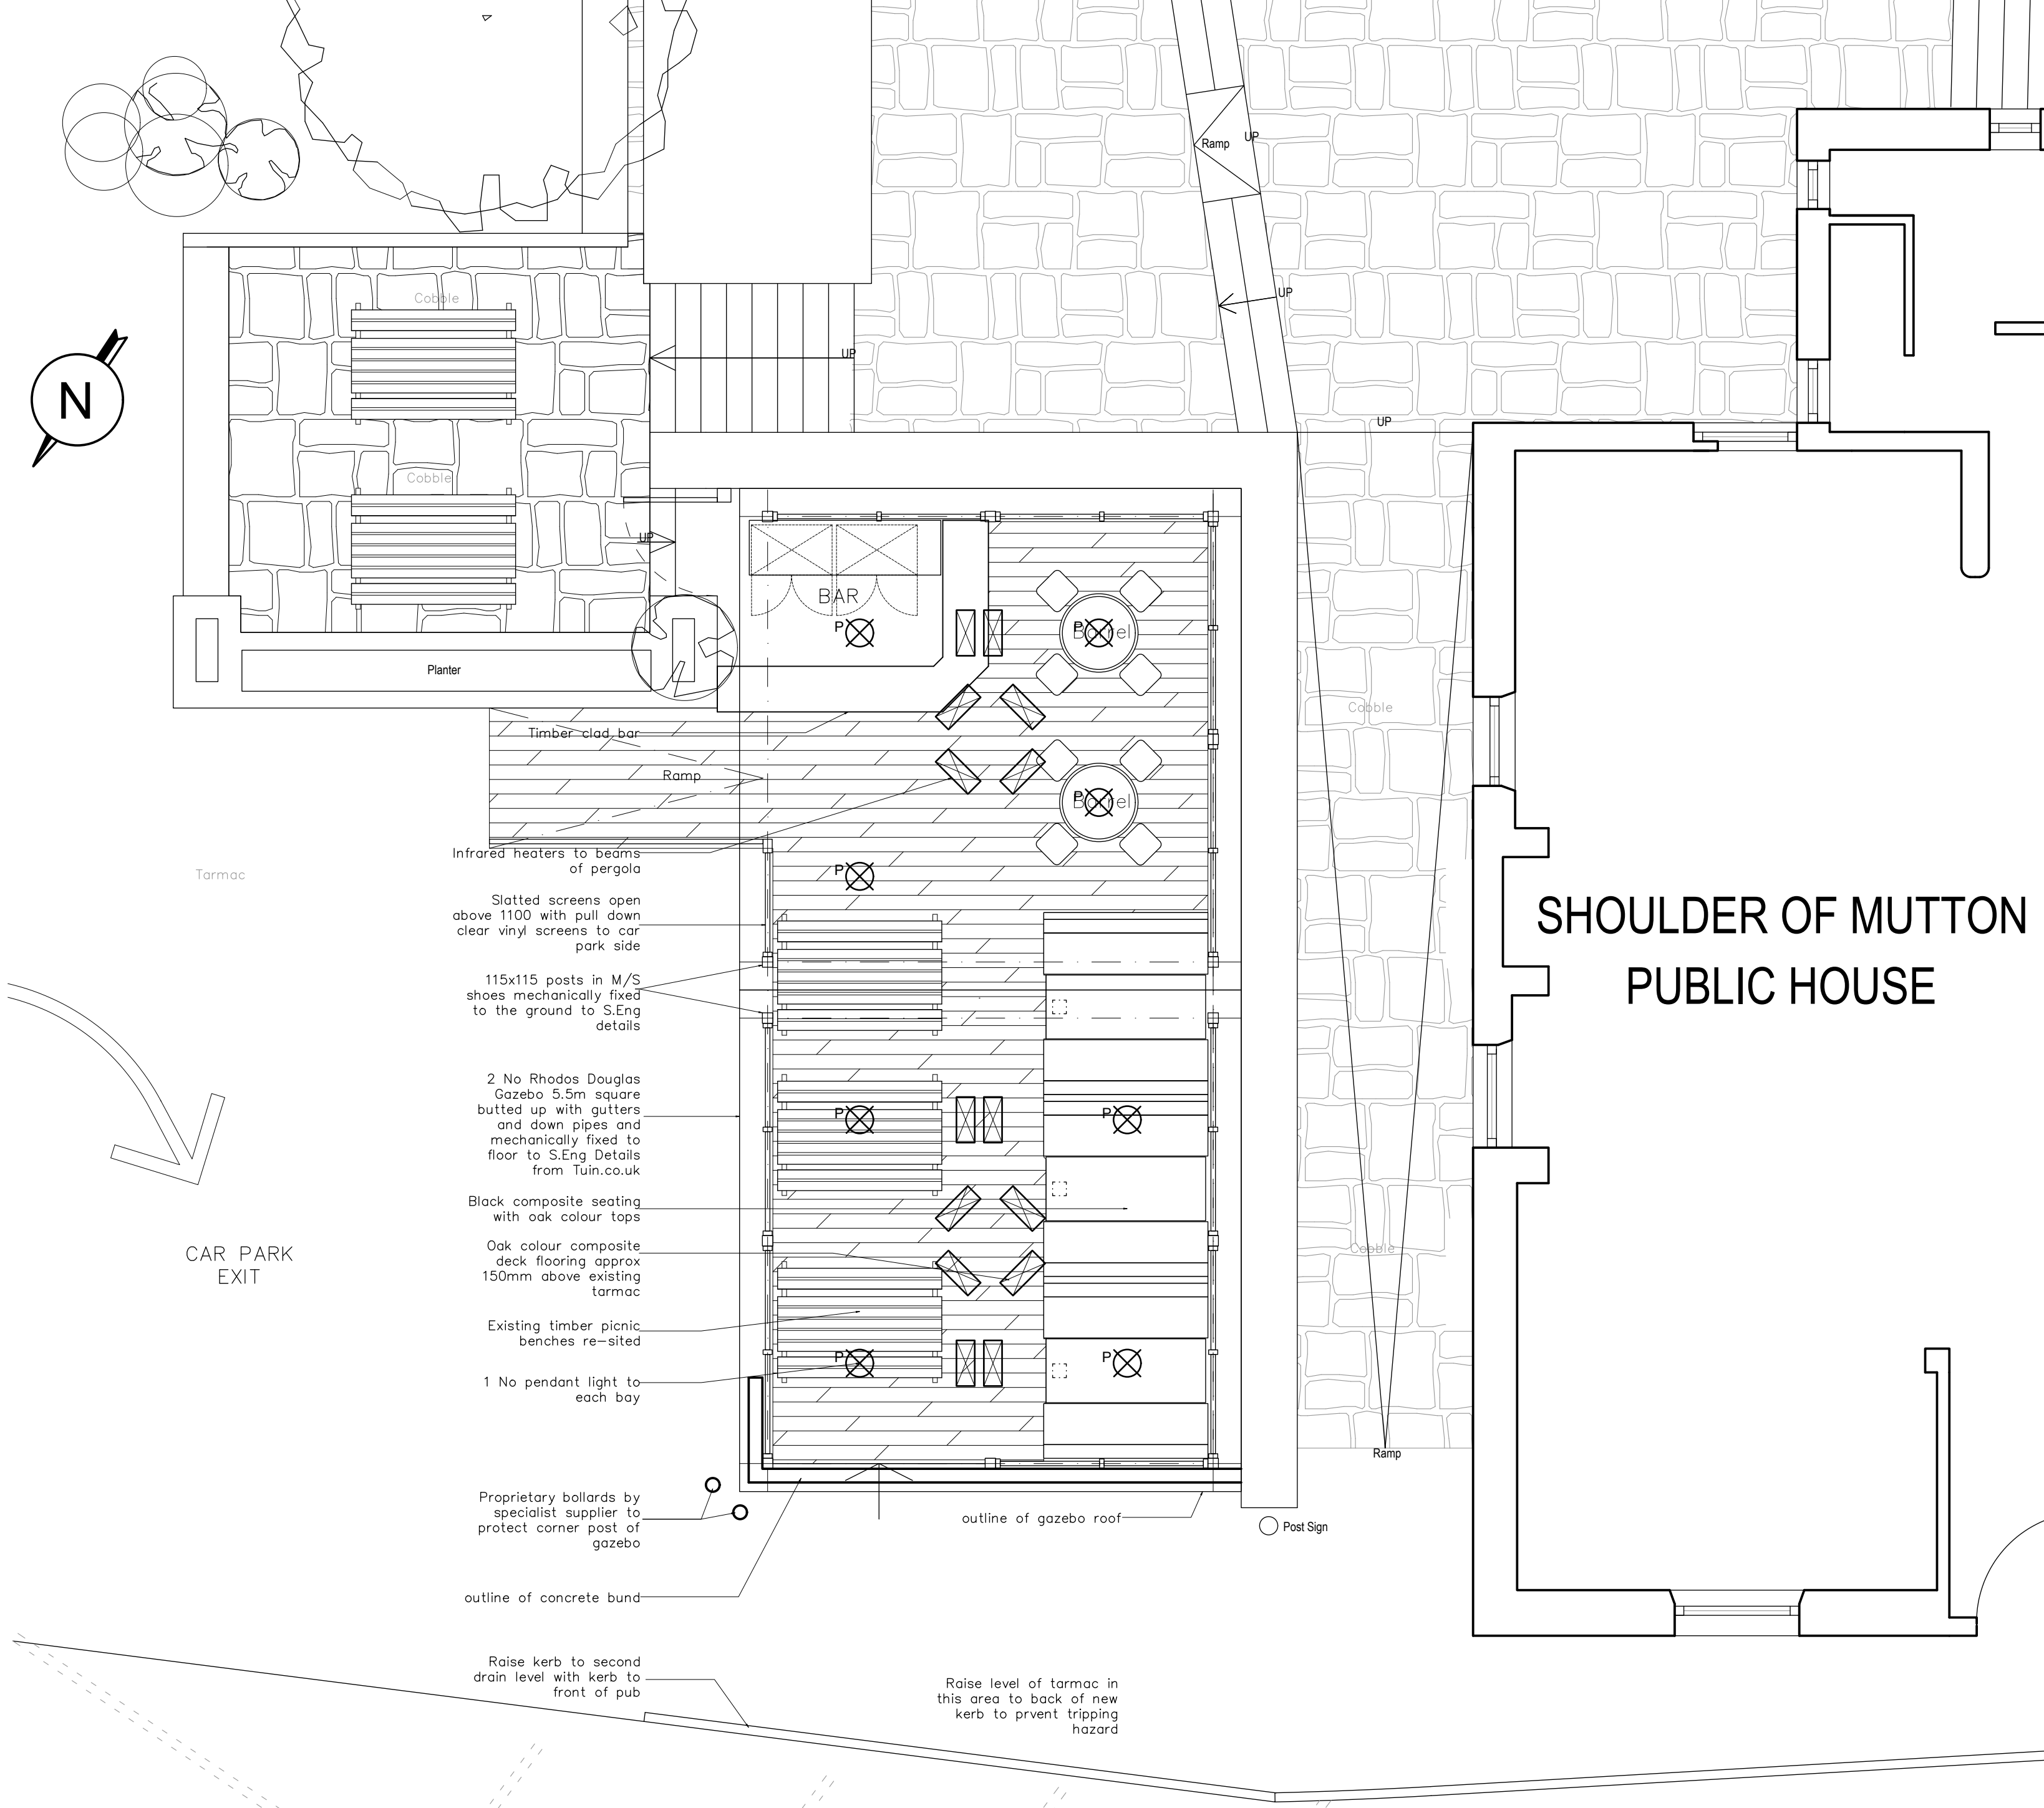

General Arrangement Drawing

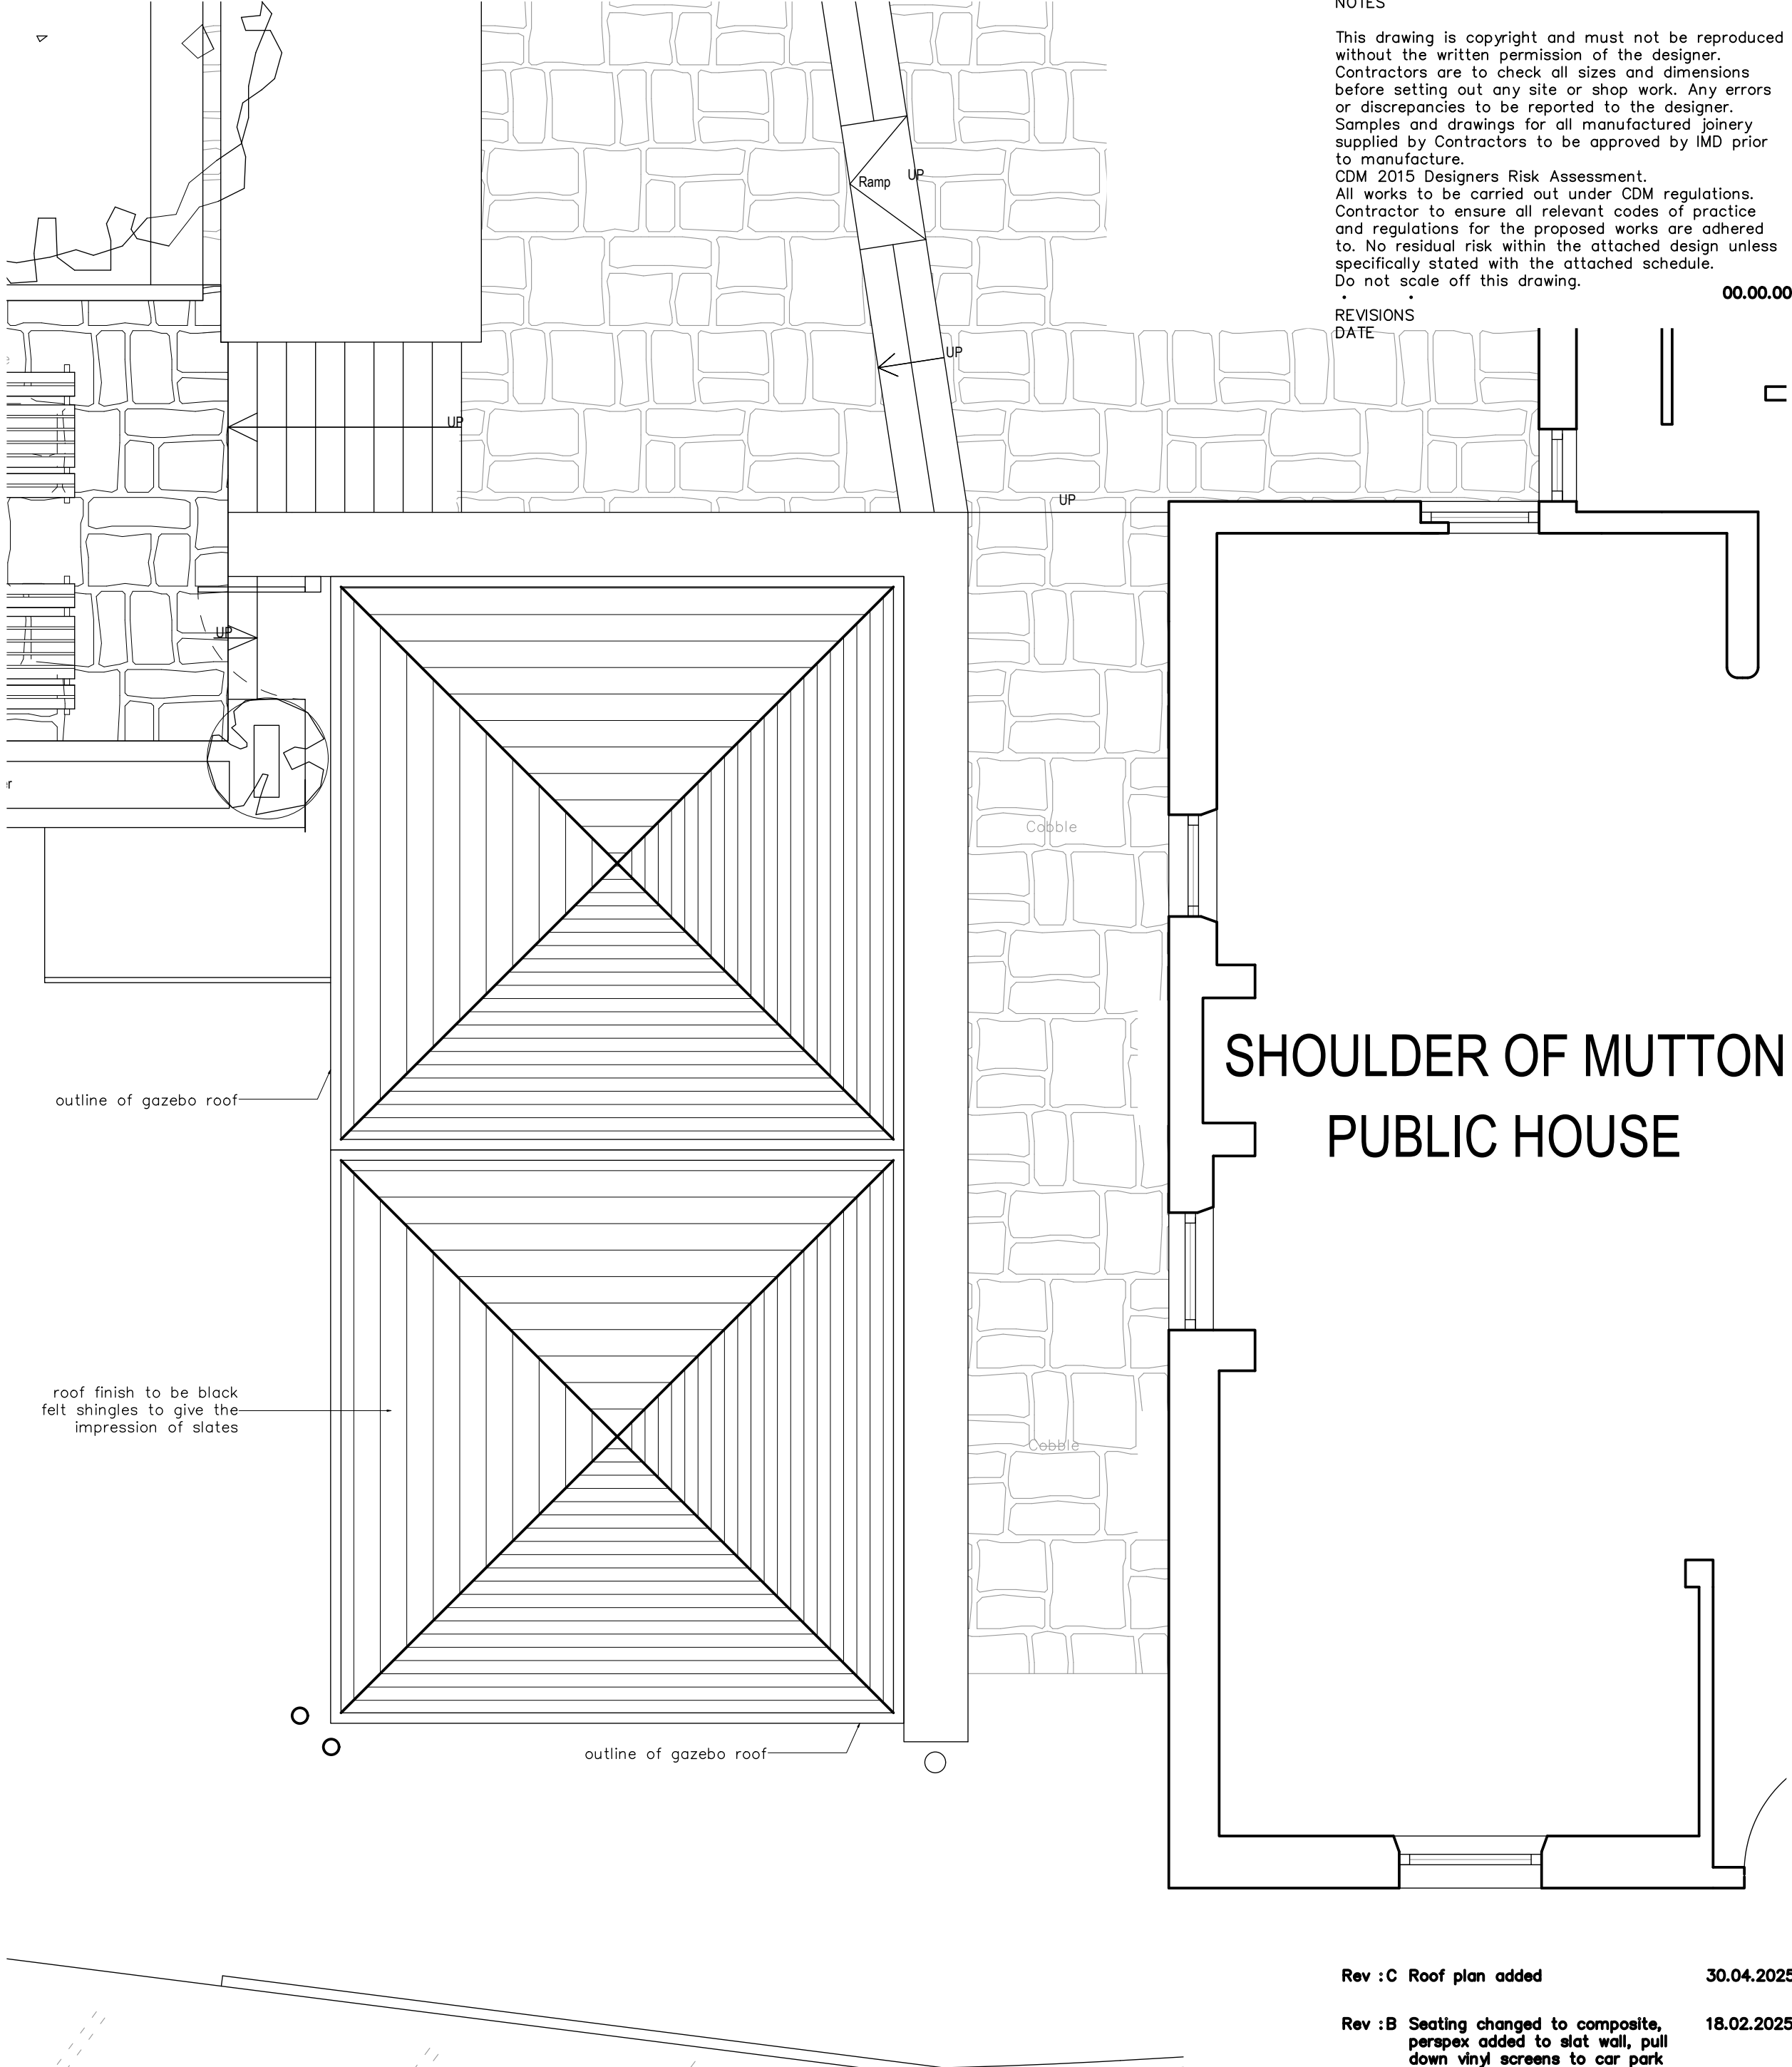

Roof Plan

NOTES
This drawing is copyright and must not be reproduced without the written permission of the designer. Contractors are to check all sizes and dimensions before setting out any site or shop work. Any errors or discrepancies to be reported to the designer. Samples and drawings for all manufactured joinery supplied by Contractors to be approved by IMD prior to manufacture.
CDM 2015 Designers Risk Assessment.
All works to be carried out under CDM regulations. Contractor to ensure all relevant codes of practice and regulations for the proposed works are adhered to. No residual risk within the attached design unless specifically stated with the attached schedule. Do not scale off this drawing.

REVISIONS
DATE

00.00.00

Rev : C	Roof plan added	30.04.2025
Rev : B	Seating changed to composite, perspex added to slot wall, pull down vinyl screens to car park and raise kerb to road	18.02.2025
Rev : A	Bar added and slatted wall to end elevation in lieu of planters	20.12.2024

TITLE:
Proposed Plan
Gazebo scheme

PROJECT:
The Shoulder Of Mutton,
Holcombe

CLIENT:
Stonegate Group

DRAWN BY: SCALE:
1: 50 © A1

DATE: DWG NO: REV:
November 2024 1548.02 C

imd
AND ASSOCIATES LTD
1 Sentinel Court, Wilkinson Way
Blackburn, Lancashire BB1 2EH
t: 01254 696989 e:
info@imdandassociates.co.uk

