


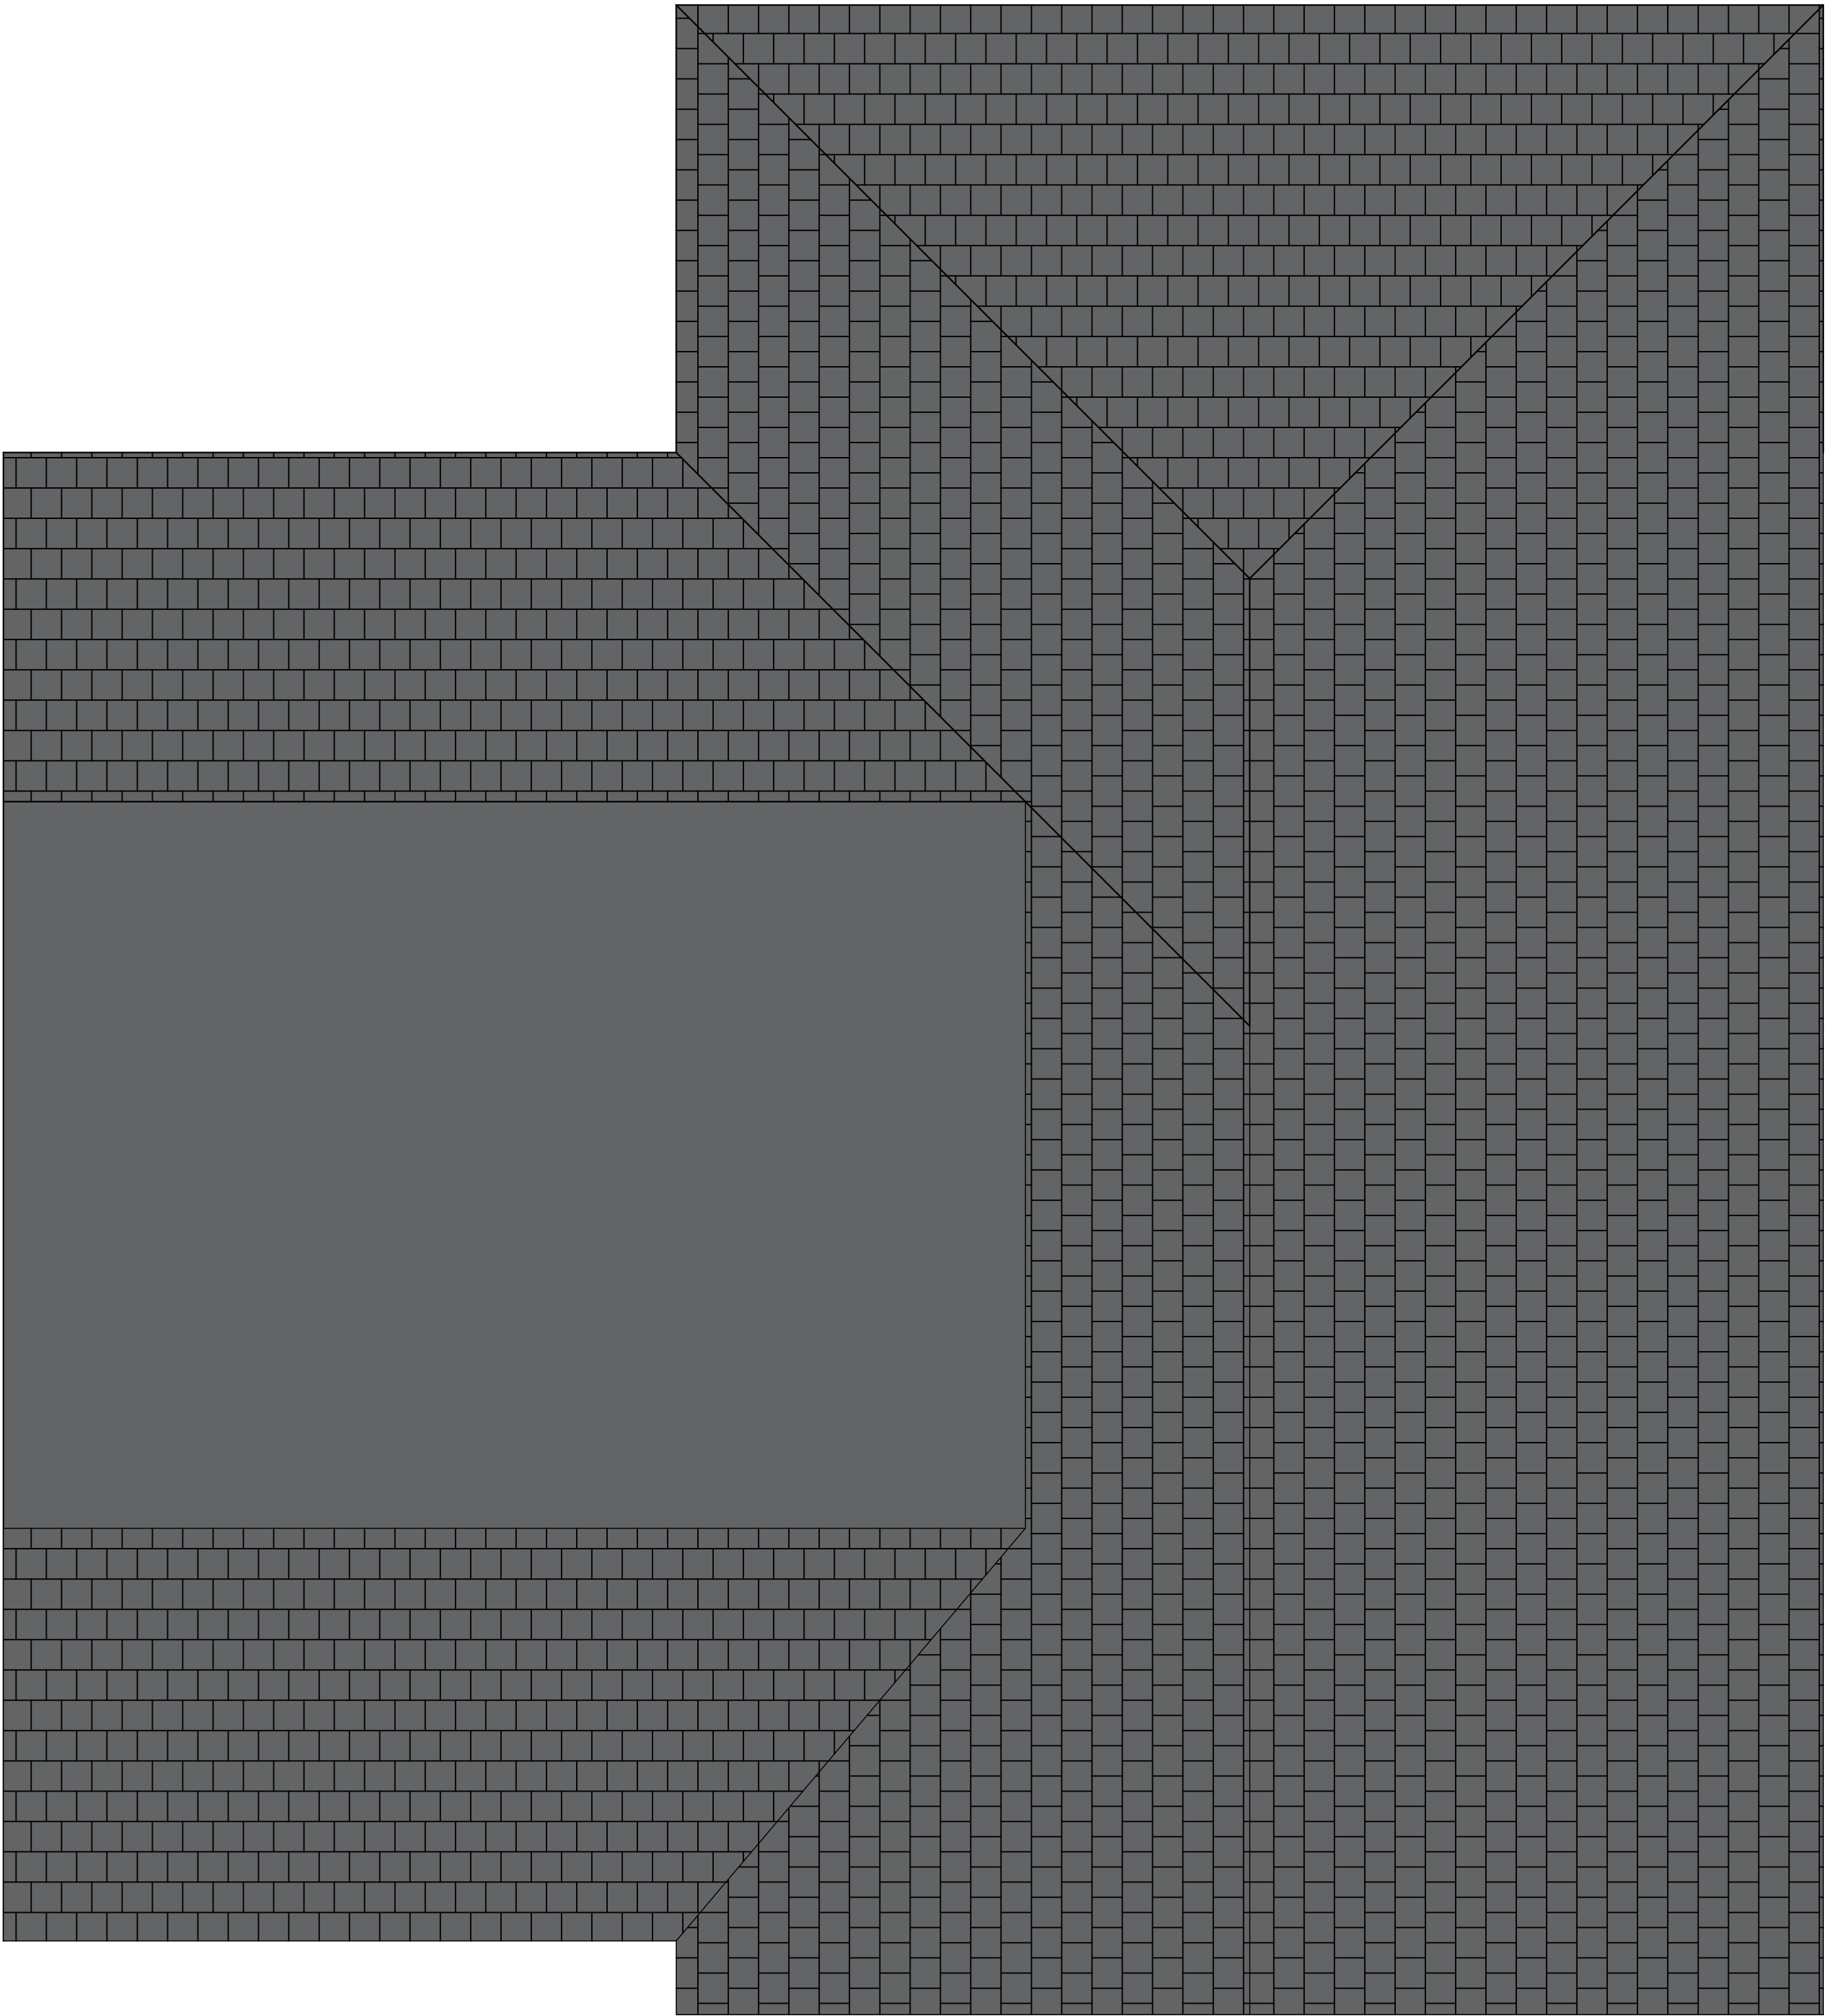

Client: HOME	Drawing Title: ROOF PLAN		PLANNING:	•	SCALE:	1/50	Suite 125 Imperial House Hornby St Bury
			BUILDING REGS:		DATE:	27.09.2021	
Contract: 20 LONGSIGHT ROAD	Project N°:	22.070	TENDER:		Drawn by:	AG	
	Drg N°:	.005	CONSTRUCTION:		Checked:		