



① first floor plan
Scale: 1:100

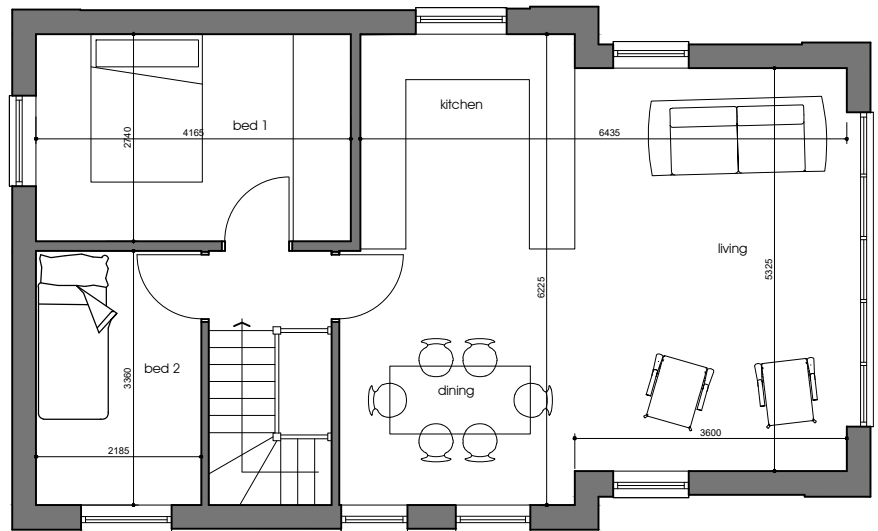

② ground floor plan
Scale: 1:100

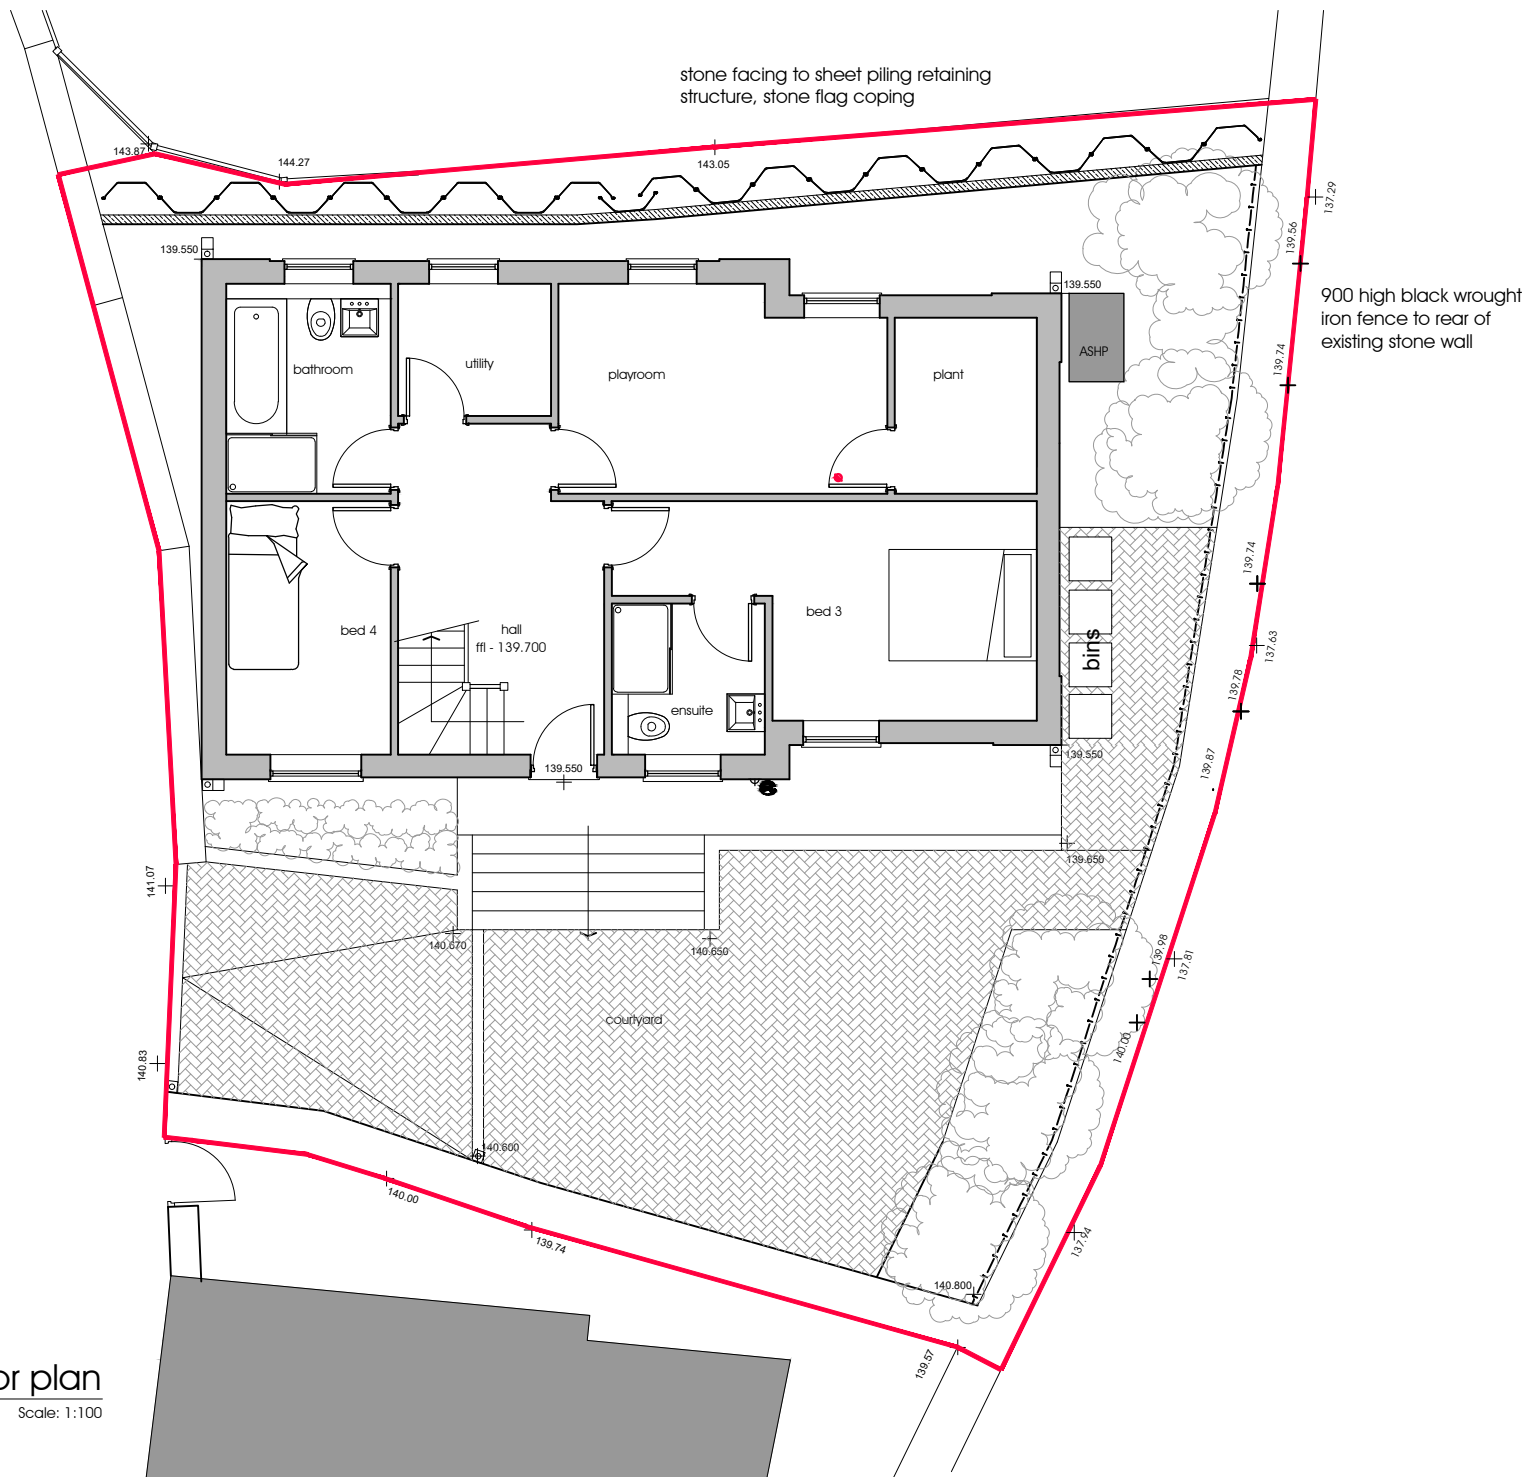

status
PLANNING
job no
18.02

drawing number
VAP 01

title
proposed floor plans

scale
1:100 @ A3
date
march 2026

project
land to rear of carr bank lodge
ramsbottom lane, rambsbottom
proposed new dwelling

client
yarn estates ltd

do not scale this drawing
all dimensions to be verified on site
this drawing is copyright and is not to be copied
or disclosed to any unauthorized person without
express and prior written consent