
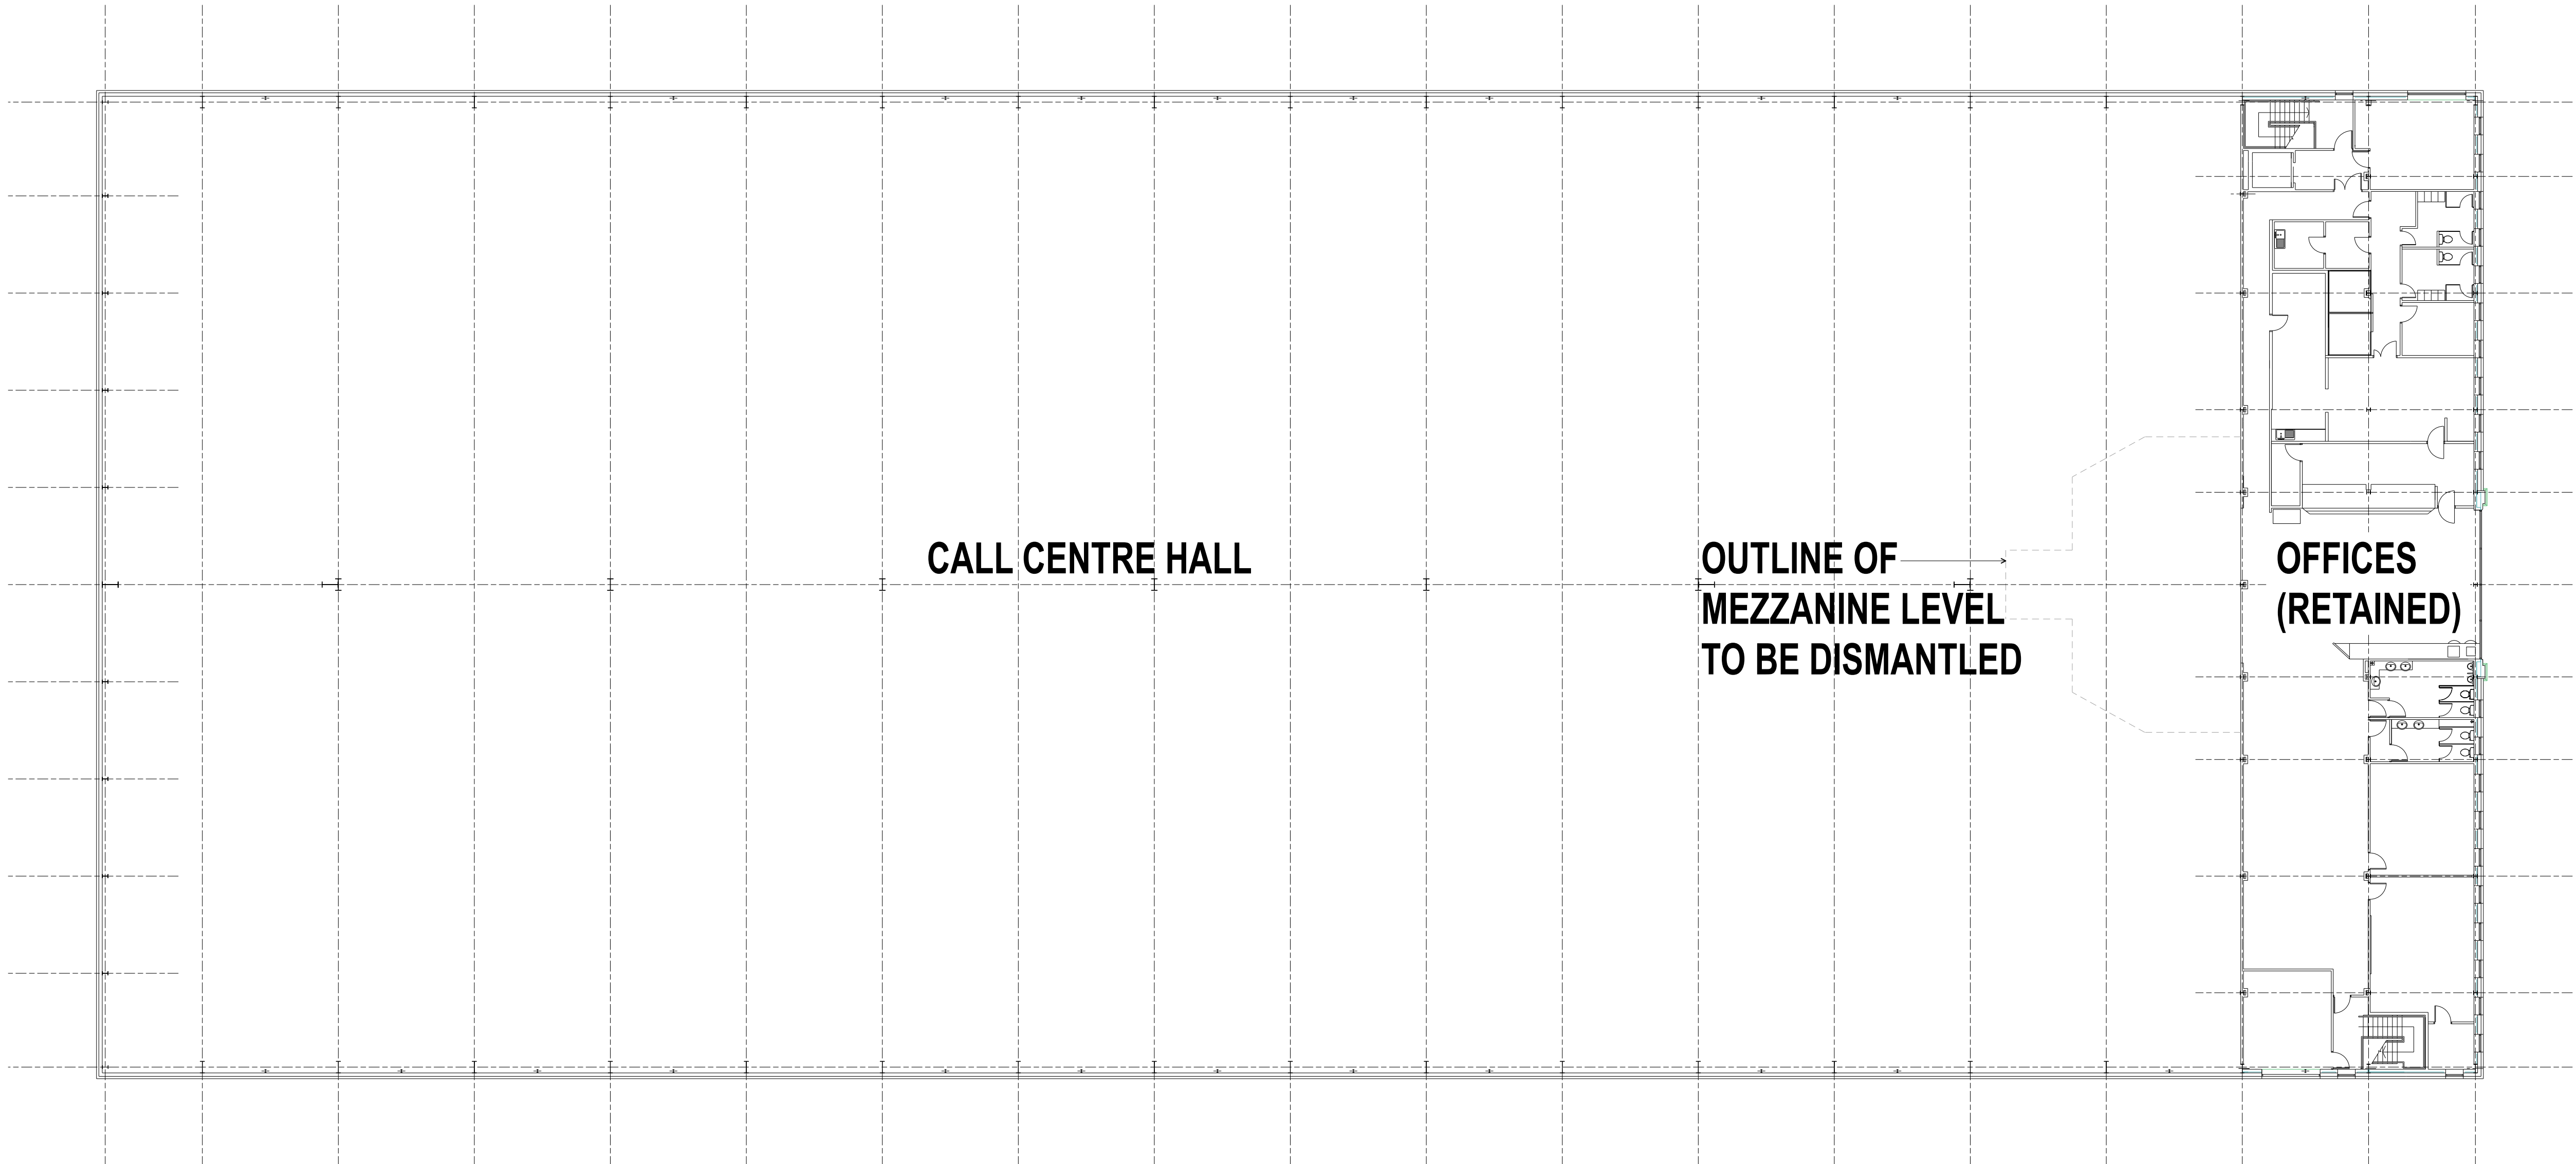
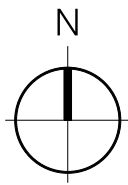


SITE SPECIFIC HAZARDS

IN ACCORDANCE WITH THE REQUIREMENTS OF THE CDM REGULATIONS 2015 THE FOLLOWING SIGNIFICANT RESIDUAL HAZARDS HAVE NOT BEEN DERIVED OUT OF THIS PROJECT AND MUST BE TAKEN INTO CONSIDERATION BY CONTRACTORS PLANNING TO UNDERTAKE THE WORKS SHOWN ON THIS DRAWING

SCALE 1:200

 

REV.	DATE	NOTES	INIT.
------	------	-------	-------

CLIENT / PROJECT
DUMERS LANE LTD.
C/O DWYER ASSET MANAGEMENT LTD.
FORMER CALL CENTRE, DUMERS LANE, BURY

DRAWING TITLE
EXISTING SECOND FLOOR PLAN
POST DEMOLITION

STATUS FOR INFORMATION

DATE	DRAWN	SCALE @ A1
21:07:22	NE	1:200

PROJECT NUMBER	UNIT / BLOCK	CL / SPS CODE	TYPE & NUMBER	REVISION NUMBER	LETTER
----------------	--------------	---------------	---------------	-----------------	--------

DRAWING NO.

11392 EX P04

Site Location Plans	L	GA Plans	P	Elevations	E
Sections	S	Details	D	Print Colour	C

THE RATCLIFFE GROVES PARTNERSHIP

MANCHESTER
100 MANCHESTER ROAD
BURY LANCASHIRE BL9 6TD
www.rgp.co.uk

LONDON
19 BEDFORD ROW
LONDON WC1R 4ES
T: 020 7600 6666 E: london@rgp.co.uk

