




NORTH ELEVATION

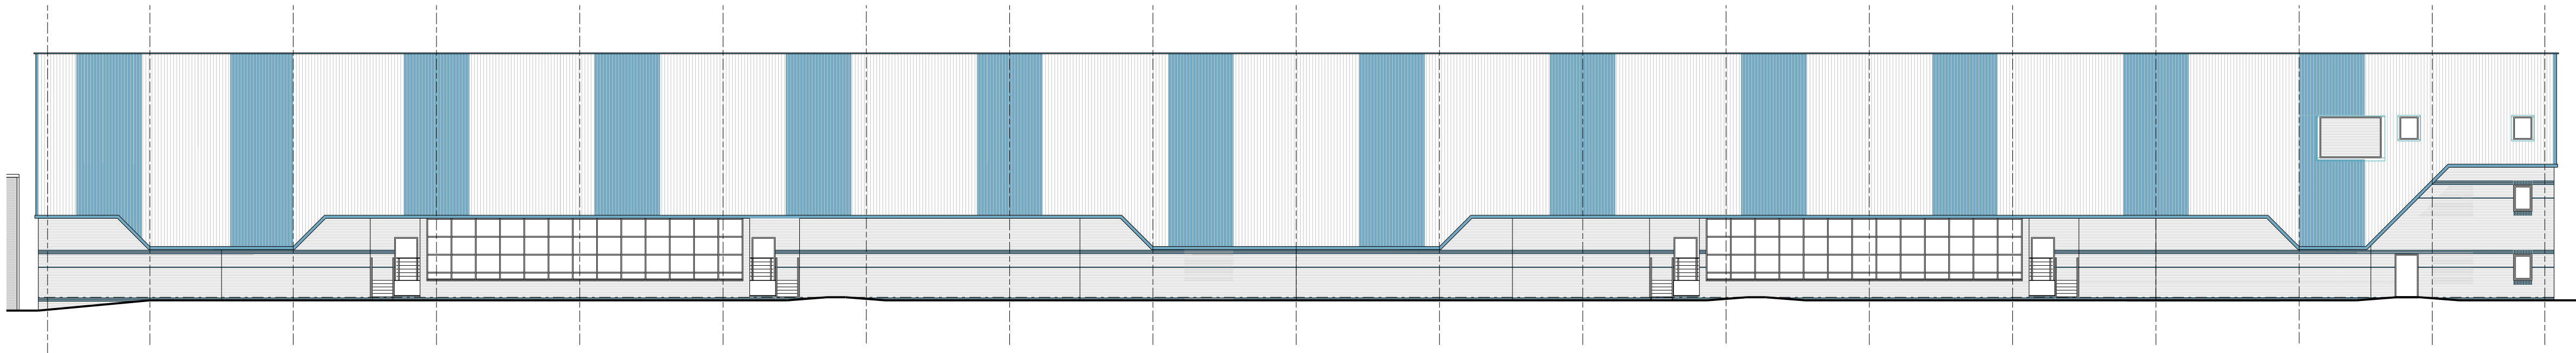

SOUTH ELEVATION

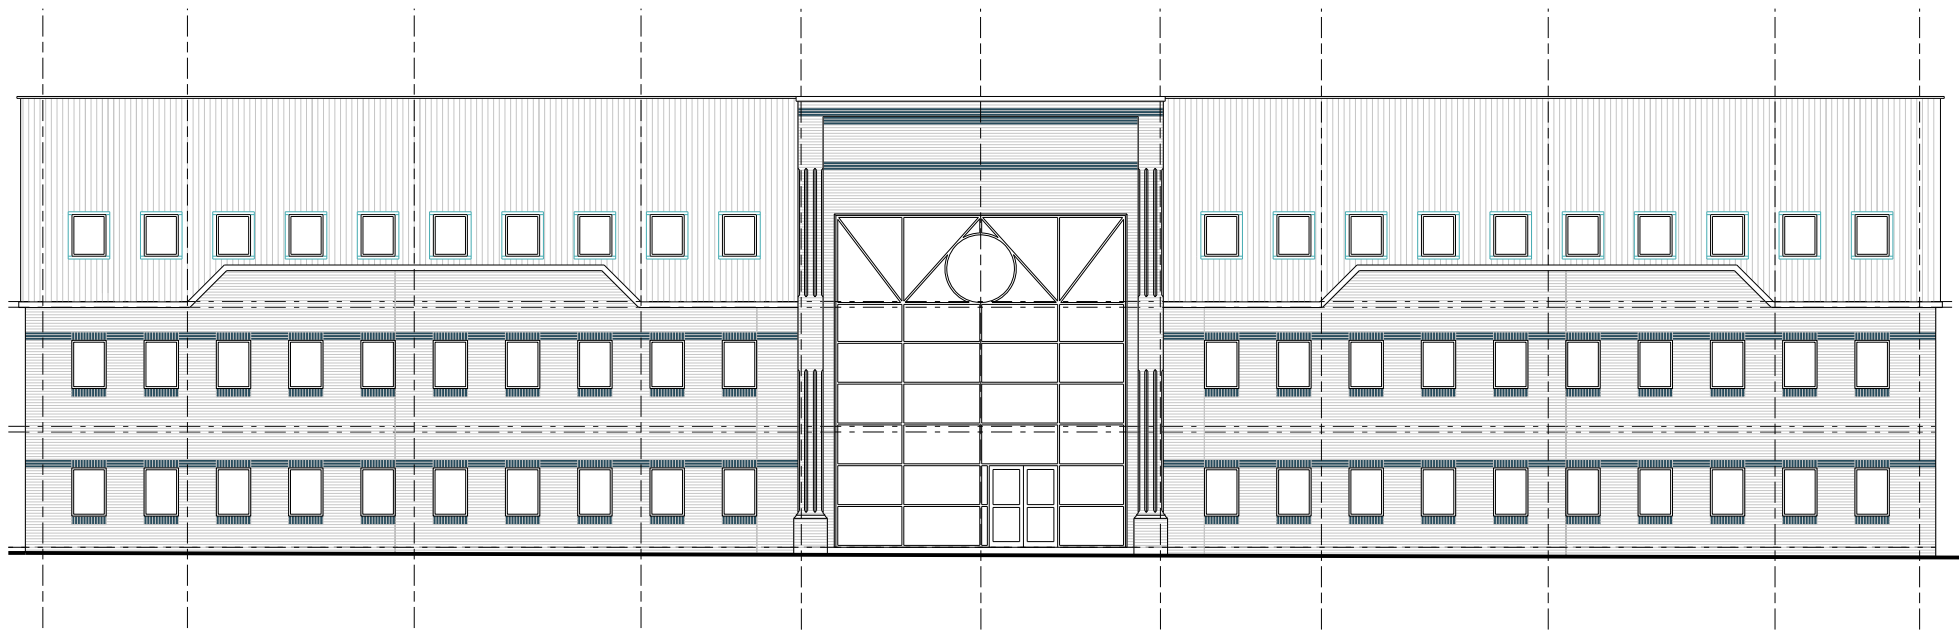

EAST ELEVATION

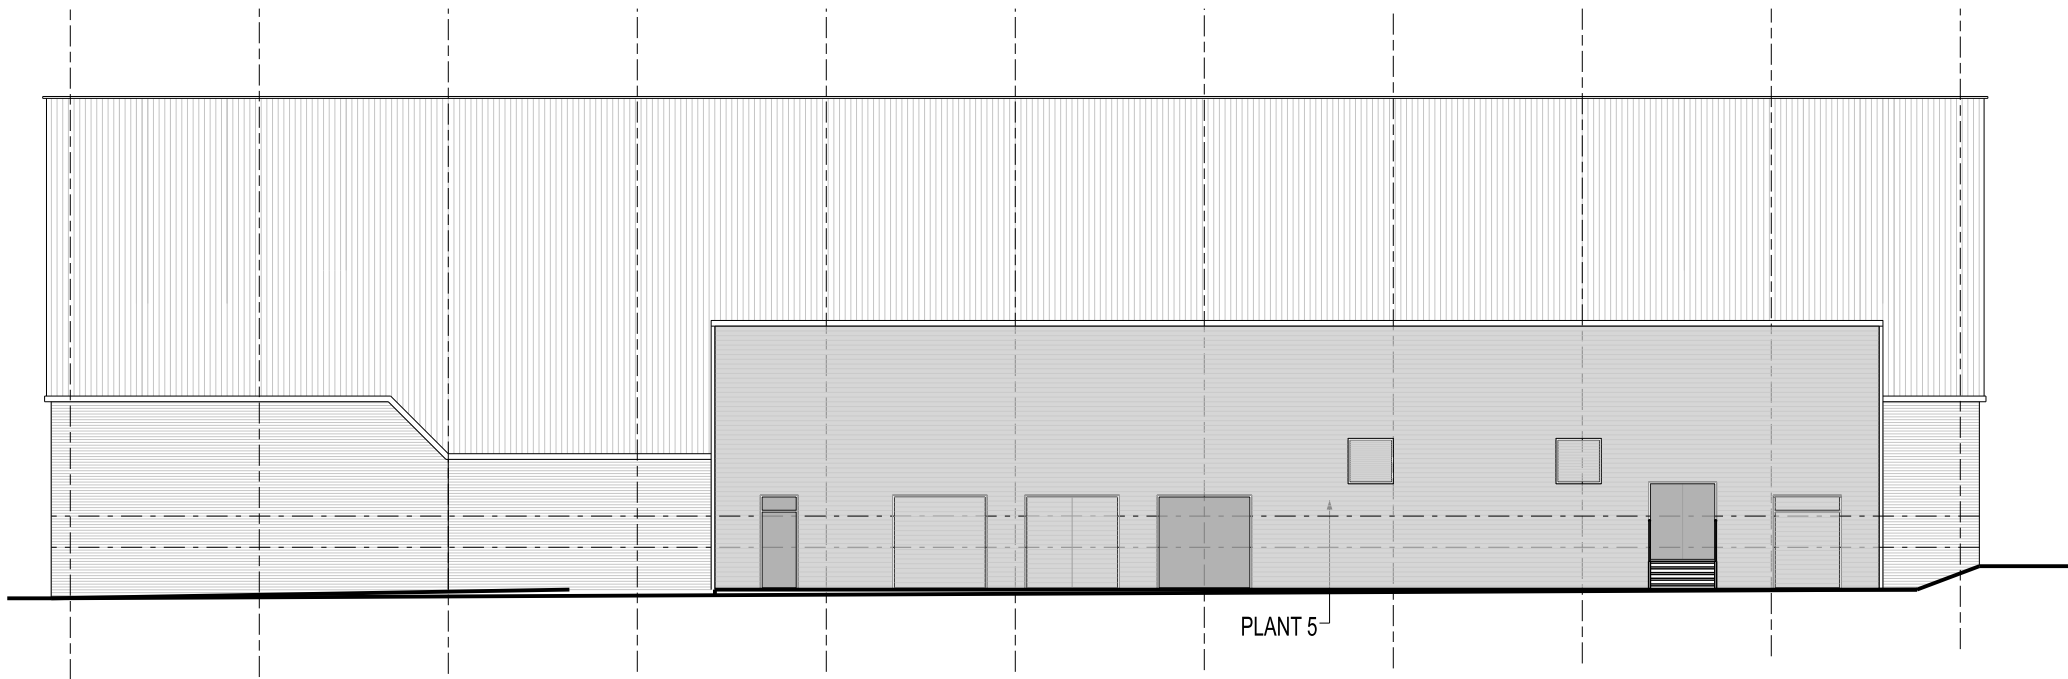

WEST ELEVATION

REV. DATE NOTES INIT.

CLIENT / PROJECT
DUMERS LANE LTD.
C/O DWYER ASSET MANAGEMENT LTD.
FORMER CALL CENTRE, DUMERS LANE, BURY
DRAWING TITLE
EXISTING ELEVATIONS
POST DEMOLITION

STATUS
FOR INFORMATION

DATE 11:07:22 DRAWN NE SCALE @ A1 1:200

PROJECT NUMBER UNIT FLOOR C / S/B CODE TYPE & NUMBER REVISION LETTER

DRAWING NO. 11392 EX E02

Site Location Plans L GA Plans P Elevations E
Sections S Details D Profile Colour C

THE RATCLIFFE GROVES PARTNERSHIP
MANCHESTER
135 MANCHESTER ROAD
BURY LANCASHIRE BL9 6TD
T. 0161 797 6000 E. manchester@rgp.co.uk
www.rgp.co.uk

LONDON
19 BEDFORD ROW
LONDON WC1R 4EJ
T. 020 7600 6666 E. london@rgp.co.uk
architects