




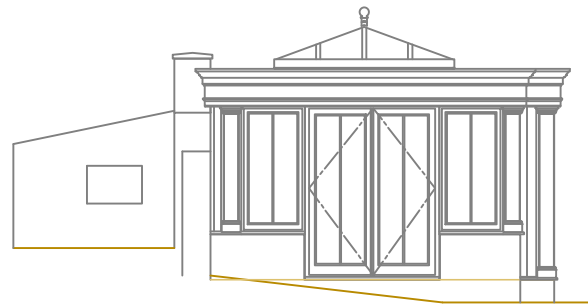


Proposed Side Elevation
Scale 1:100

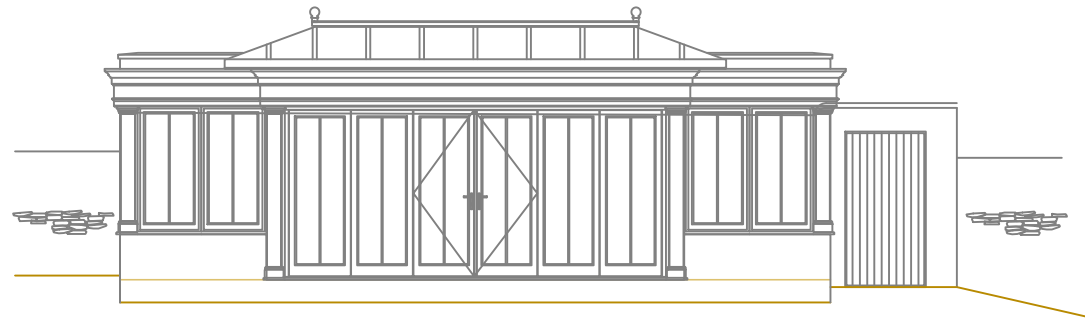

Proposed Front Elevation
Scale 1:100

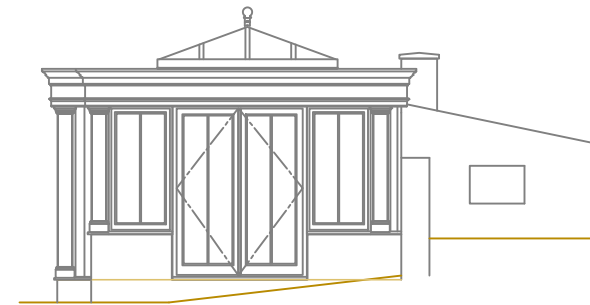

Proposed Side Elevation
Scale 1:100

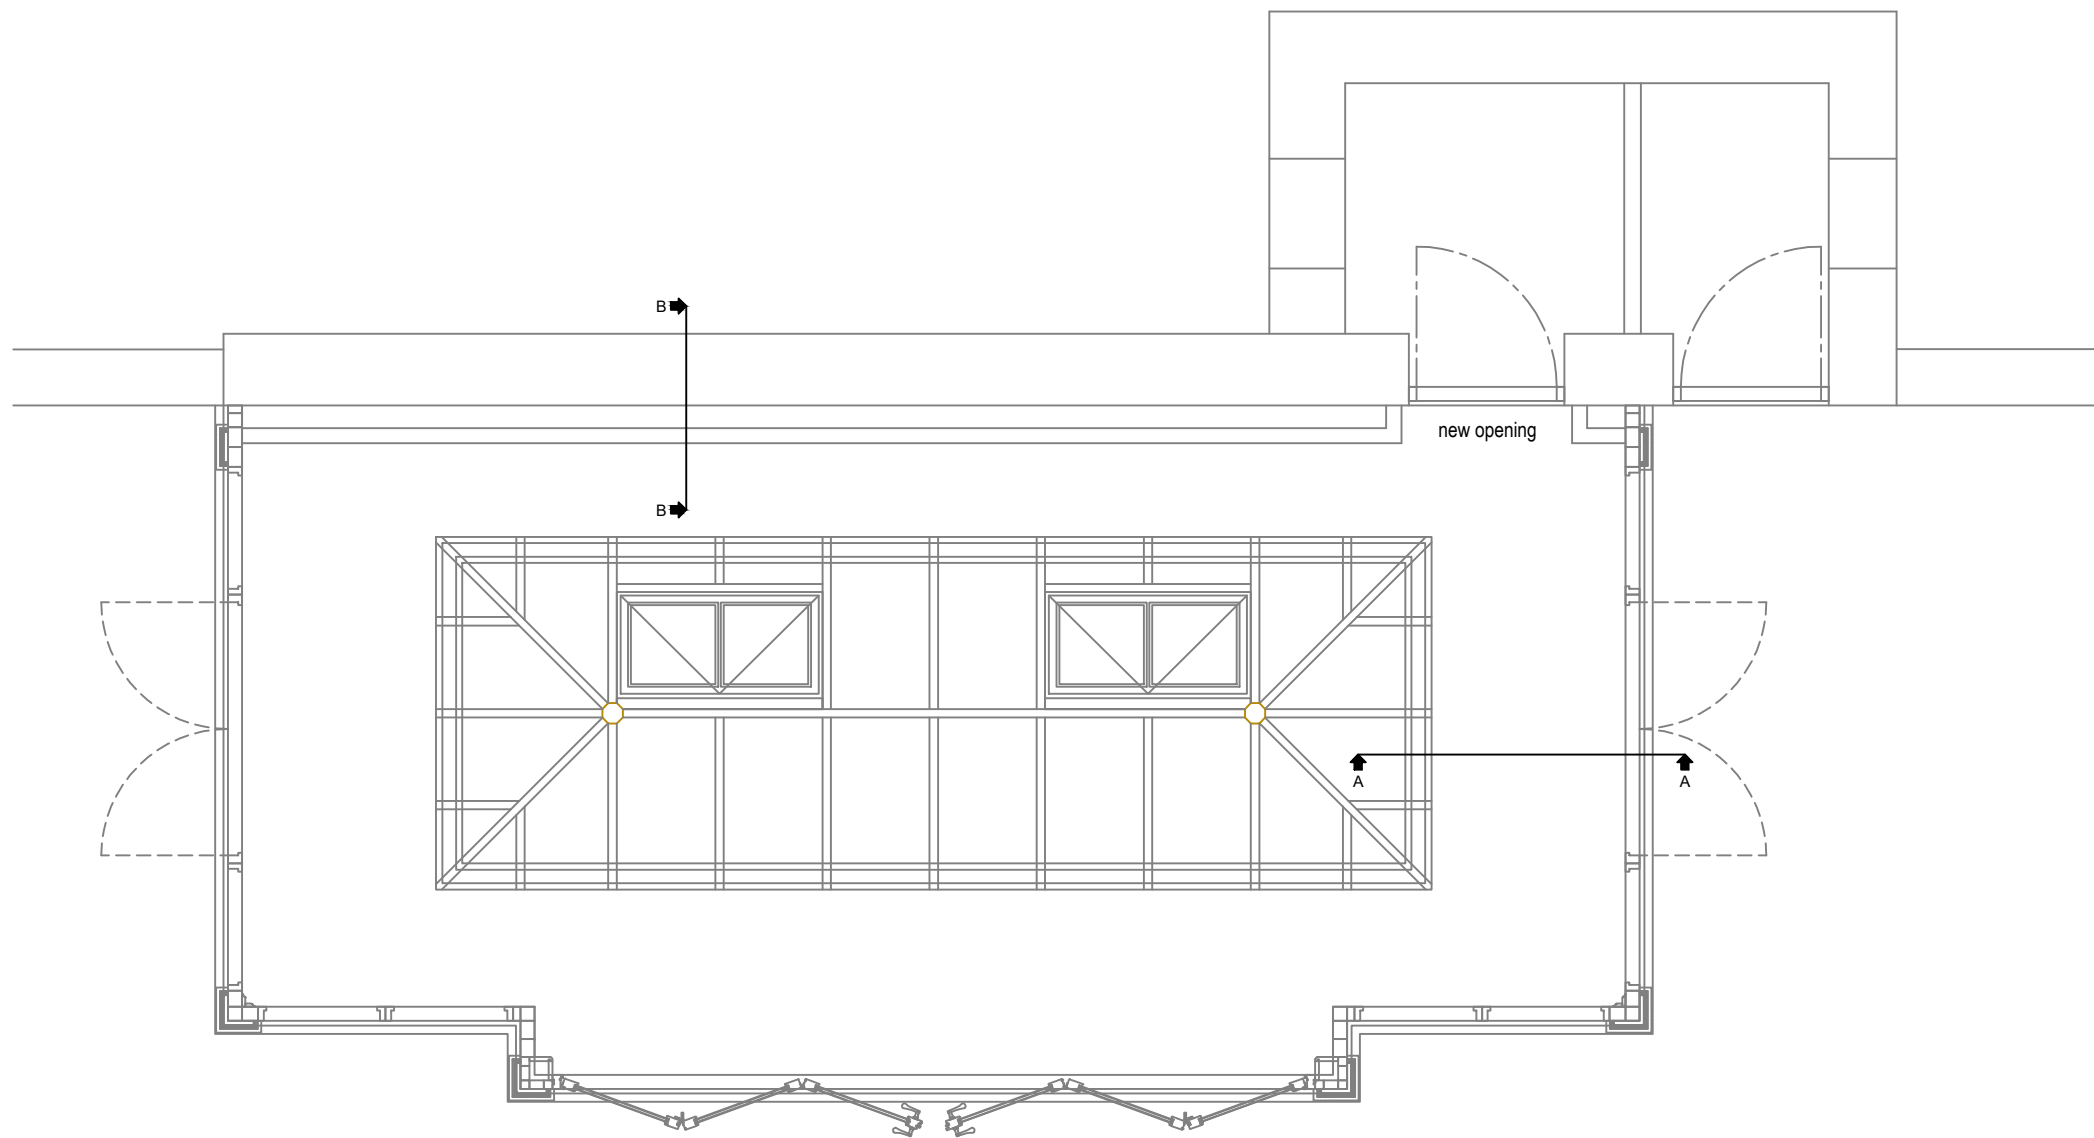

Proposed Plan View
Scale 1:50

SCALE 1:100
0 1m 2m 3m 4m 5m

SCALE 1:50
0 0.5m 1m 1.5m 2m 2.5m

REVISION	DATE	COMMENT
A	04.05.2023	Section annotations

client
Higher House
Moor Road
Bury
Greater Manchester
BL8 4NX

Drawing:
Proposed Plans & Elevations

scale: Varies@A2	dwg: 12617 /02	rev: A
date: January '23		

David Salisbury

Bennett Road,
Isleport Business Park,
Highbridge, Somerset, TA9 4PW
Tel: 01278-764400 Fax:
01278-764422