


THE ONLY CHANGE TO THE
PROPOSED SIDE ELEVATION IS
AS FOLLOWS:-

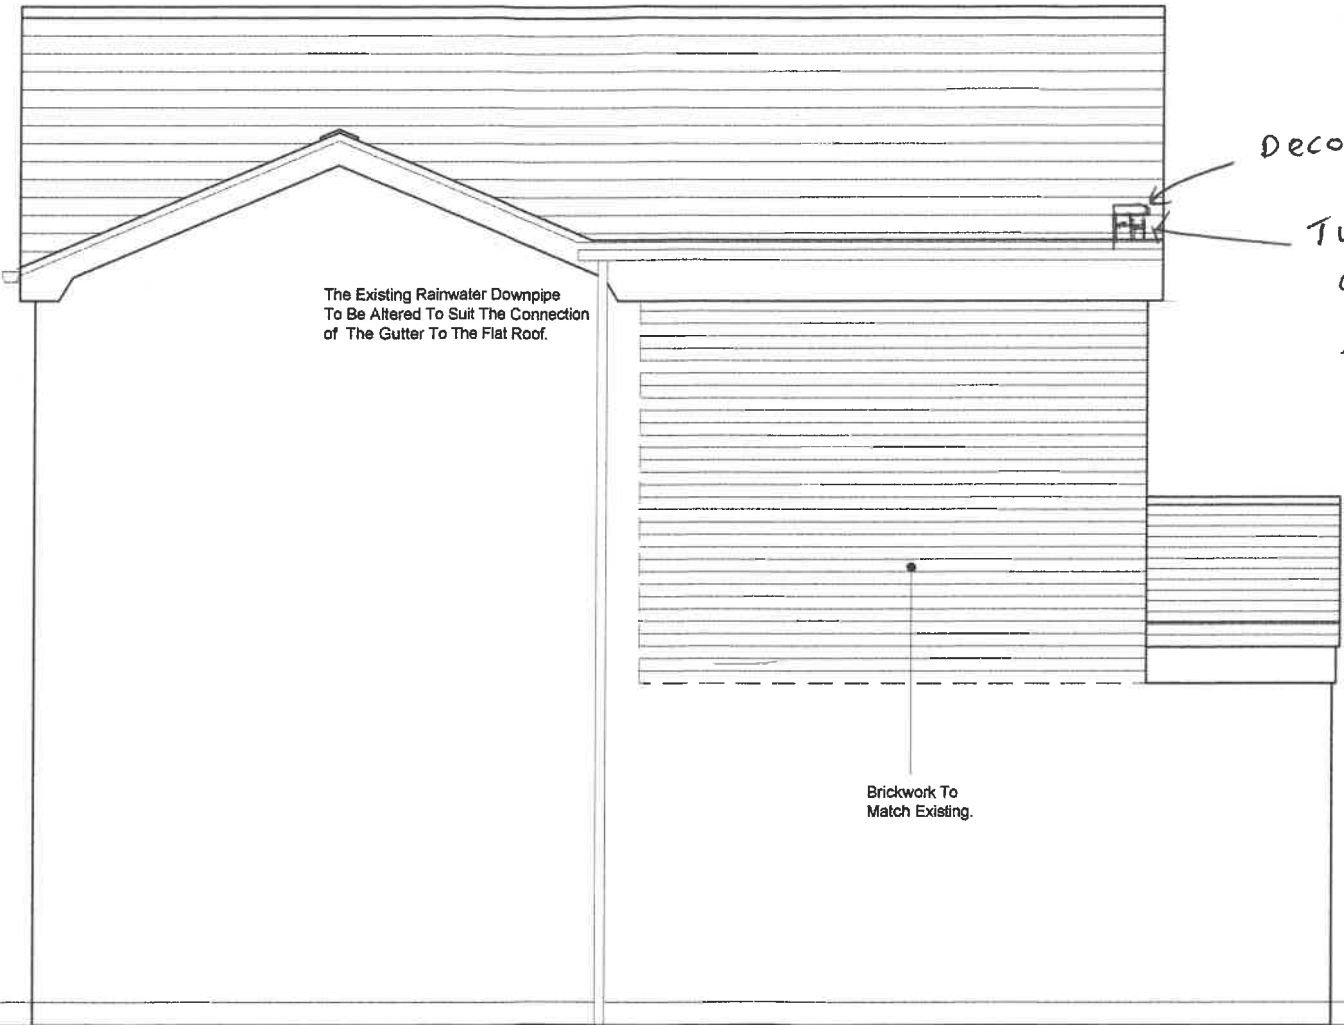

Decorative coping stone

Two courses of brickwork create a parapet to the front elevation. In profile they will be visible on the side elevation. (Each course of brick is standard 75mm in depth. Two courses 150 mm in depth with a coping stone approx 50 mm in depth on top.)

No other changes to side elevation.

PROPOSED SIDE ELEVATION.

Revision:

Title :
PROPOSED FIRST FLOOR EXTENSION ABOVE
EXISTING GARAGE.

Project :
19, HEY CROFT,
WHITE FIELD,
MANCHESTER.
M45 7HX

MTC Designs

31 Exford Drive Bolton BL2 6TB
T: 01204 418714 M: 07708026514
Email: michaeltcourt@aol.com

Scale: 1:50 @ A3
Date: March 2021.

Drawing No: BR04