


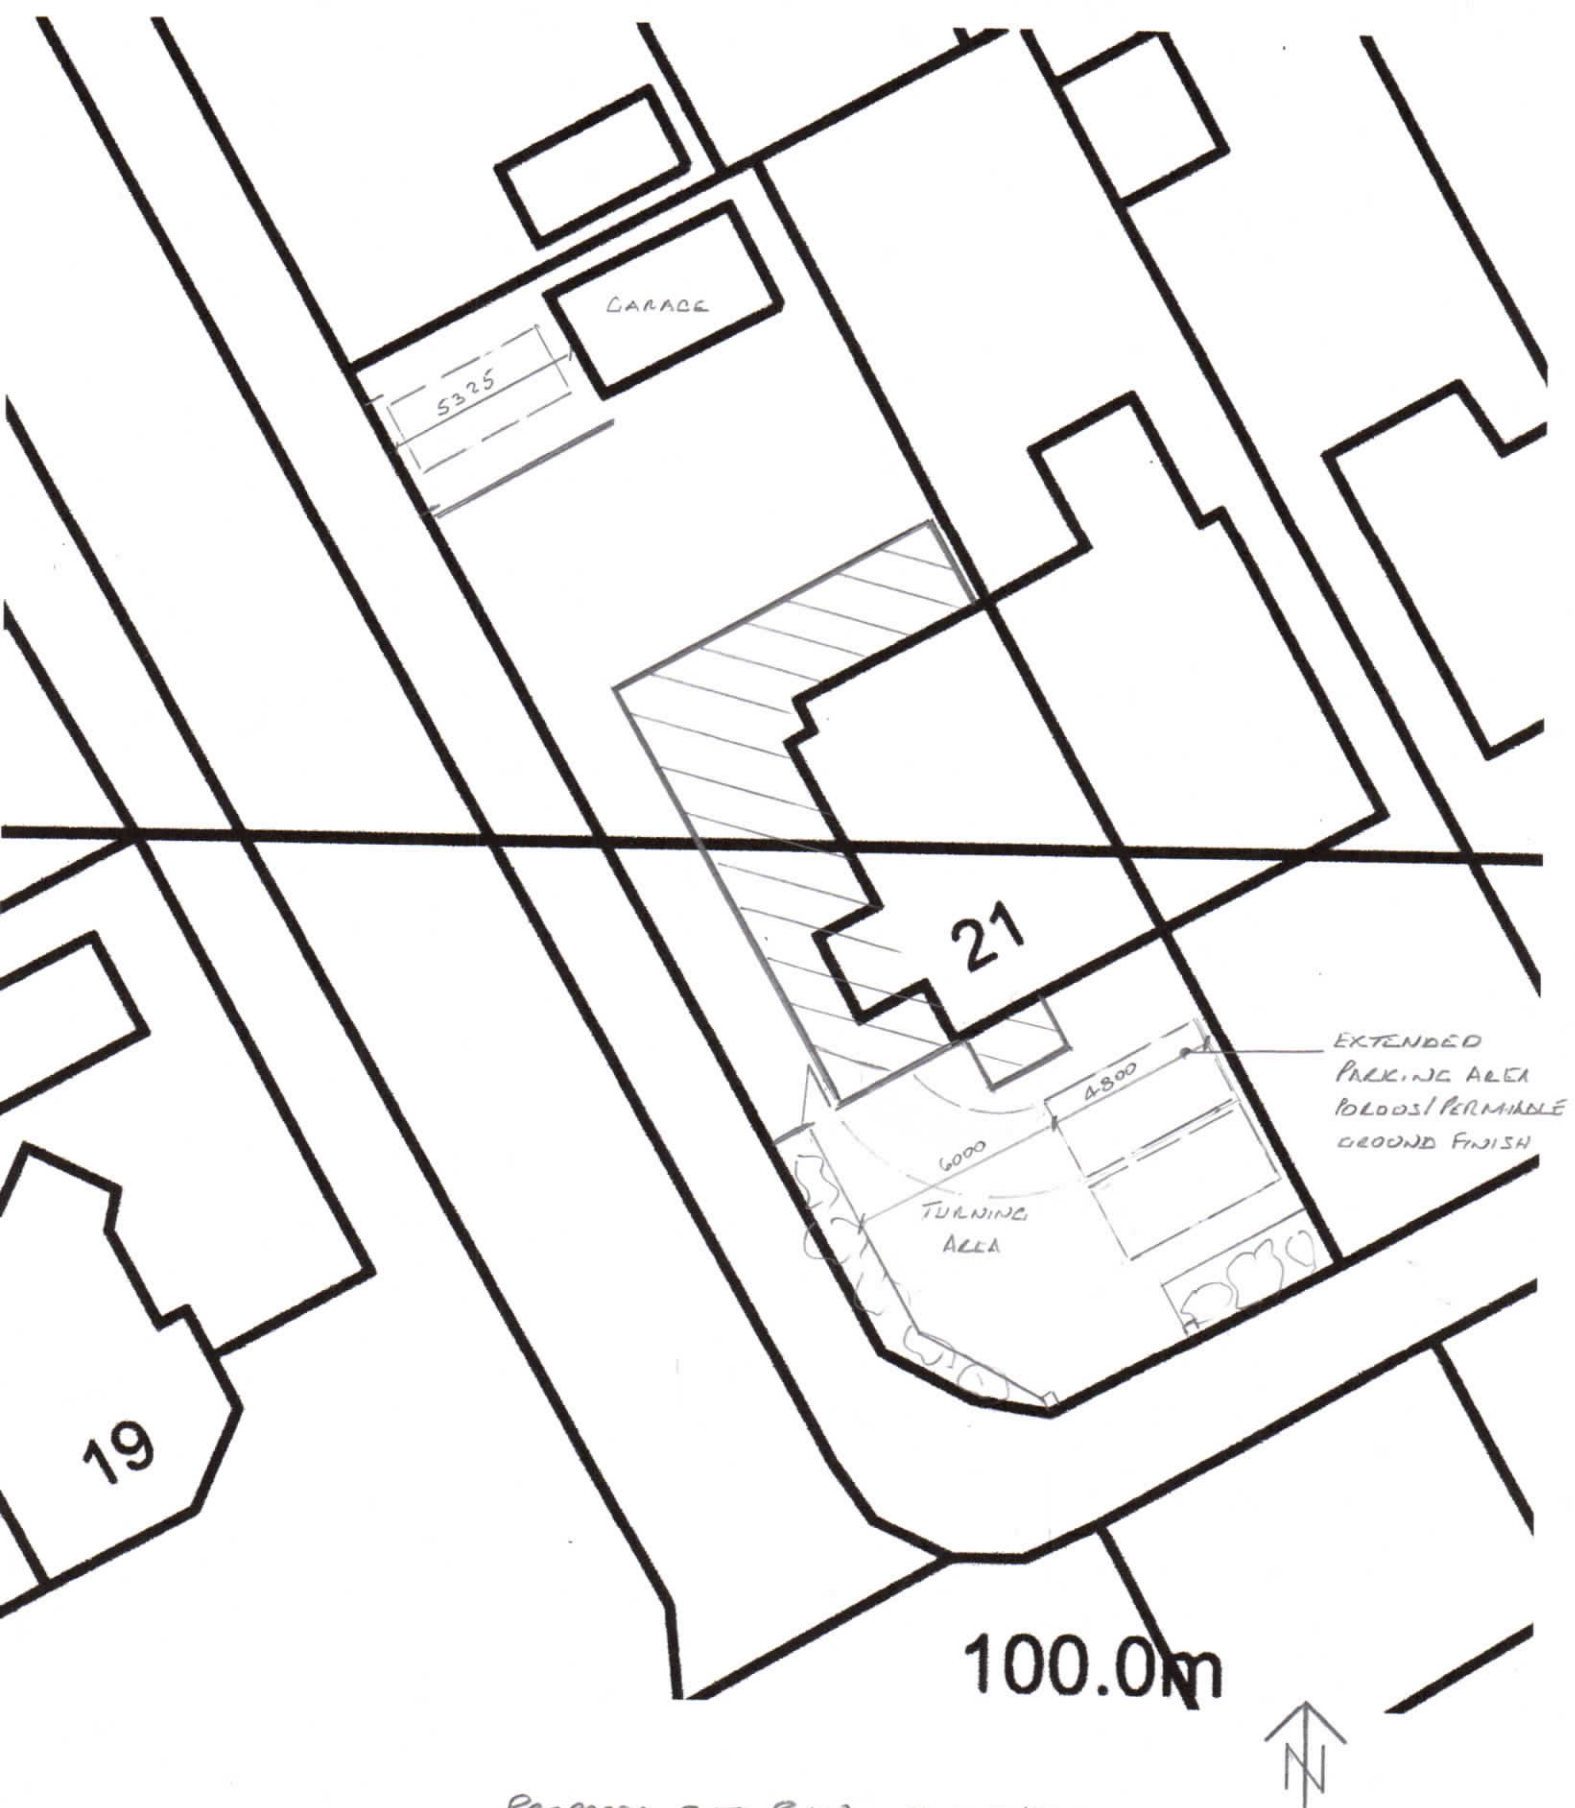

PROPOSED SITE PLAN SCALE 1/1200

MIN 3 ON SITE CAR PARKING + GARAGE

ENTRY & LEAVE IN FORWARD MOTION

REV 1



EXISTING SITE PLAN SCALE 1:200

300 SITE CAR SPACES + GARAGE

Rev 1