



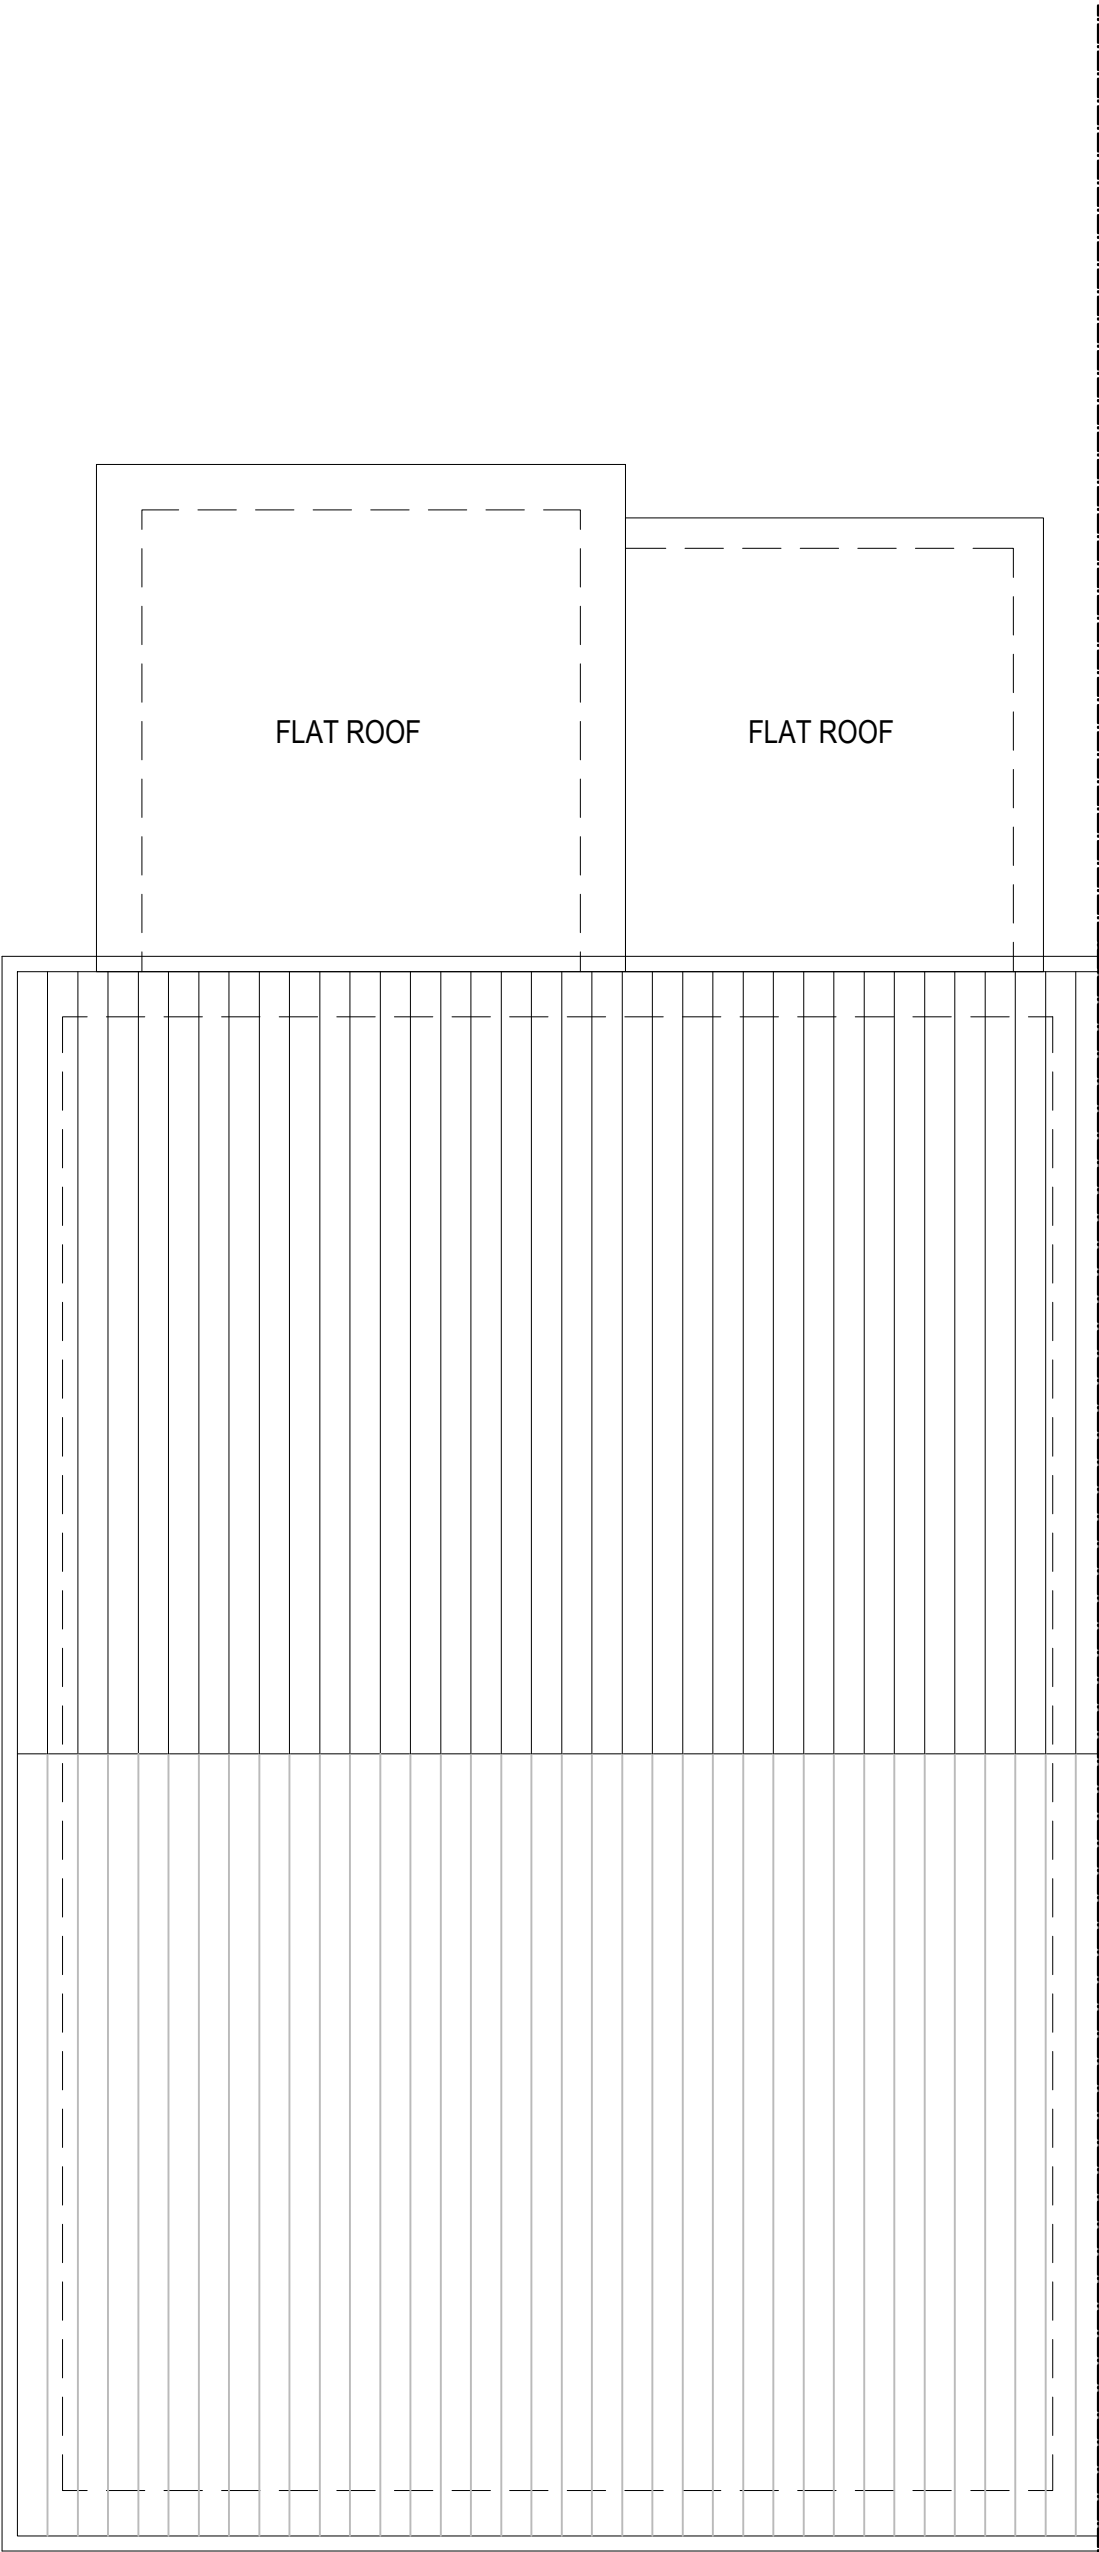

EXISTING ROOF PLAN

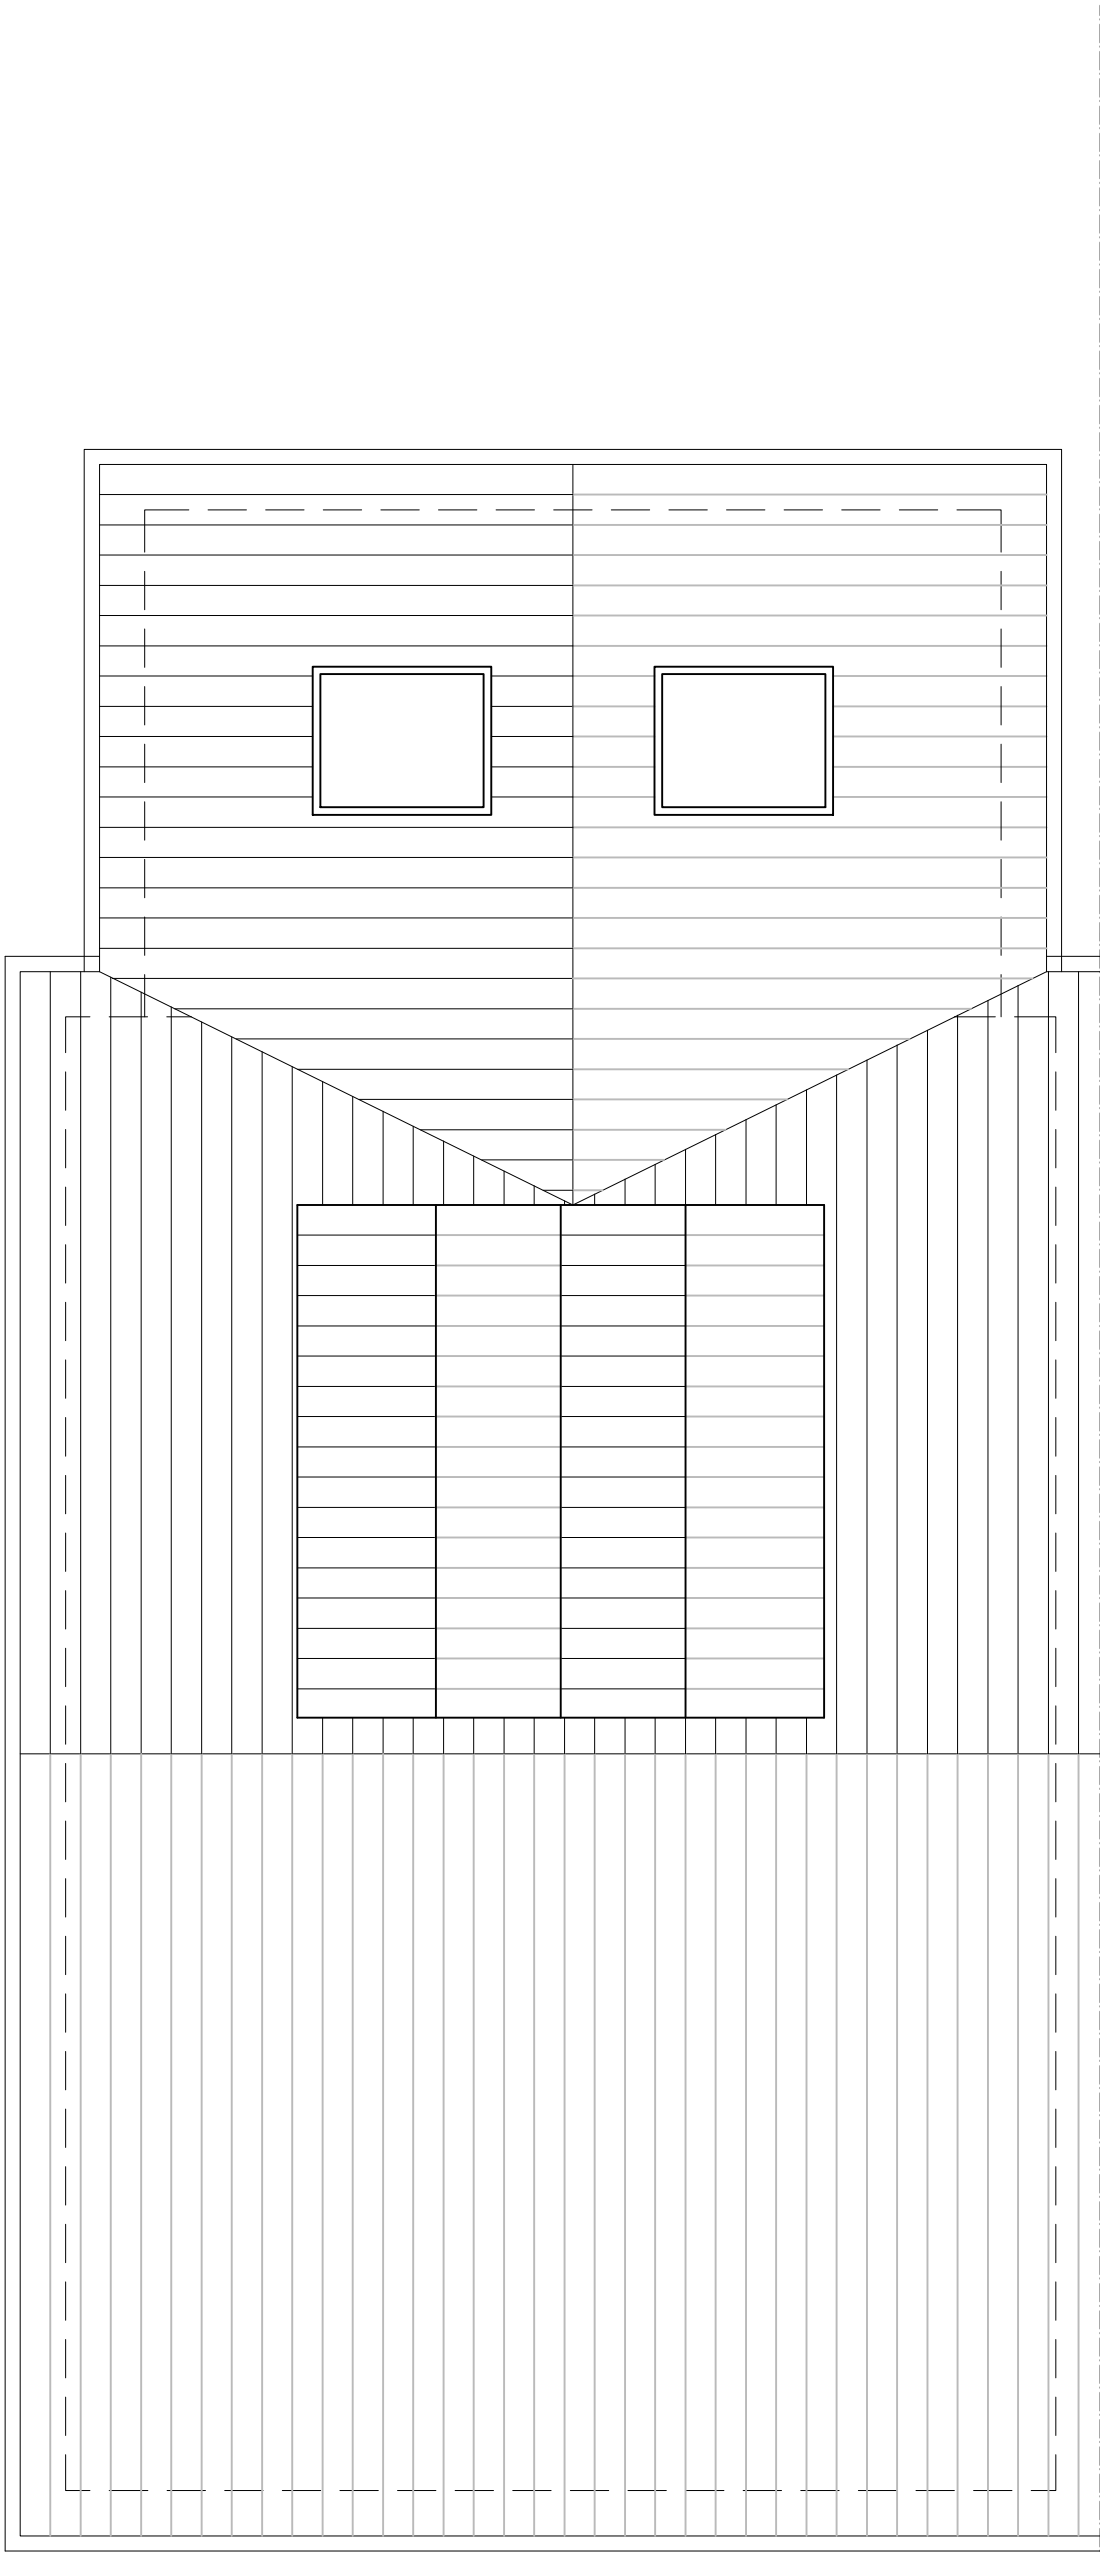

PROPOSED ROOF PLAN

Notes:

- This drawing is copyright.
- Do not scale dimensions from this drawing.
- This drawing is to be read in conjunction with all other relevant drawings.
- All discrepancies on this drawing are to be reported to the architect.
- Do not modify any element of this drawing.
- Use drawing only for purpose(s) issued.

North Sign / Key Plan

The following external model files are included within this drawing:

Rev	Rev /	/	//	//
BELVEDERE DESIGN				
Client				
Mr. & Mrs. Brabbing				
Project				
32 Sunningdale Avenue				
Drawing Title				
EXISTING AND PROPOSED ROOF PLAN				
Job Number		Drawing Originated Date		
5056		23/10/22		
Scale@A1		Purpose		
1 : 50		PLANNING		
Drawing Number				Revision
PL(20)003				/