


- Notes:
- This drawing is copyright.
 - Do not scale dimensions from this drawing.
 - This drawing is to be read in conjunction with all other relevant drawings.
 - All discrepancies on this drawing are to be reported to the architect.
 - Do not modify any element of this drawing.
 - Use drawing only for purpose(s) issued.
- North, Sign / Kew Plan

The following external model files are included within this drawing:



PROPOSED SOUTH ELEVATION/SECTION

P R O P O S E D W E S T E L E V A T I O N

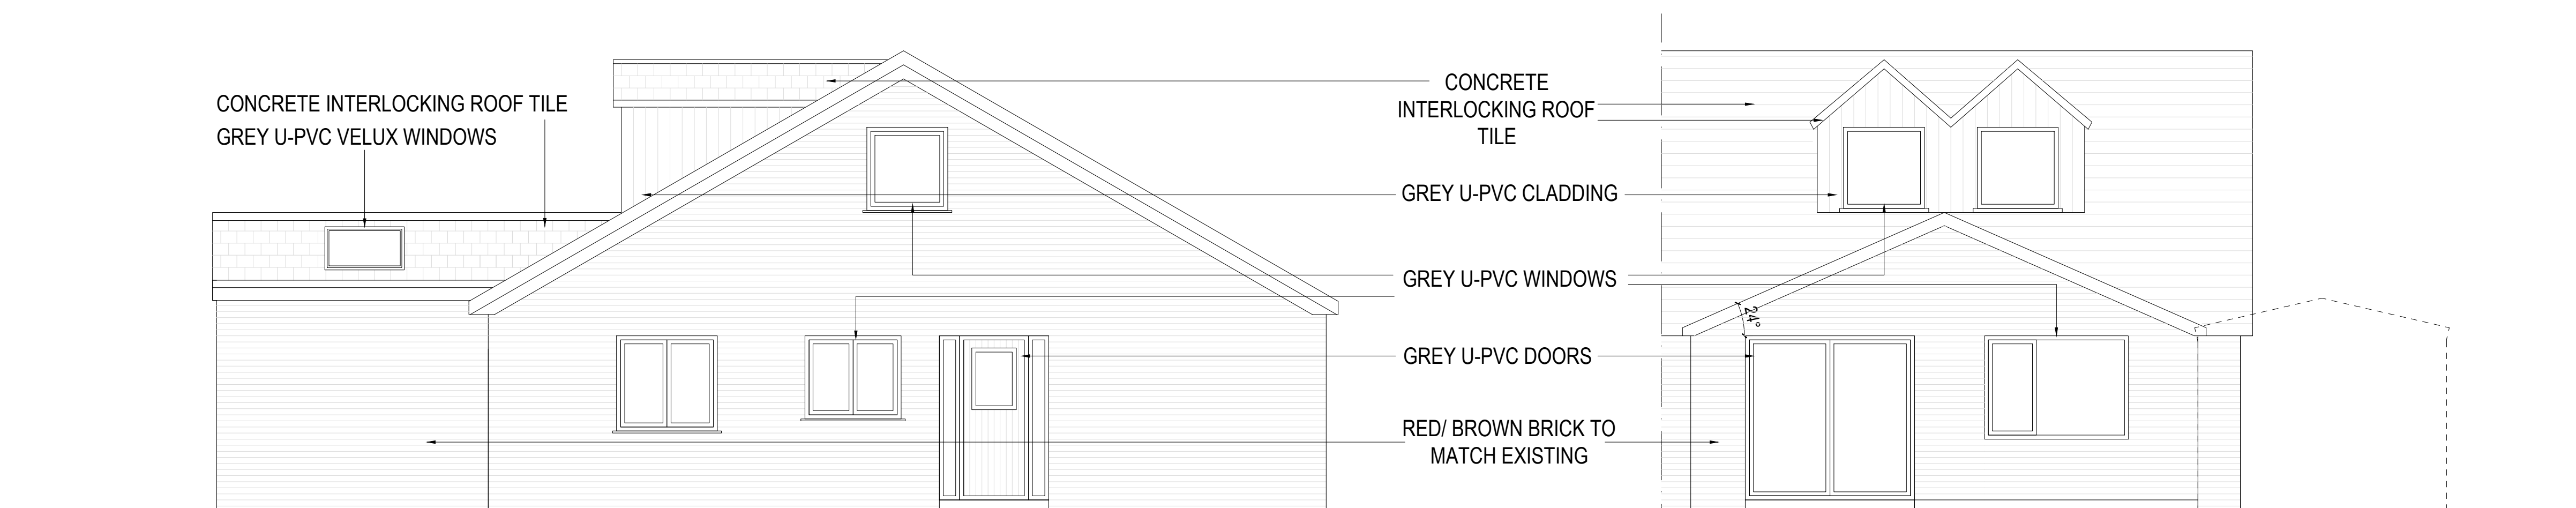

P R O P O S E D N O R T H E L E V A T I O N

PROPOSED EAST ELEVATION

BELVEDERE DESIGN

Client

Mr. & Mrs. Brabbing

Project

32 Sunningdale Avenue

Drawing Title

PROPOSED ELEVATIONS

Job Number

5056

Drawing Originated Date

23/10/22

Drawing Number

EL(00)002

Revision:

/