



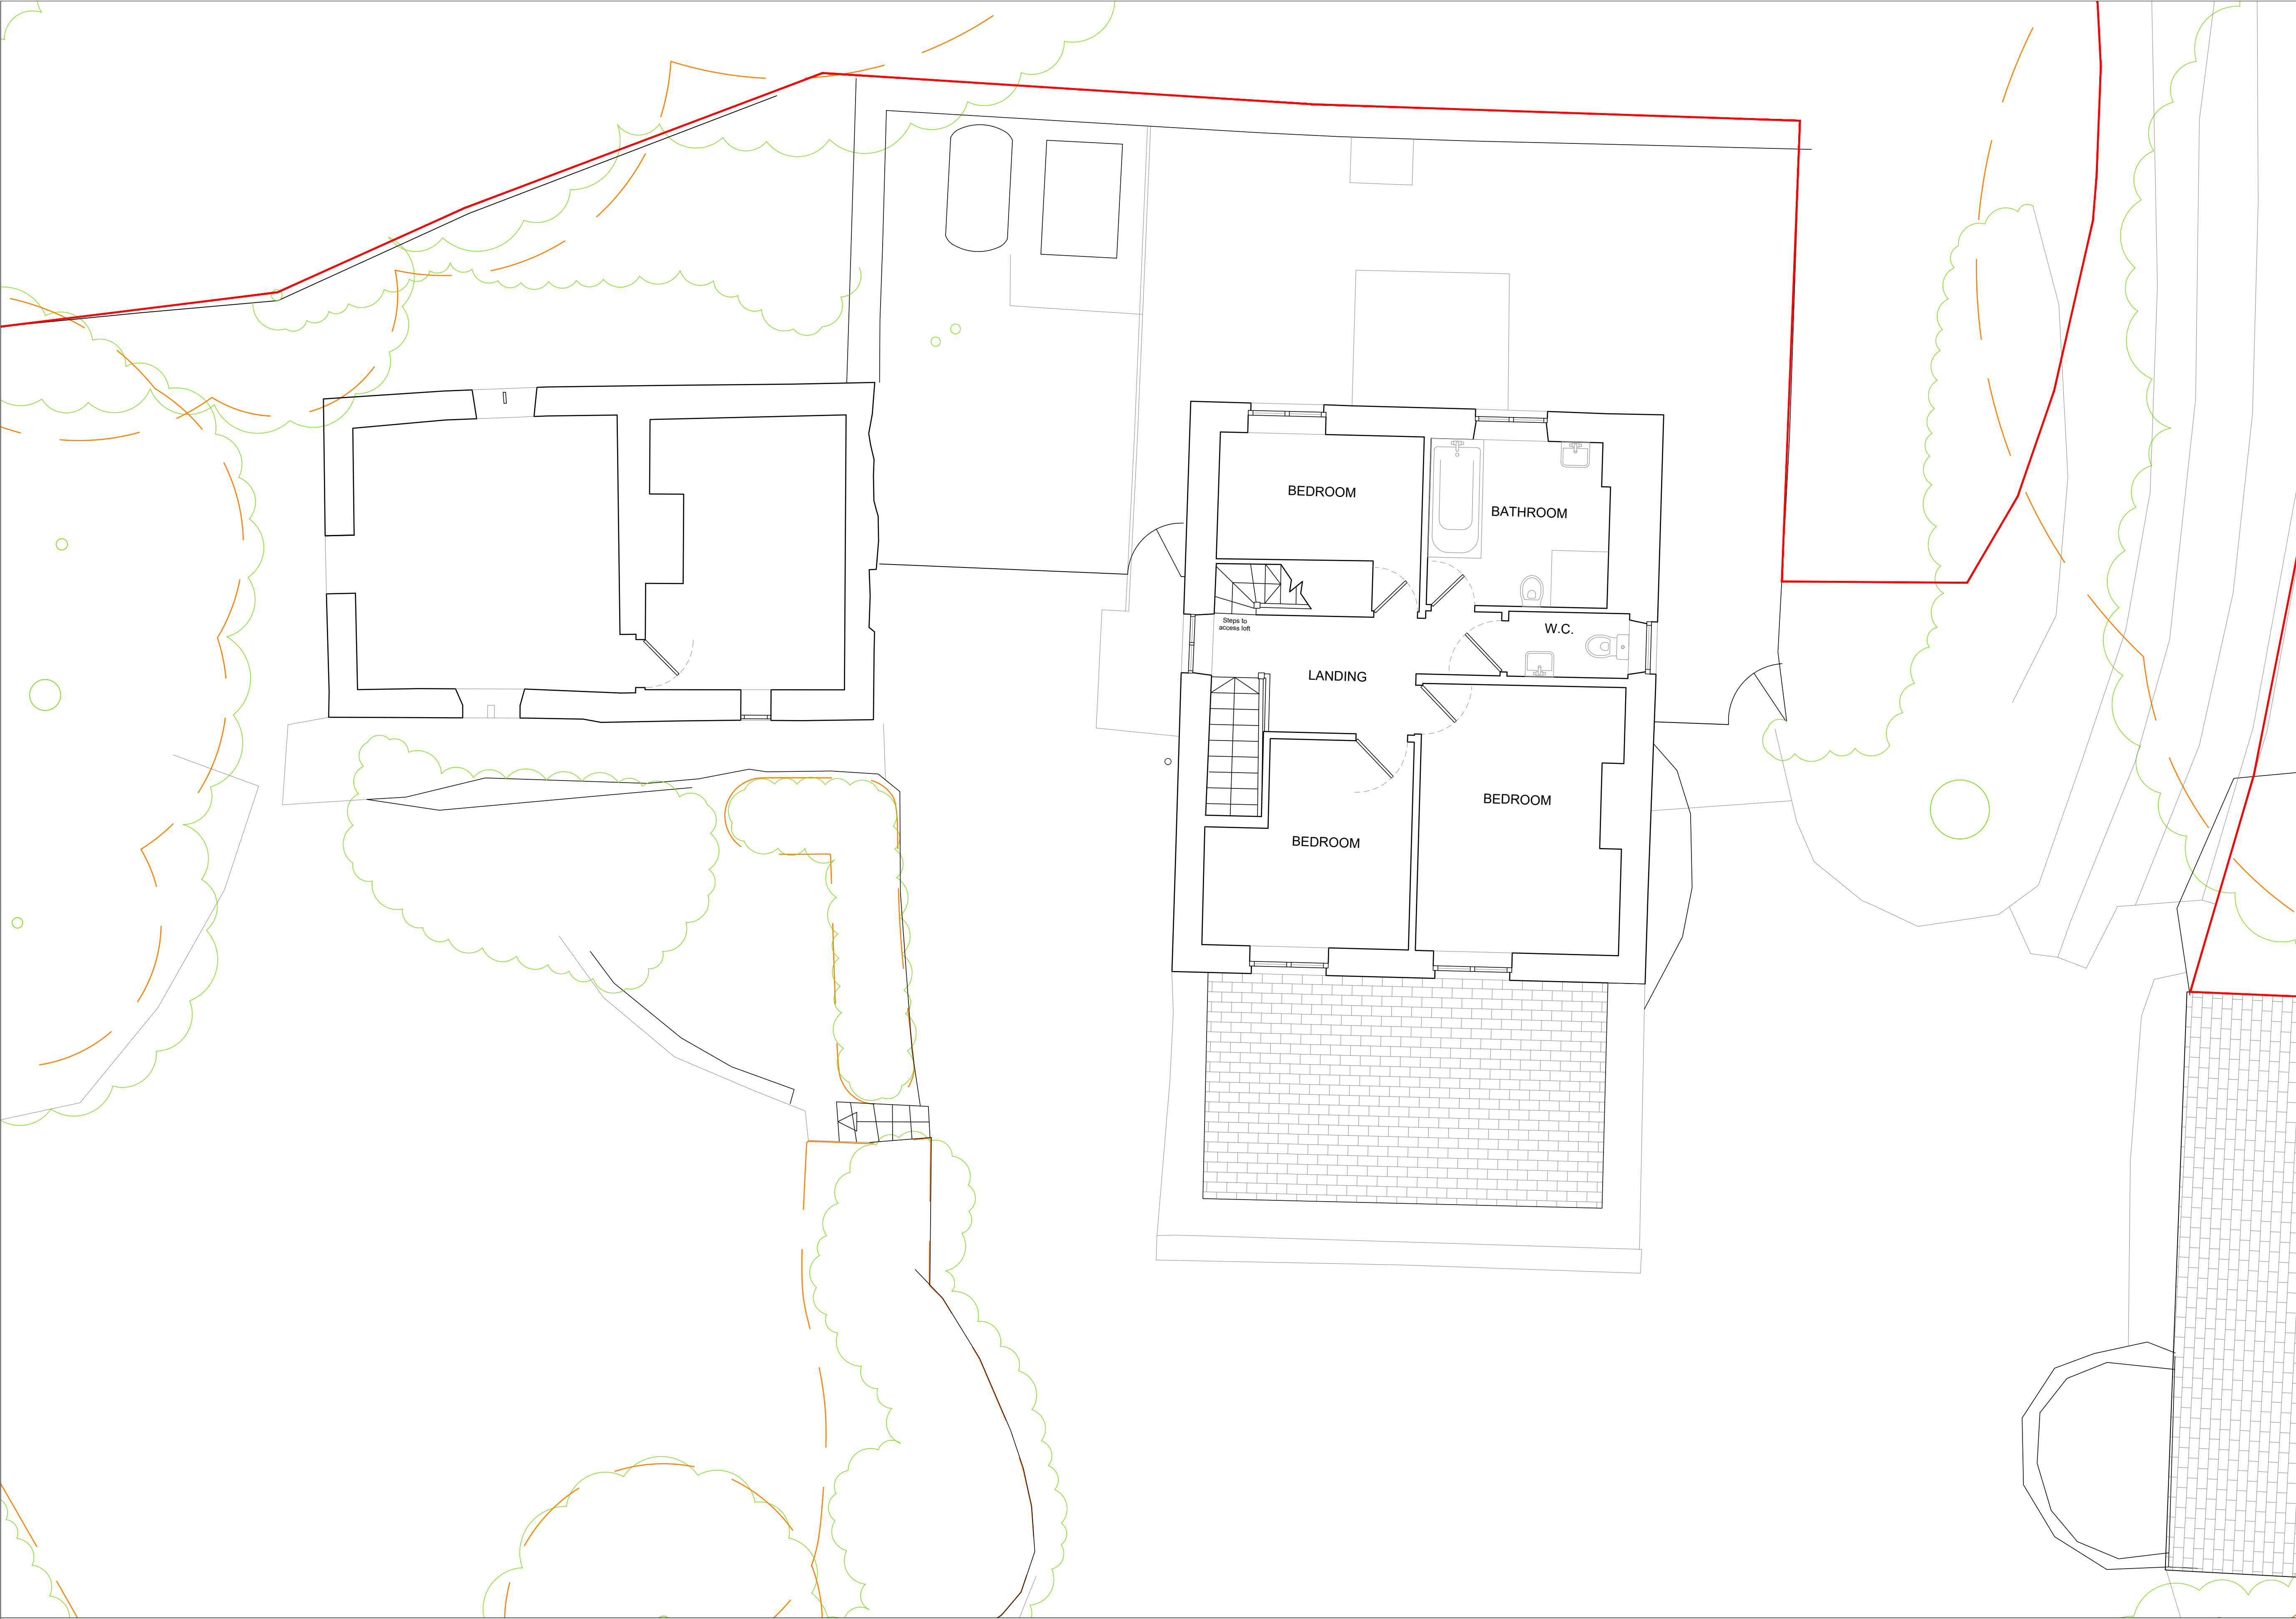

THIS DRAWING, TOGETHER WITH THE DESIGN IT ILLUSTRATED, IS COPYRIGHT, AND MAY NOT BE REPRODUCED IN ANY FORM, WITHOUT THE WRITTEN CONSENT OF ZARA MOON ARCHITECTS.

DO NOT SCALE OFF THIS DRAWING EXCEPT FOR DETERMINATION OF BASIC LAYOUT - ONLY FIGURED DIMENSIONS TO BE USED; ALL DIMENSIONS TO BE CHECKED ON SITE.

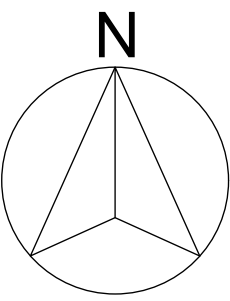

- Application Boundary
- Root protection Area
- Tree Canopy

PROJECT NAME			
TWO BROOKS LANE			
DRAWING NAME			
EXISTING FIRST FLOOR PLAN			
PROJECT No	STATUS	DATE	SIZE
124.21	PLANNING APPLICATION	DEC 21	A1
SCALE			DWG No
1:50			04

