





1 Proposed Front Elevation
1 : 100

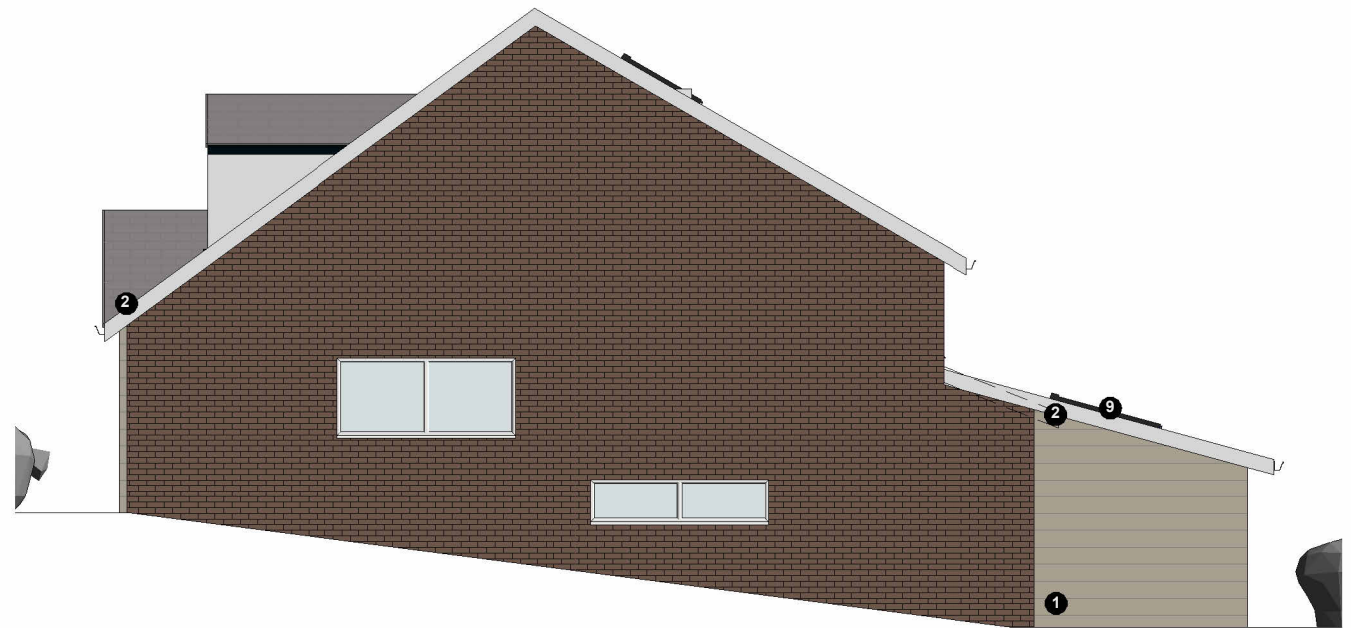

3 Proposed Side Elevation Facing 14 Tor Ave.
1 : 100



2 Proposed Rear Elevation
1 : 100

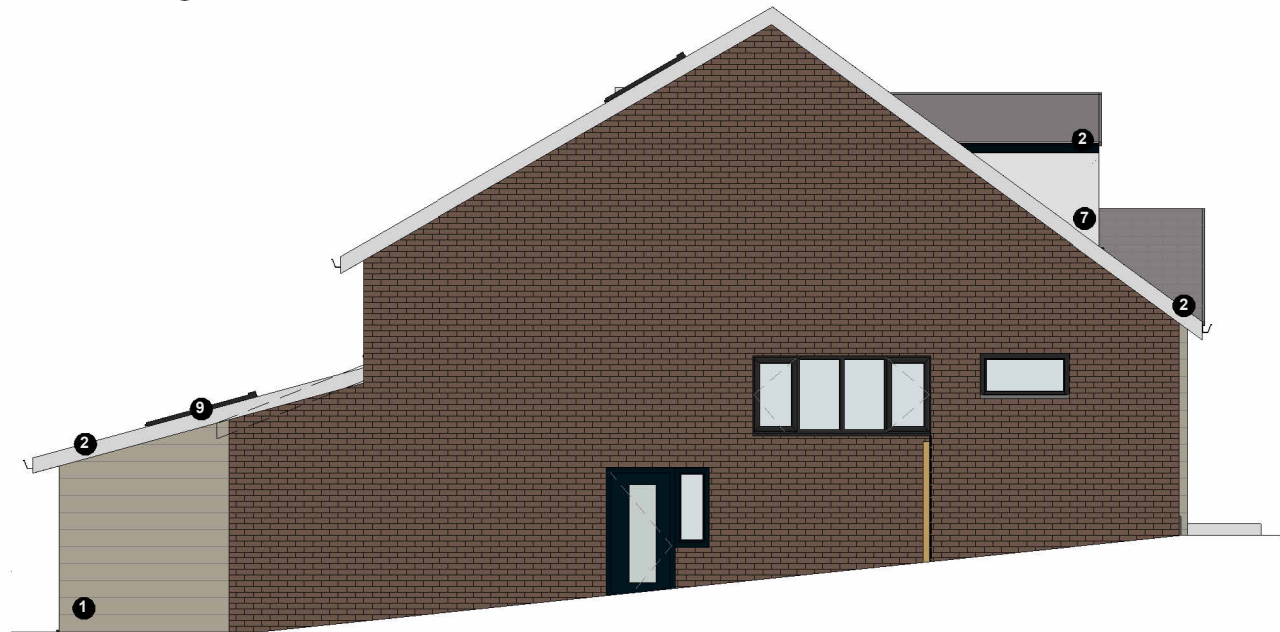

4 Proposed Side Elevation Facing 18 Tor Ave.
1 : 100

MATERIALS KEY

- 1 Natural stone block walling
- 2 Dark roof tiles with dark gutters, RWP's & white fascias to match existing
- 3 New feature pitched glazing with new entrance door - dark framing with natural timber coloured door
- 4 Vertical slatted composite cladding - dark colour
- 5 Vertical slatted roller garage shutter - dark colour
- 6 New casement window to match existing style - dark colour
- 7 Composite cladding to match existing - White
- 8 New bi-folding/ sliding doors - dark colour
- 9 New Flush Rooflights
- 10 Off white render
- 11 New full height window - dark colour

NOTE Existing window frames/ doors to be either sprayed to match dark colour of new glazing/ doors or replaced to match new windows

0m 1m 2m 3m 4m 5m
SCALE 1:100

RALA SHALL HAVE NO RESPONSIBILITY FOR ANY USE MADE OF THIS DOCUMENT OTHER THAN FOR THAT WHICH IT WAS PREPARED AND ISSUED.
ALL DIMENSIONS SHOULD BE CHECKED ON SITE.
DO NOT SCALE FROM THIS DRAWING

ANY DRAWING ERRORS OR DIVERGENCIES SHOULD BE BROUGHT TO THE ATTENTION OF RALA AT THE ADDRESS SHOWN BELOW.

DRAWINGS SHALL BE READ IN CONJUNCTION WITH THE FOLLOWING BEFORE WORK COMMENCES:

- THE CDM DESIGN ISSUES REGISTER
- THE RALA RISK SERIES OF DRAWINGS
- THE PROJECT CDM RISK REGISTER

NOTES

P00	First Issue	RB	RB	24/07/25
P01	Client Feedback	RB	RB	27/07/25
P02	Planning Issue	RB	RB	10/08/25
REVISIO	DESRIPTIO	DRAWN	CHECKE	DAT

REVISIO	DESRIPTIO	DRAWN	CHECKE	DAT
---------	-----------	-------	--------	-----

CLIENT	T
--------	---

11 Hackford Close,
Brandlesholme,
Bury,
Greater Manchester,
BL8 1XP
United Kingdom

T +44 [0]7564 361 972



PROJECT TITLE 16 Tor Avenue	
JOB NUMBER P0065	ISO 27001 CLASSIFICATION Planning
DRAWING TITLE Proposed Elevations	
SCALE @ A3 1 : 100	
DATE FIRST ISSUED 03/07/25	
DRAWING No. TOR-RALA-ZZ-XX-DR-A-(PL)-0004	REVISION P02