




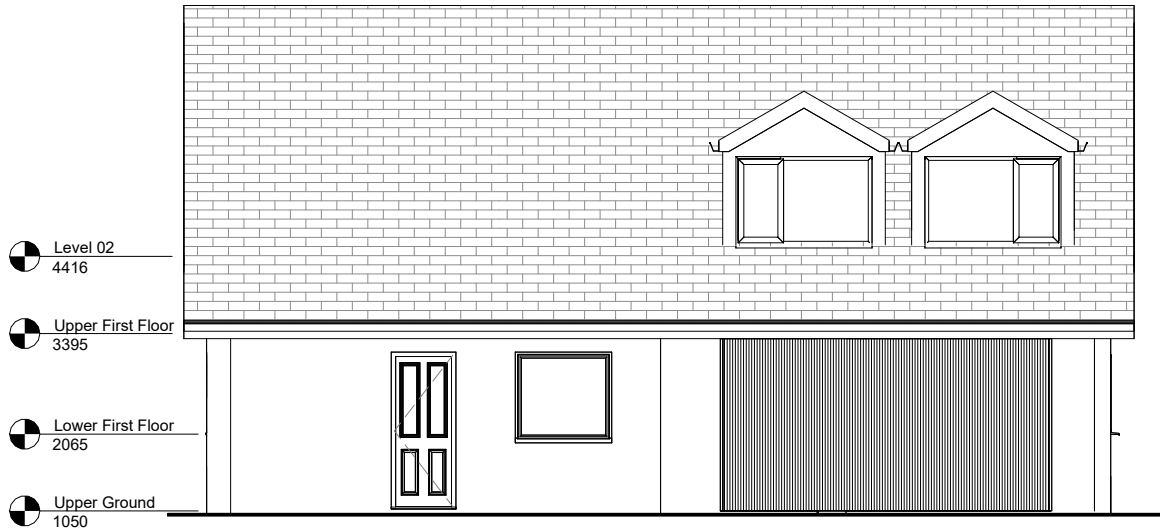


1 Existing Front Elevation
1 : 100

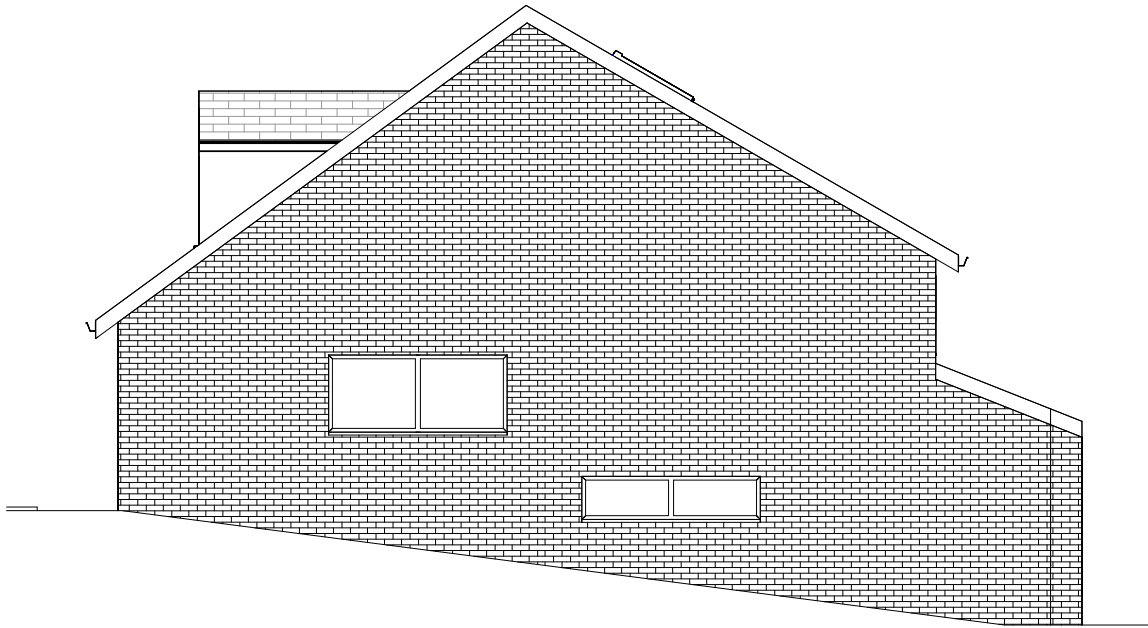


3 Existing Side Elevation Facing 14 Tor Ave.
1 : 100

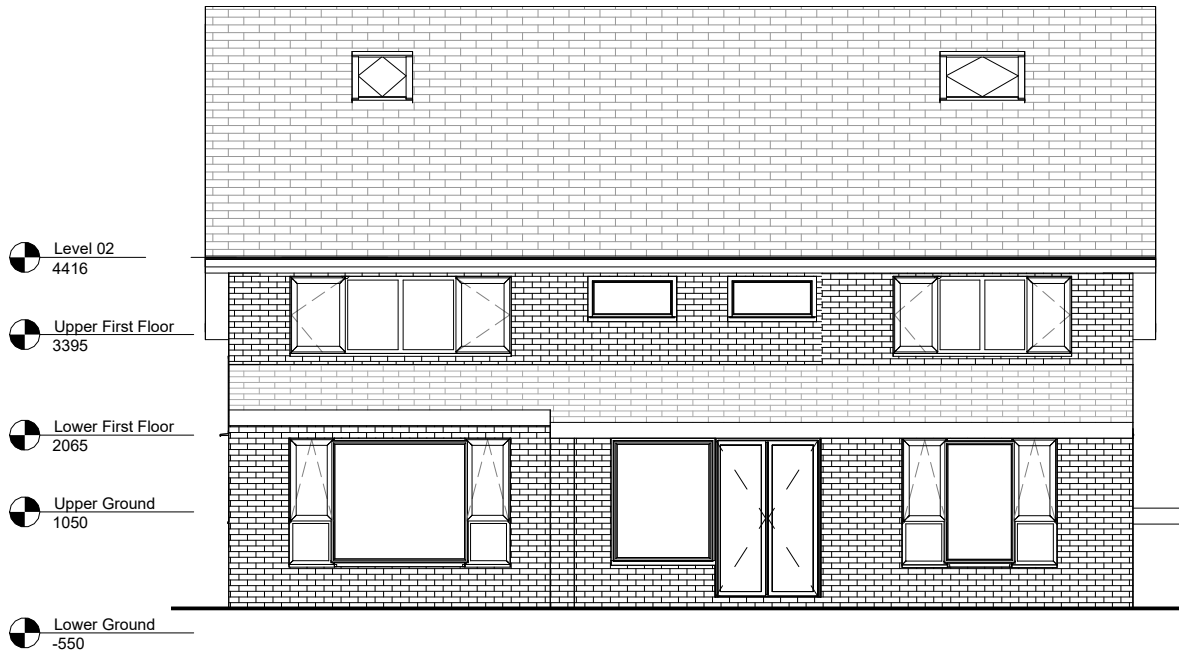

2 Existing Rear Elevation
1 : 100

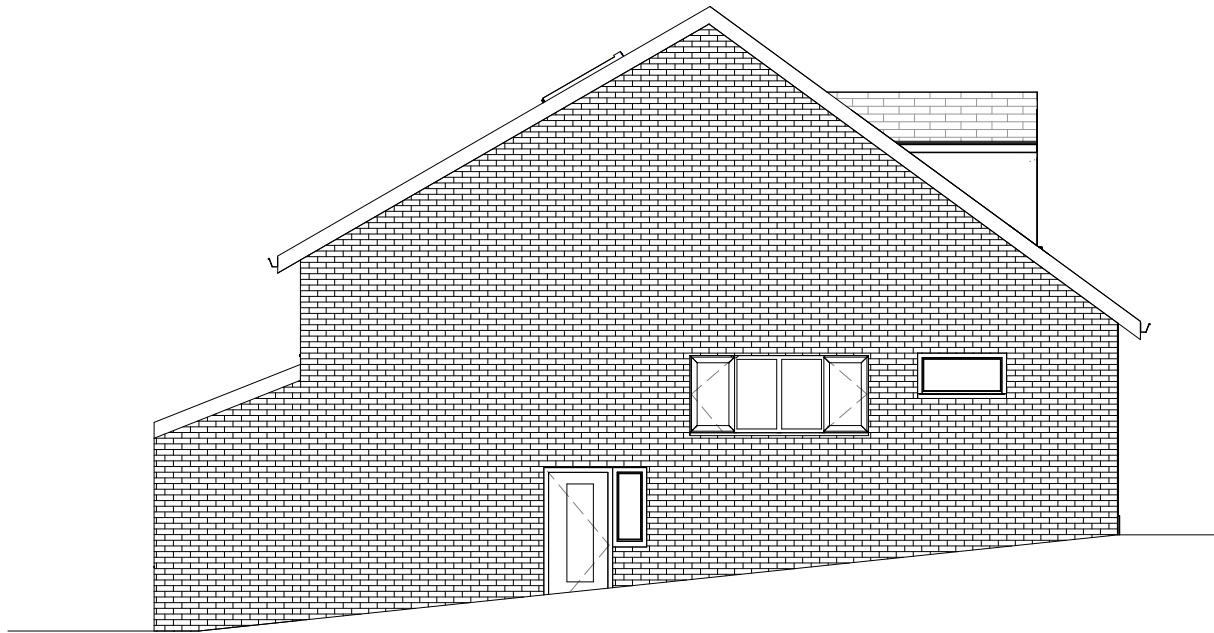

4 Existing Side Elevation Facing 18 Tor Ave.
1 : 100

 

RALA SHALL HAVE NO RESPONSIBILITY FOR ANY USE MADE OF THIS DOCUMENT OTHER THAN FOR THAT WHICH IT WAS PREPARED AND ISSUED.
ALL DIMENSIONS SHOULD BE CHECKED ON SITE.
DO NOT SCALE FROM THIS DRAWING

ANY DRAWING ERRORS OR DIVERGENCIES SHOULD BE BROUGHT TO THE ATTENTION OF RALA AT THE ADDRESS SHOWN BELOW.

DRAWINGS SHALL BE READ IN CONJUNCTION WITH THE FOLLOWING BEFORE WORK COMMENCES:

- THE CDM DESIGN ISSUES REGISTER
- THE RALA RISK SERIES OF DRAWINGS
- THE PROJECT CDM RISK REGISTER

NOTES

P00	First Issue	RB	RB	11/07/25
P01	Planning Issue	RB	RB	10/08/25
REVISIO	DESSCRIPTIO	DRAWN	CHECKE	DAT

CLIENT

11 Hackford Close,
Brandlesholme,
Bury,
Greater Manchester,
BL8 1XP
United Kingdom

T +44 [0]7564 361 972



PROJECT TITLE 16 Tor Avenue	
JOB NUMBER P0065	ISO 27001 CLASSIFICATION Planning
DRAWING TITLE Existing Elevations	
DRAWING No. TOR-RALA-ZZ-XX-DR-A-(PL)-0002	
SCALE 1 : 100 @ A3	
DATE FIRST ISSUED 03/07/25	
REVISION P01	