




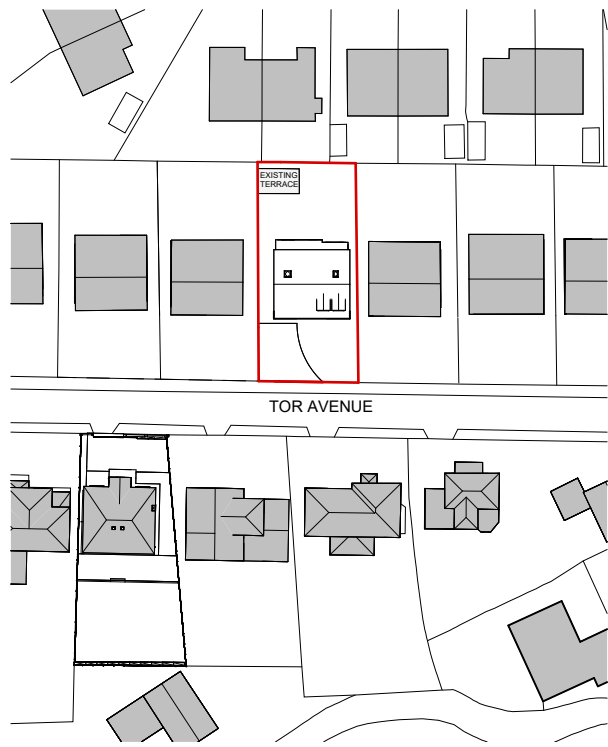


1 Existing Site Plan
1 : 1250

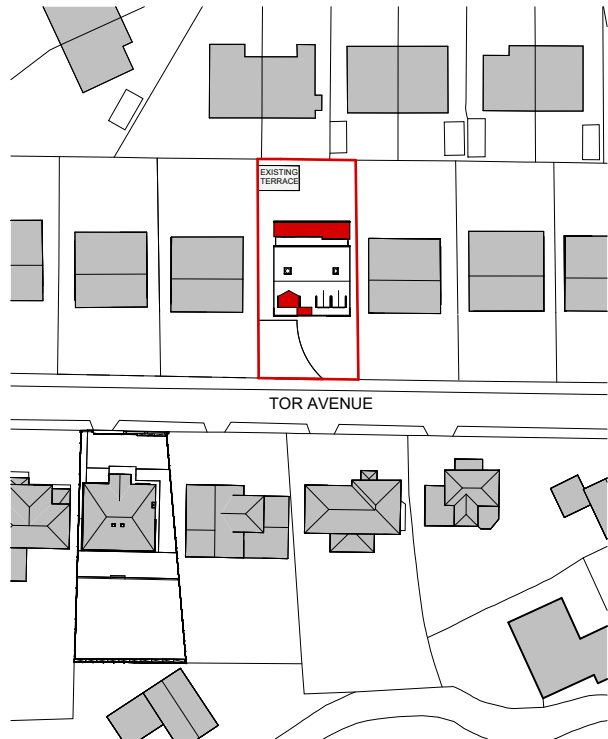


2 Block Plan
1 : 1250

 

SCALE 1:1250

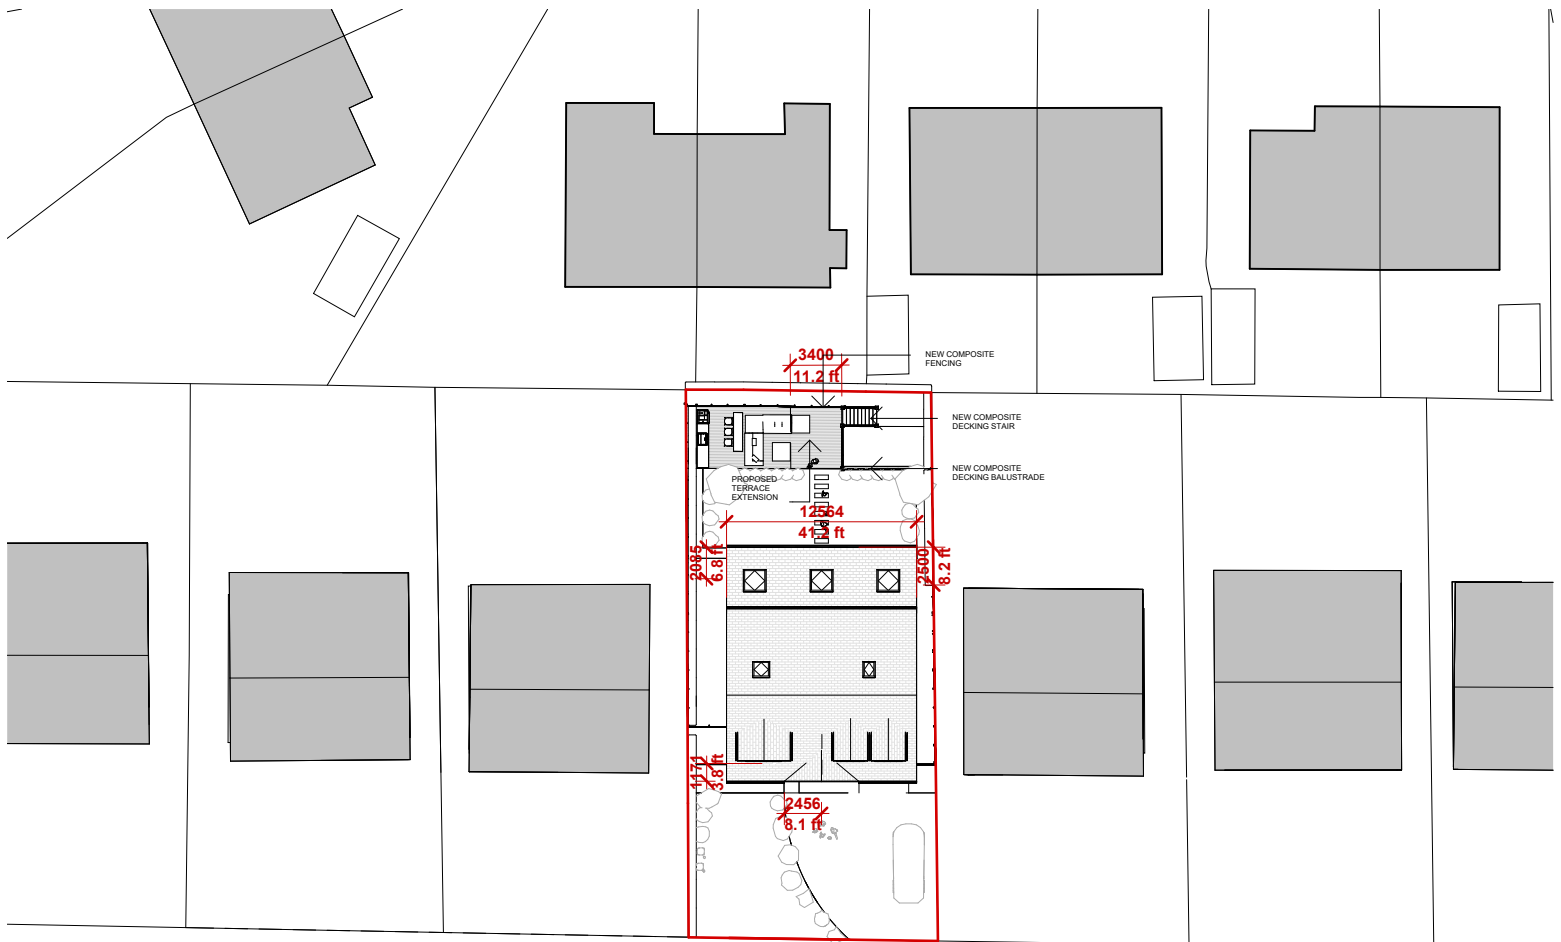

3 Proposed Site Plan
1 : 500

 

SCALE 1:500

RALA SHALL HAVE NO RESPONSIBILITY FOR ANY USE MADE OF THIS DOCUMENT OTHER THAN FOR THAT WHICH IT WAS PREPARED AND ISSUED.
ALL DIMENSIONS SHOULD BE CHECKED ON SITE.
DO NOT SCALE FROM THIS DRAWING

ANY DRAWING ERRORS OR DIVERGENCIES SHOULD BE BROUGHT TO THE ATTENTION OF RALA AT THE ADDRESS SHOWN BELOW.

DRAWINGS SHALL BE READ IN CONJUNCTION WITH THE FOLLOWING BEFORE WORK COMMENCES:

- THE CDM DESIGN ISSUES REGISTER
- THE RALA RISK SERIES OF DRAWINGS
- THE PROJECT CDM RISK REGISTER

NOTES

P00	Client Feedback	RB	RB	27/07/25
P01	Planning Issue	RB	RB	10/08/25
REVISIO	DESCRPTIO	DRAWN	CHECKE	DAT

REVISIO	DESCRPTIO	DRAWN	CHECKE	DAT

CLIENT	

11 Hackford Close,
Brandsolme,
Bury,
Greater Manchester,
BL8 1XP
United Kingdom

T +44 [0]7564 361 972



PROJECT TITLE 16 Tor Avenue	
JOB NUMBER P0065	ISO 27001 CLASSIFICATION Planning
DRAWING TITLE Site Location Plan & Site Plan	
SCALE As @ A3 indicated	
DATE FIRST ISSUED 24/07/25	
DRAWING No. TOR-RALA-ZZ-XX-DR-A-(PL)-0000	REVISION P01