
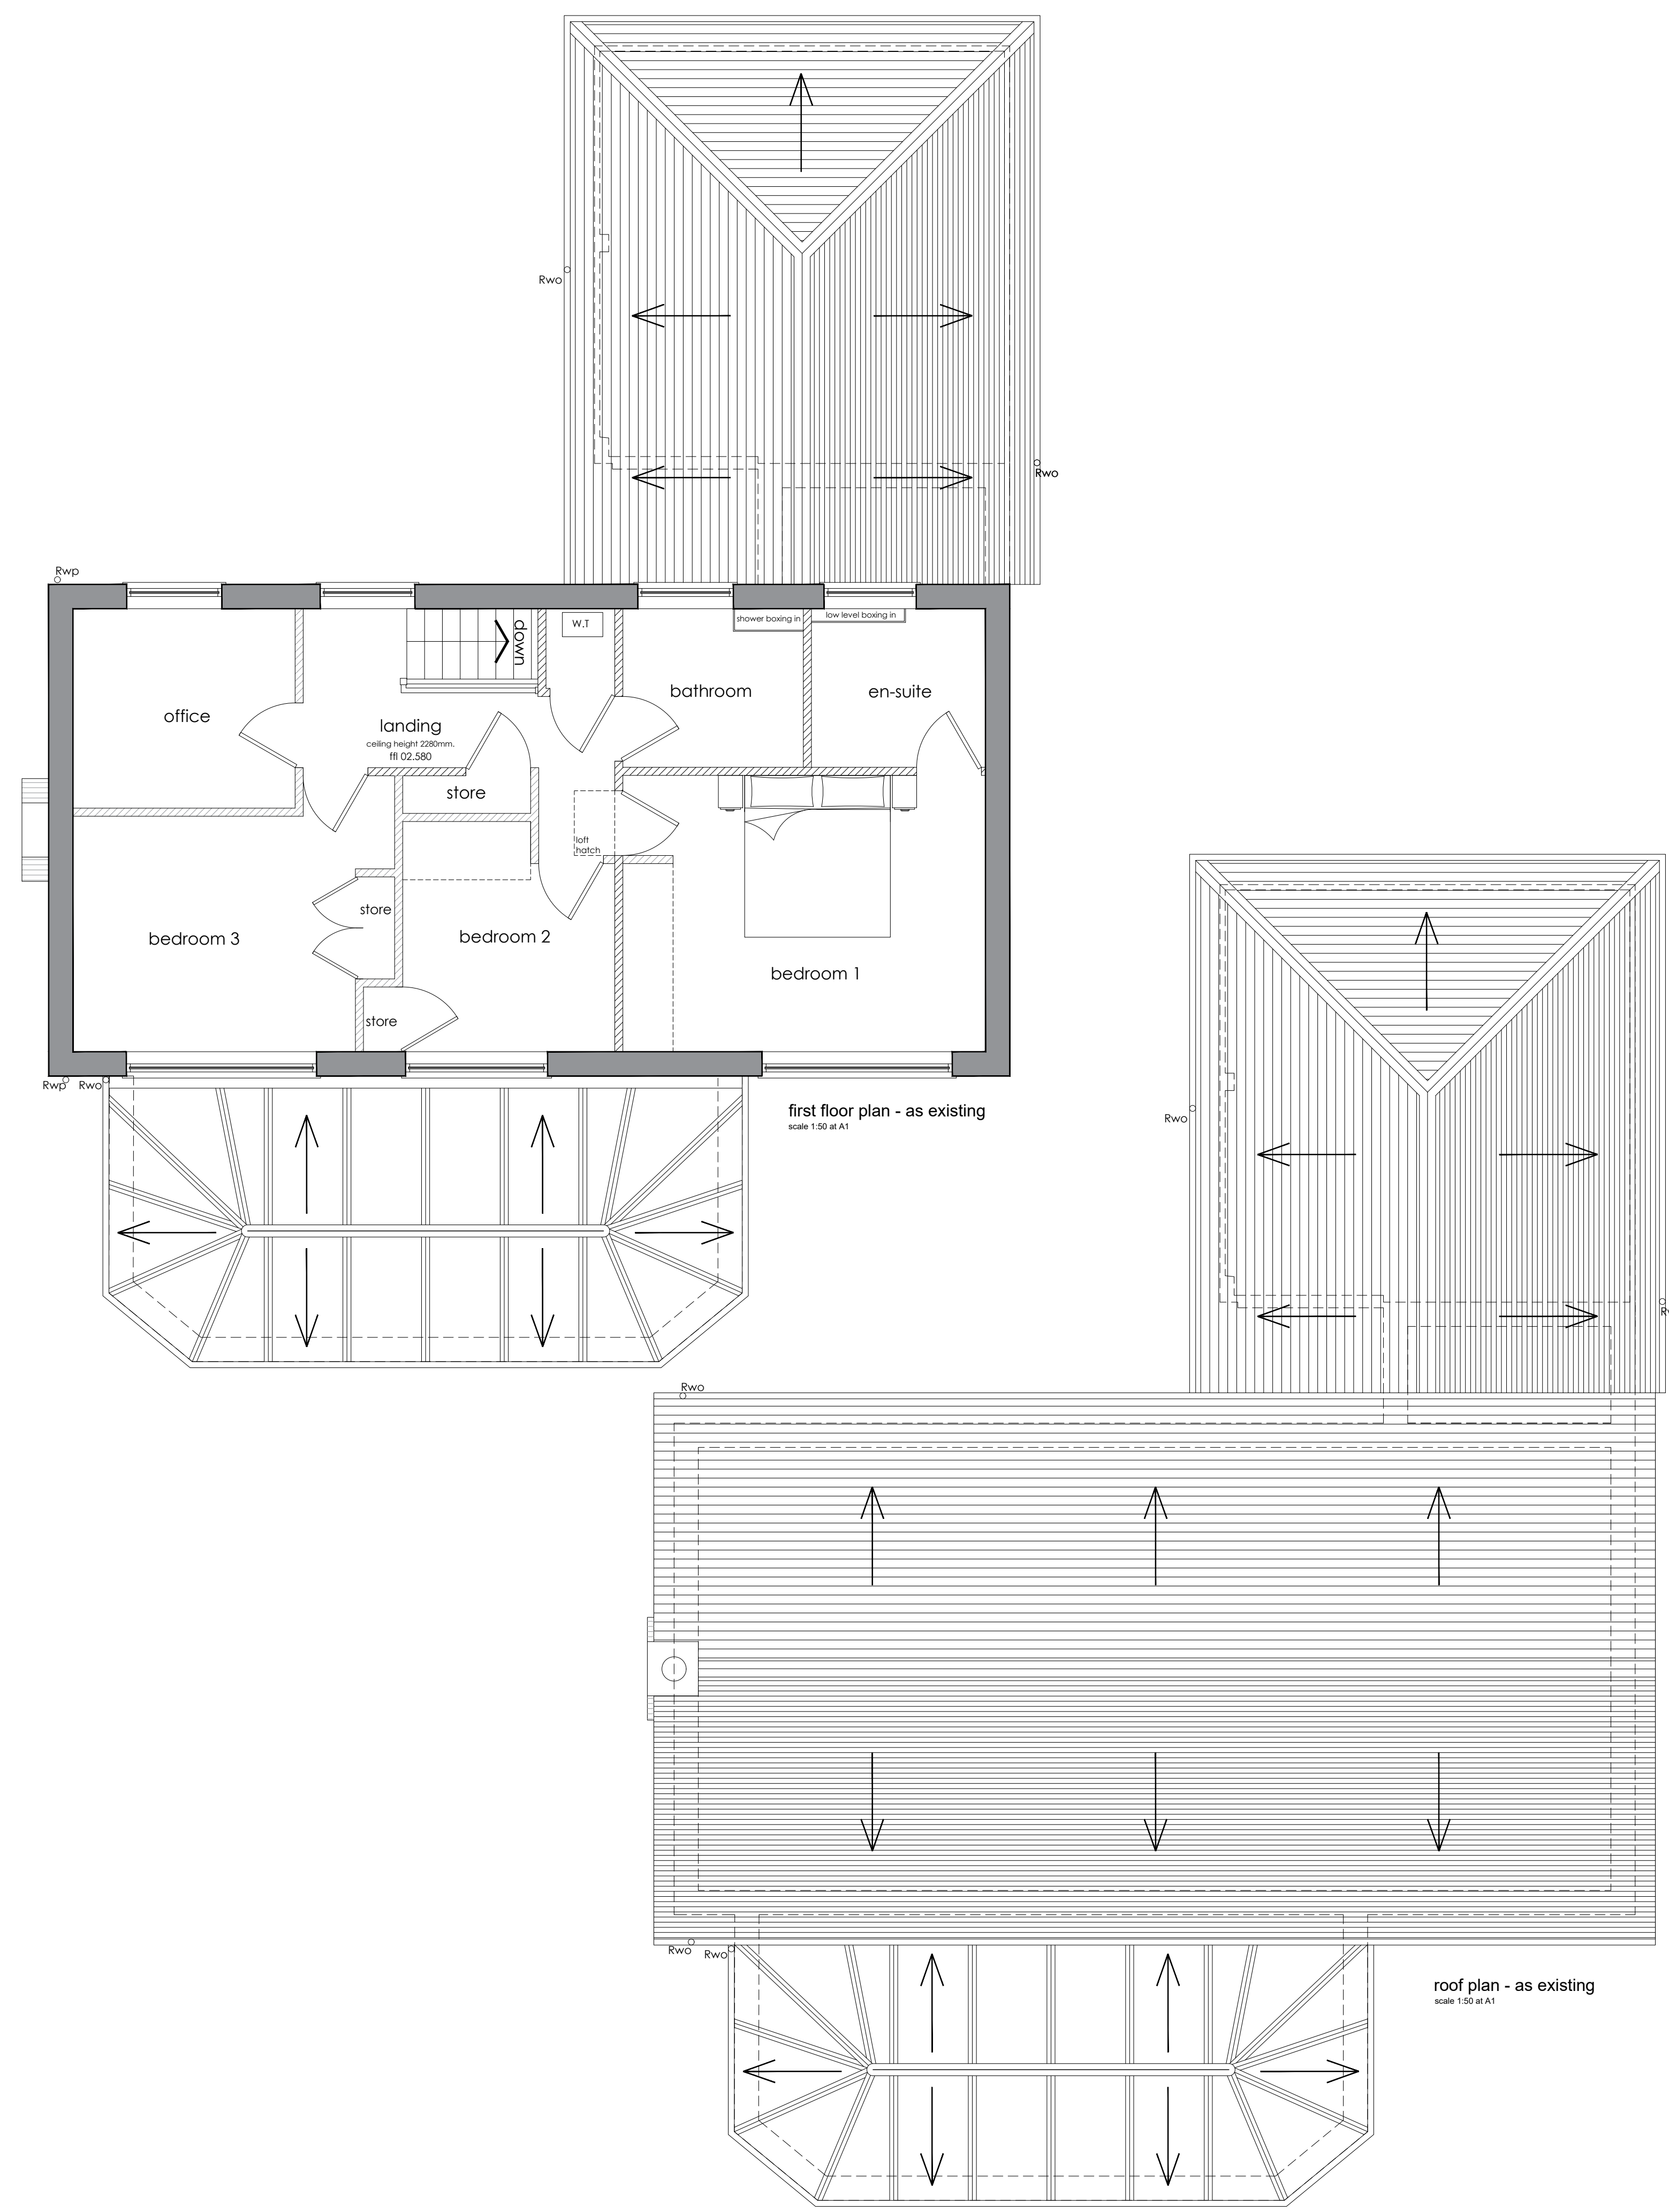


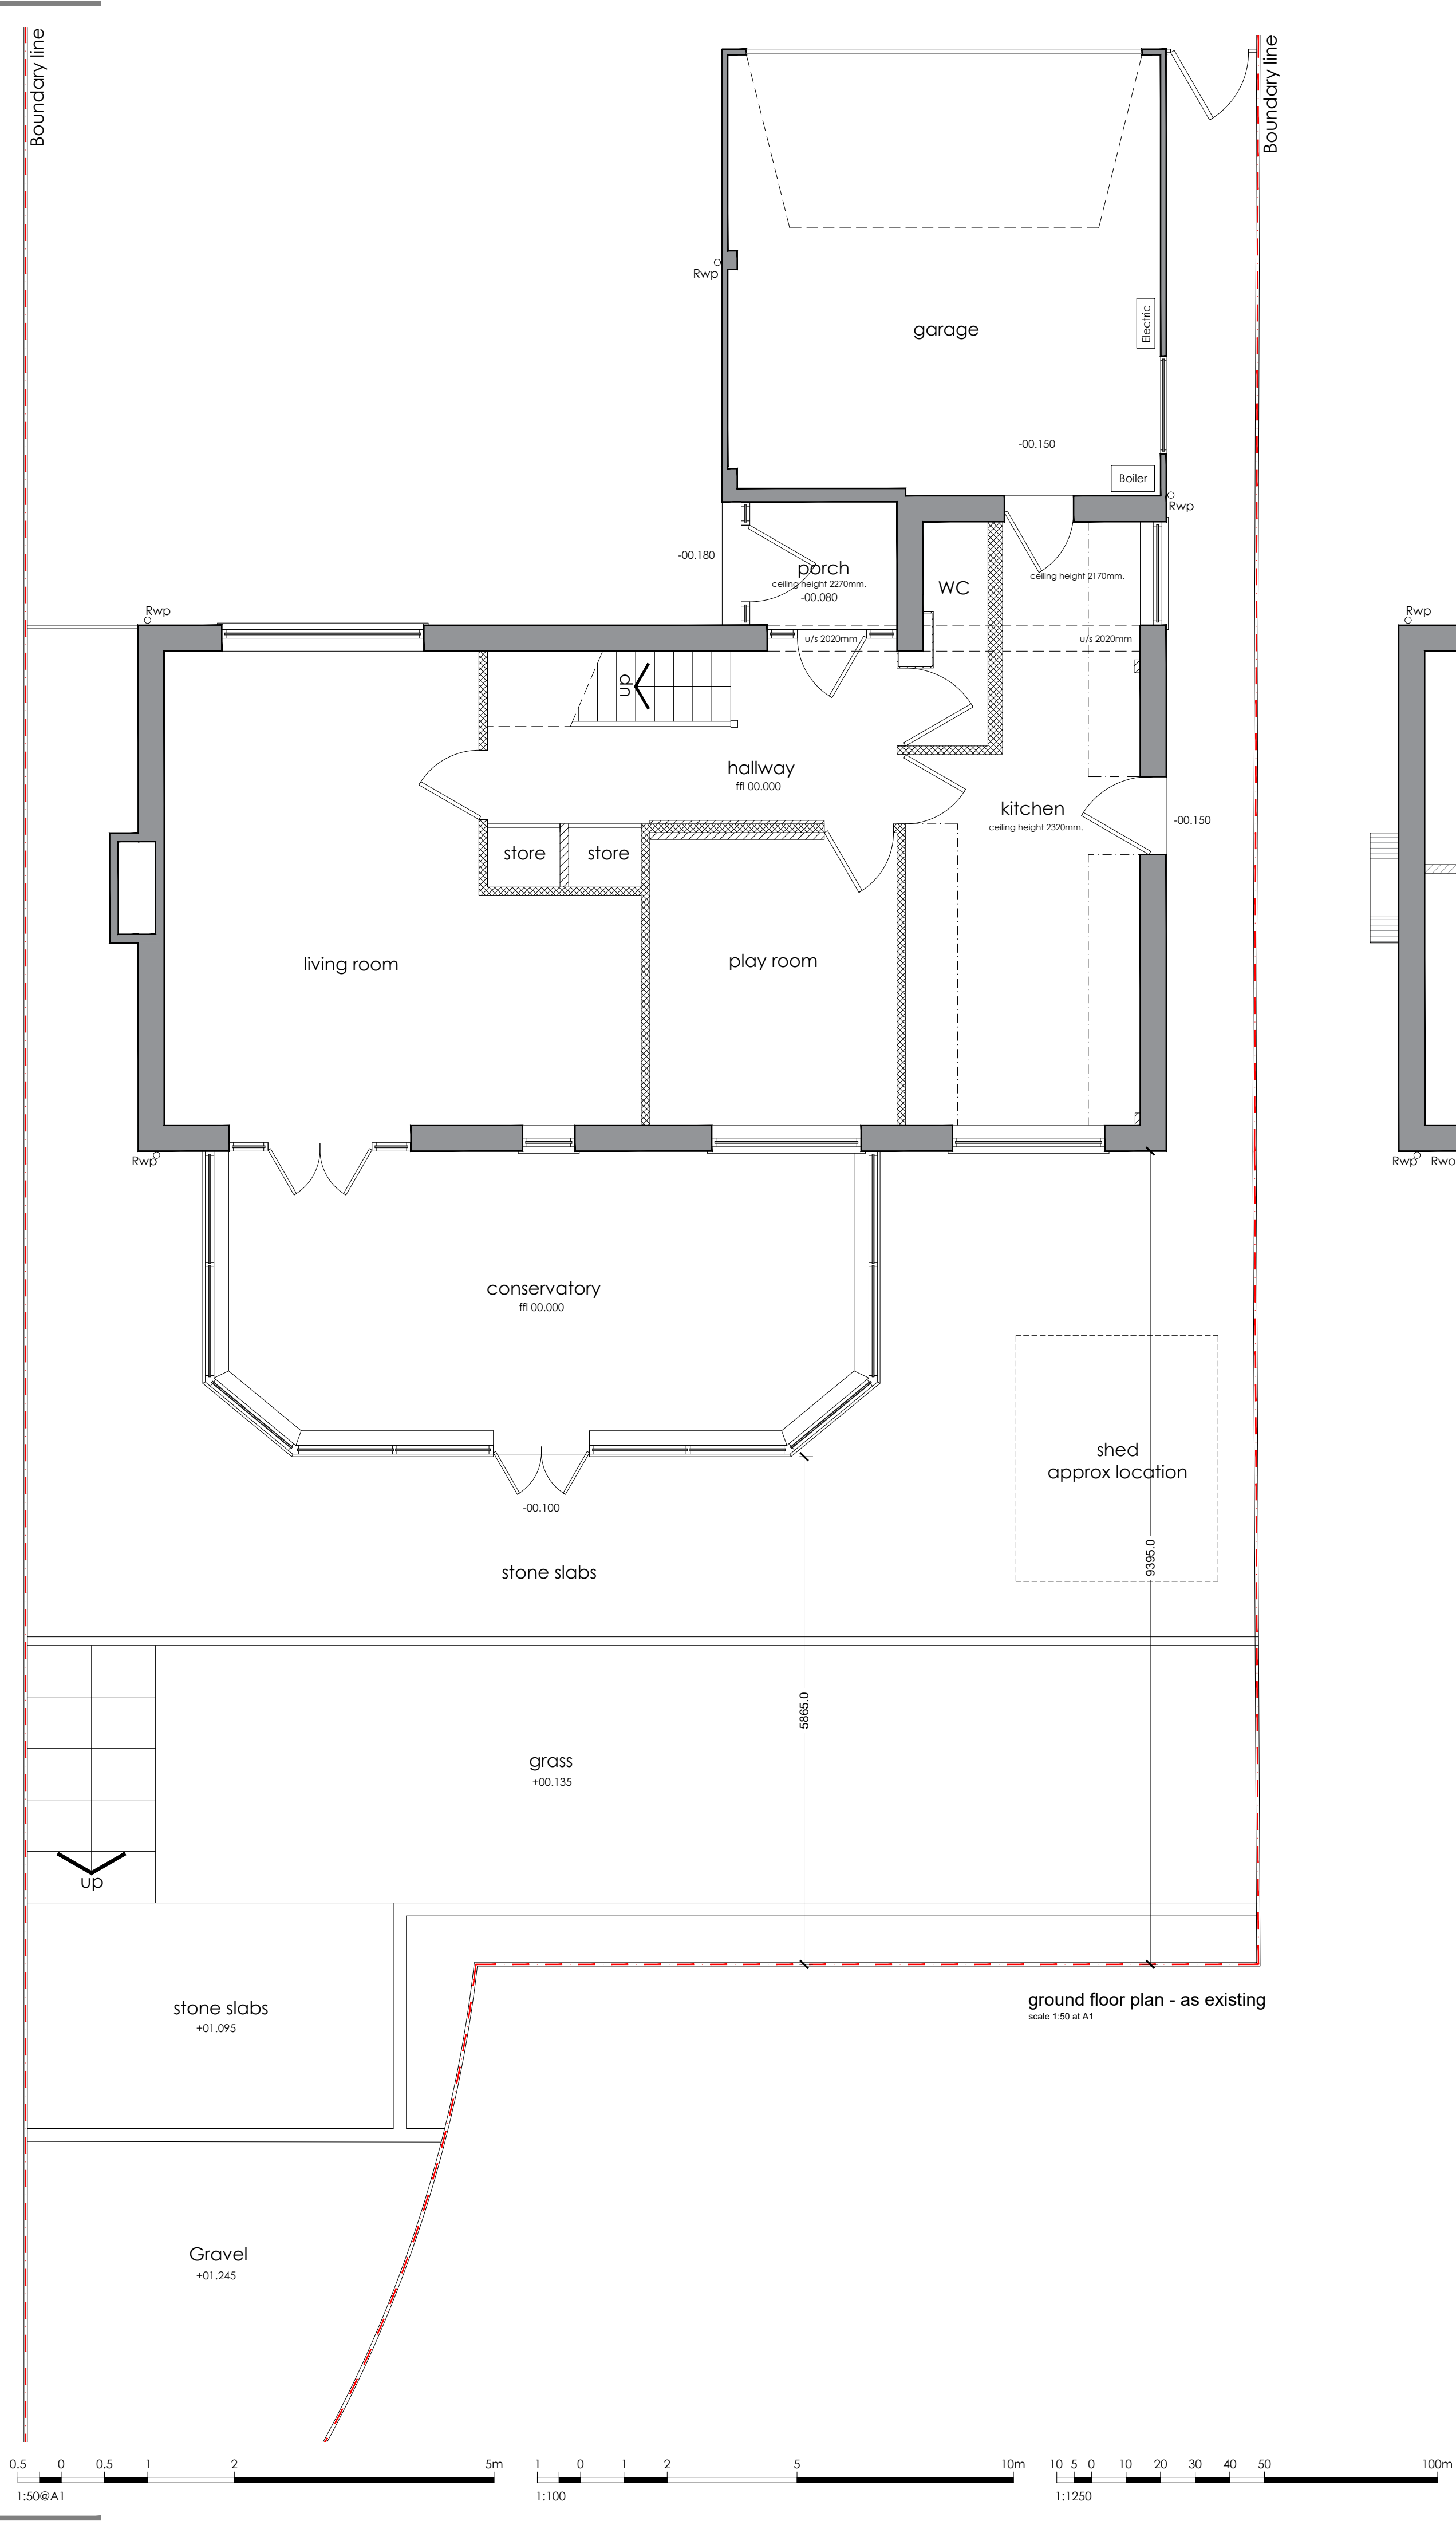

The Copyright of a drawing belongs to P.J.H Architectural Services Ltd and shall not be used or reproduced in any form without its express permission.

All dimensions to be checked on site prior to the commencement of any work.

For the avoidance of doubt all dimensions are measured to wall structure and not the internal/external finishes unless otherwise stated.

Where any discrepancy is found to exist within or between drawings and/or documents and site, it should be reported to the client and P.J.H Architectural Services Ltd immediately.

P.J.H Architectural Services Ltd shall not be liable for any use of drawings and documents for any purpose other than for which the same were prepared by or on behalf of P.J.H Architectural Services Ltd.

Drawing to be read in strict conjunction with structural engineers details. Note, with regards to structural elements and details these take precedence over the information shown on this drawing.

Please send any corrections and discrepancies's to: enquiry@pjhas.co.uk

Legend

- hatch denotes existing perimeter walls
- hatch denotes assumed existing stud walls
- hatch denotes assumed existing block walls
- hatch denotes bulk head above

Existing planning drawings

Rev ref	Description	Date
Project	Ground floor rear extension, partial first floor rear extension and associated internal works	
Site Address	45 Sergeants Lane, Whitefield Bury M45 7TR	
Client	Mr and Mrs Wildsmith	
Drawing status	Planning	
Drawing title	Existing ground and first-floor plans and roof plan	
Date	August 2025	
Scale	1:50 @ A1	Drawn TH CK
Dwg No.	2025-1940-P-101	Rev - JB

PJH Architectural Services Ltd
Phone: 0161 440 0362 Email: enquiry@pjhas.co.uk
www.pjhas.co.uk