






EXISTING FRONT

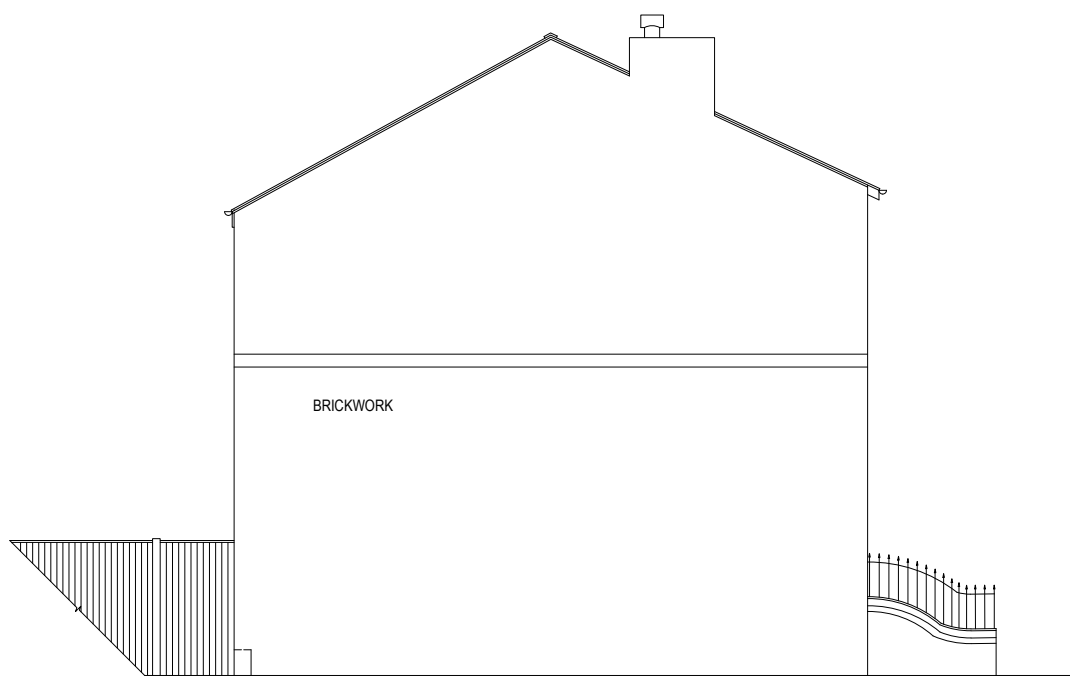

EXISTING SIDE

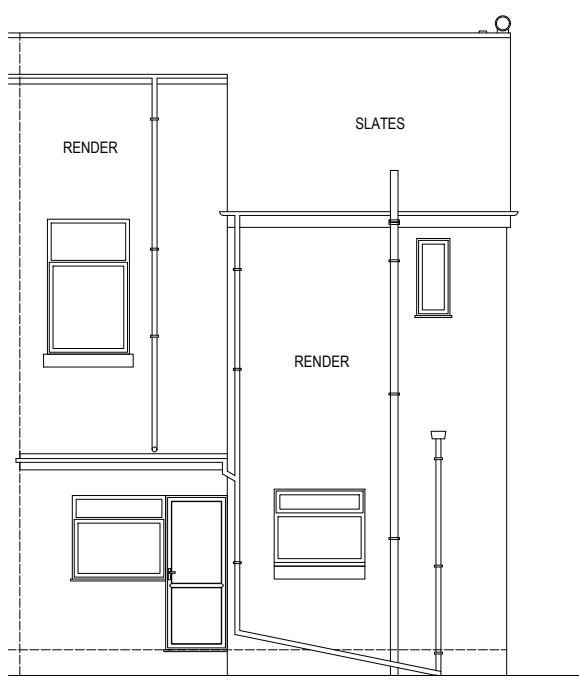

EXISTING REAR

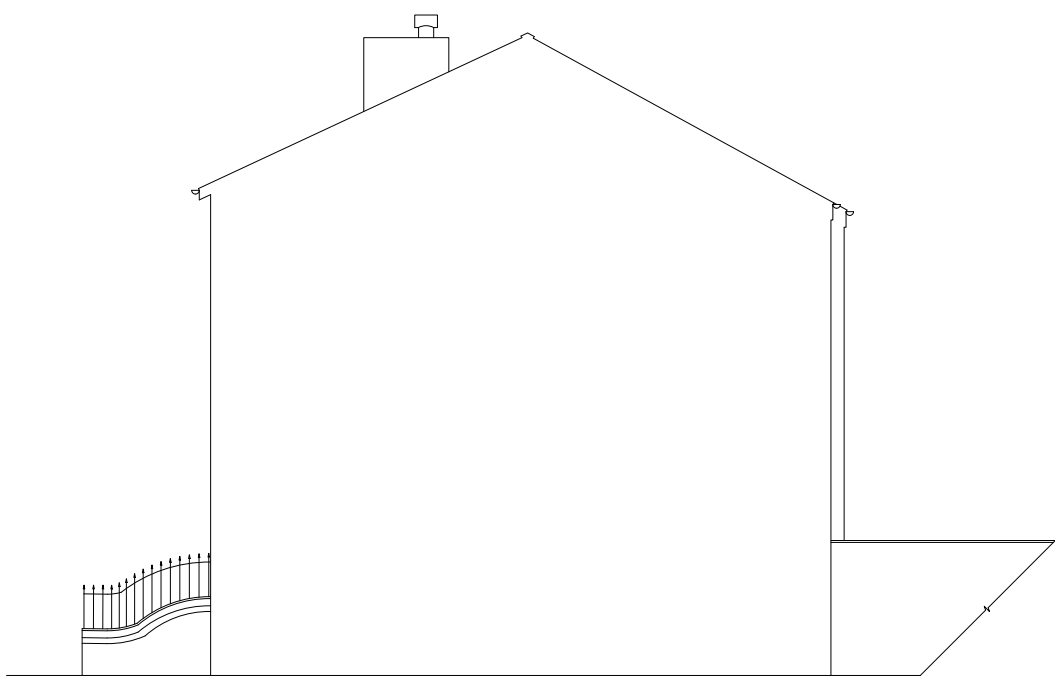


EXISTING SIDE




PROPOSED FRONT




PROPOSED SIDE

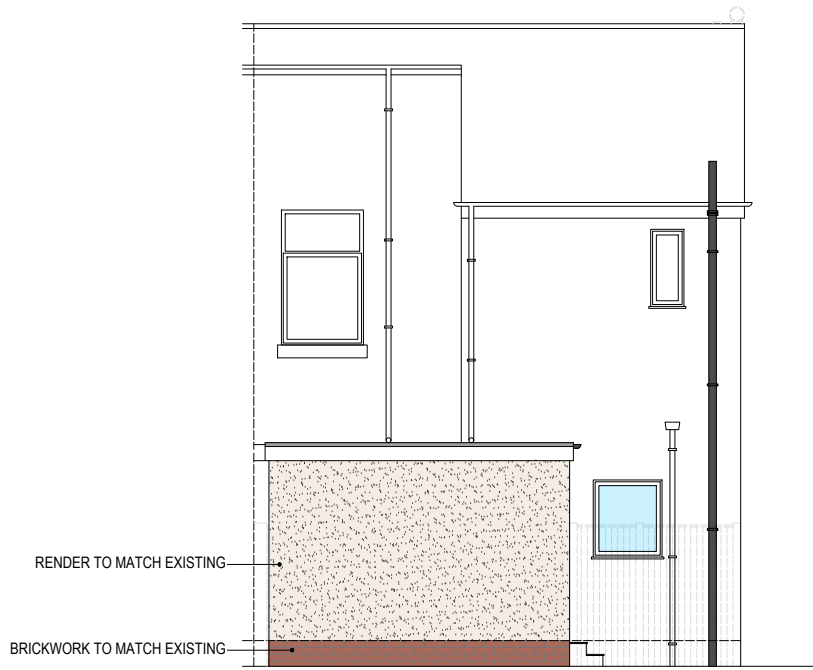


PROPOSED REAR

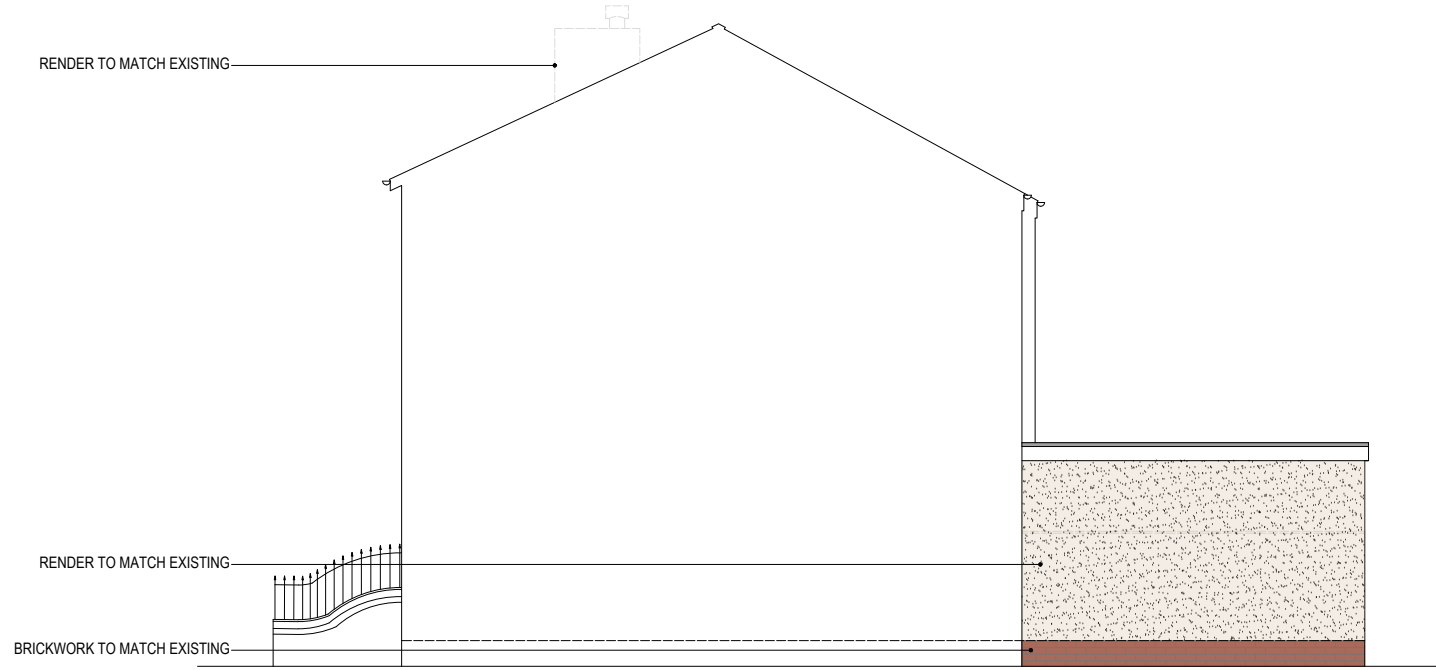

PROPOSED SIDE

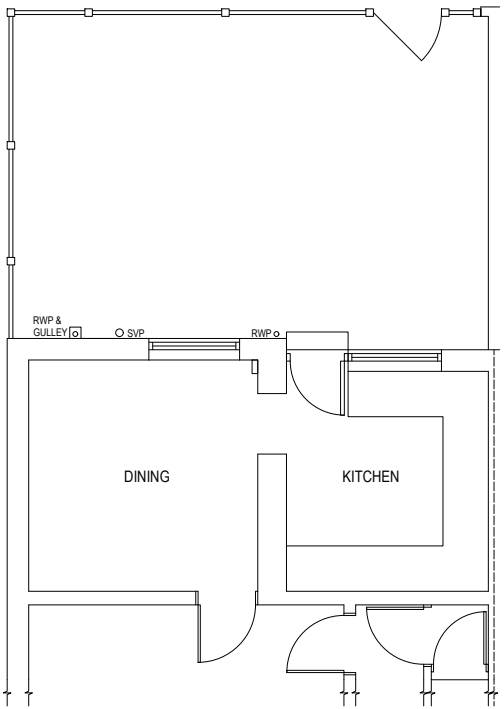

EXISTING GROUND

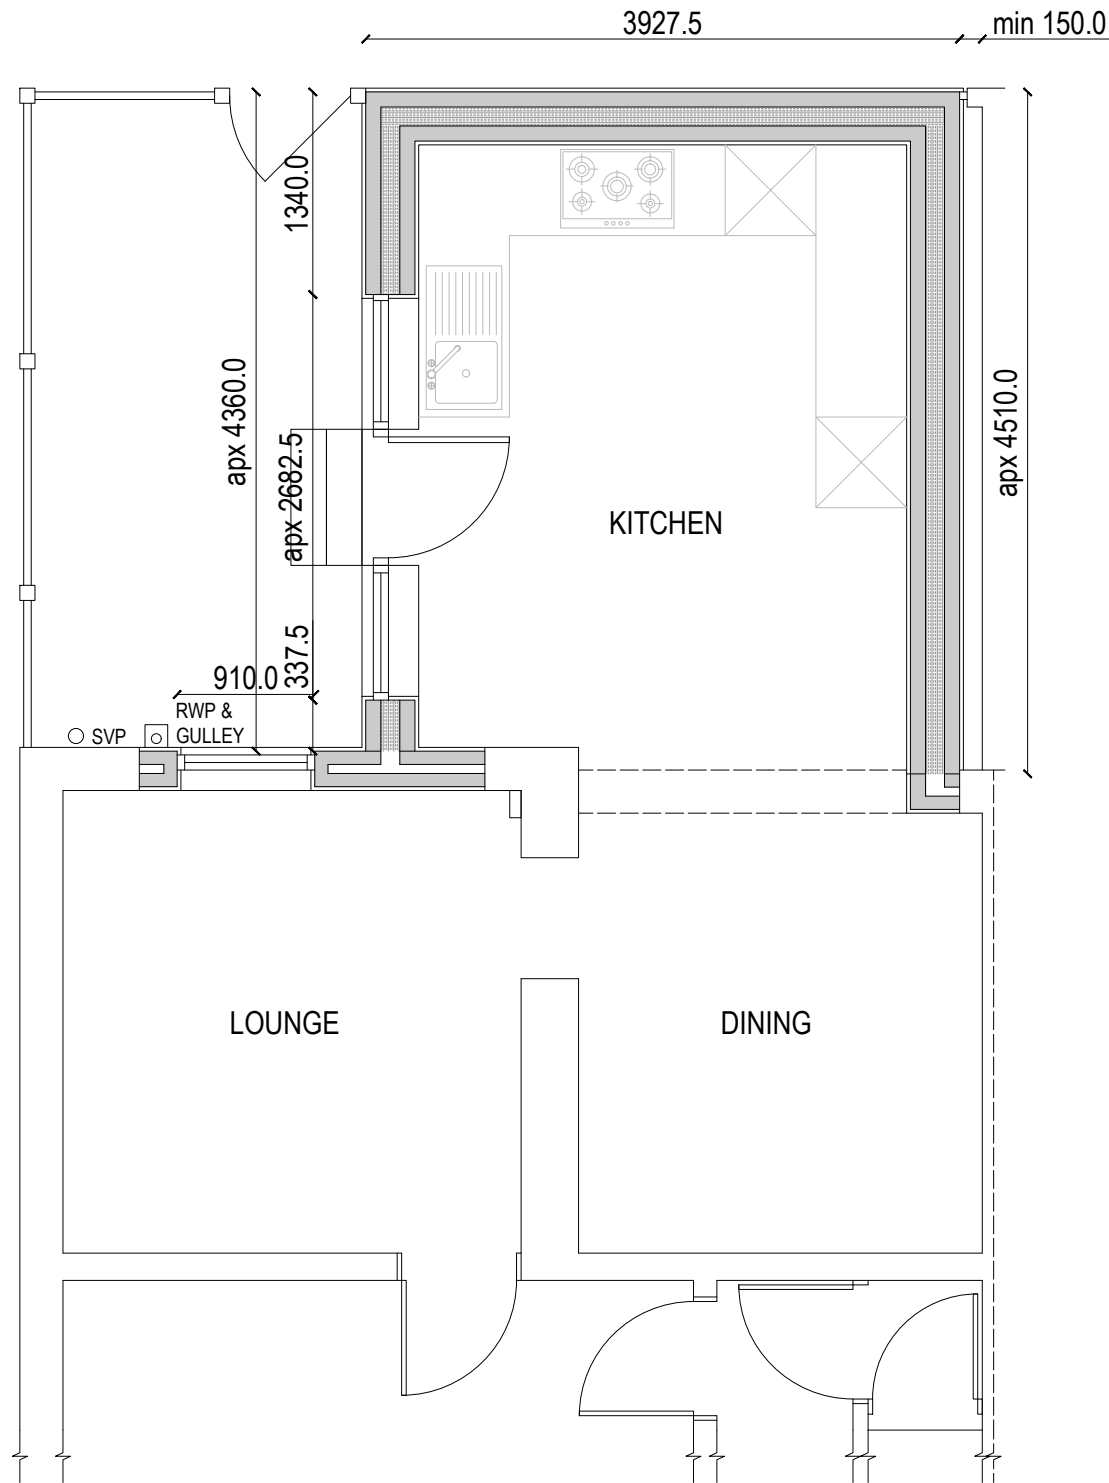

PROPOSED GROUND

GENERAL:
ADEPT DESIGN LTD. ALL RIGHTS RESERVED. NO PART OF THIS DOCUMENT MAY BE REPRODUCED WITHOUT PRIOR WRITTEN PERMISSION. COMPREHENSIVE SUPPORT IS PROVIDED THROUGHOUT THE APPLICATION PROCESS TO OPTIMIZE YOUR SUBMISSION. HOWEVER, FINAL APPROVAL RESTS WITH THE LOCAL AUTHORITY AND CANNOT BE GUARANTEED.
DO NOT SCALE OFF THE DRAWING FOR CONSTRUCTION PURPOSES. THE DIMENSIONS PROVIDED ARE ONLY TO BE USED FOR PLANNING PERMISSIONS/REGULATION PURPOSES AND ARE AN APPROXIMATION. REPORT ANY DISCREPANCIES TO OUR OFFICE BEFORE PROCEEDING WITH THE WORK.
ALL DIMENSIONS ARE IN MILLIMETRES UNLESS STATED OTHERWISE.



W: adeptdesignltd.co.uk | M: 07496815062 | E: enquiries@adeptdesignltd.co.uk

PROJECT 21 WOLSEY STREET, RADCLIFFE, MANCHESTER, M26 3AS,
SINGLE-STOREY REAR EXTENSION & CHIMNEY REMOVAL

TITLE EXISTING & PROPOSED FLOOR PLANS & ELEVATIONS

CLIENT DECLAN GUY & CONNOR FARLEY

SCALE 1:100 & 1:50
[A1]

NUMBER A01

REVISION 001

DATE 10/08/2025