


Proposed Ground Floor Plan
Scale 1:50


SHOWER UNIT:
PROVIDE AND INSTALL A THERMOSTATICALLY
CONTROLLED SHOWER UNIT OF MINIMUM
CAPACITY 8.5KW. SUITABLE UNITS WOULD
INCLUDE (A) MIRA 'ADVANCE ATL OR (B)
TRITON 'SAFEGUARD T100'

SHOWER HEAD/HOSE:
THE SHOWER HEAD TO BE ON AN EXTENDED HOSE AND RAIL LOCATED ON THE SAME WALL AS THE SHOWER UNIT ADJACENT TO THE SHOWER UNIT ON THE SIDE NEAREST TO THE BATHROOM DOOR. HOSE LENGTH TO BE 2M TO SUIT STANDING AND SEATED USERS.

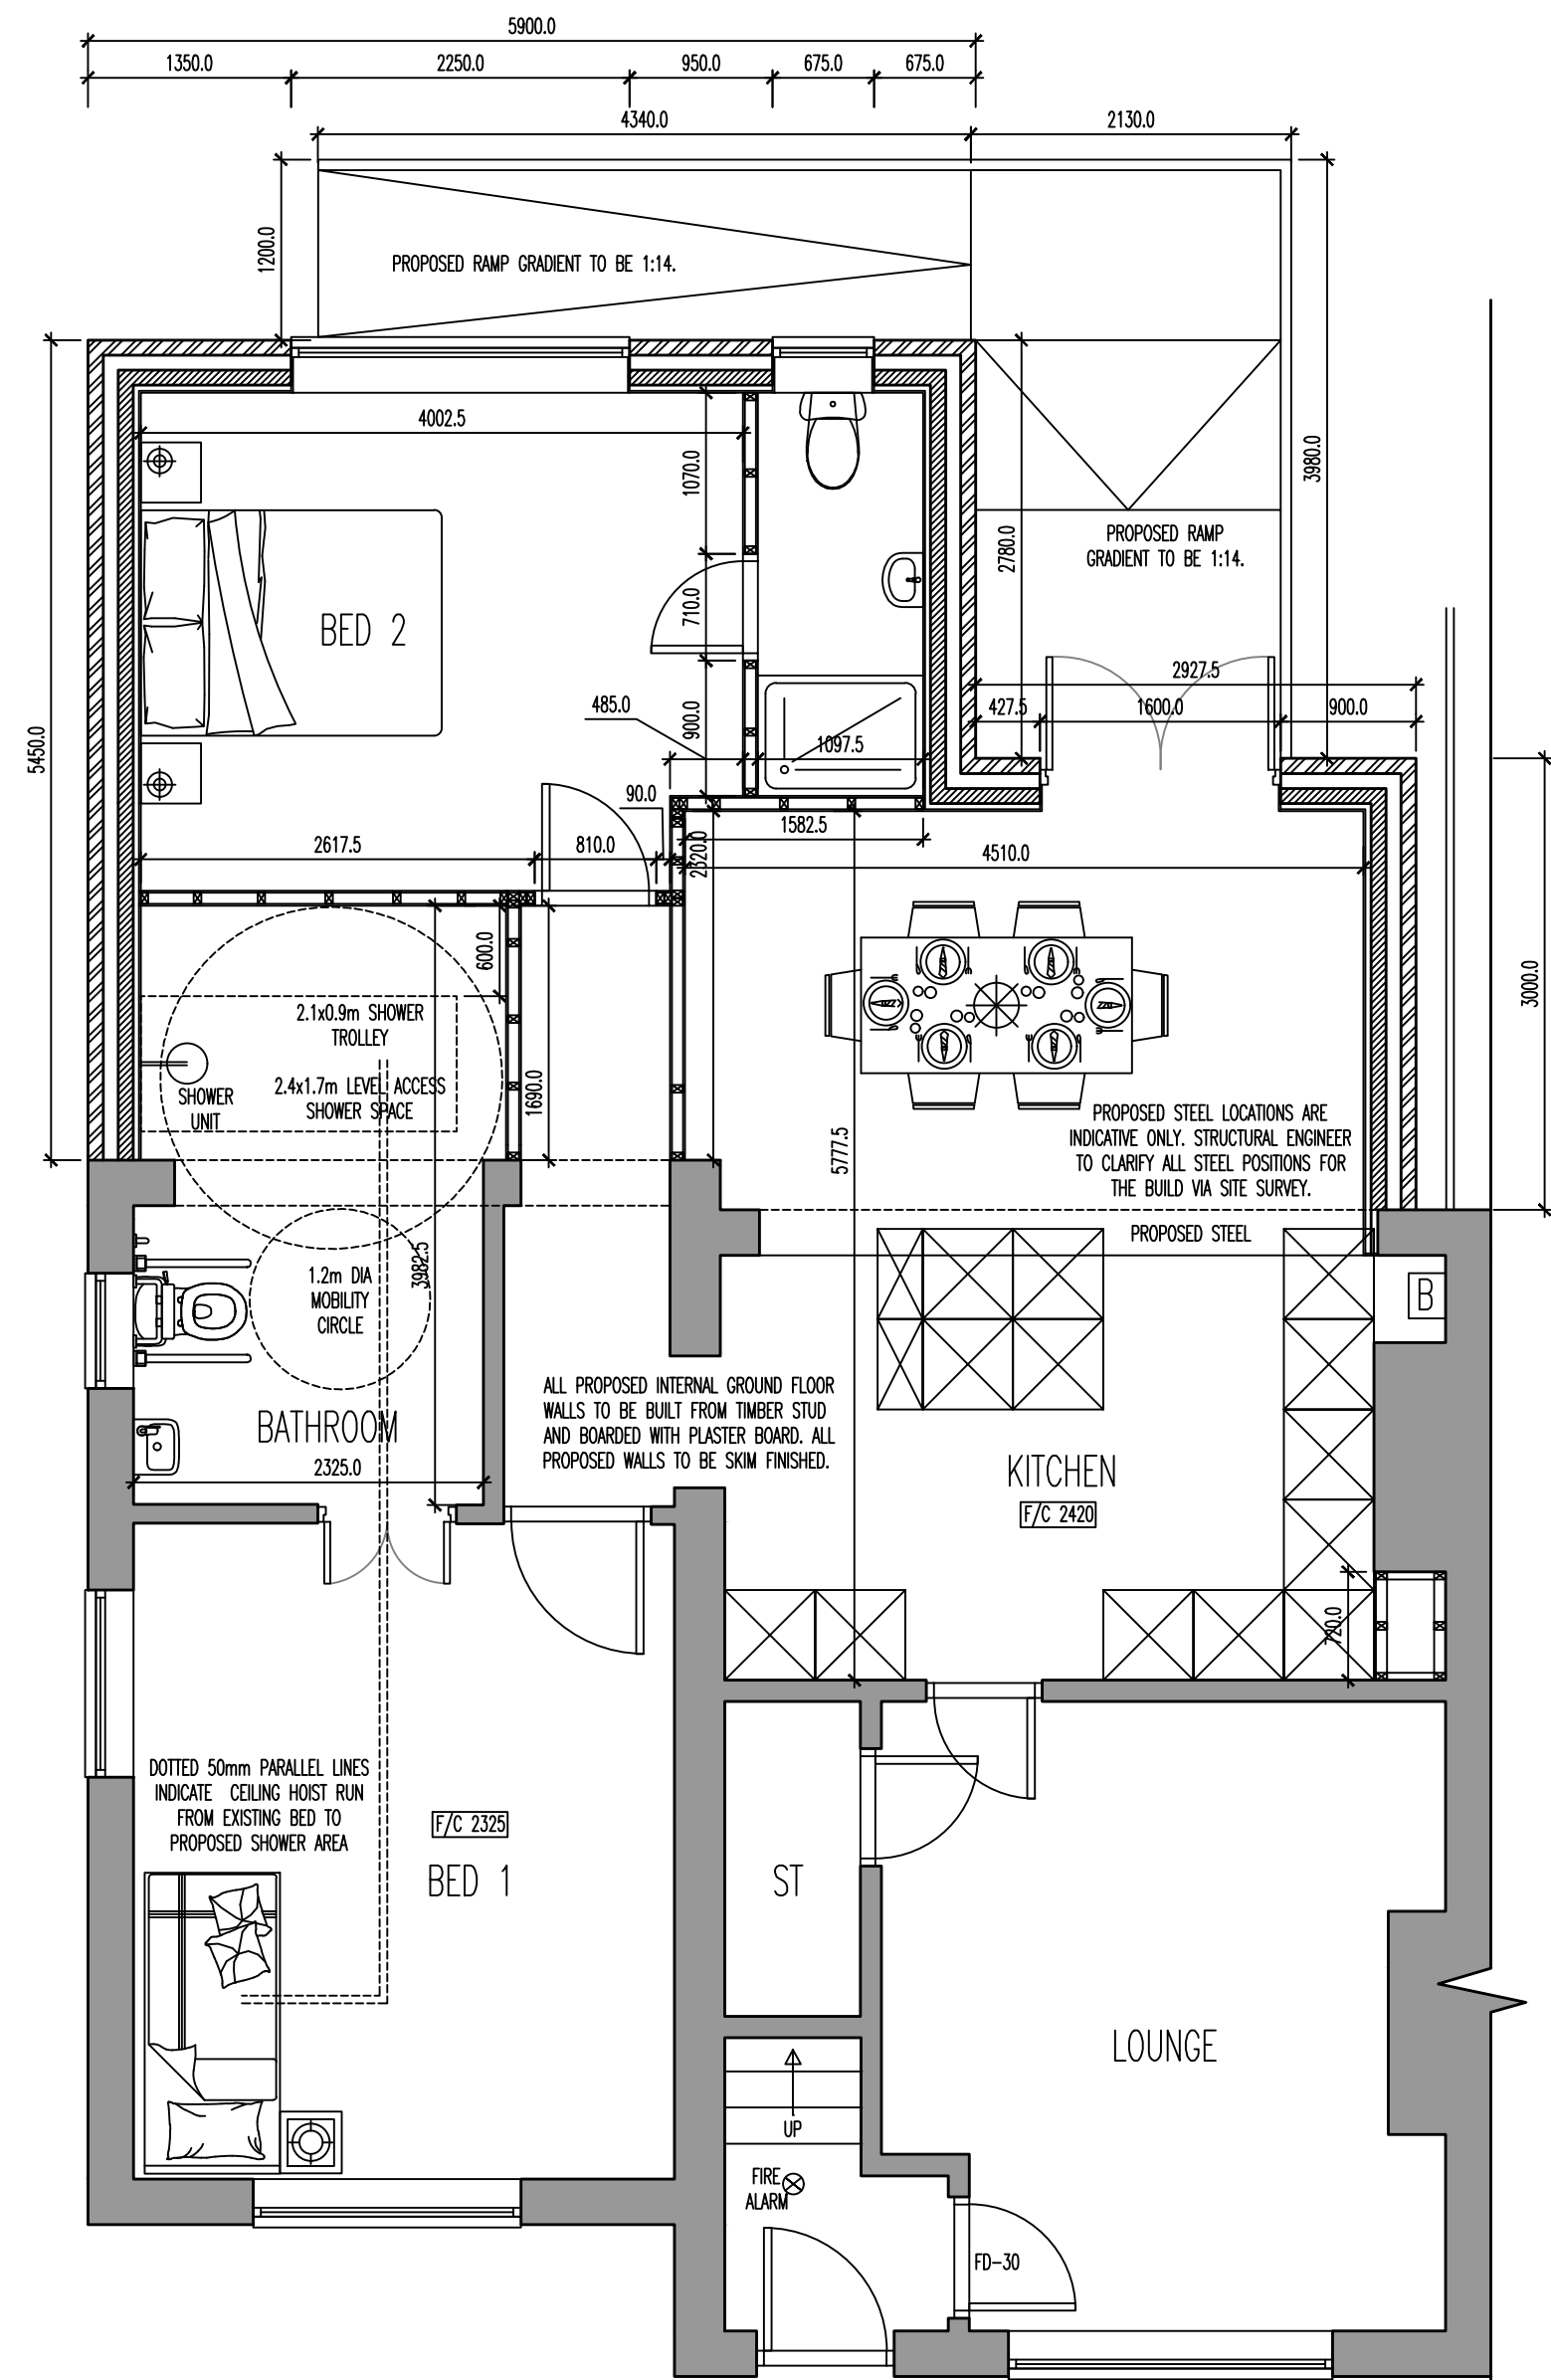


Proposed First Floor Plan

Scale 1:50

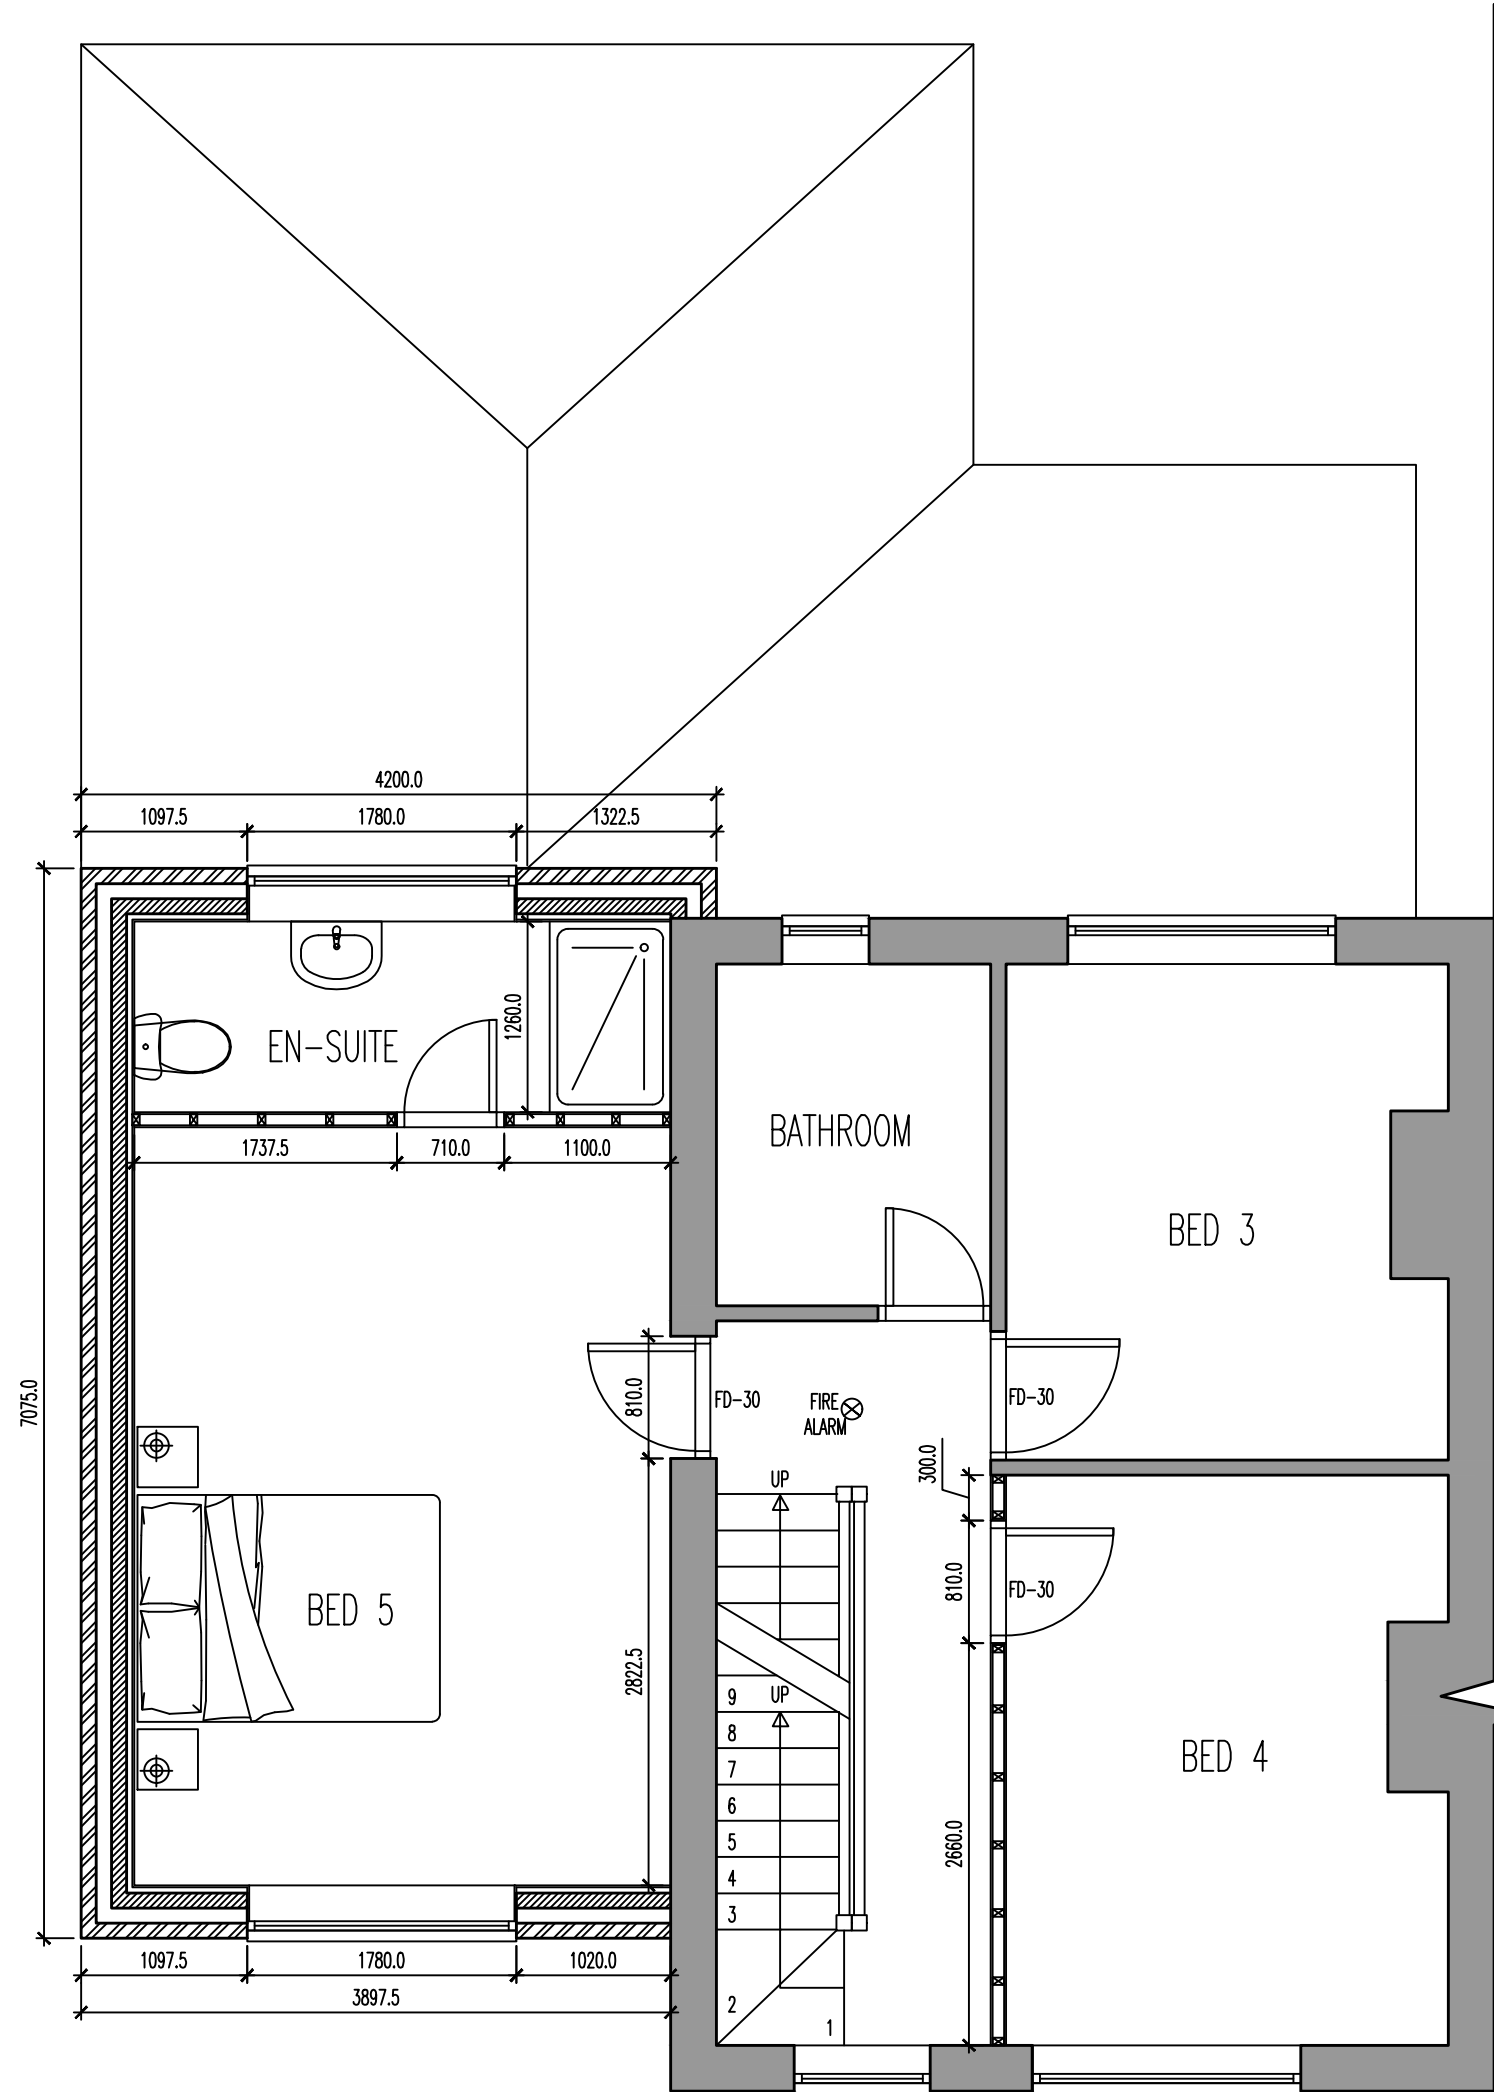

Proposed Loft Plan

Scale 1:50

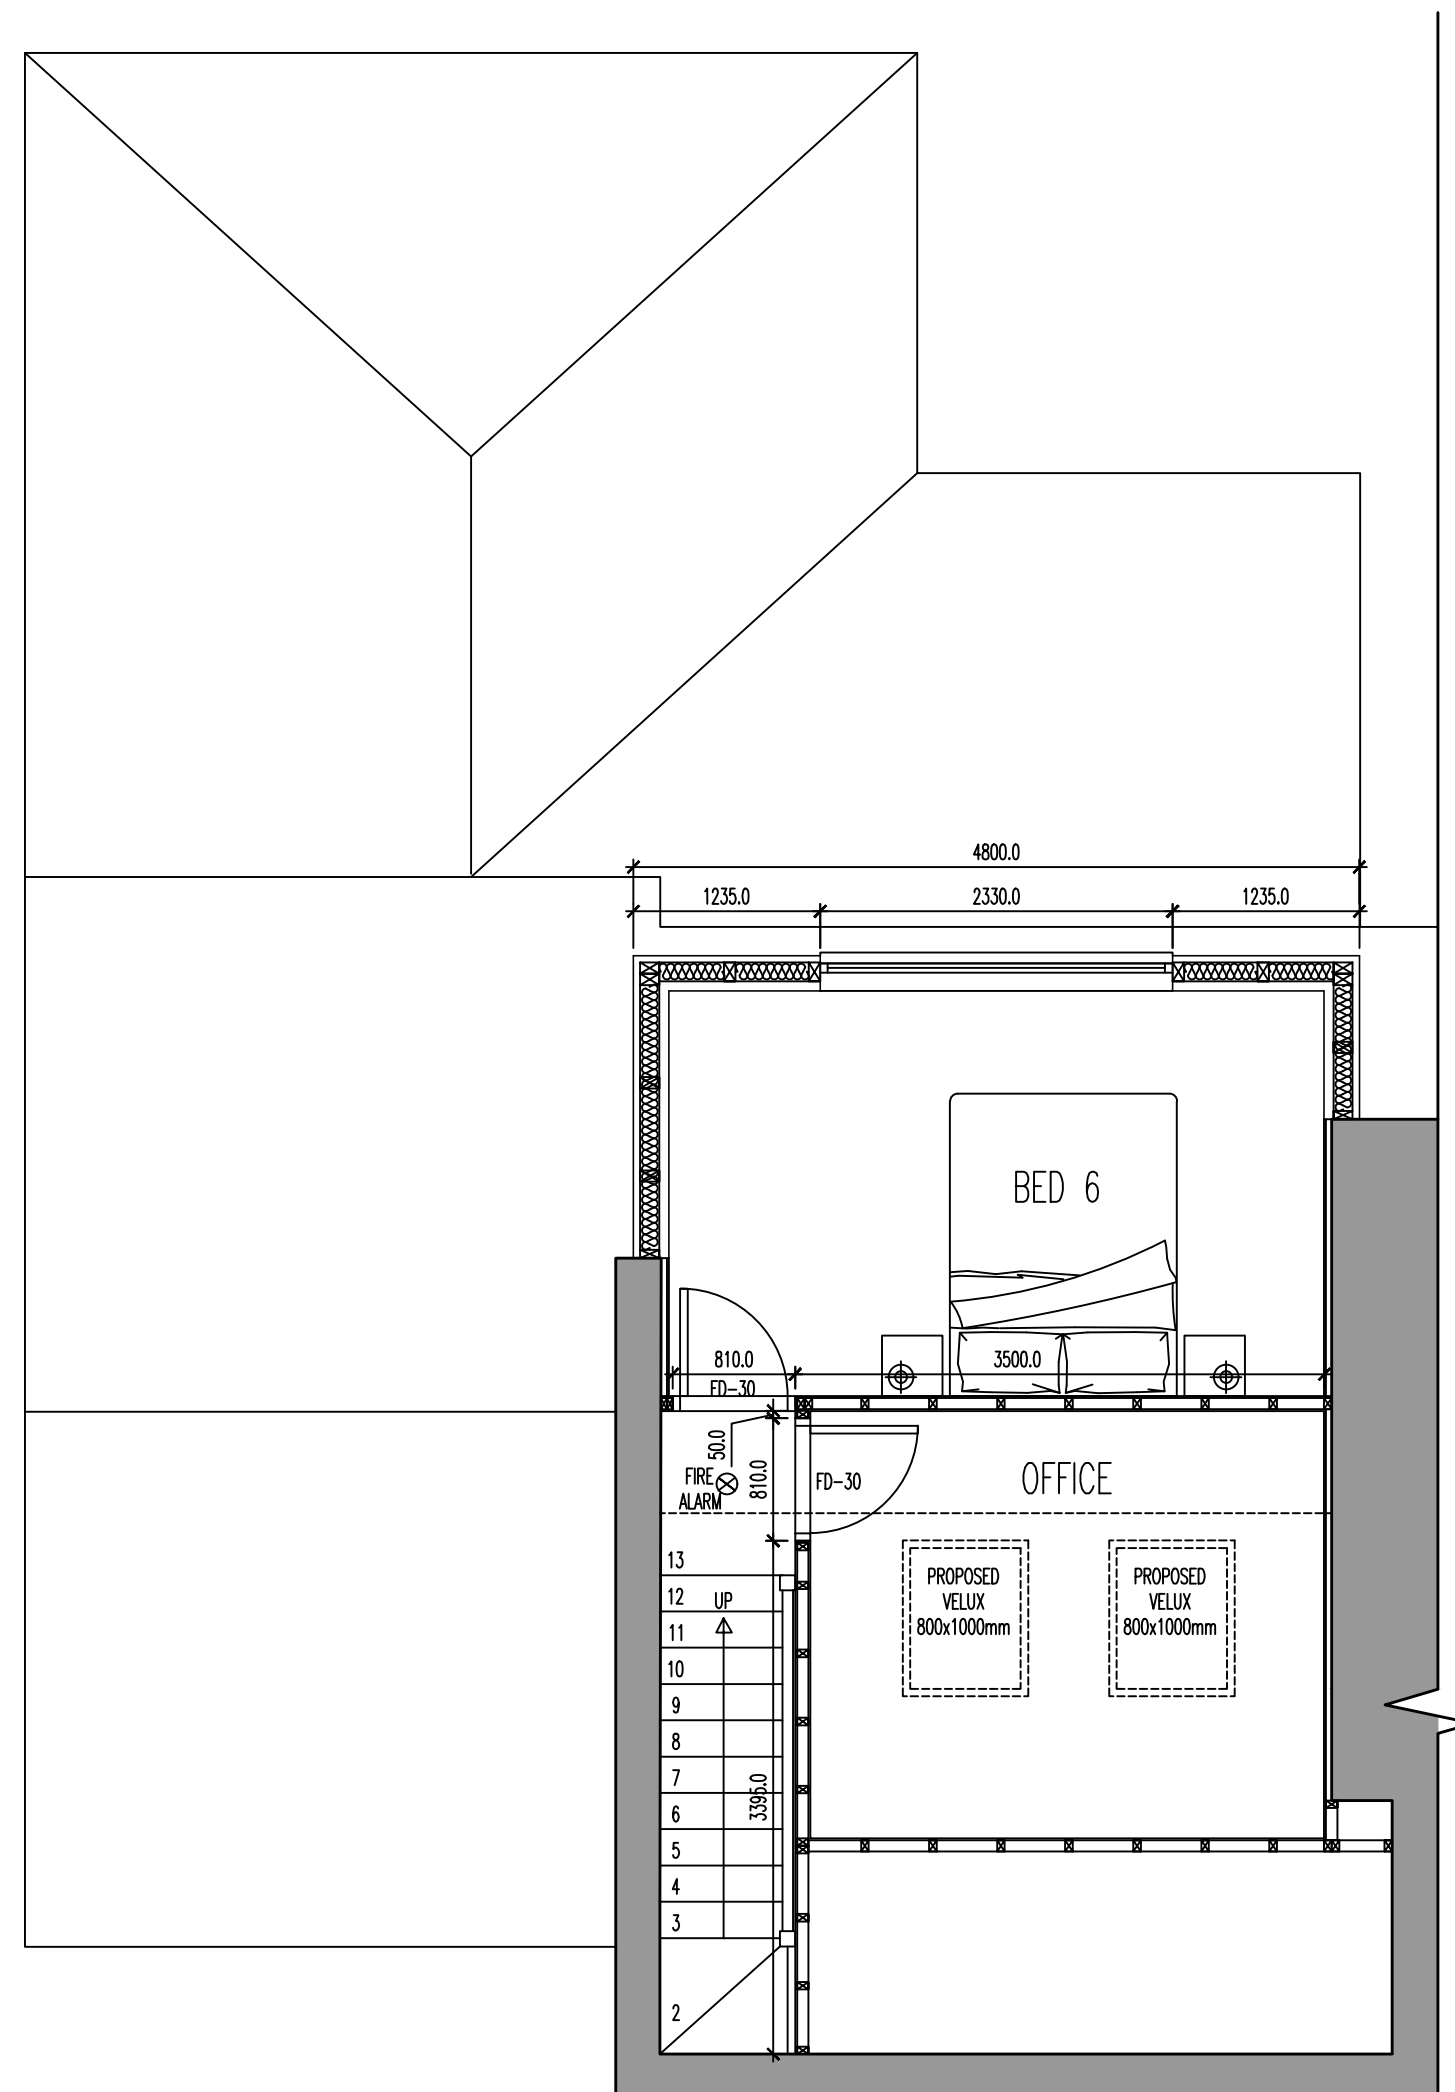

Building regulation drawings can be used for building estimates, however for an accurate quote builders must attend site as these drawings do not account for all aspects of the building works.

Rev	Description	Date	By	Chk

Status	Purpose for Issue
Survey ☐	Tender ☐
Construction ☒	As Built ☐

Client
Mary Davies
68 Cuckoo Lane, Prestwich

Contract
Proposed Double Storey Side + Single Storey
Rear Extensions + Loft Conversion with Rear
Dormer

Drawing
Proposed Plans

Drawing No. ZT23-196-04	Revision	/
Scales 1:50	Date	Sept '23
Drawn ZTT	Checked	

