

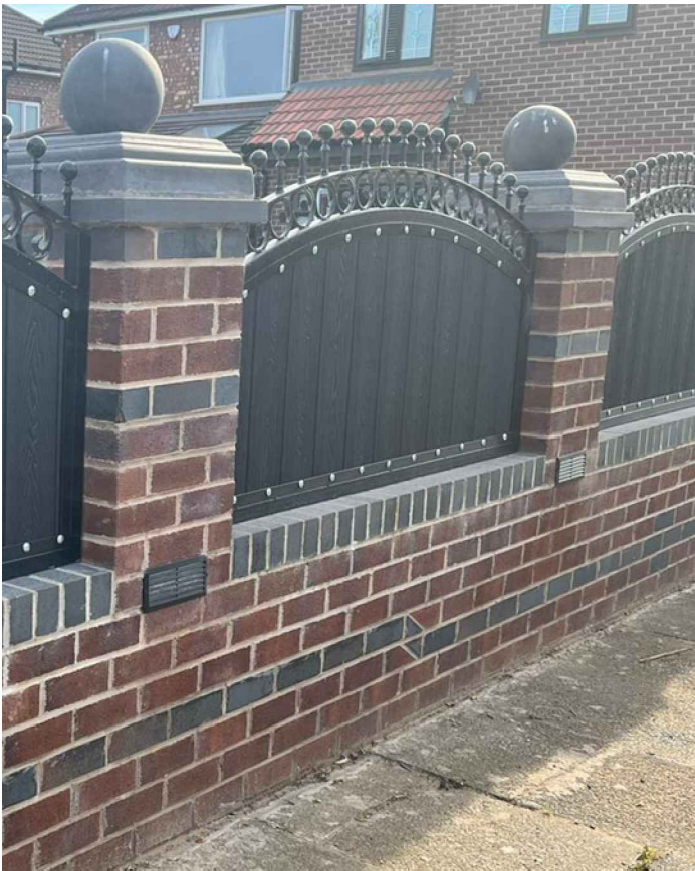
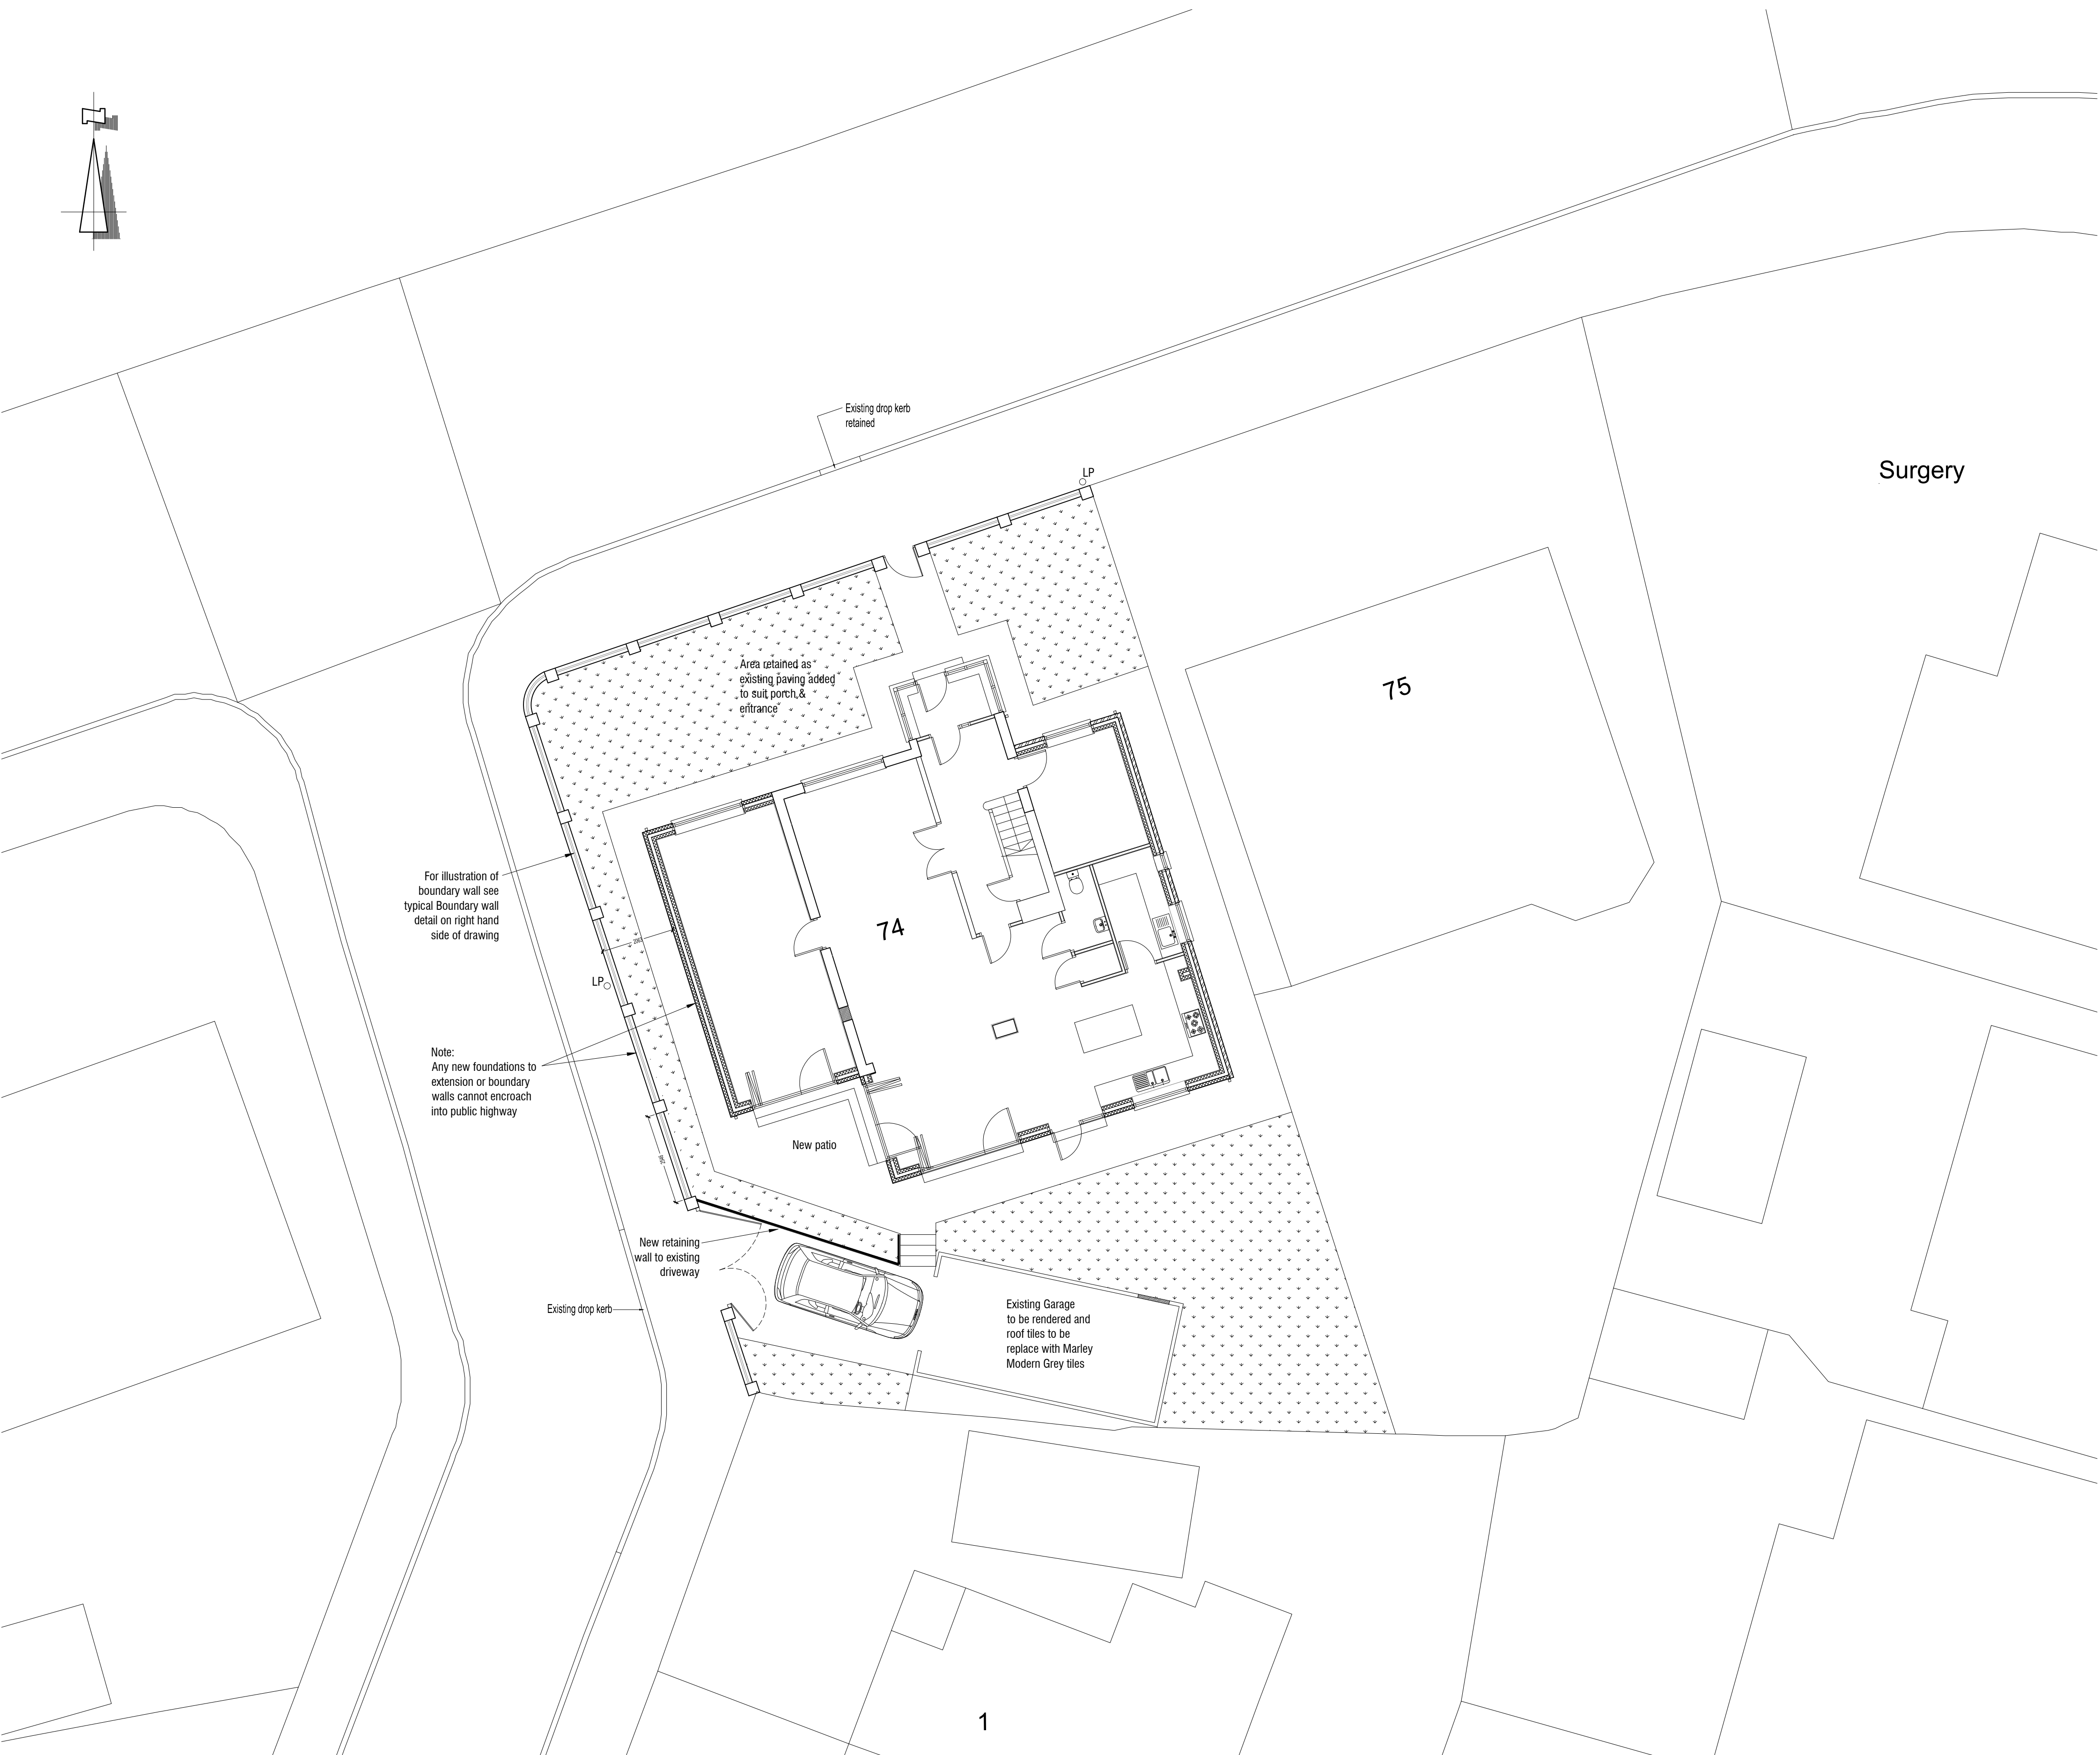


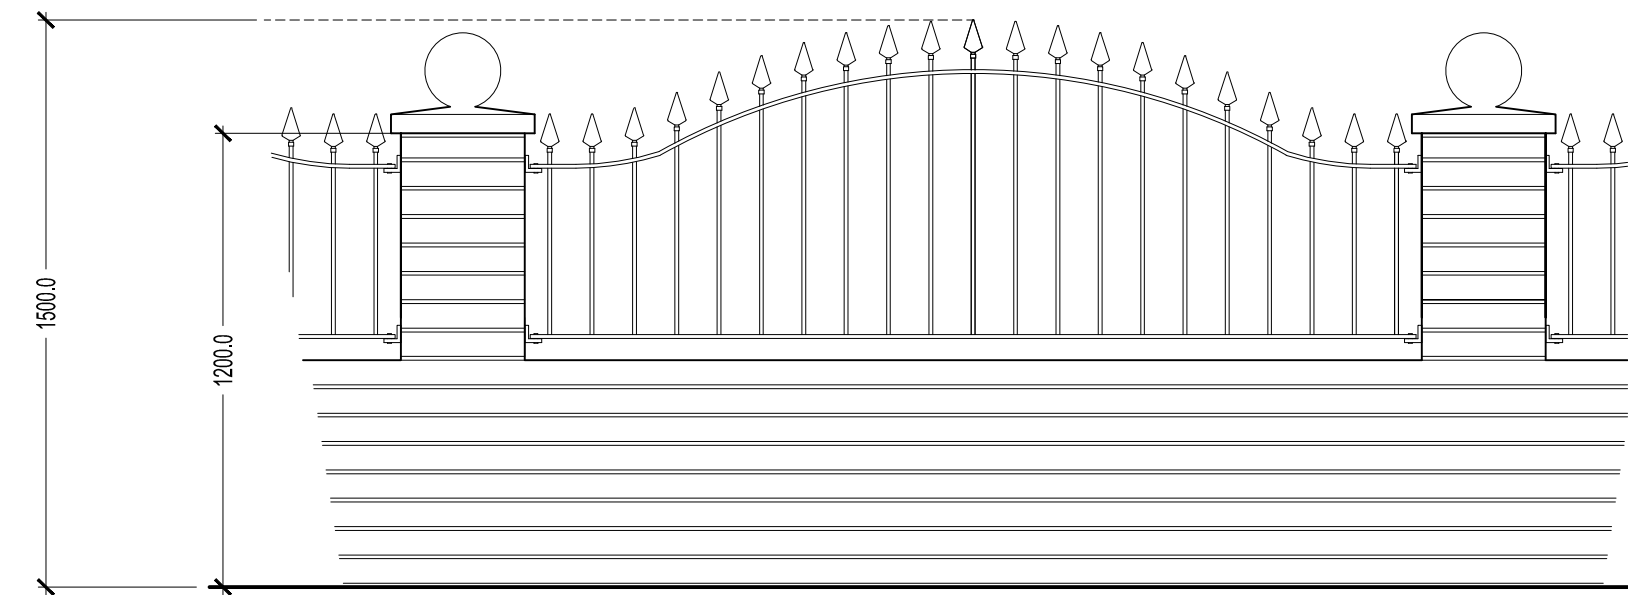

Typical images of proposed boundary wall

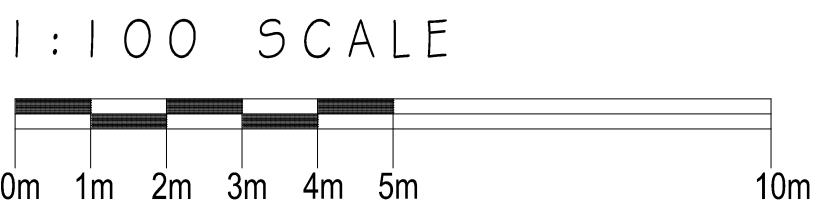

1:20 SCALE TYPICAL ELEVATION OF BOUNDARY WALL AND RAILINGS

D	Updated external works	PB	27.10.2022
C	Amended plans to planning comments	PM	04.10.2022
B	Amended plans to client comments	PM	12.07.2022
A	Amended plans to client comments	PM	06.07.2022
REV	DESCRIPTION	CHECK	DATE

CLIENT
Mr S A Shah

PROJECT
74 Sheepfoot Lane, Prestwich, M25 0DT

DRAWING
Proposed Site Plan

SCALE	DATE	DRAWN	CHECKED
1:100@A1	June 2022	PM	
DRAWING NO.	CAD REFERENCE NO.	REVISION	
R-0736-05		D	

