




Copyright of this drawing is vested in BM Architectural and it must not be copied or reproduced without written consent. Figured dimensions only are to be taken from this drawing. DO NOT SCALE OFF THIS DRAWING IF IN DOUBT USE:
All contractors must visit the site and be responsible for taking and checking all dimensions relative to their work.
BM Architectural are to be advised of any variation between drawings and any conditions.
Electronic data drawings issued on 'read only' and should not be interpreted for measurement.
All dimensions and levels should be 'read only' from these values noted in text, on the drawings.

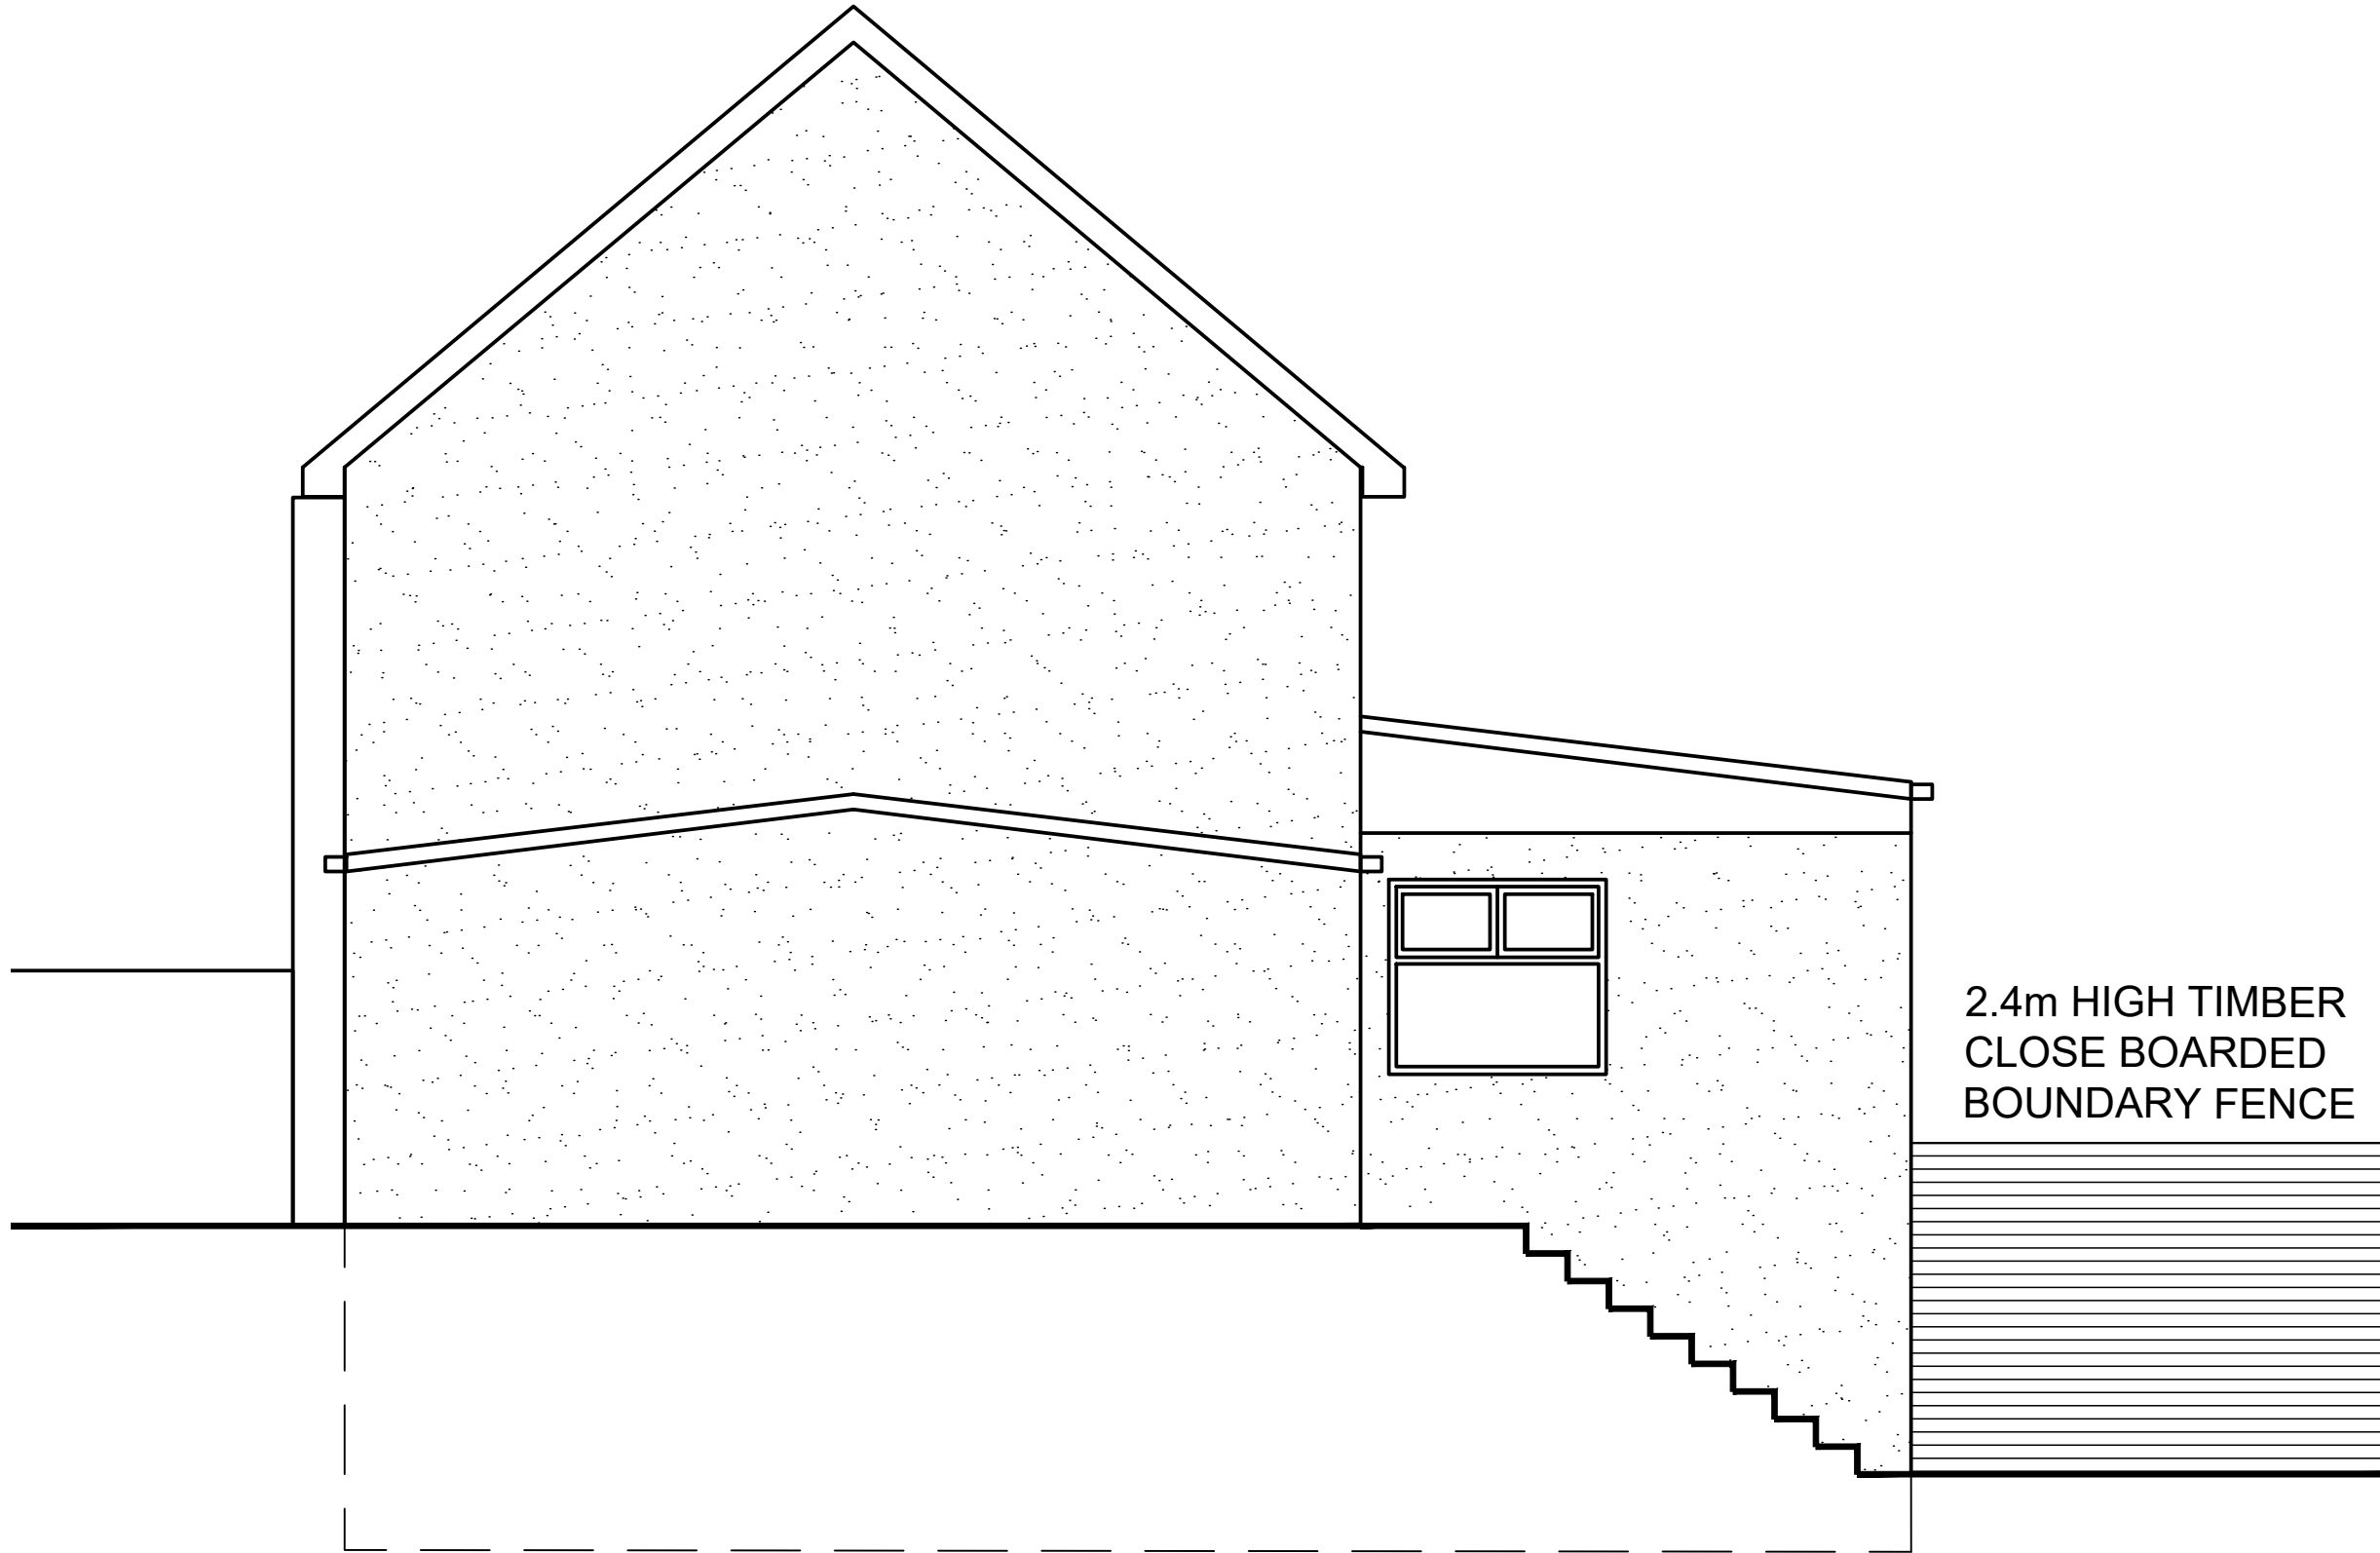

SIDE ELEVATION 1

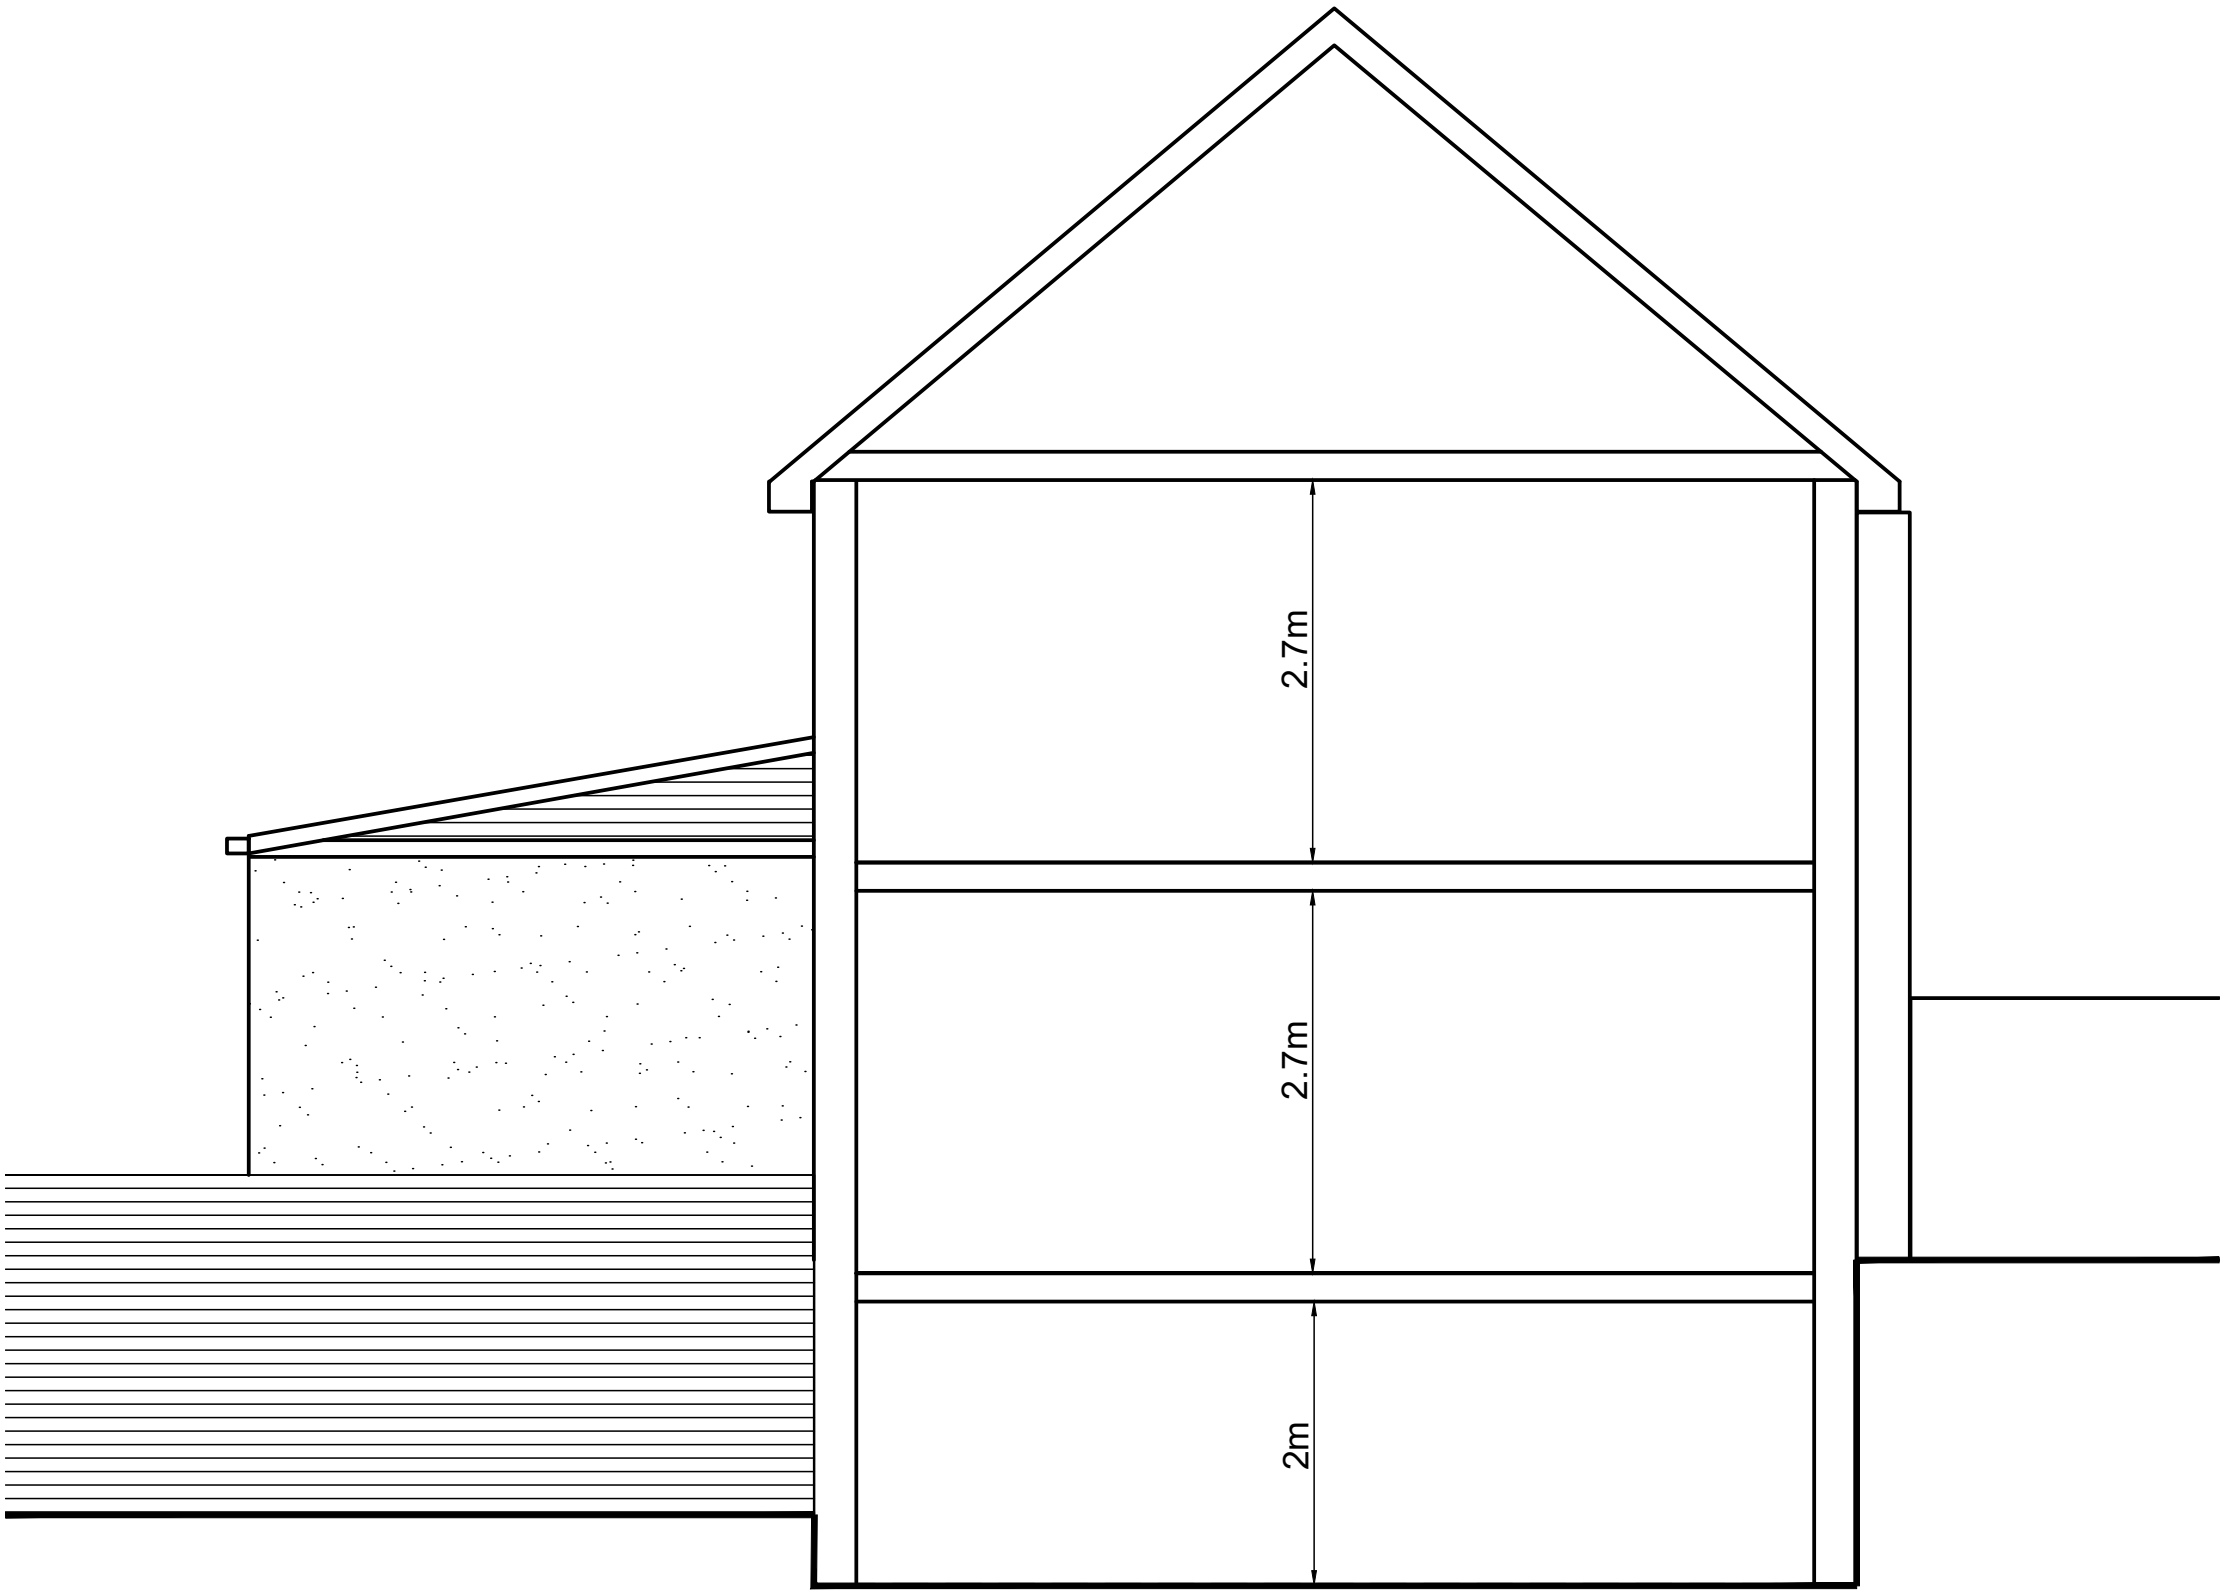

SIDE ELEVATION 2

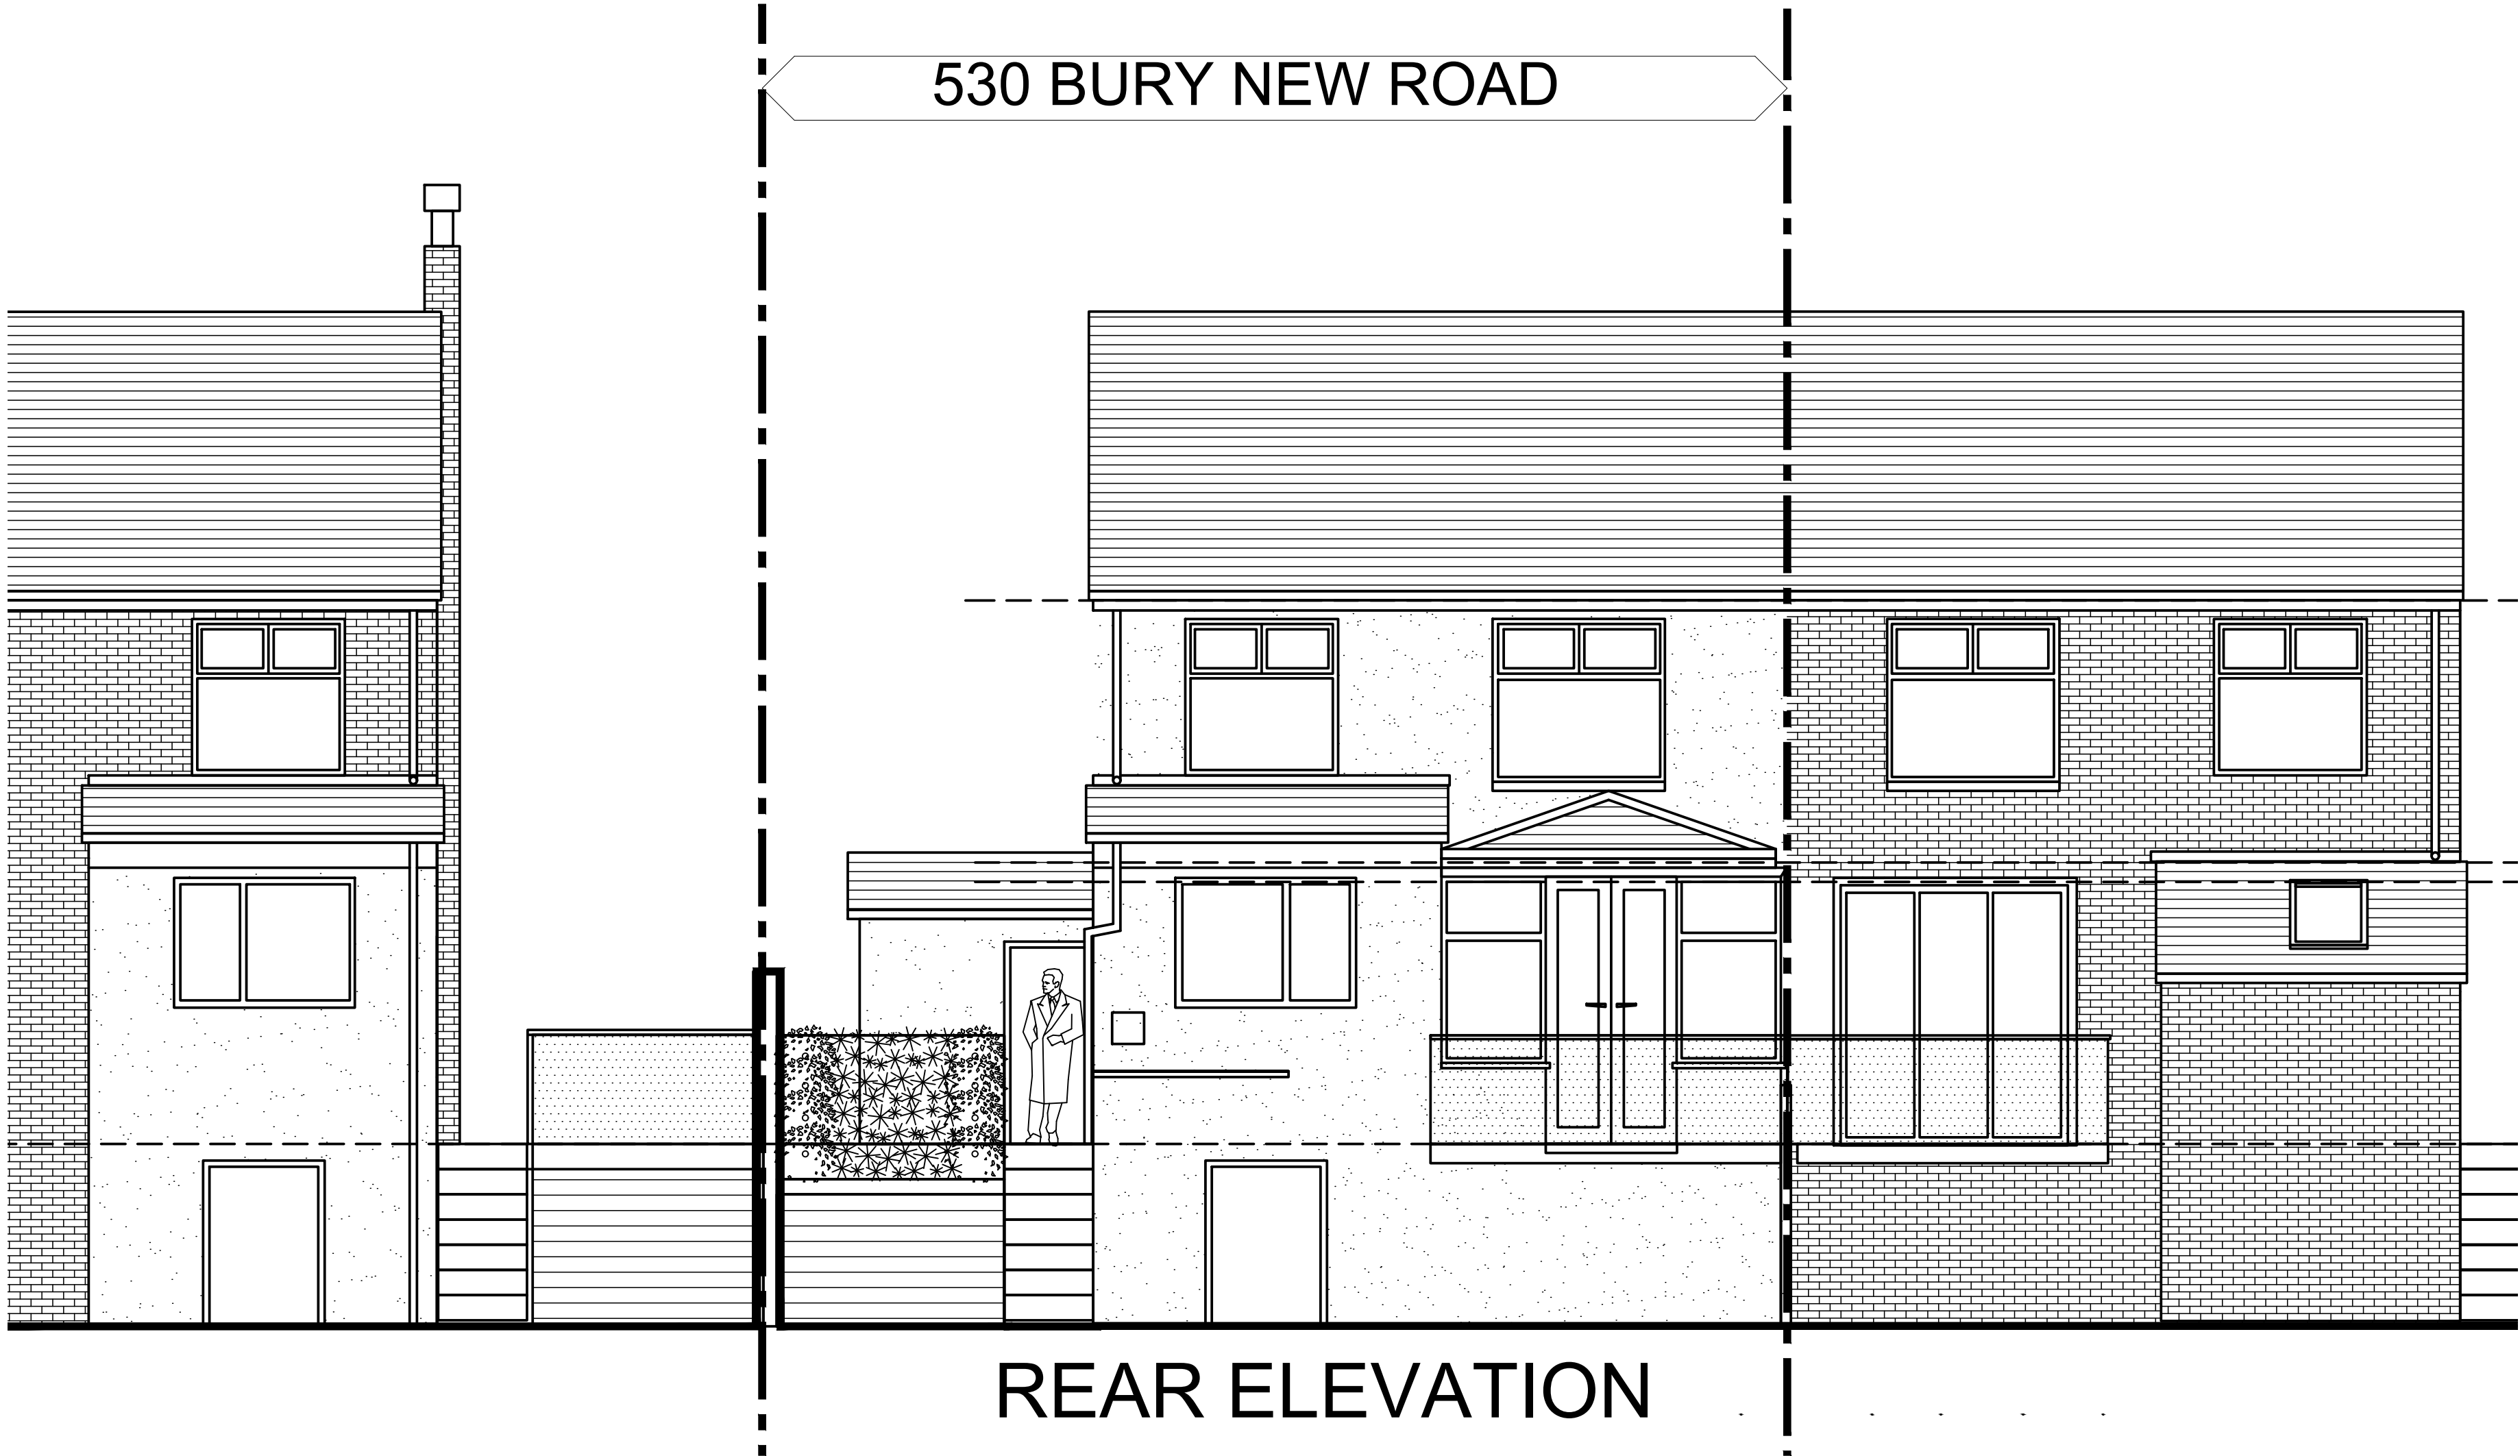

REAR ELEVATION

REV: DATE: DETAILS:

BM ARCHITECTURAL DESIGNS
APARTMENT 8
224 GREAT CLOWES STREET
SALFORD M7 2ZS
email: benjamin.maguire10@gmail.com

PROJECT: 530 BURY NEW ROAD,
PRESTWICH, BURY,
MANCHESTER M7 2ZS

TITLE: EXISTING ELEVATIONS

CLIENT: DR.

SCALE: 1:50 @A1 DATE: 04/ 2022 DRAWN: BM

STATUS: PLANNING

DRAWING NO: BM0422/BURY/PL2 REV: