




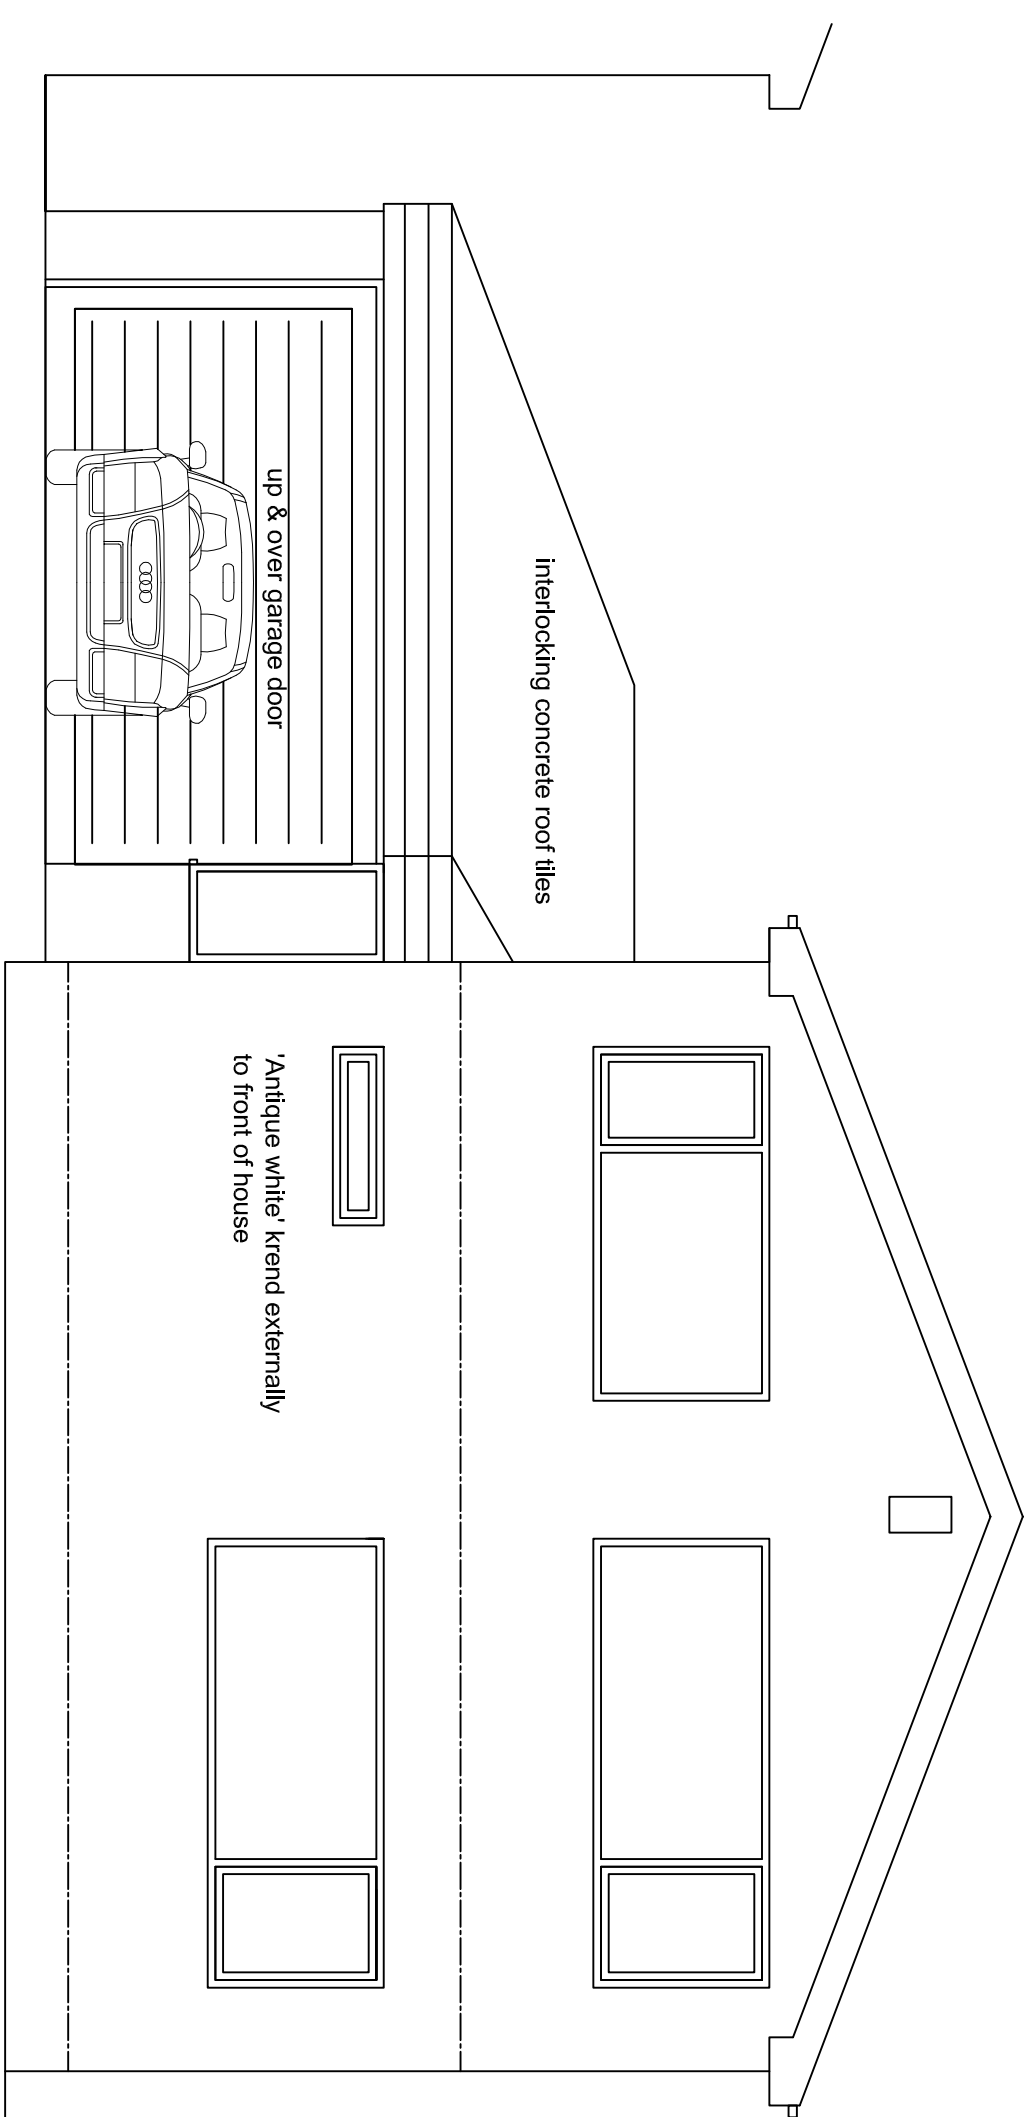


existing front elevation

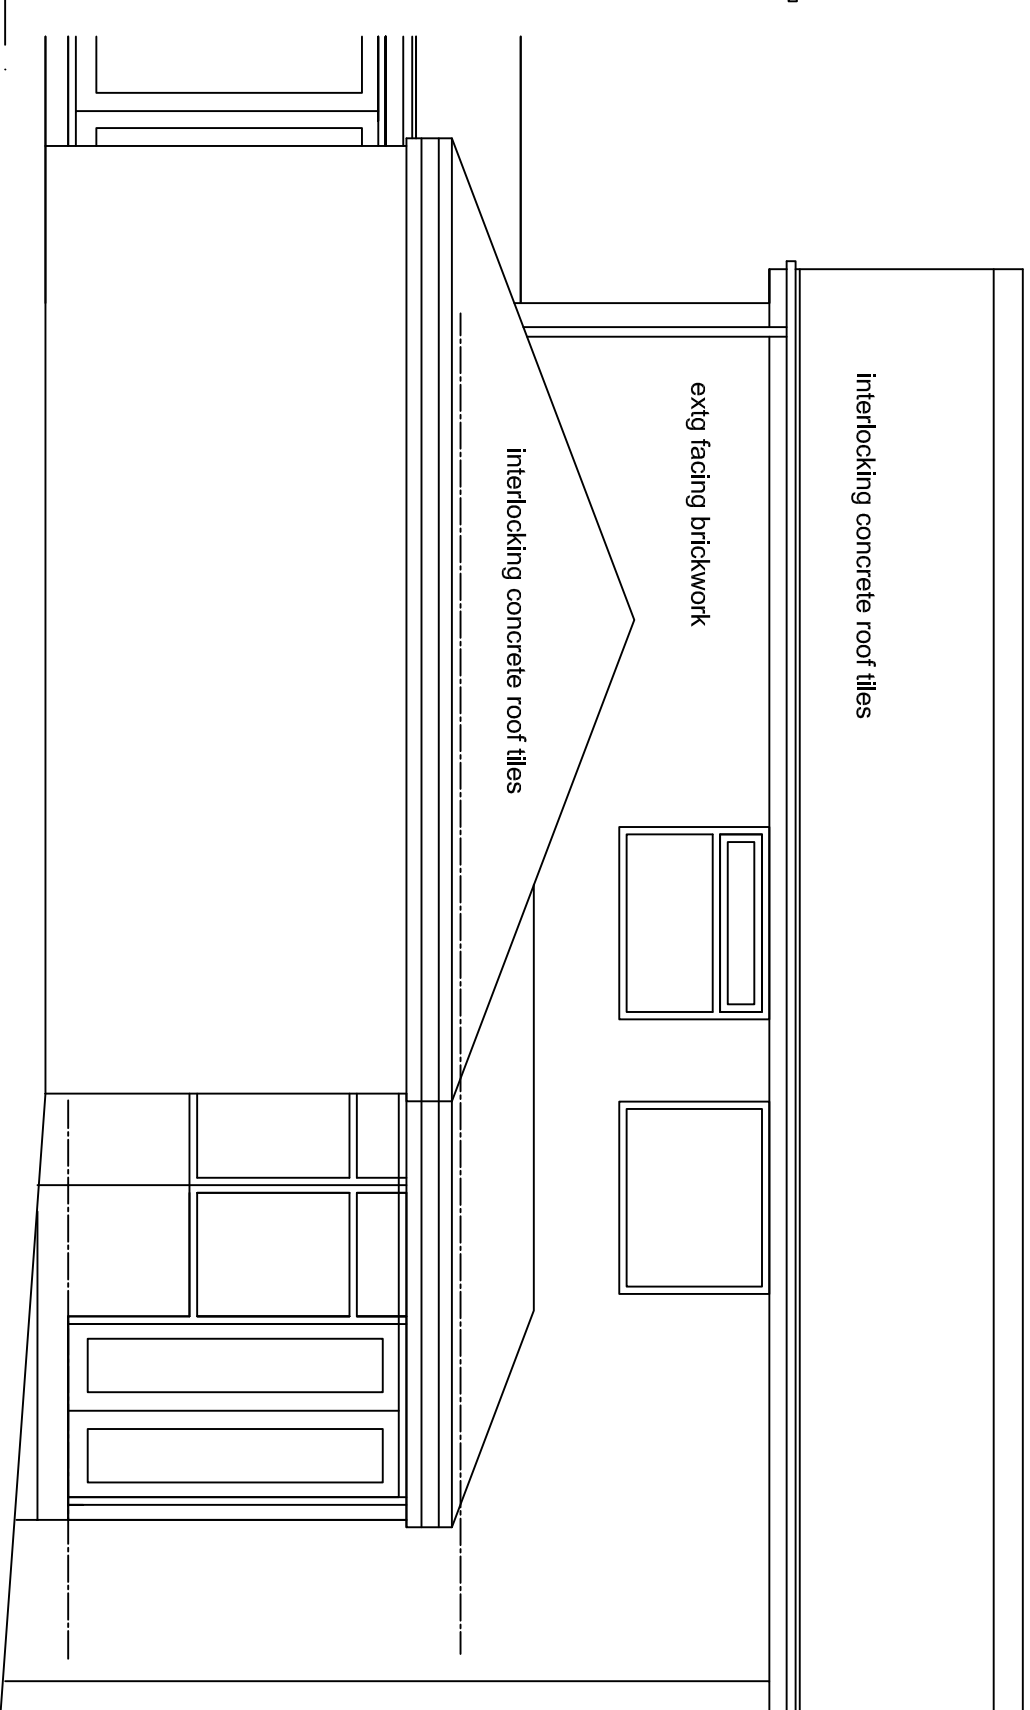


existing side elevation

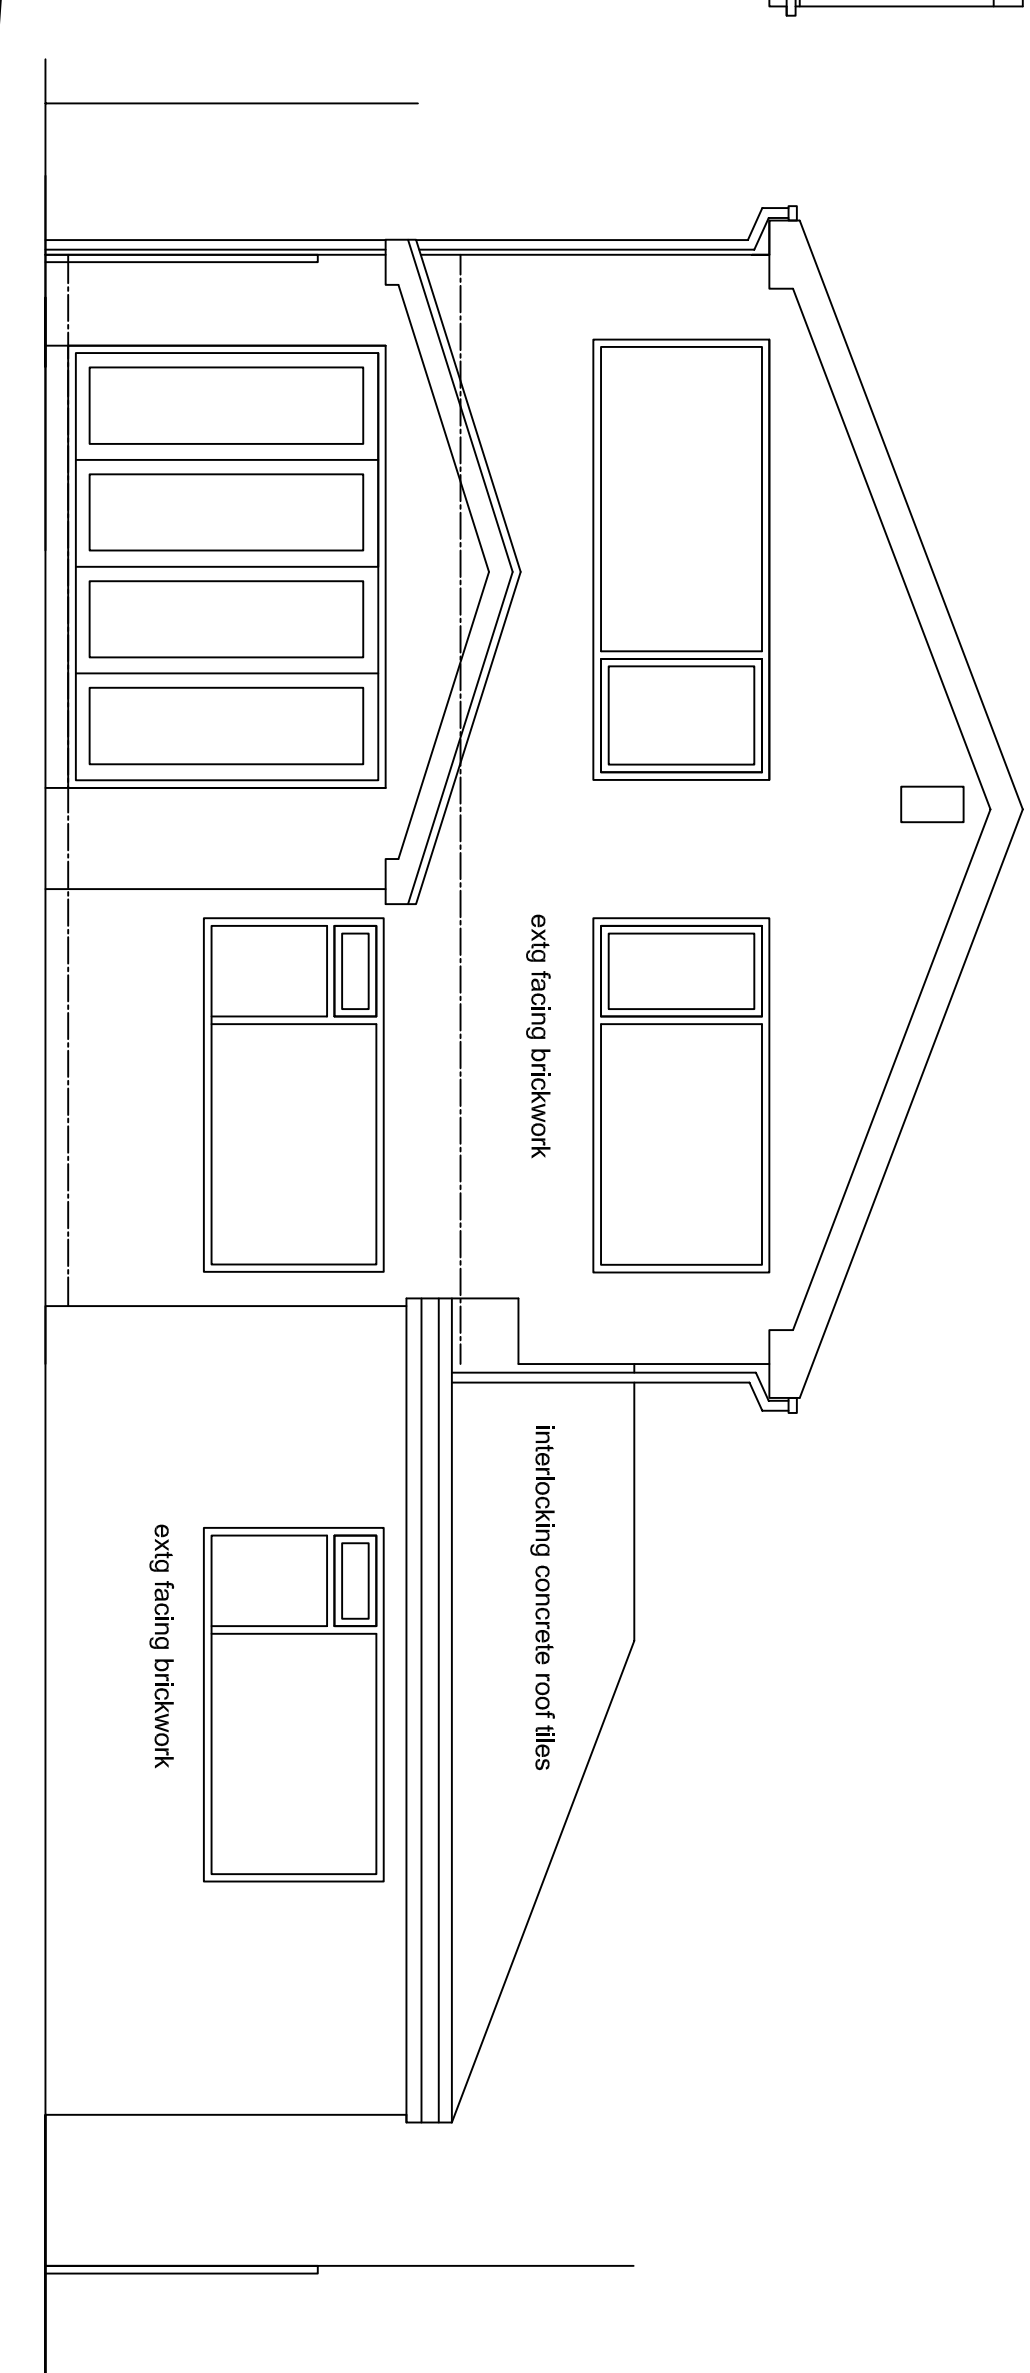


existing rear elevation

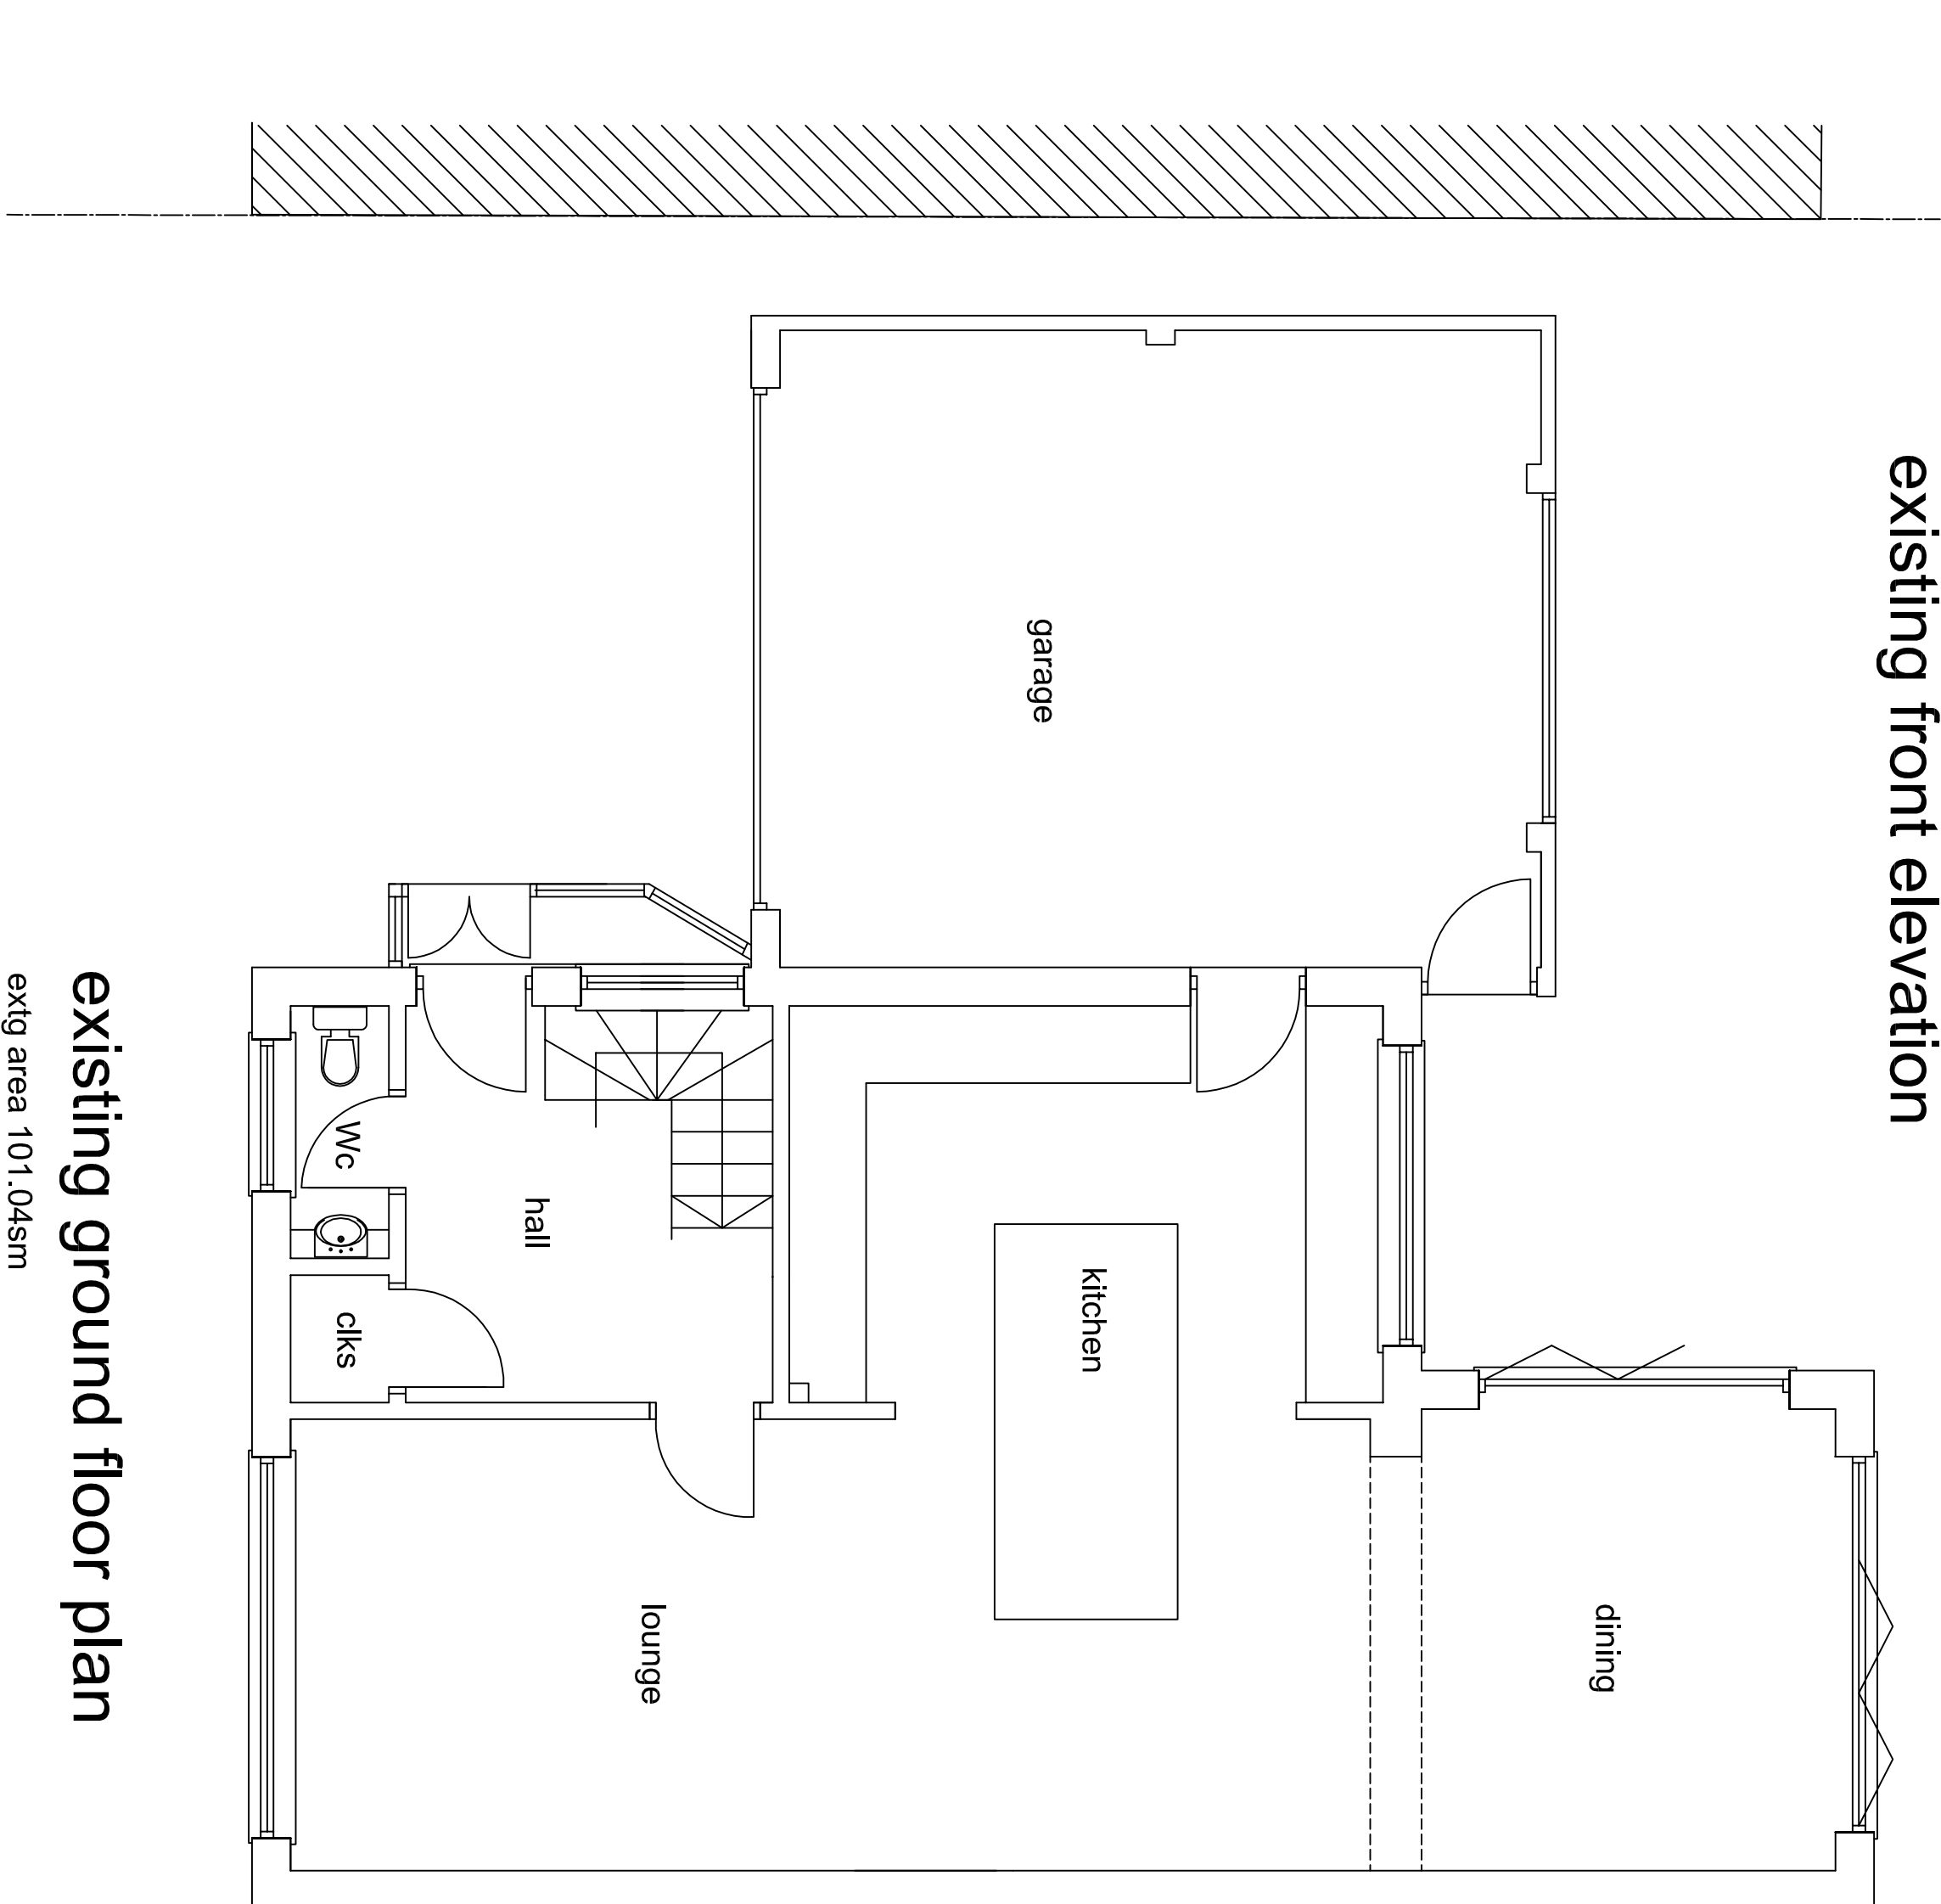


existing ground floor plan
exlg area 101.04sm

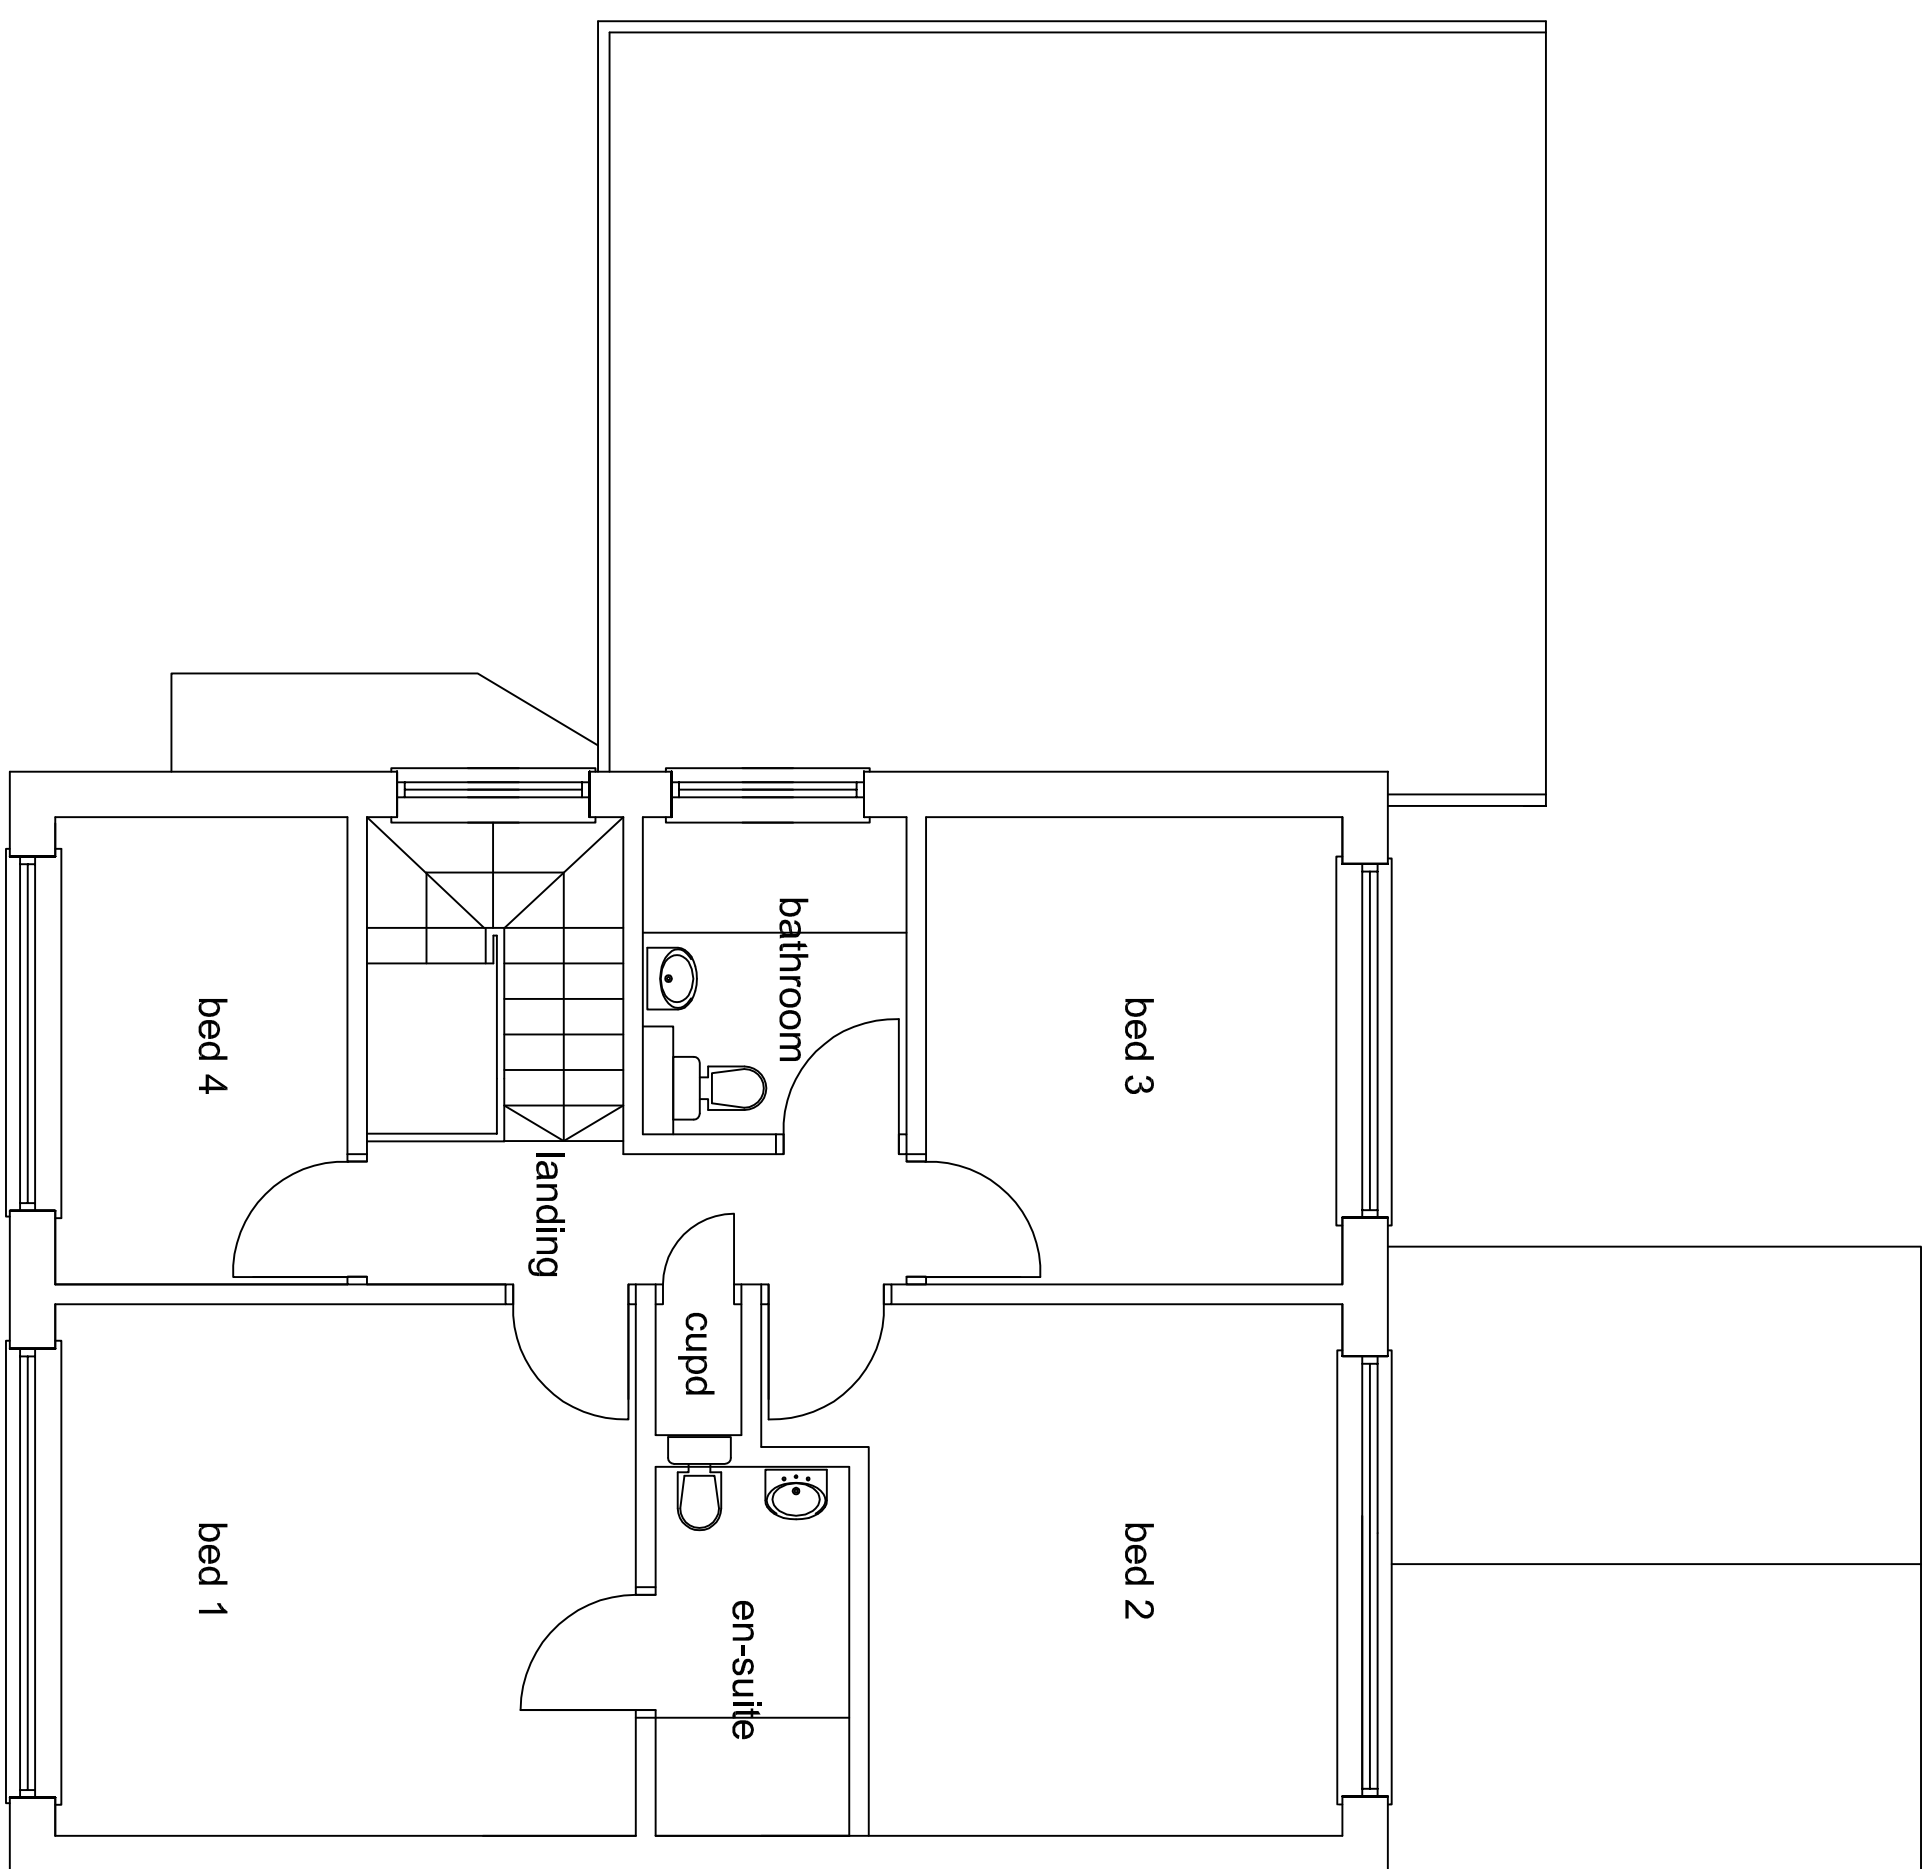

existing first floor plan
exlg area 57.35sm

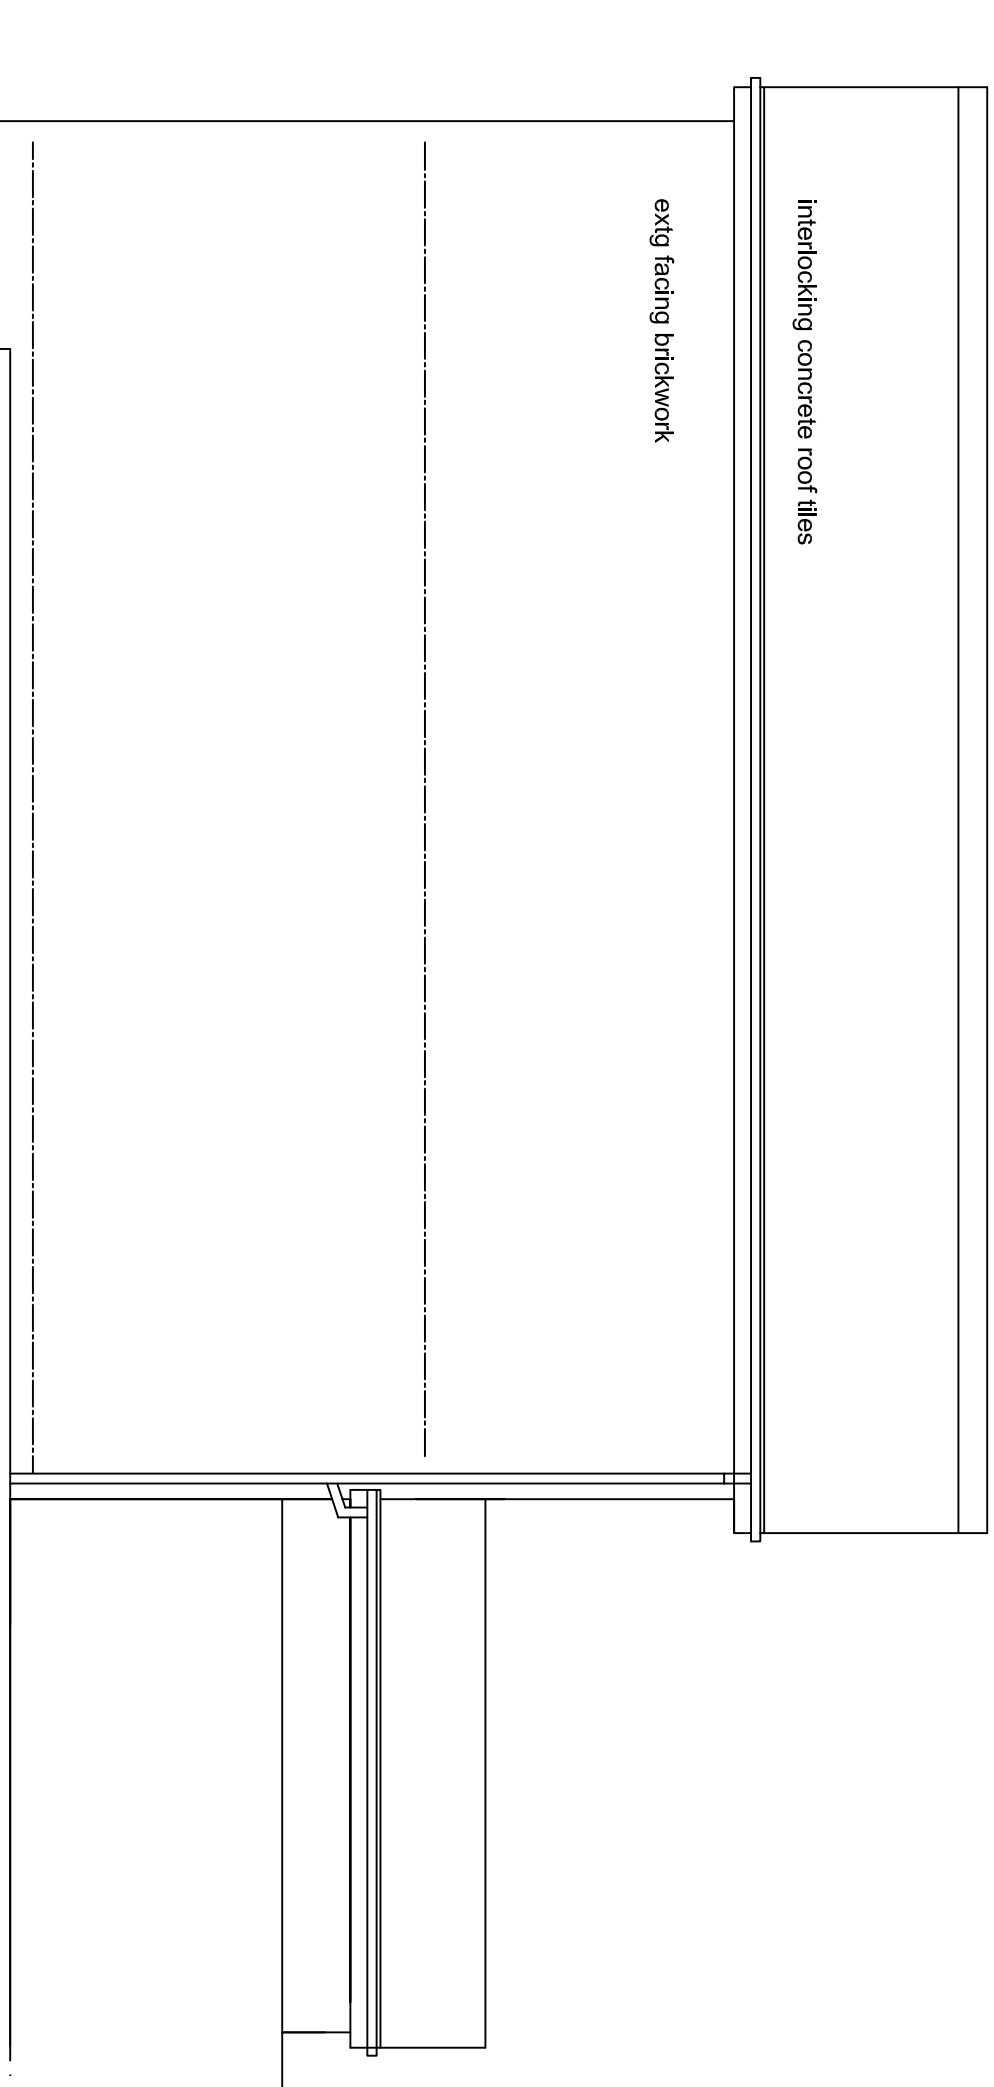

existing side elevation towards no 5

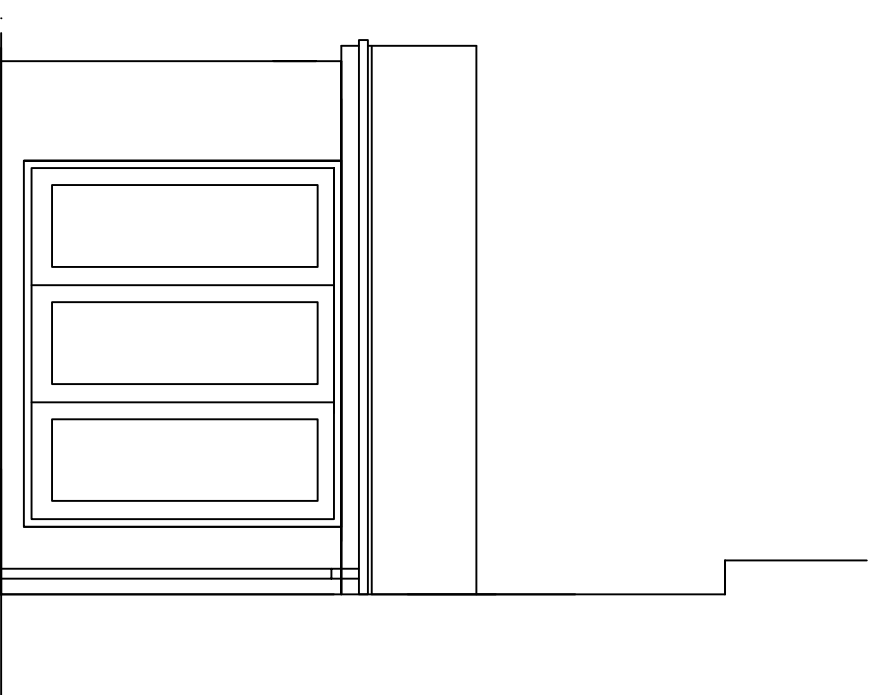

existing side elevation to dining

A		The intended use & change to single storey side extension		15/09/2022			
REV	DESCRIPTION			CHECK	DATE		
CLIENT							
Mr. Jack Mallin							
3, Ashborne Drive, Summerseat, Bury BL9 5PD							
PROJECT							
Proposed Single Storey Side/Rear Extension and alterations							
DRAWING							
Existing Plans & Elevations							
SCALE	DATE	DRAWN	CHECKED				
1:50 @ A1	Aug 2021	TD					
DRAWING NO.	CAD REFERENCE NO.	REVISION					
2135/JM/01		A					