

 
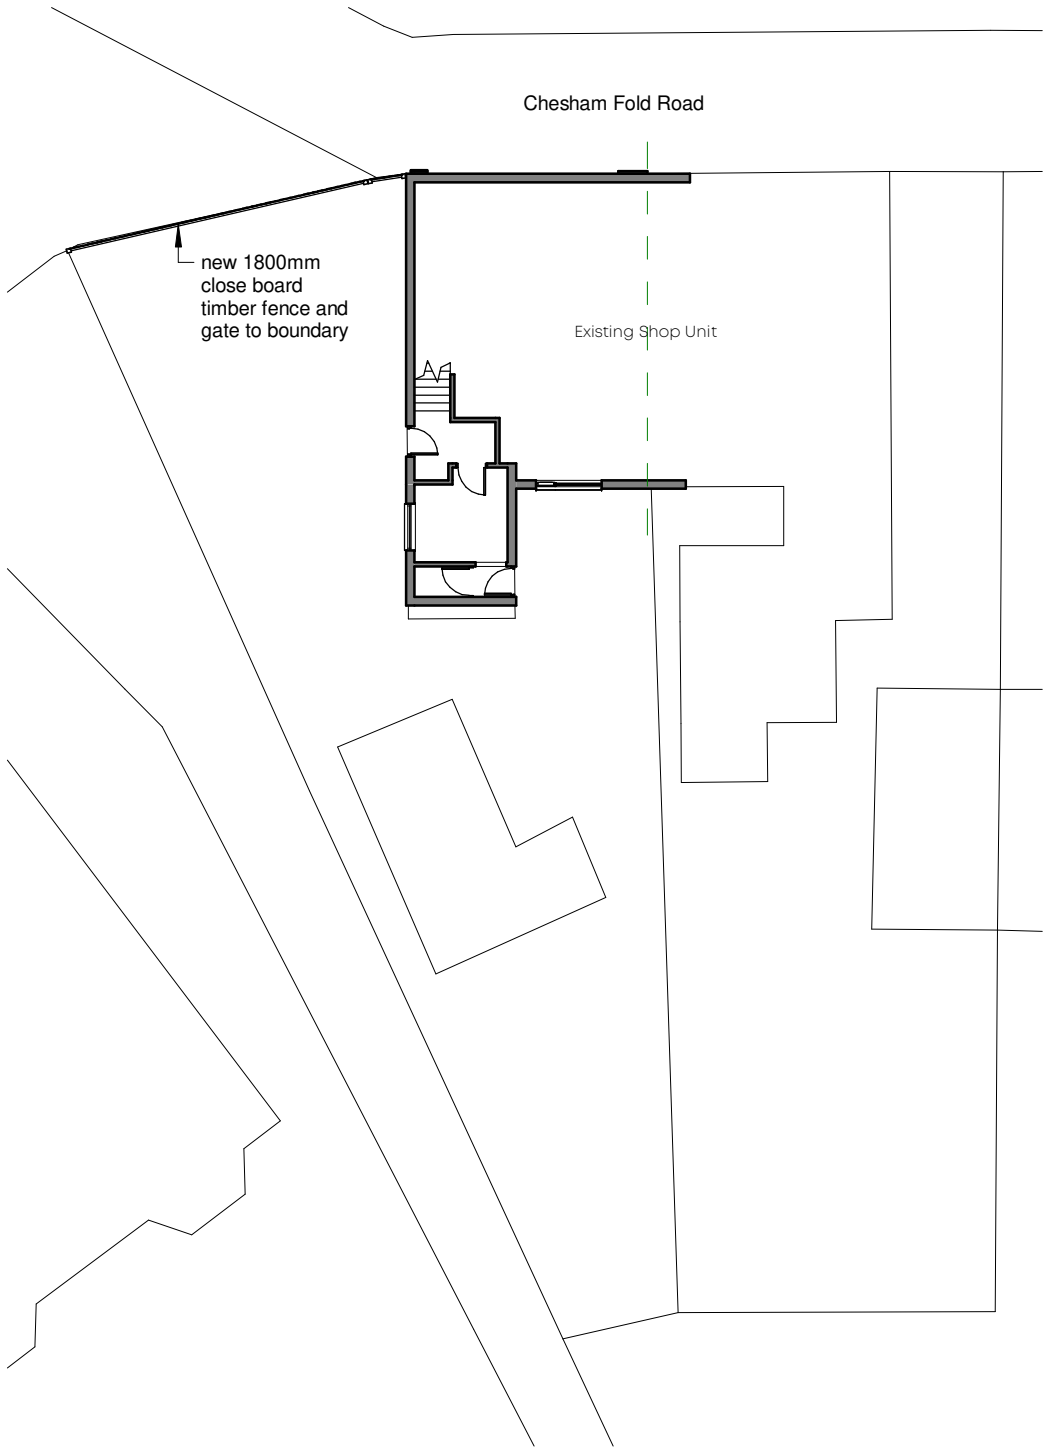


Notes: This drawing is the copyright Paddock Johnson Partnership Limited and may not be used without their prior written consent.
Written dimensions to be taken in preference to scaled dimensions.
Due to the inaccuracies of scanning, scanned images should not be scaled.

+ REV: DATE: DESCRIPTION: BY:

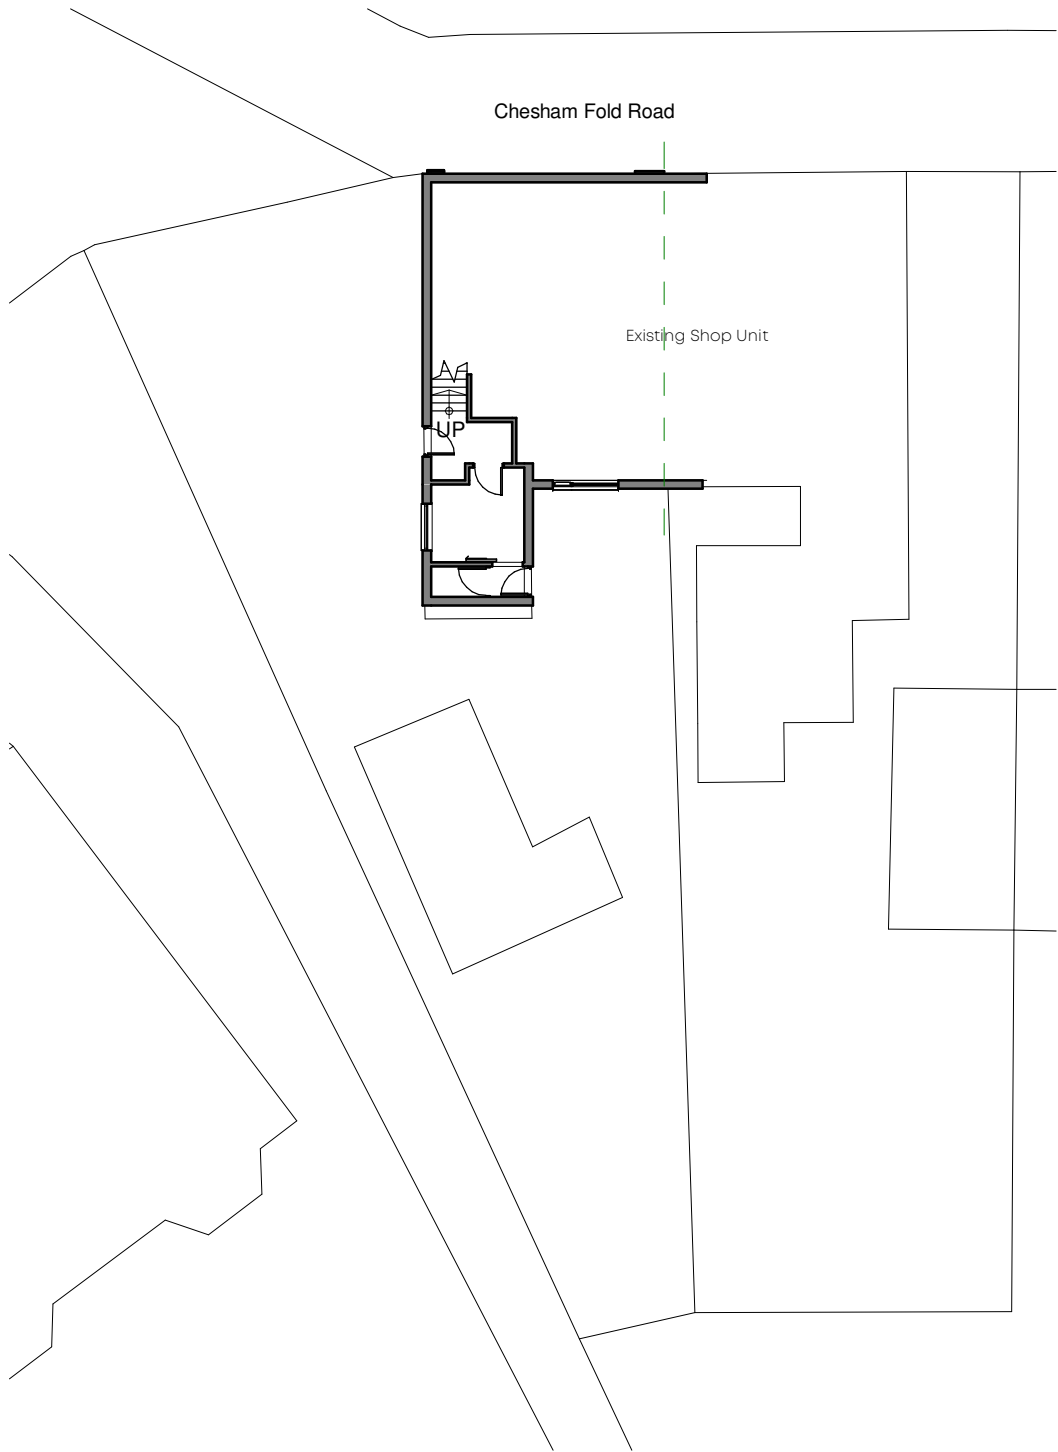

© Crown copyright and database rights 2022 OS 100060149

 

CLIENT:
Bury Council

PROJECT:
Flat Conversion
101A Chesham Fold Road, Bury
BL9 6JZ

DRAWING TITLE:
Existing and Proposed Site Plan

DRAWING NUMBER:
22115-PJA-00-ZZ-DR-A-1102

SCALE: 1 : 200@A3
DATE: 03/11/22

STATUS:
PLANNING

BY: GR
CHECKED: MK

\\pjpgc01\Cubefiles\Generated Docs\22115\Drawings\PJA-00-ZZ-DR-A-9000\22115-PJA-00-ZZ-DR-A-9000.rvt

PADDOCK
JOHNSON

Studio 2, The Lyceum,
Bath Street, Port Sunlight,
Merseyside, CH62 4UJ
0151 643 1234
admin@paddockjohnson.com
www.paddockjohnson.com
Paddock Johnson Partnership
Limited. Registered in England
and Wales. No. 06684275