


All dimensions to be checked on site by user - any discrepancies, errors or omissions to be reported to the Client before / during the course of the works. In the absence of a structural survey any structural issues and/or defects identified before or during the course of the works is to be reported to the Client. This drawing has been produced for Planning Approval only and does not constitute full working drawings for the building regulations approval.


Rev.	Description	Date	By

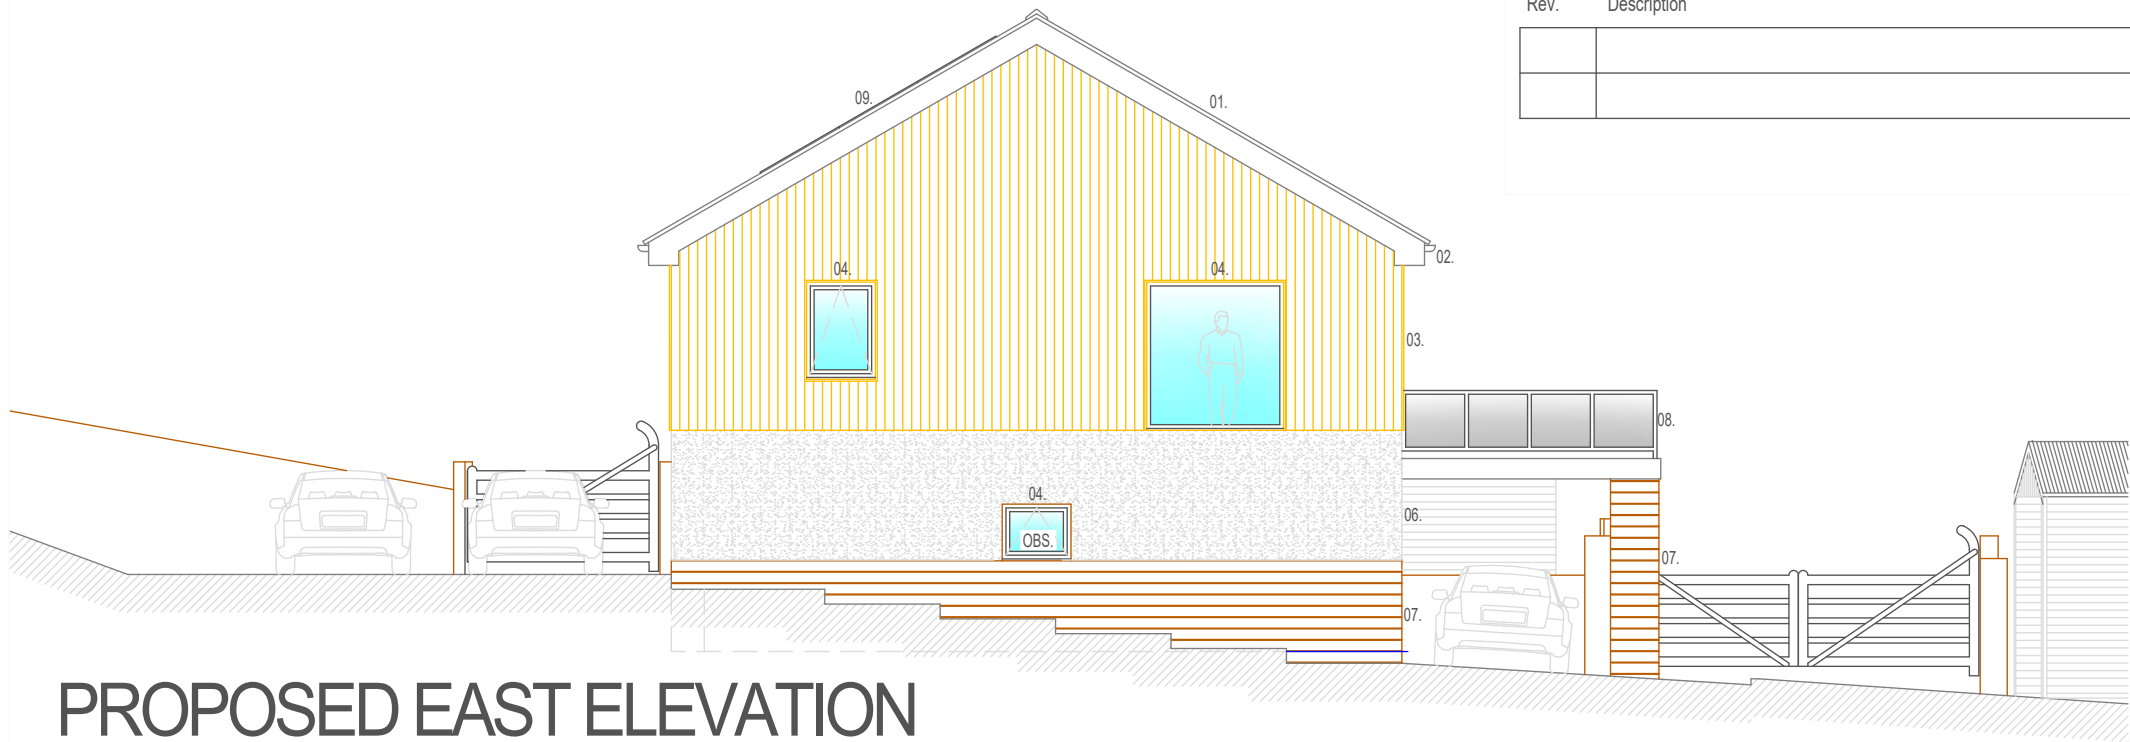

ELEVATIONS LEGEND


- 01. Cedral 'Rivendale' tiles
- 02. uPVC soffits / fascias / rainwater goods
- 03. Treated timber cladding
- 04. uPVC window
- 05. uPVC doorset
- 06. K-Rend rendering
- 07. Yorkstone, or similar approved, stonework
- 08. Glazed barrier
- 09. Integrated P.V. solar panels

PROPOSED EAST ELEVATION

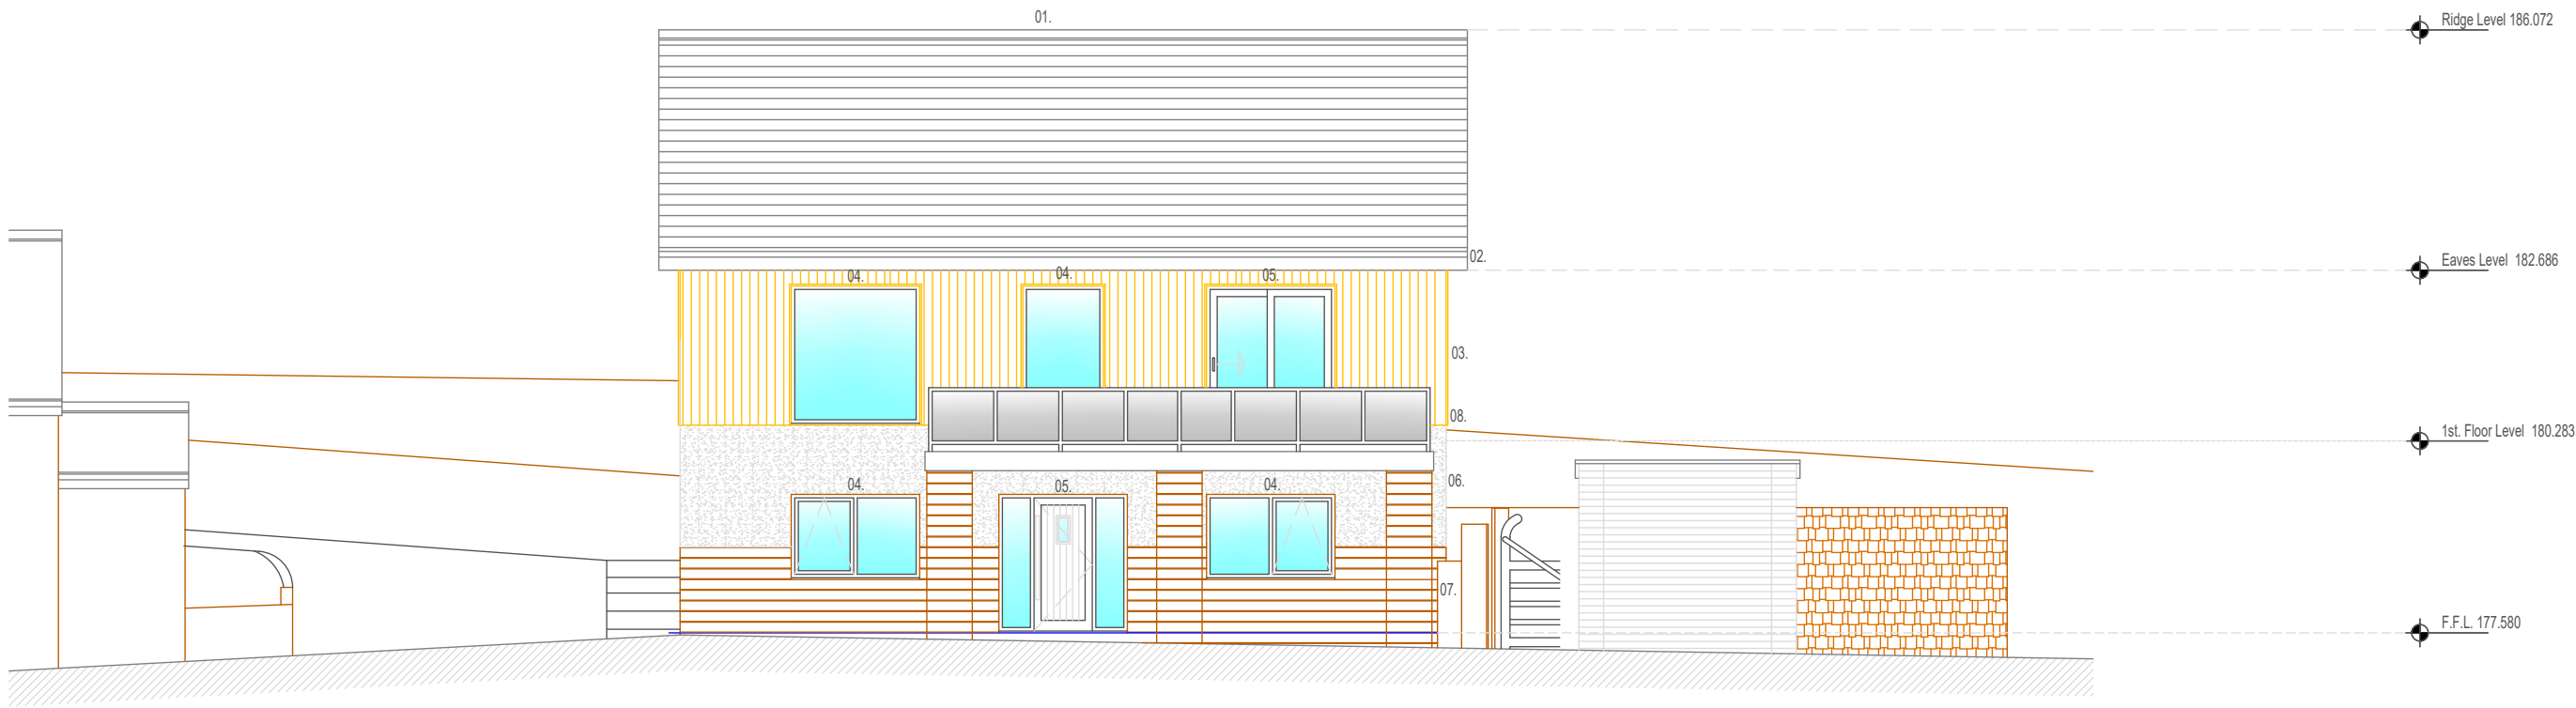

PROPOSED NORTH ELEVATION

Scale bar 1 : 100

 

 JPL Design and Construct Ltd. www.jpldesignandconstruct.co.uk E-mail jp@jpldesignandconstruct.co.uk 12, Ormskirk Close, Seddons Farm, Bury, BL8 2JG Telephone 0161 272 0643	Client	Ms. H. Sheppard, Ferns Farm, Turton Rd., Tottington, BL8 3QH	Scale at A3 As stated
	Site	Ferns Farm, Turton Rd., Tottington, BL8 3QH	Project no. SHE0005
	Project	Demolition of stables and erection of detached house	Date 12.12.22.
	Title	Proposed Elevations - 1 of 2	Drawing no. E03
	All drawings are the Copyright of JPL Design and Construct Ltd. This drawing may not be copied by any 3rd. party without prior permission.		Revision