




Proposed Elevations @1:100

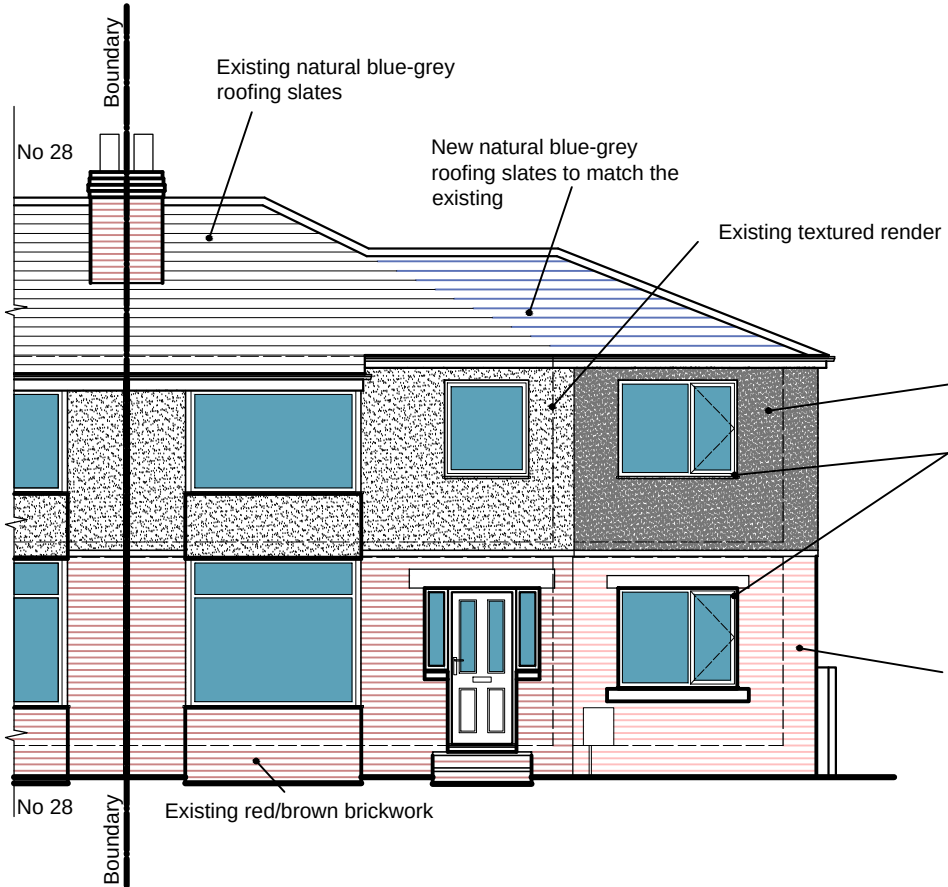

Proposed South Elevation

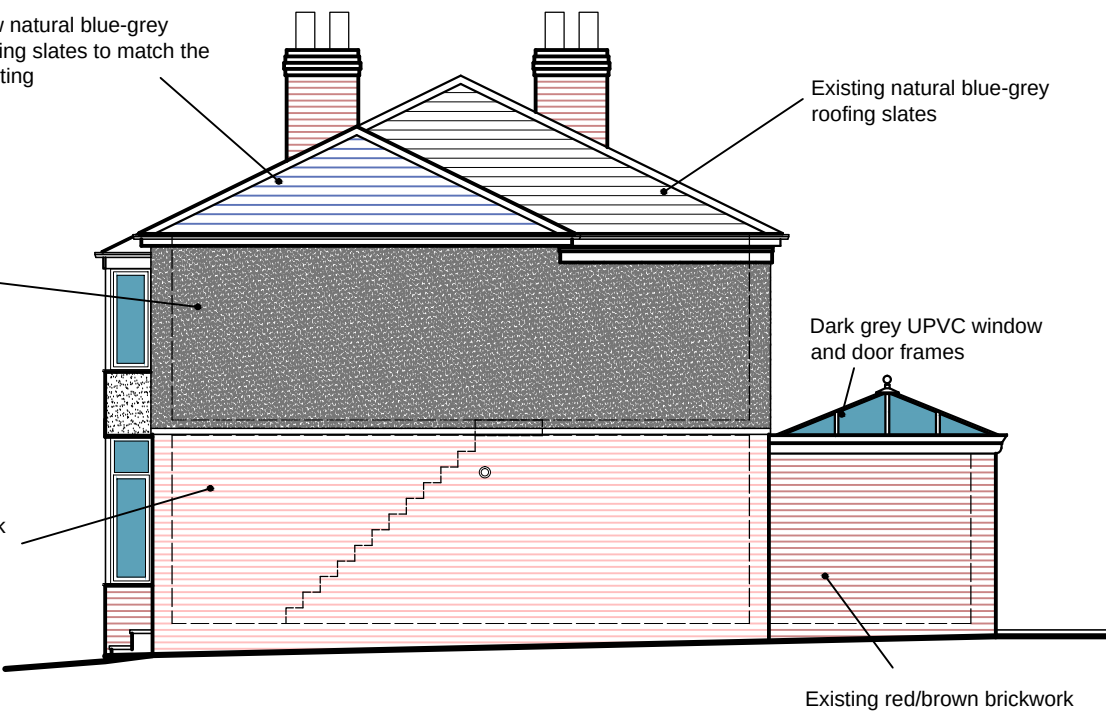


Proposed East Elevation

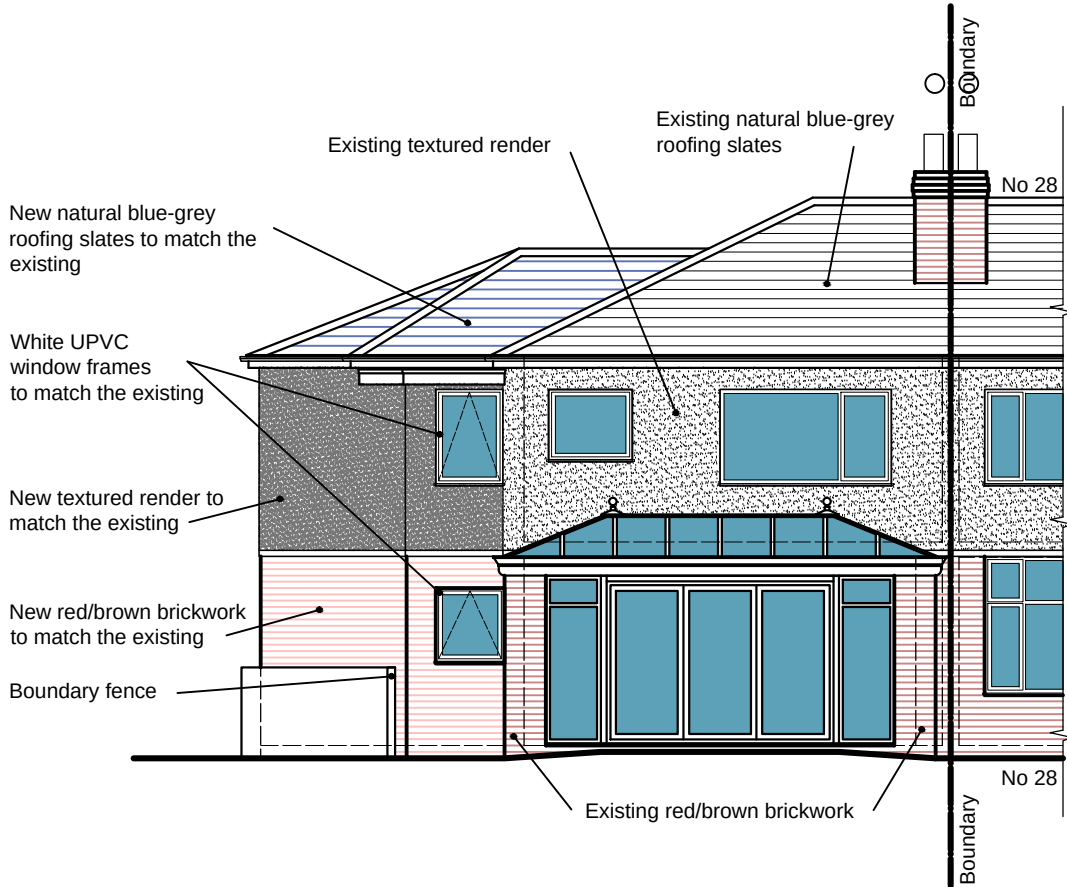


Proposed North Elevation


- NOTES
- This drawing is copyright. No unauthorised copying of drawing without the express permission of the architect.
 - Do not scale from prints. Use figure dimensions only.
 - Contractors to check all dimensions on site prior to commencement of works.
 - All works to be carried out in accordance with current statutory Health and Safety Regulations.
 - This drawing is to be read in conjunction with all relevant consultants' and / or specialists' drawings / documents and any discrepancies or variations are to be notified to the architect before affected work commences.
- | REV. | AMENDMENTS | DATE |
|-------|-----------------|----------|
| Rev A | Roof plan added | 23-06-27 |

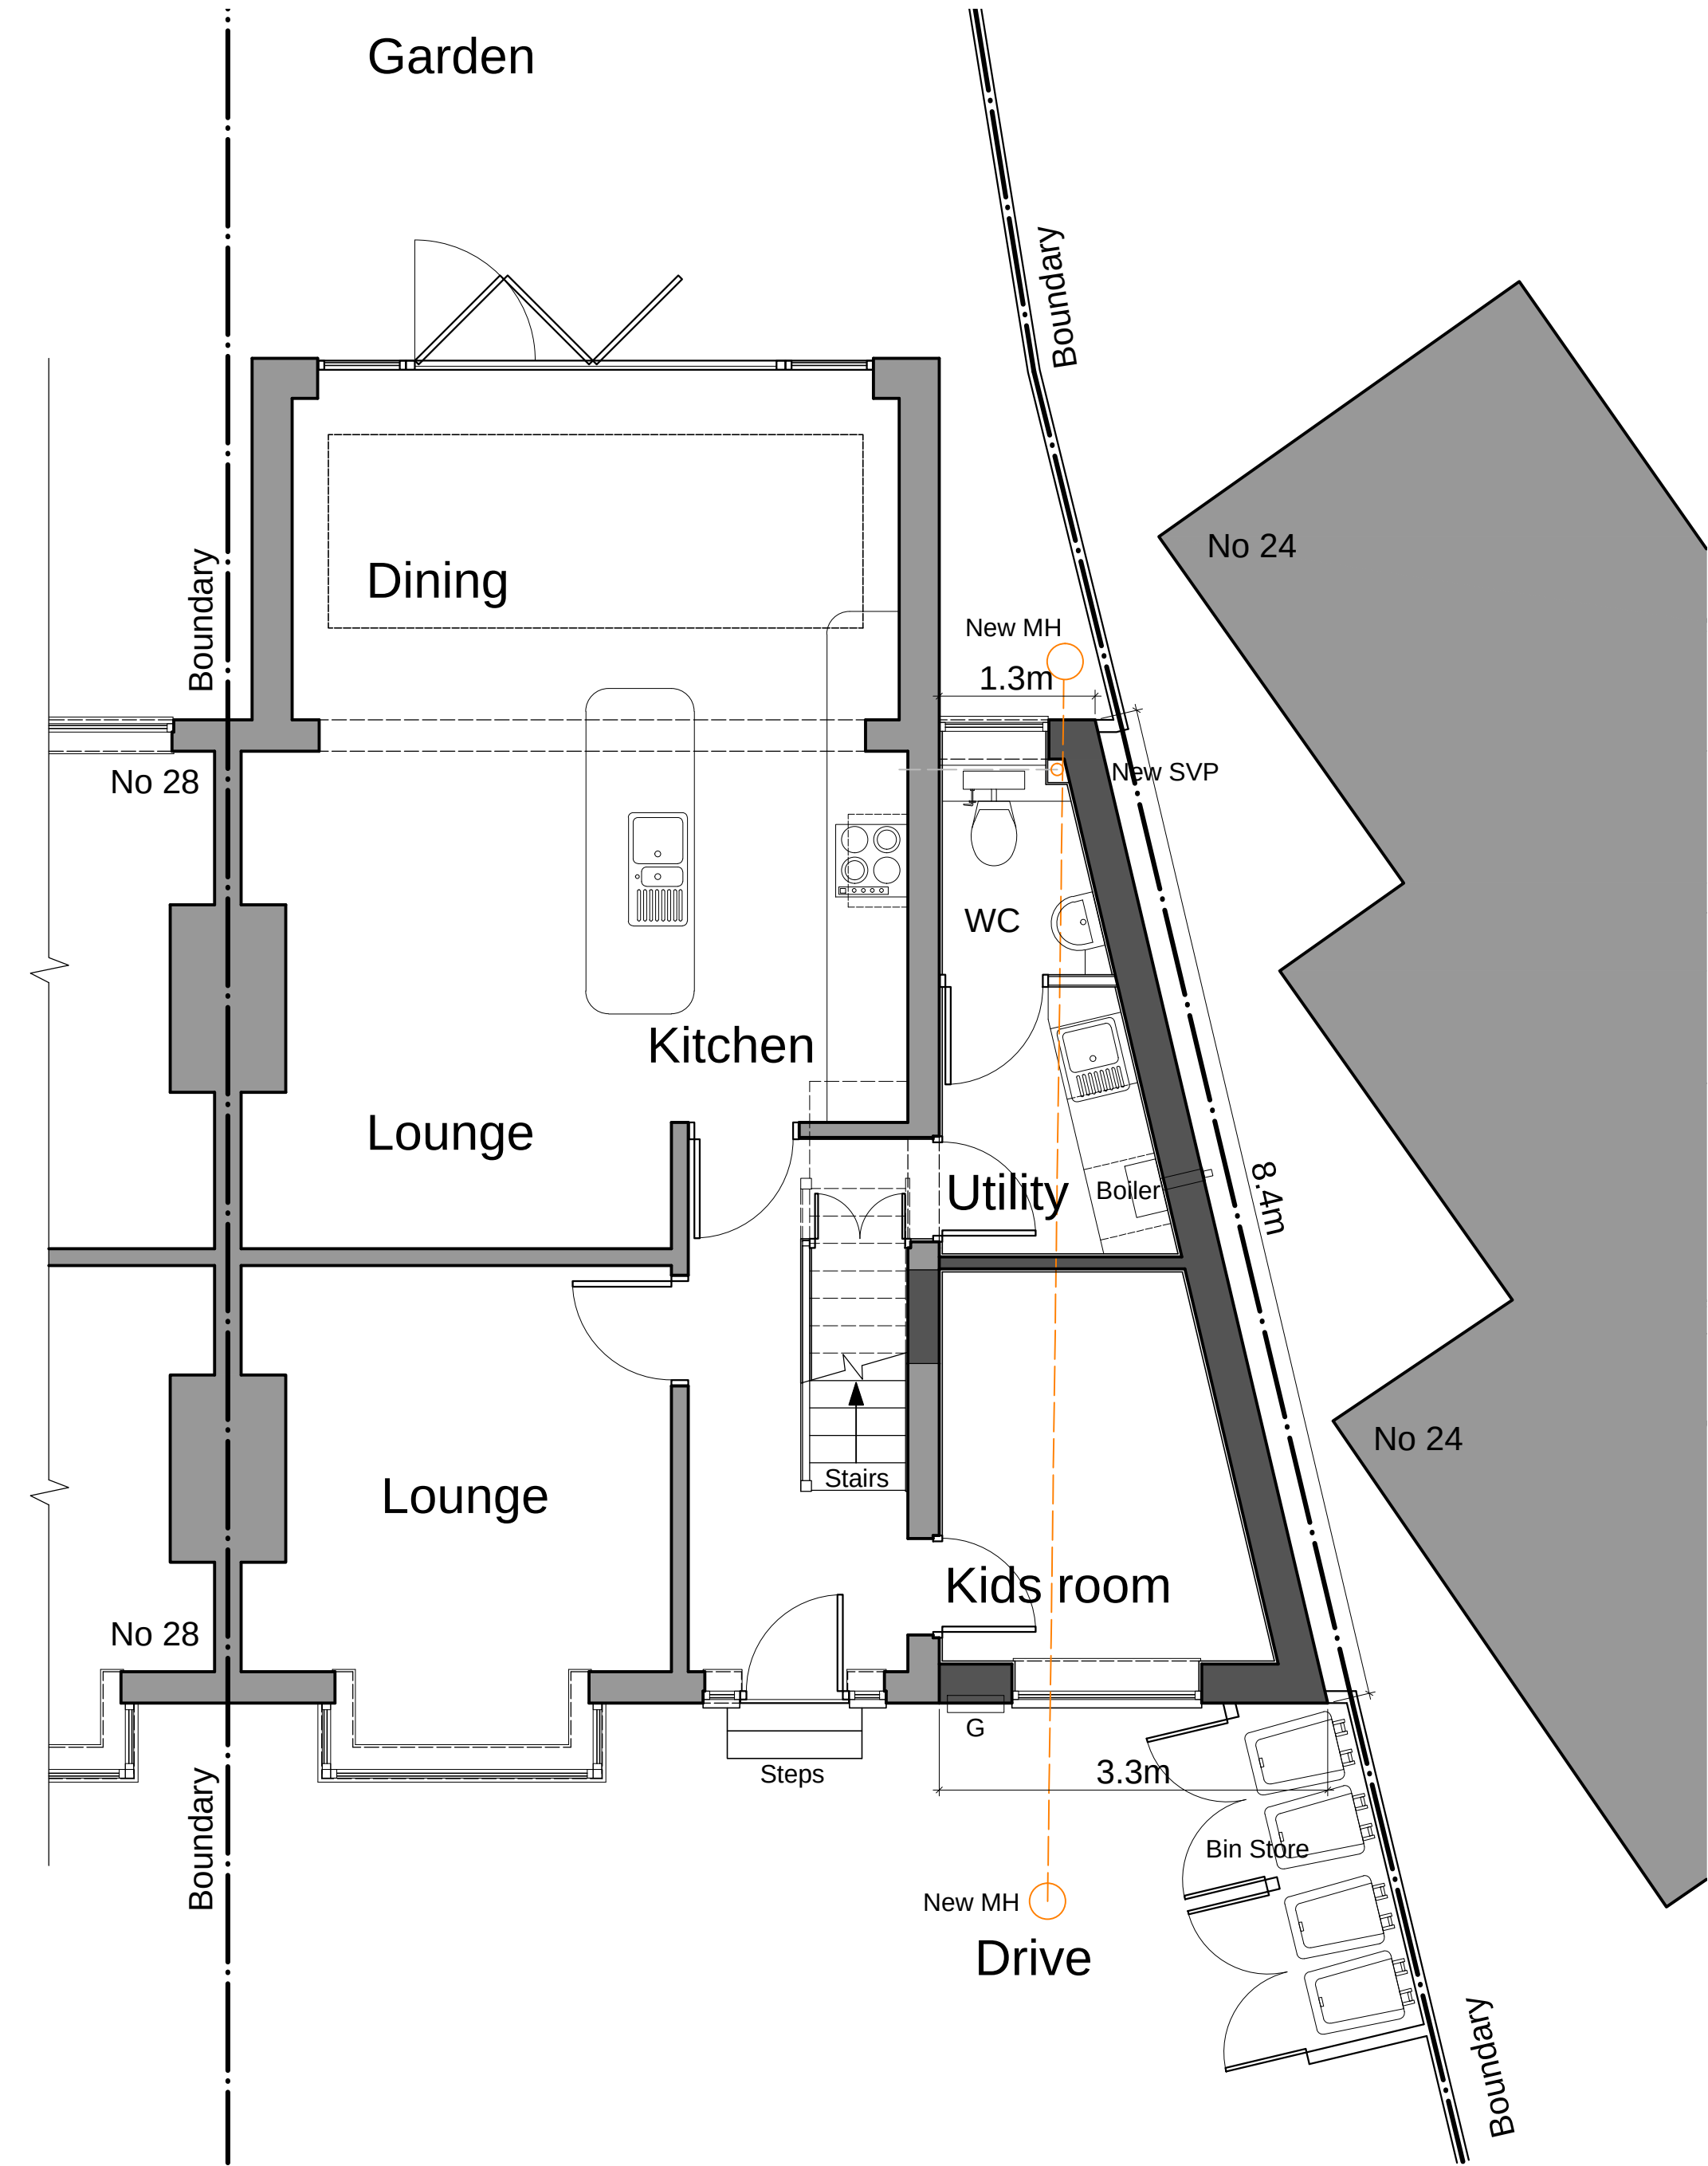

Proposed Ground Floor Plan

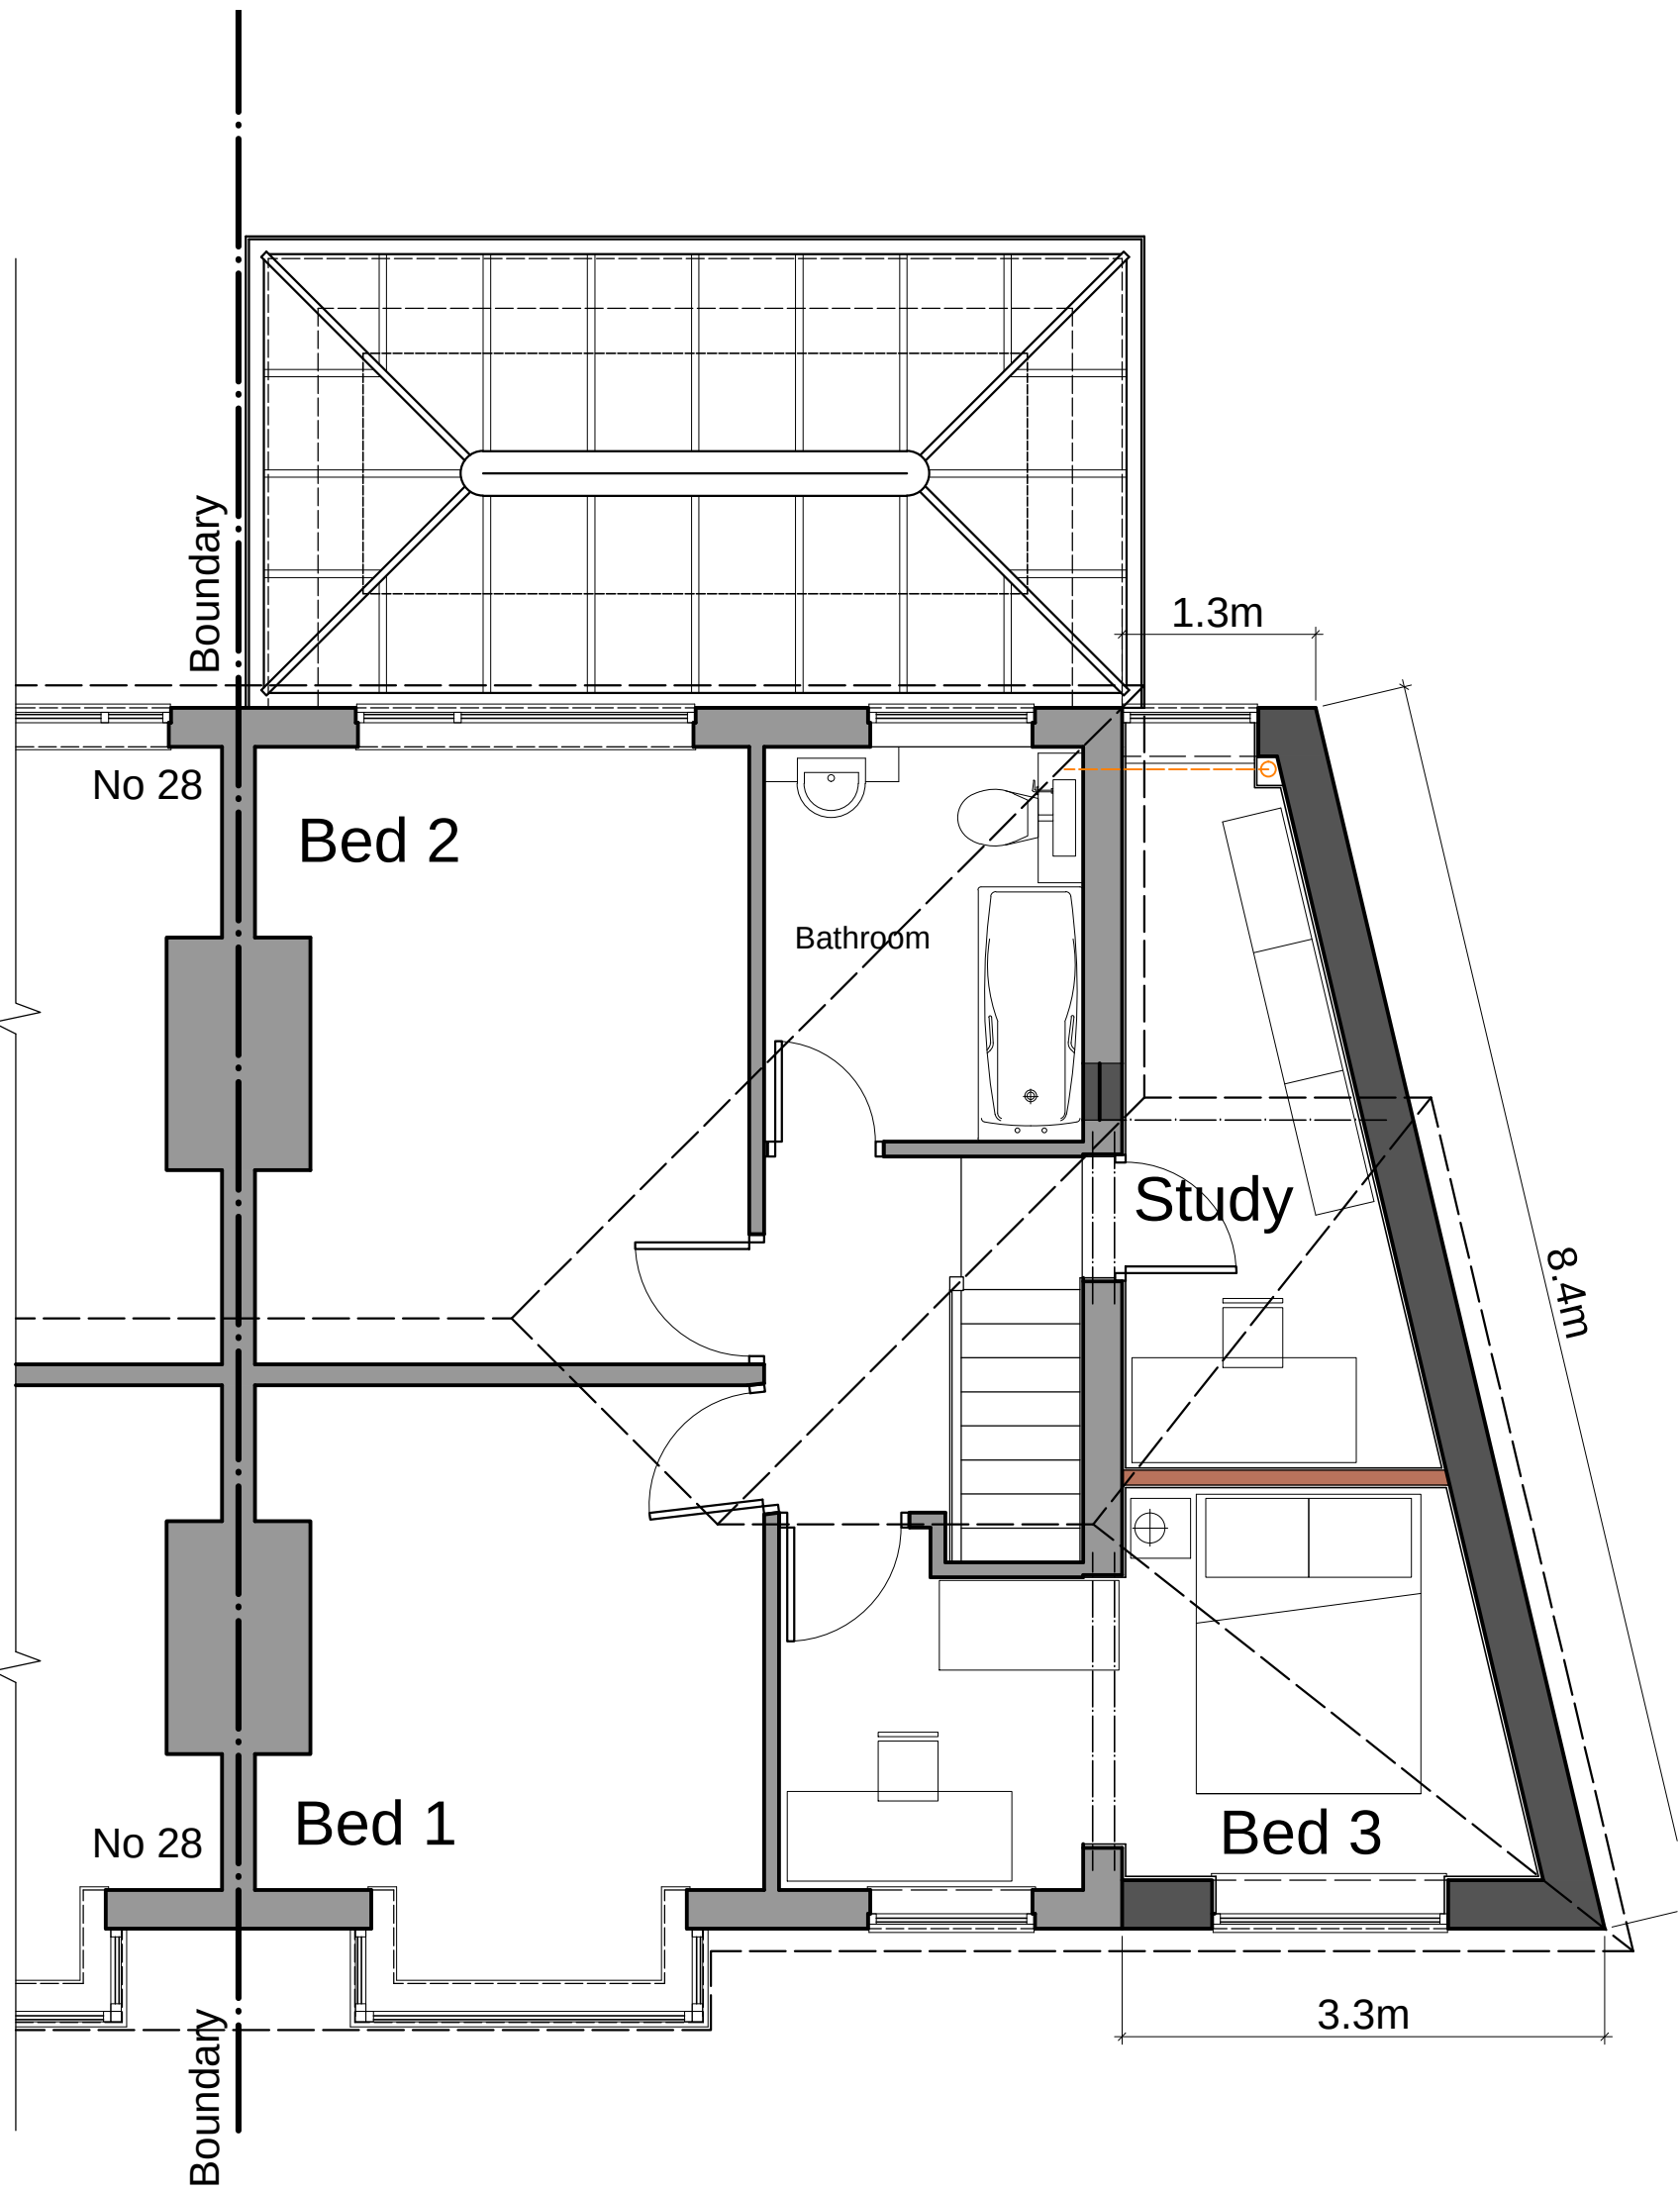


Proposed First Floor Plan

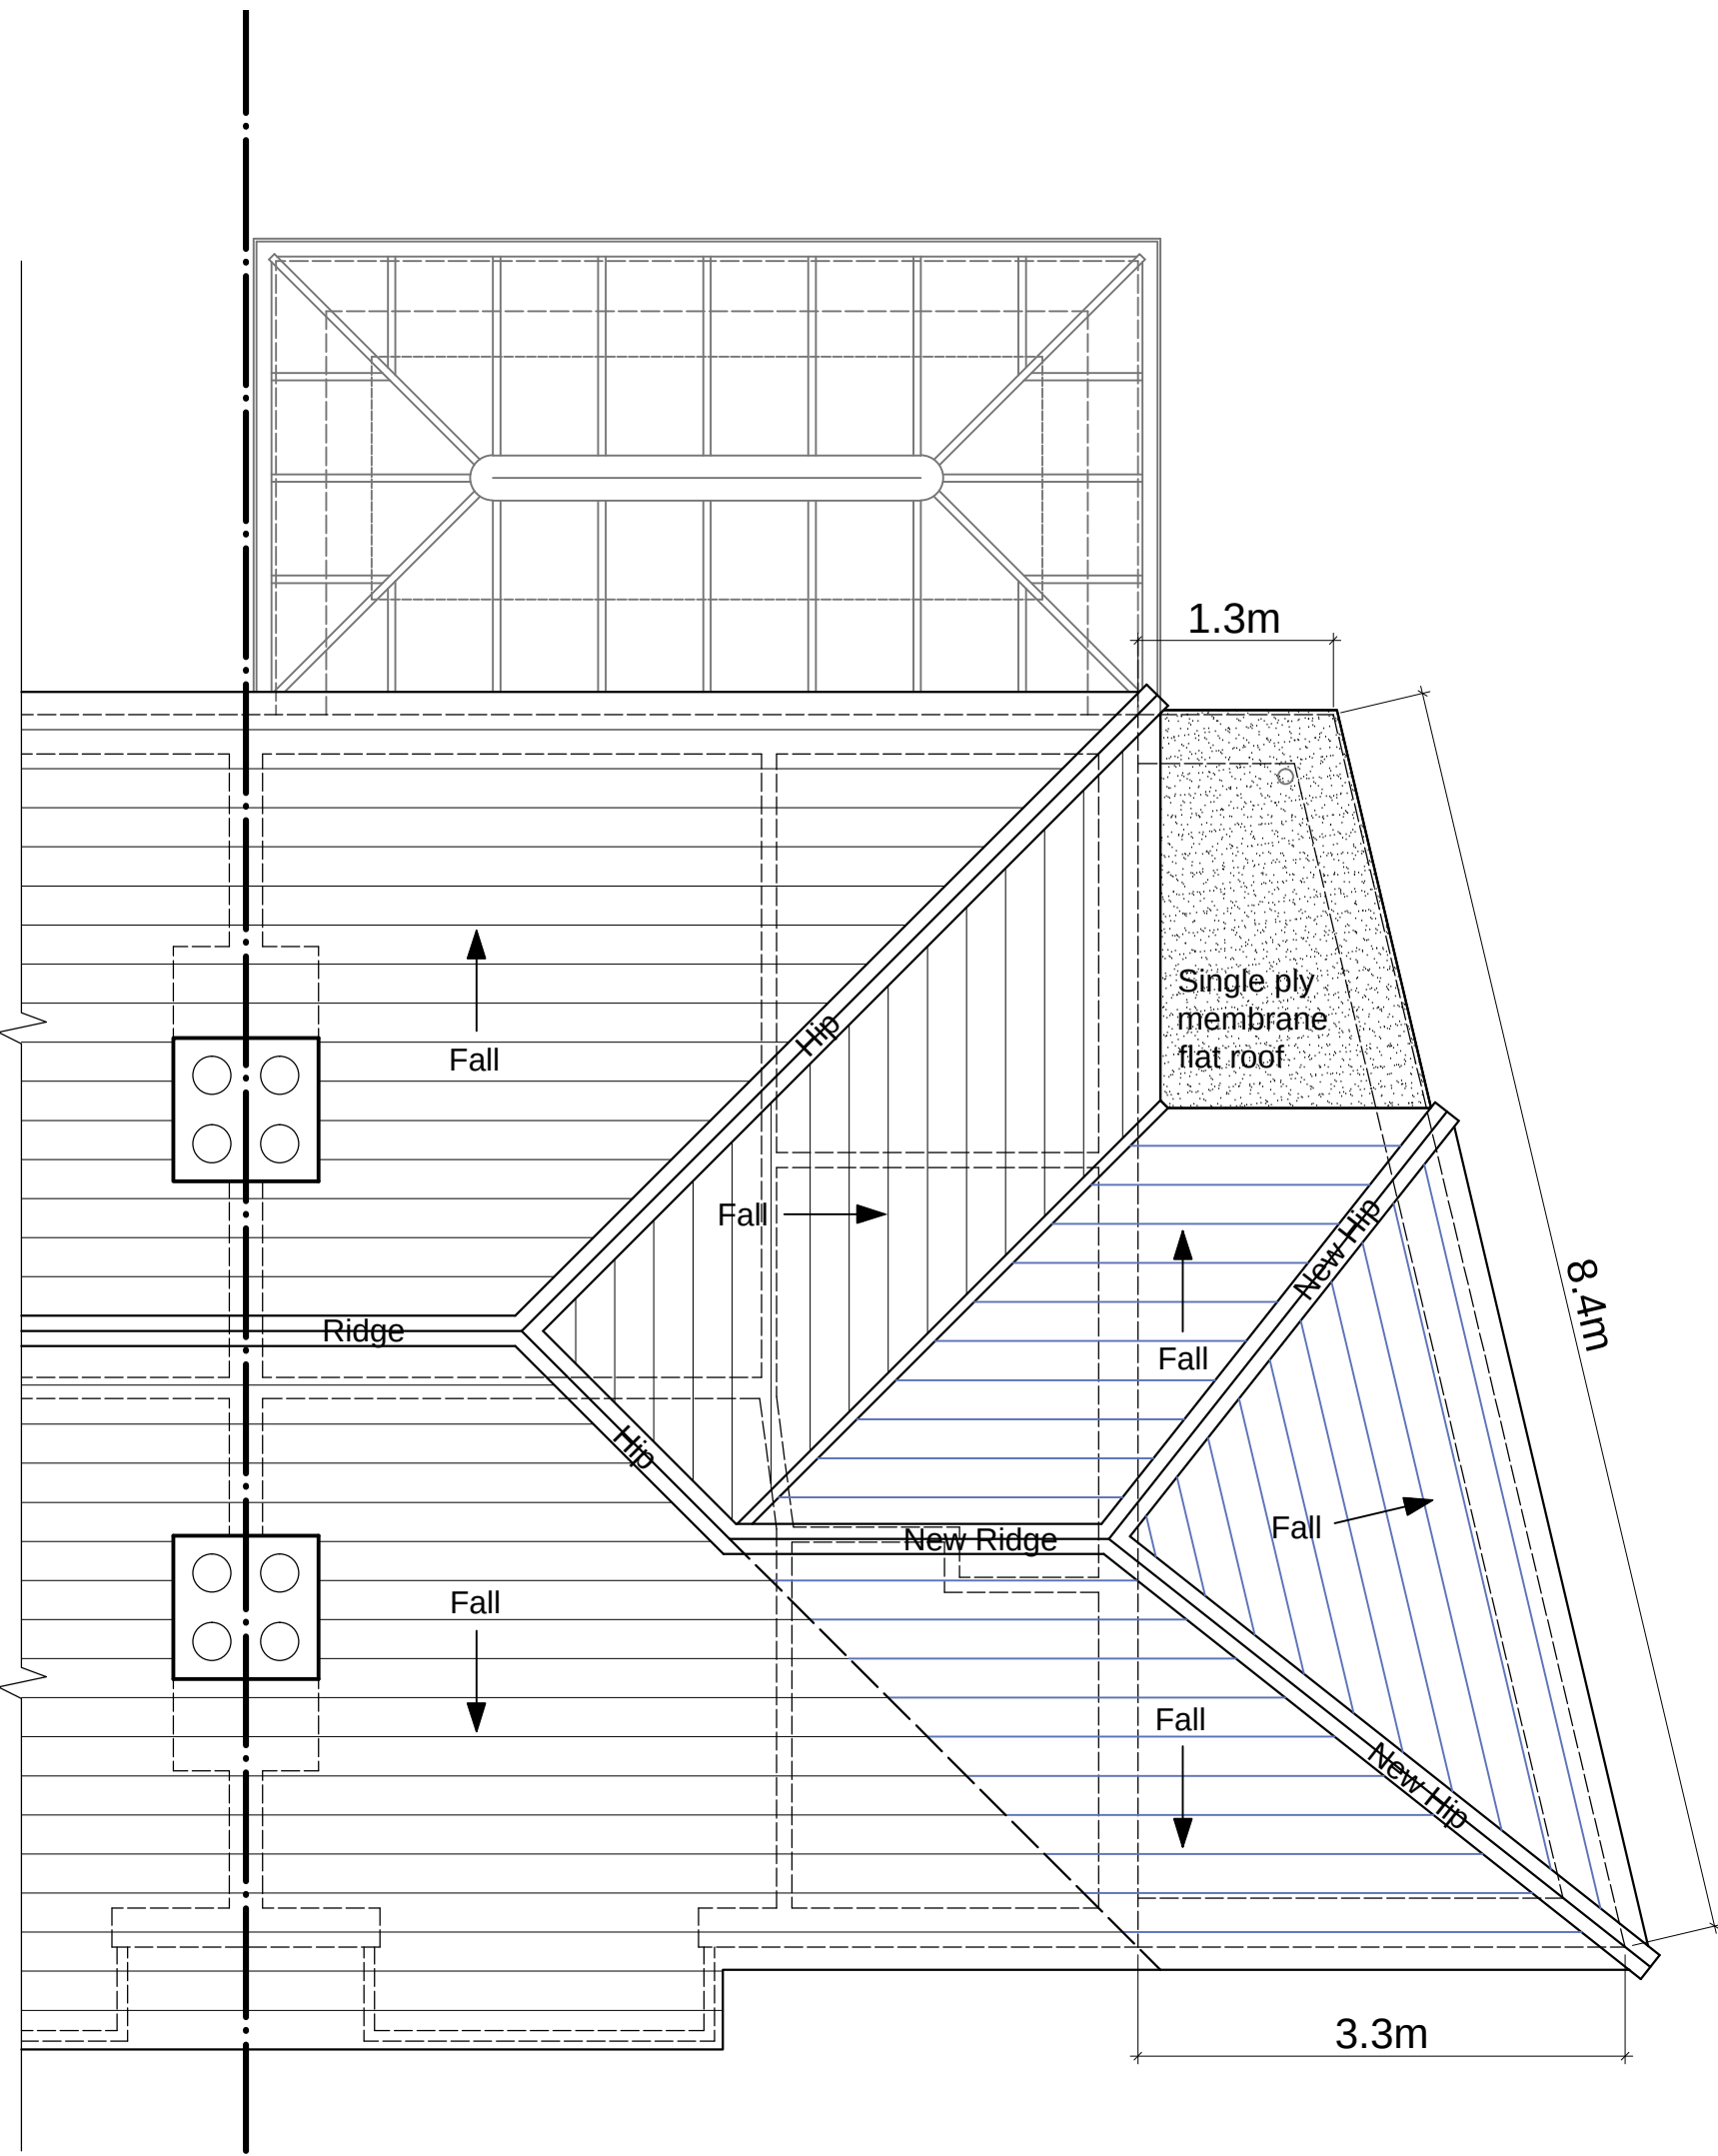

Proposed Roof Plan

Proposed Floor Plans @1:50

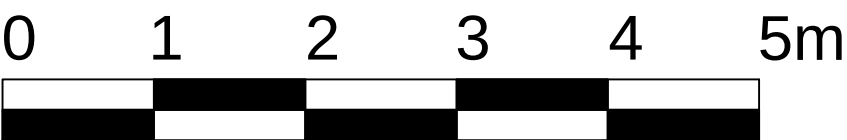

Project	EXTENSION & ALTERATIONS TO: 26 WESTGATE AVENUE, HOLCOMBE BROOK, RAMSBOTTOM, BURY BL0 9SS
Drawing	PROPOSED GROUND AND FIRST FLOOR PLANS AND PROPOSED ELEVATIONS
Client	MR J. BARROW
Dwn. By	NP
Scale	1:50 & 1:100 @ A1
Drg. No.	23-02-10-A
Drg. Size	A1
Date	APRIL 2023