






IMPORTANT NOTES

DO NOT SCALE FROM THIS PLAN

THESE ELEVATIONS ARE DRAFTED TO ALLOW THE PLANNING AUTHORITY TO MAKE A DECISION ON THE PROPOSED DEVELOPMENT AND FOR NO OTHER PURPOSE. THESE ELEVATIONS ARE NOT BUILDING REGULATION COMPLIANT AND SHOULD NOT BE RELIED UPON AS SUCH. THE DECISION NOTICE (WHEN AVAILABLE) SHALL PROVIDE THE EXACT DIMENSIONS OF THE PROPOSED BUILDING AND SHOULD BE RELIED UPON. THESE PLANS SHOULD NOT BE USED AS DEFINITIVE AND ANY MEASUREMENTS SHOULD BE TAKEN AND CHECKED FROM THE PROPOSED SITE.

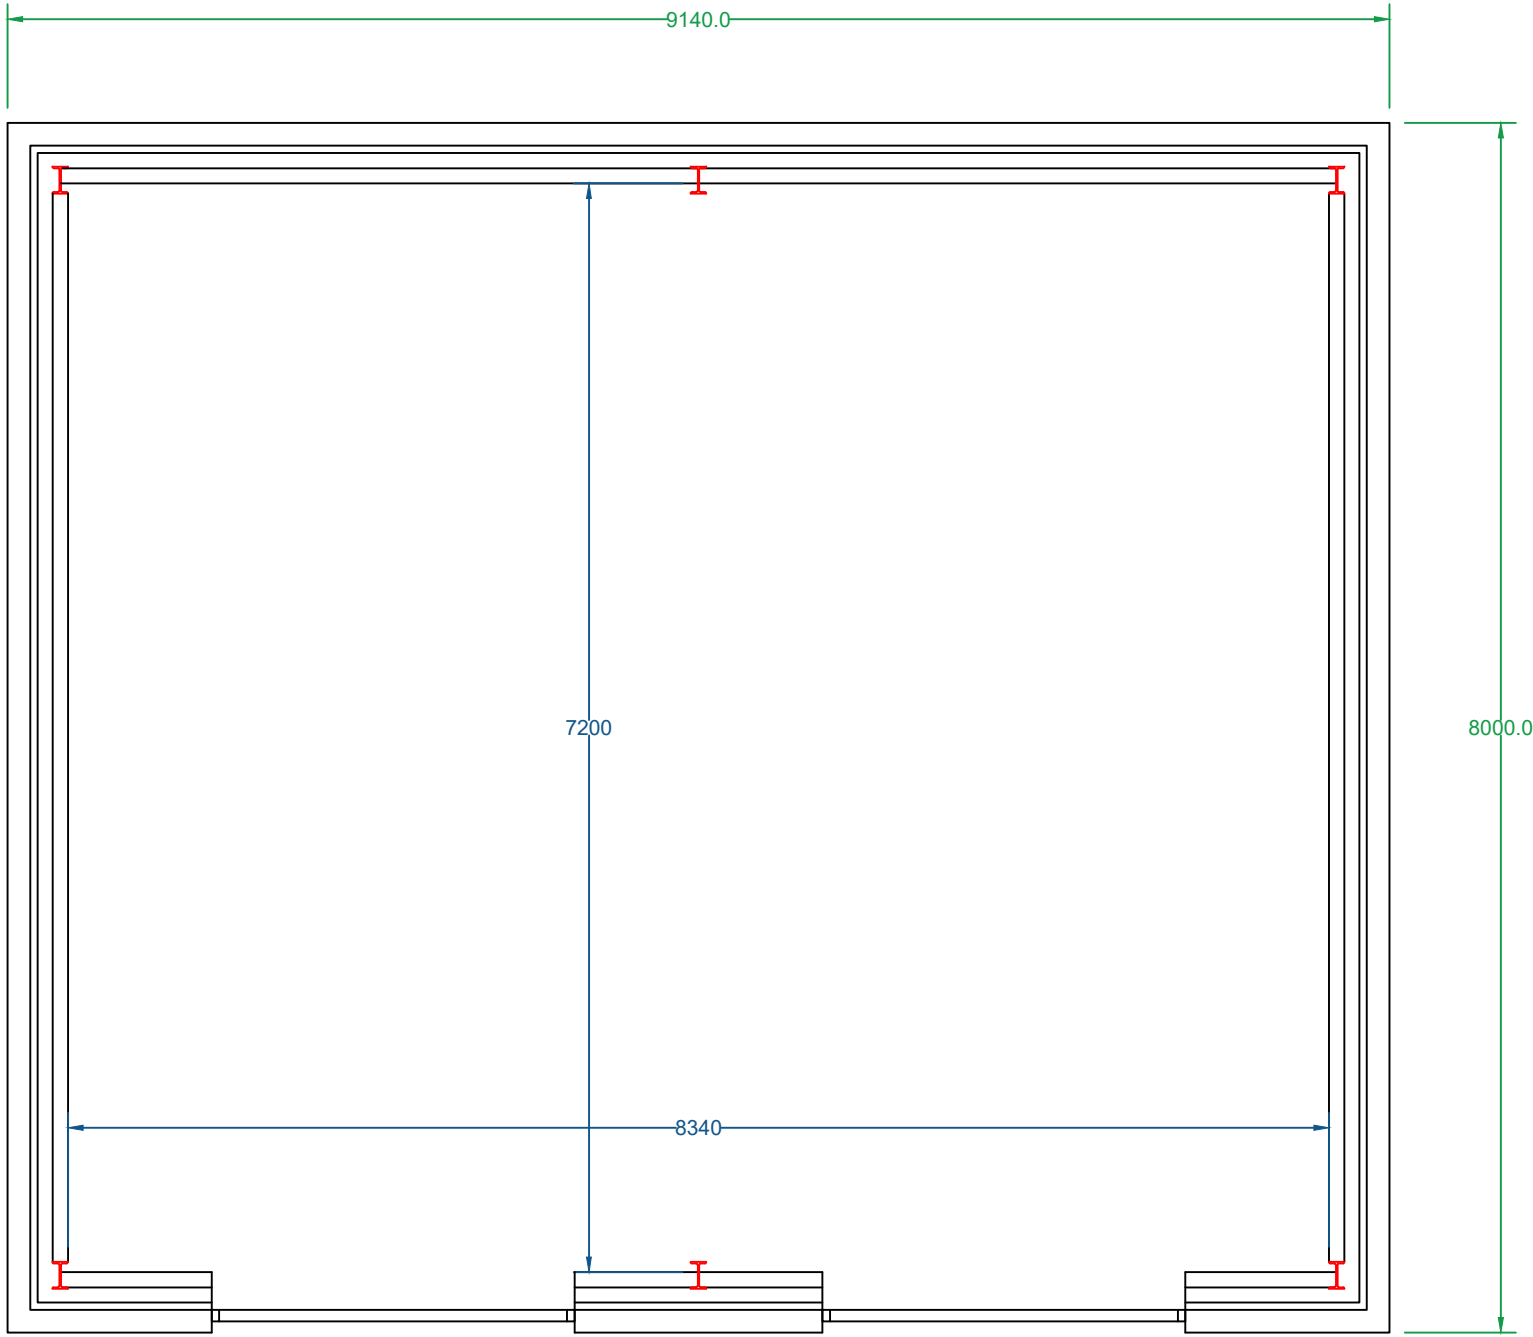

Proposed Ground Floor Plan
Scale (1 : 50)

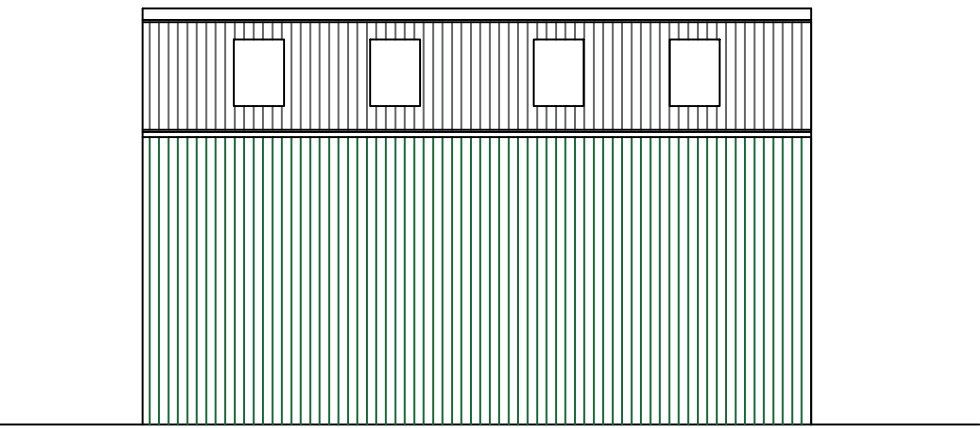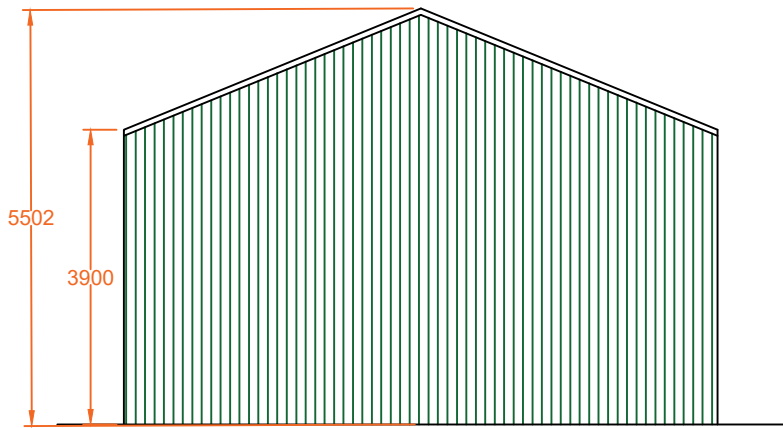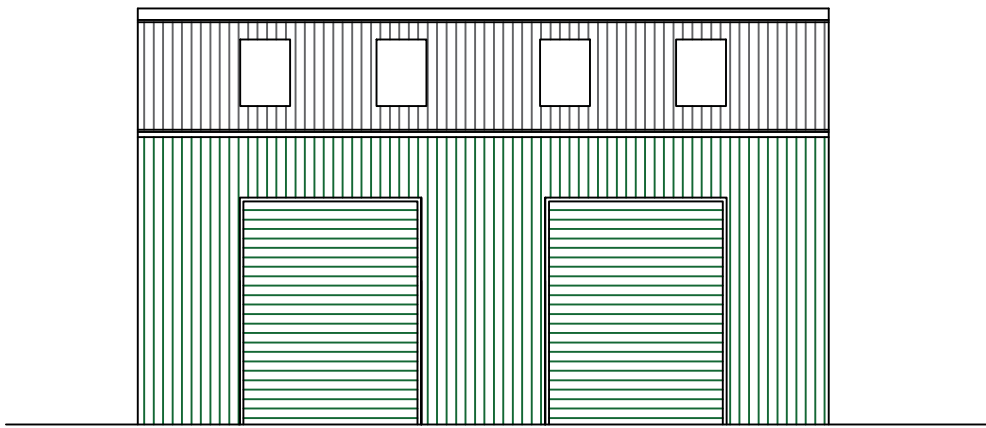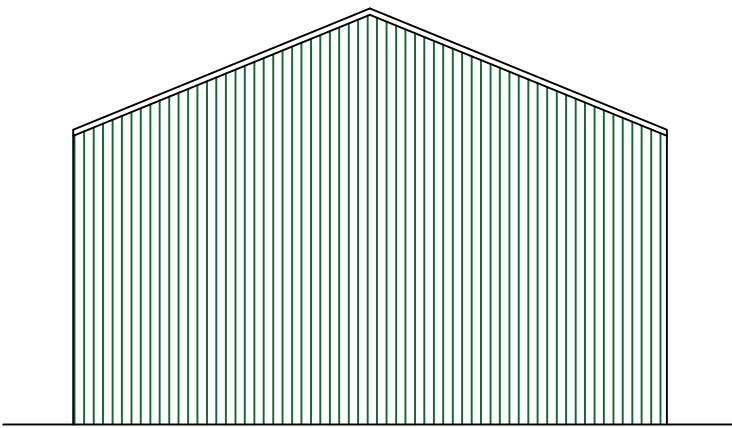

Proposed Elevations
Scale (1 : 100)

A.	Amended at the request of client	16/11/2022
Revision		Date
 MACMARSHALLS 112-116 Chorley New Road, Bolton, BL1 4DH info@macmarshalls.co.uk Tel: 01204 555660 www.macmarshalls.co.uk		
Drawing Title: Proposed New Goat Shelter		
Site Location: Tom Nook Farm Turton Road Tottington bury BL83QG		
Drawing Status: Proposed Plans		
Date: 16/07/2022	Drawn by: JHolden	
Scale: 1:100 @ A1	Rev: C 11 - 001	Revision: A.
Client: Mr & Mrs Mackenzie		