





GA Front Elevation
1 : 50




GA Rear Elevation
1 : 50

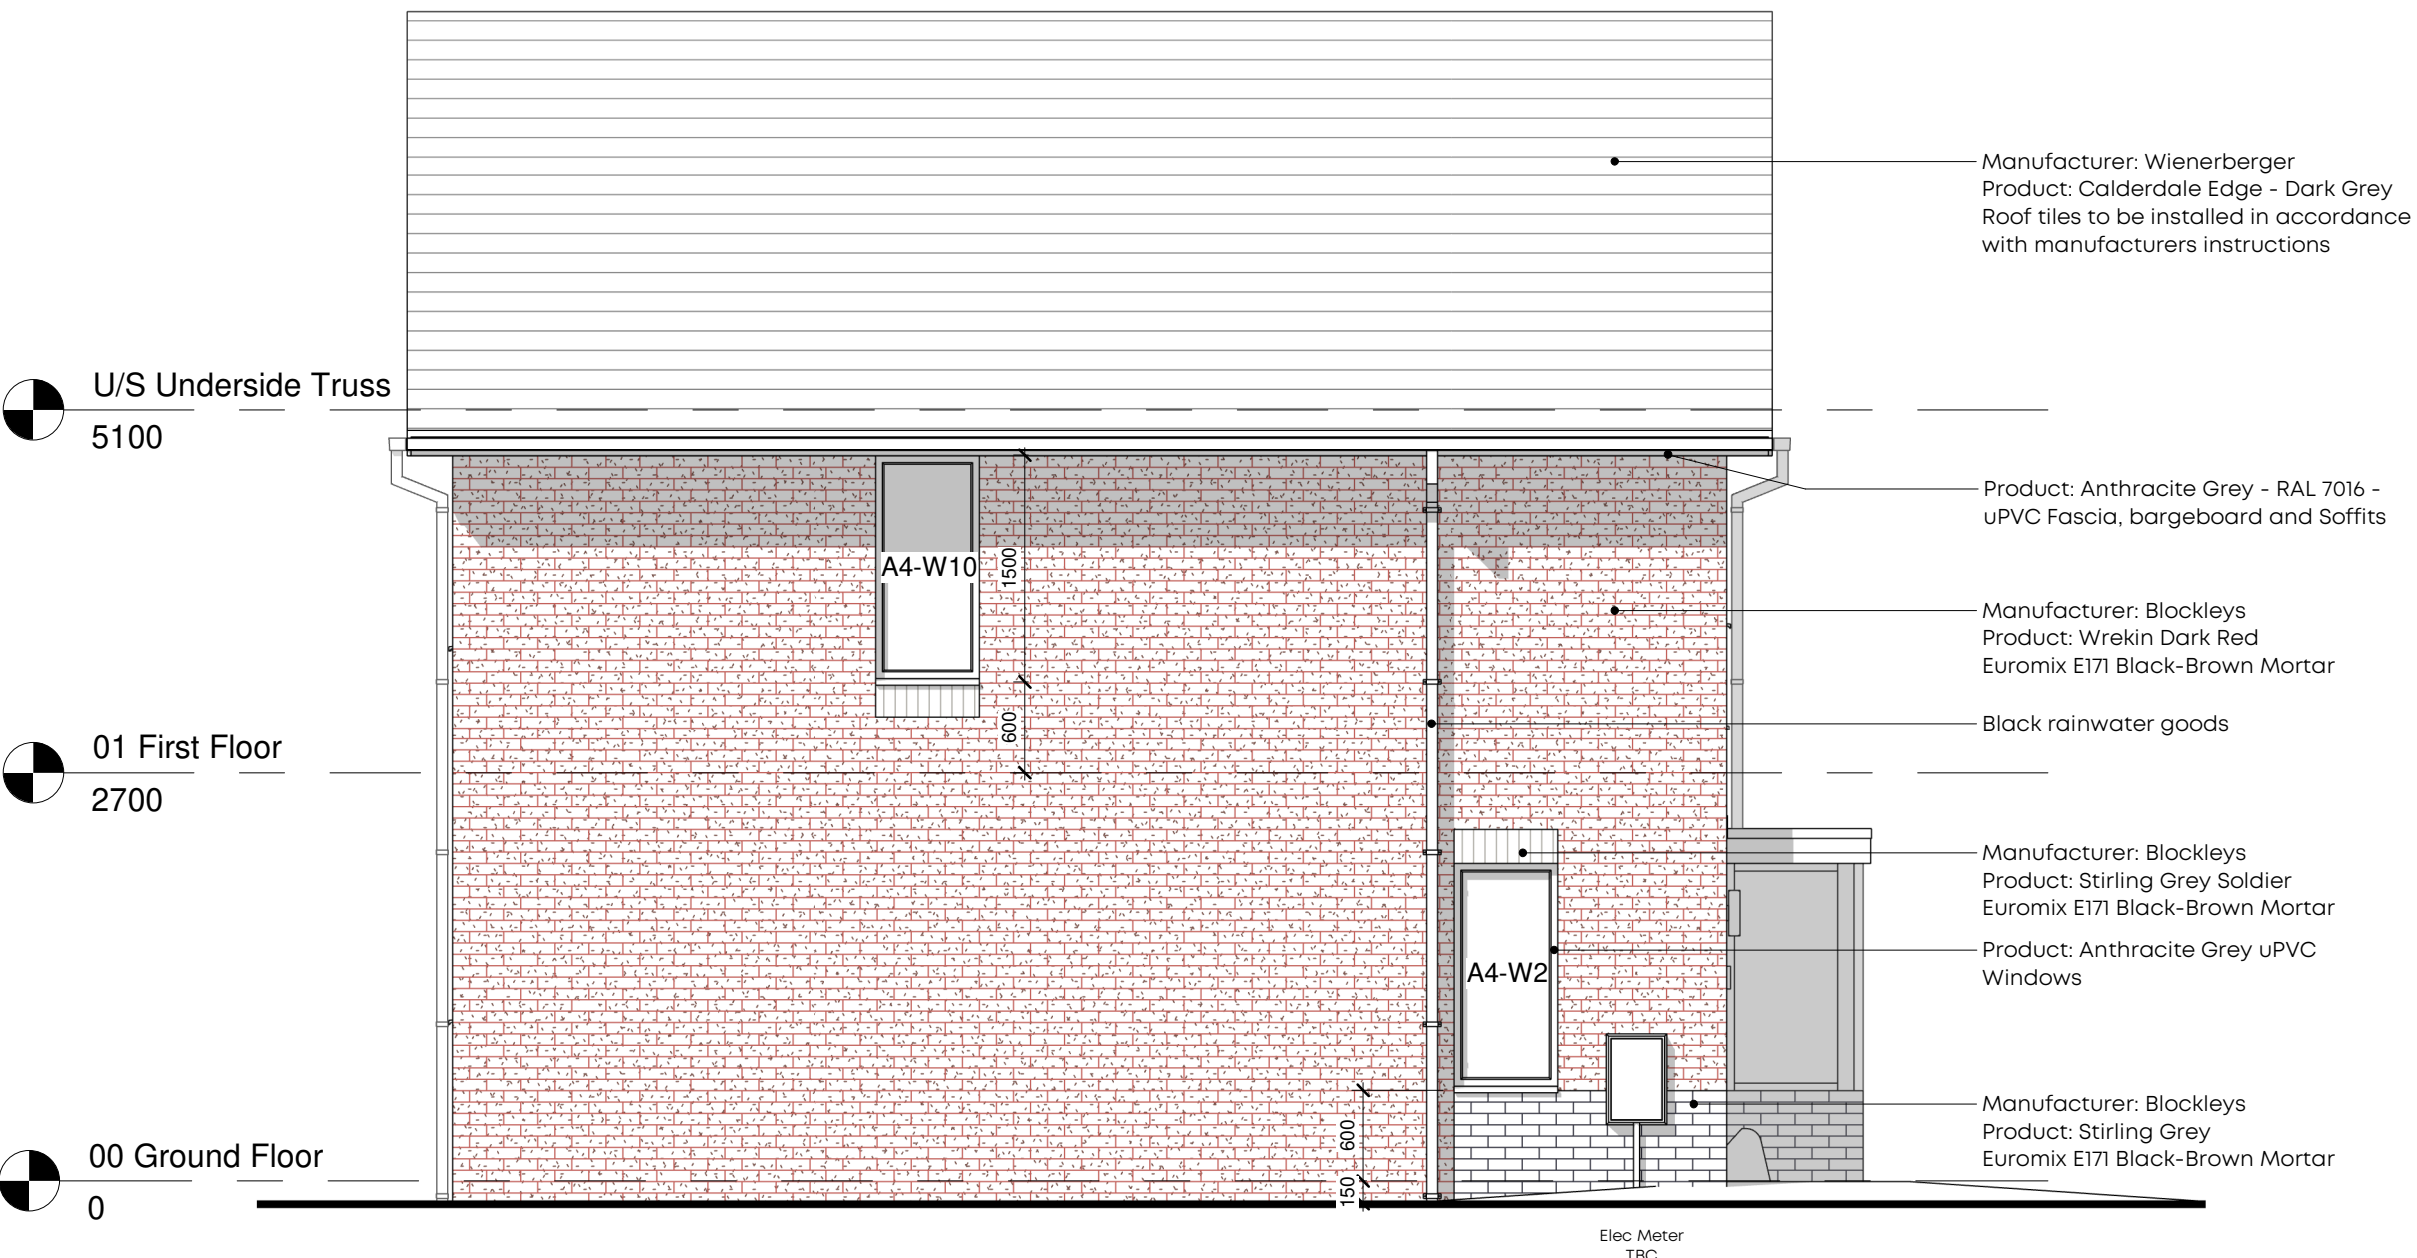

GA Side Elevation 1
1 : 50

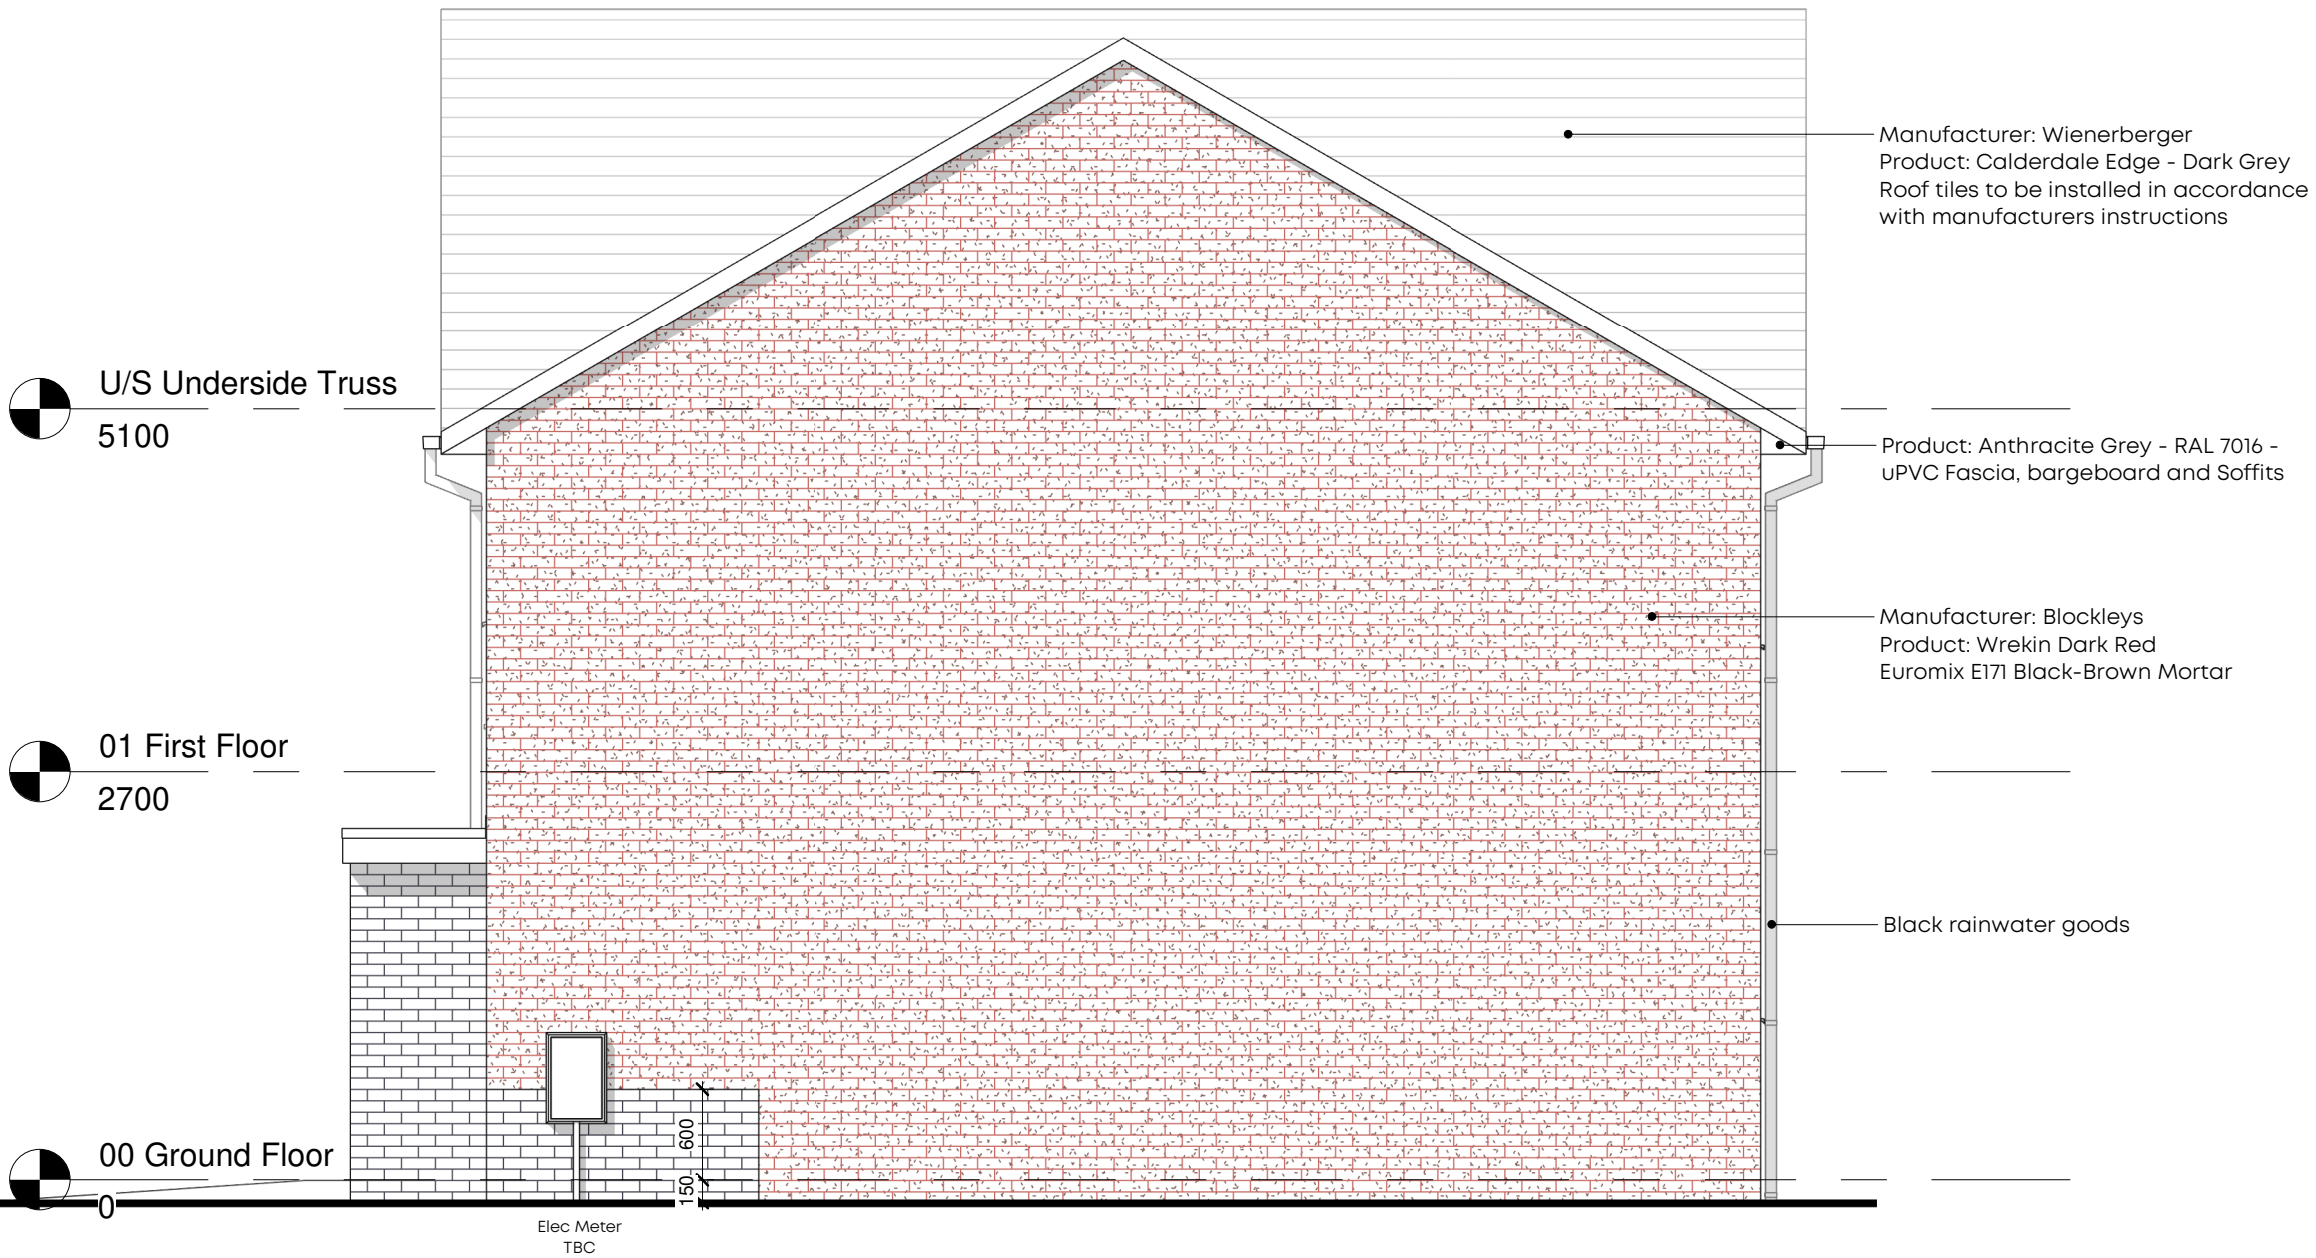

GA Side Elevation 2
1 : 50

 

CLIENT:
Onward

PROJECT:
New Residential Development
Victoria Avenue, Whitefield, Bury

DRAWING NUMBER:
21059-PJA-A4-ZZ-DR-A-2203

DRAWING TITLE:
House Type A4 - 3B5P Houses - Elevations

STATUS:
CONSTRUCTION

SCALE: 1 : 50@A1 DATE: 12/04/23 BY: SD CHECKED: PO

PADDOCK
JOHNSON

Studio 2, The Lyceum,
Both Street, Port Sunlight,
Merseyside, CH62 4JU
0151 643 1234
admin@paddockjohnson.com
www.paddockjohnson.com
Paddock Johnson Partnership
Limited. Registered in England
and Wales. No. 06684275