




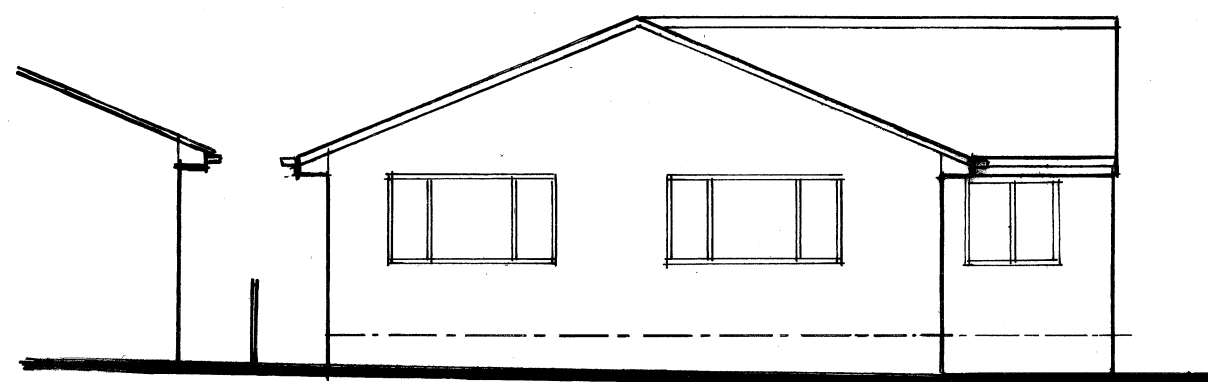


FRONT ELEVATION 1:100

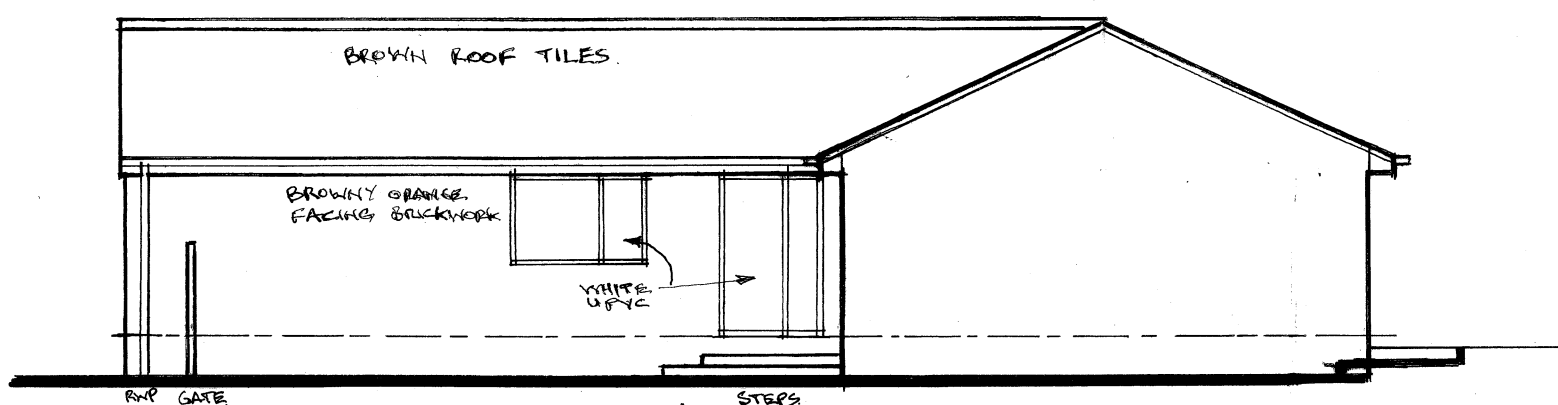


R.H. SIDE ELEVATION.

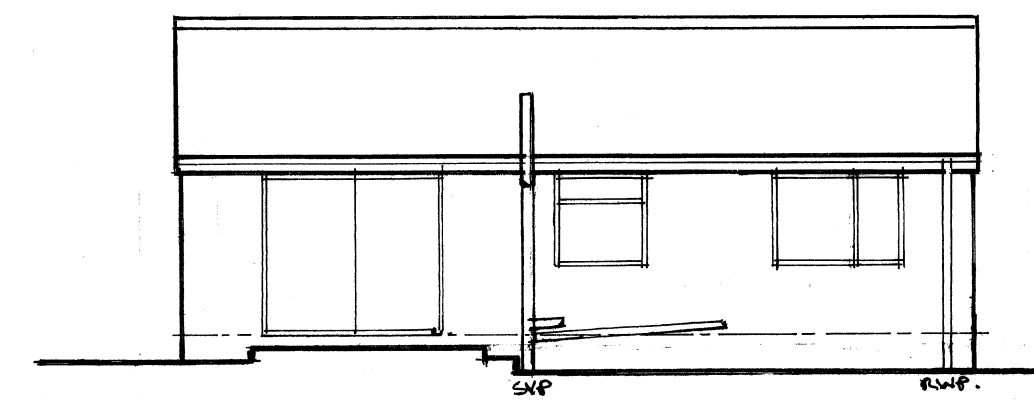


REAR ELEVATION

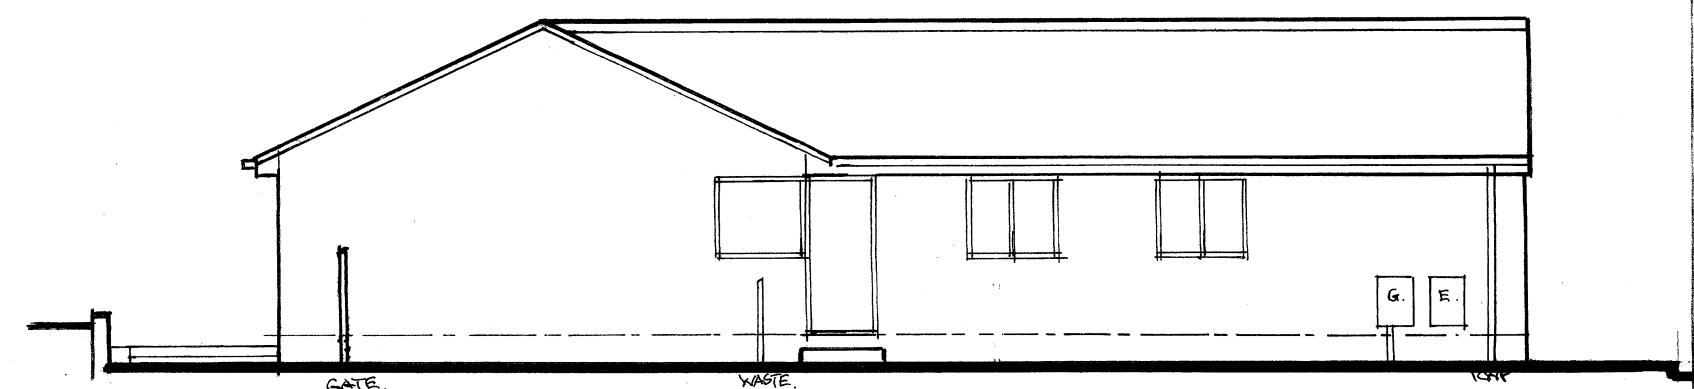


L.H. SIDE ELEVATION.

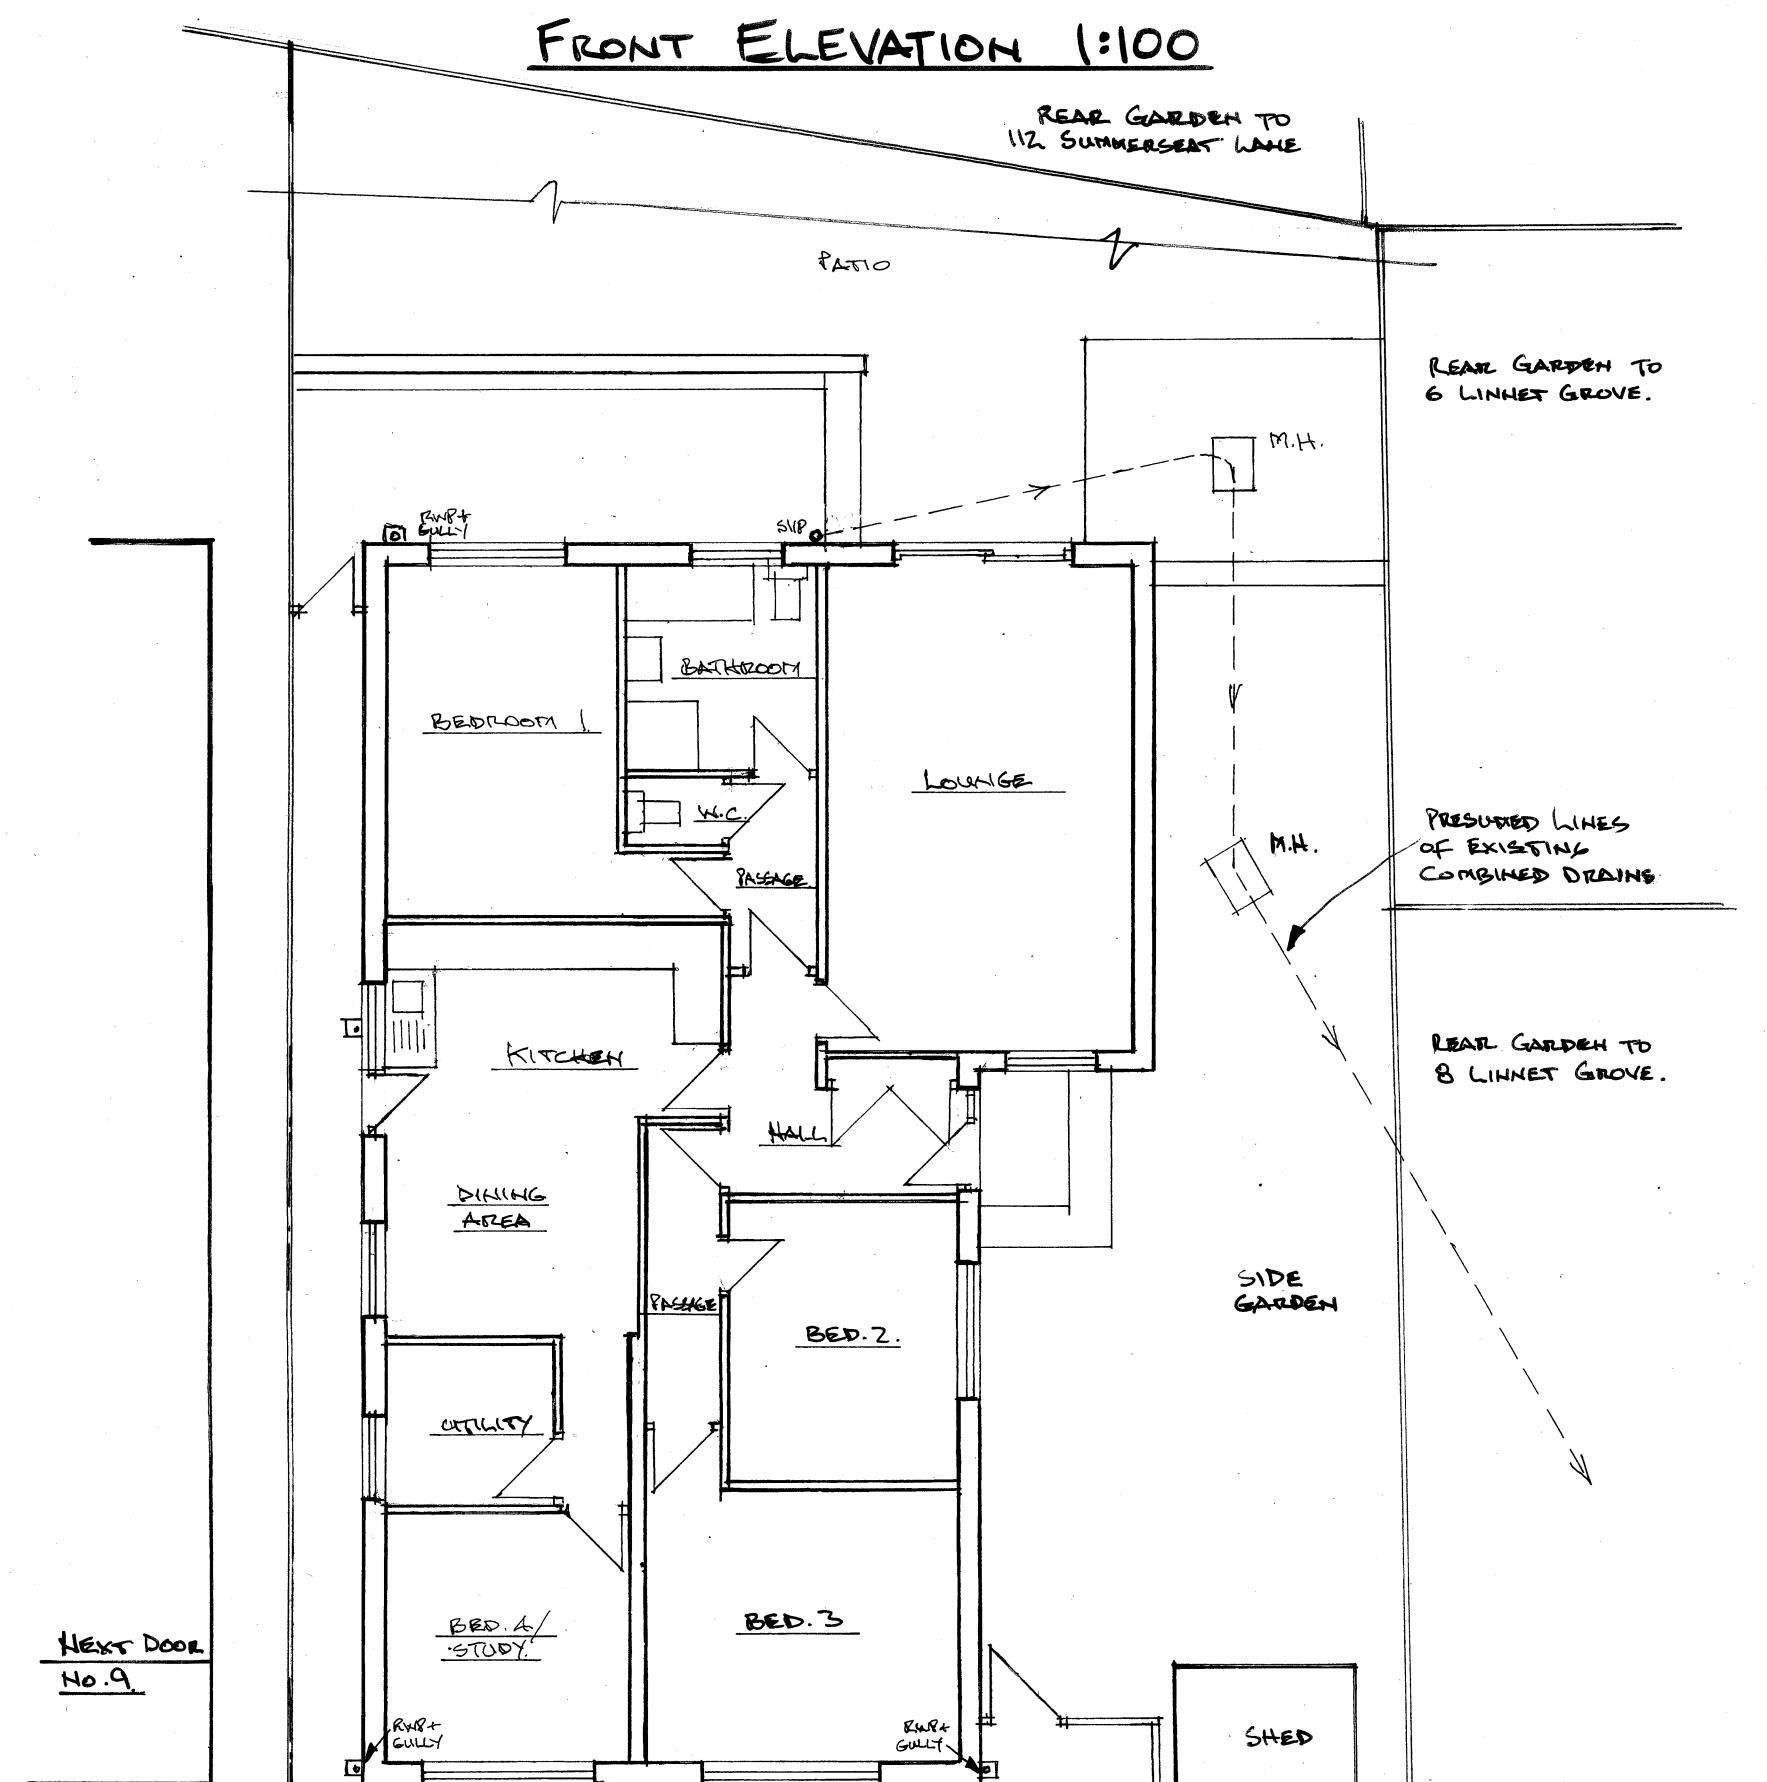

GROUND FLOOR PLAN
1:100

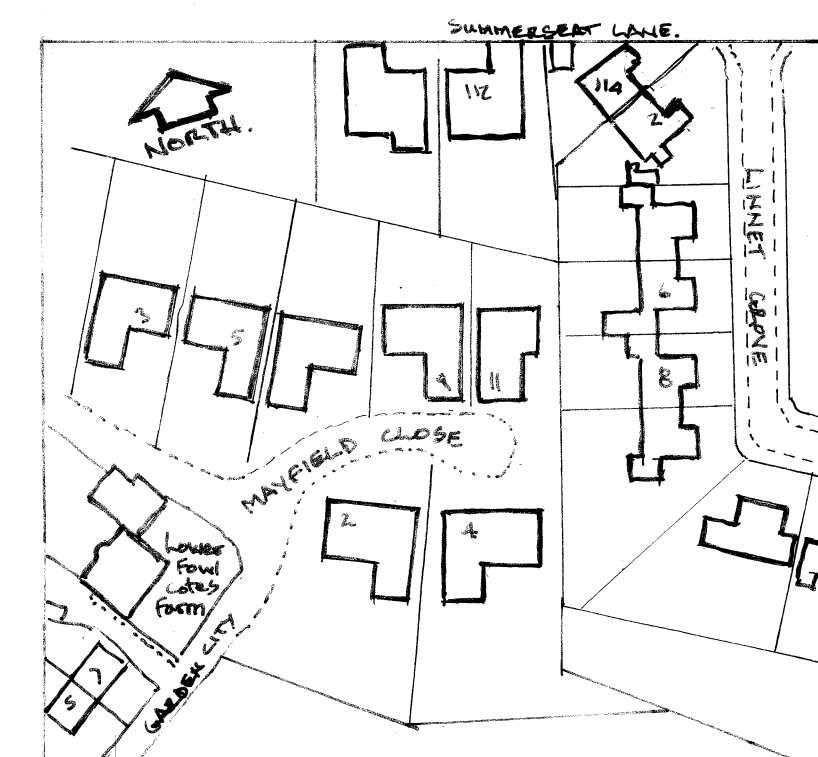

LOCATION PLAN 1:1250

 

Architectural & Building Services

NEIL BUTTERWORTH

Tel:
Mobile: 07785 275483

89 Higher Ainsworth Road,
Radcliffe, Manchester, M26 4JJ.

Job Title PROPOSED SINGLE STOREY SIDE
EXTENSION, & EXTERNAL ALTERATIONS,
AT 11 MAYFIELD CLOSE,
HOLCOMBE BROOK, BURY.

Drawing Title EXISTING PLANS & ELEVATIONS.

Scale <u>1:100</u>	Date <u>MAY 22</u>	Drawn by <u>N.B.</u>	Drawing No. <u>1</u>
-----------------------	-----------------------	-------------------------	-------------------------