



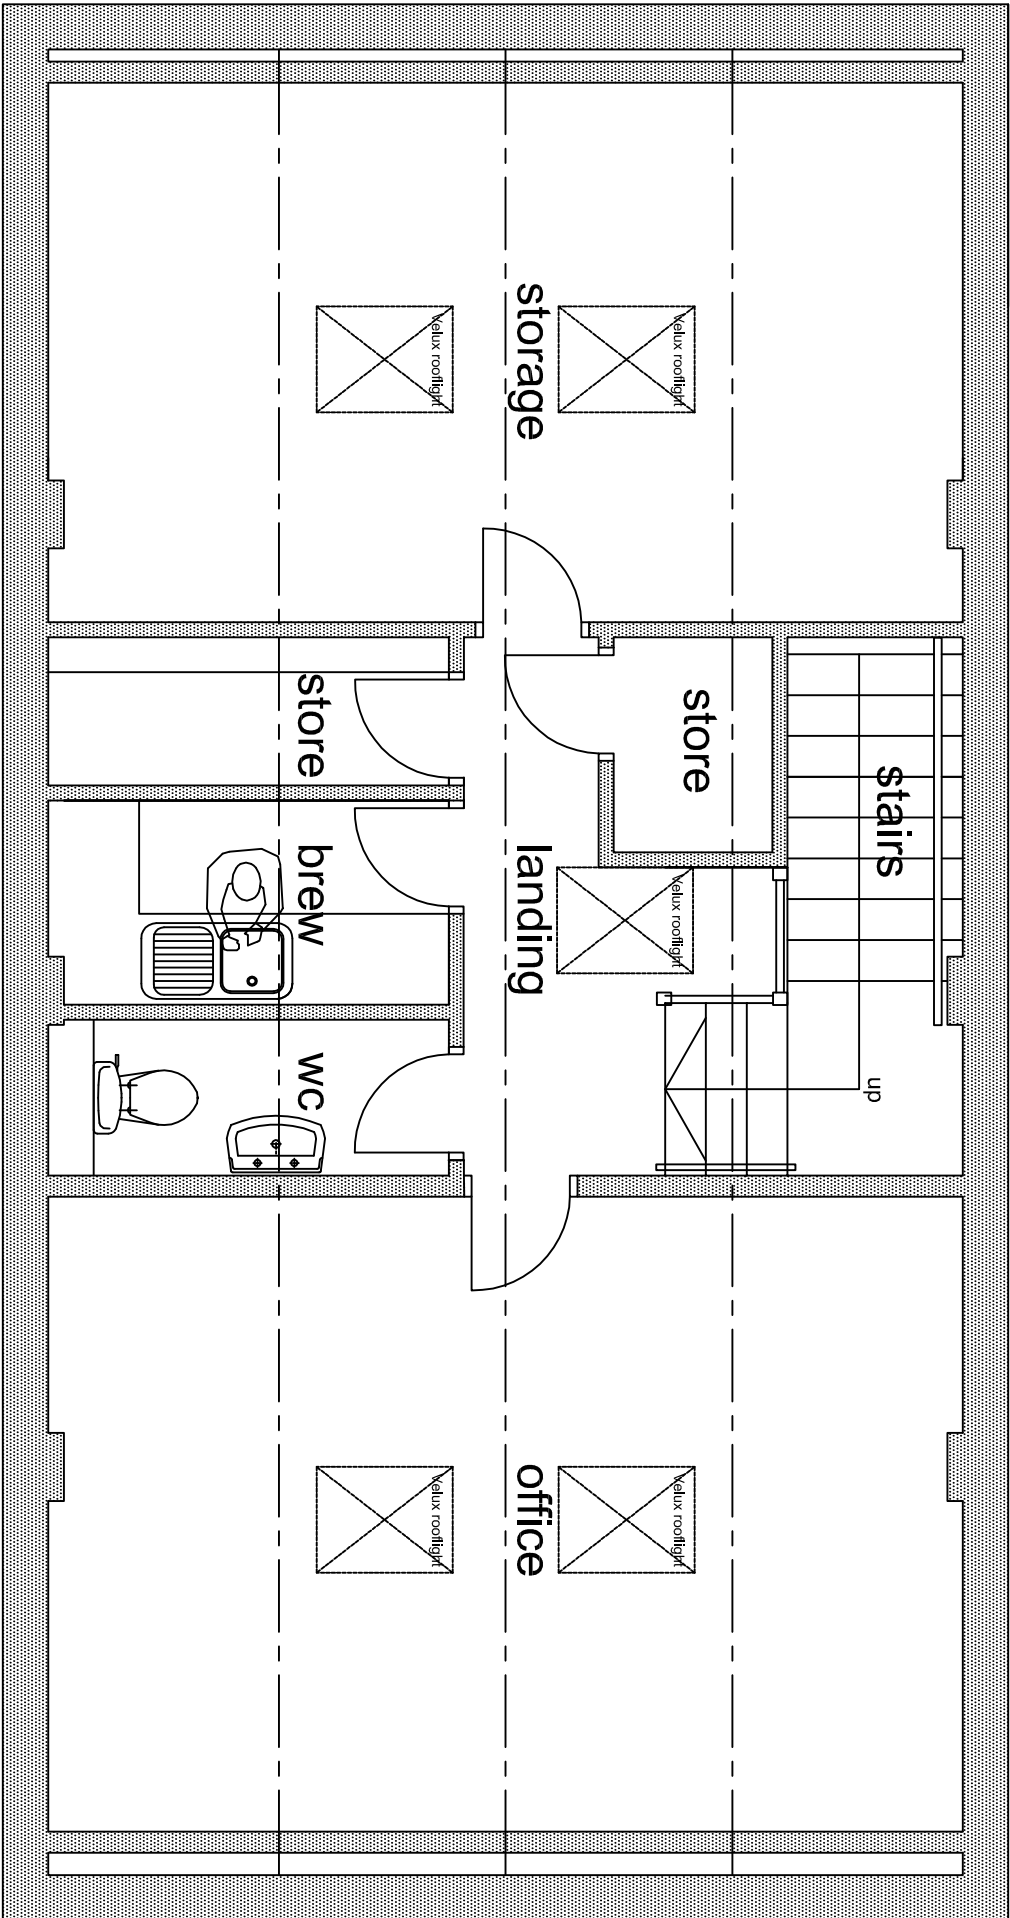

existing first floor plan

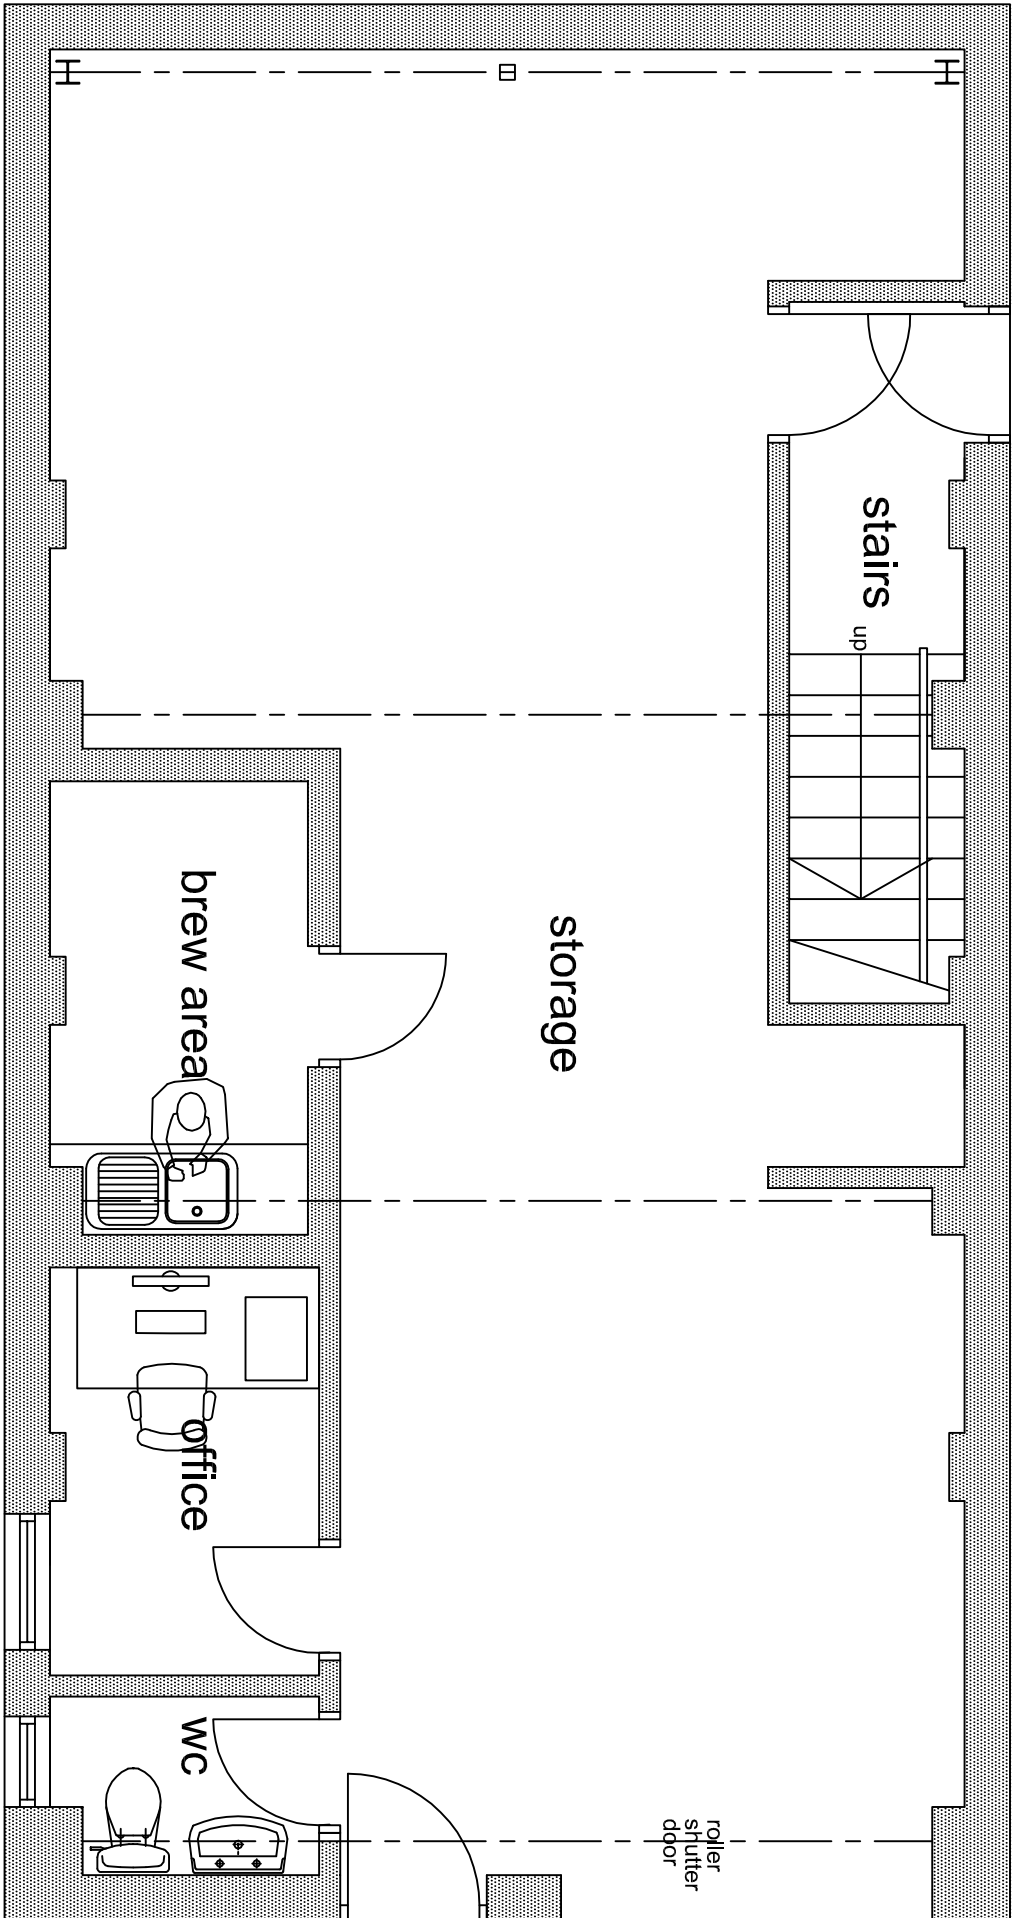

existing ground floor plan

REV	DESCRIPTION	CHECK	DATE
	CLIENT		
	Mr D Lee		
	Fieldham Properties Ltd		
	PROJECT		
	Proposed Change of Use from B8 (Storage) to B1 (Office)		
	DRAWING		
	Proposed Plans		
SCALE	DATE	DRAWN	CHECKED
1:50 @ A2	Apr 2014	tb	
DRAWING NO.	CAD REFERENCE NO.		REVISION
1403/DL/02			