





EXISTING SOUTH WEST FACING FRONT ELEVATION

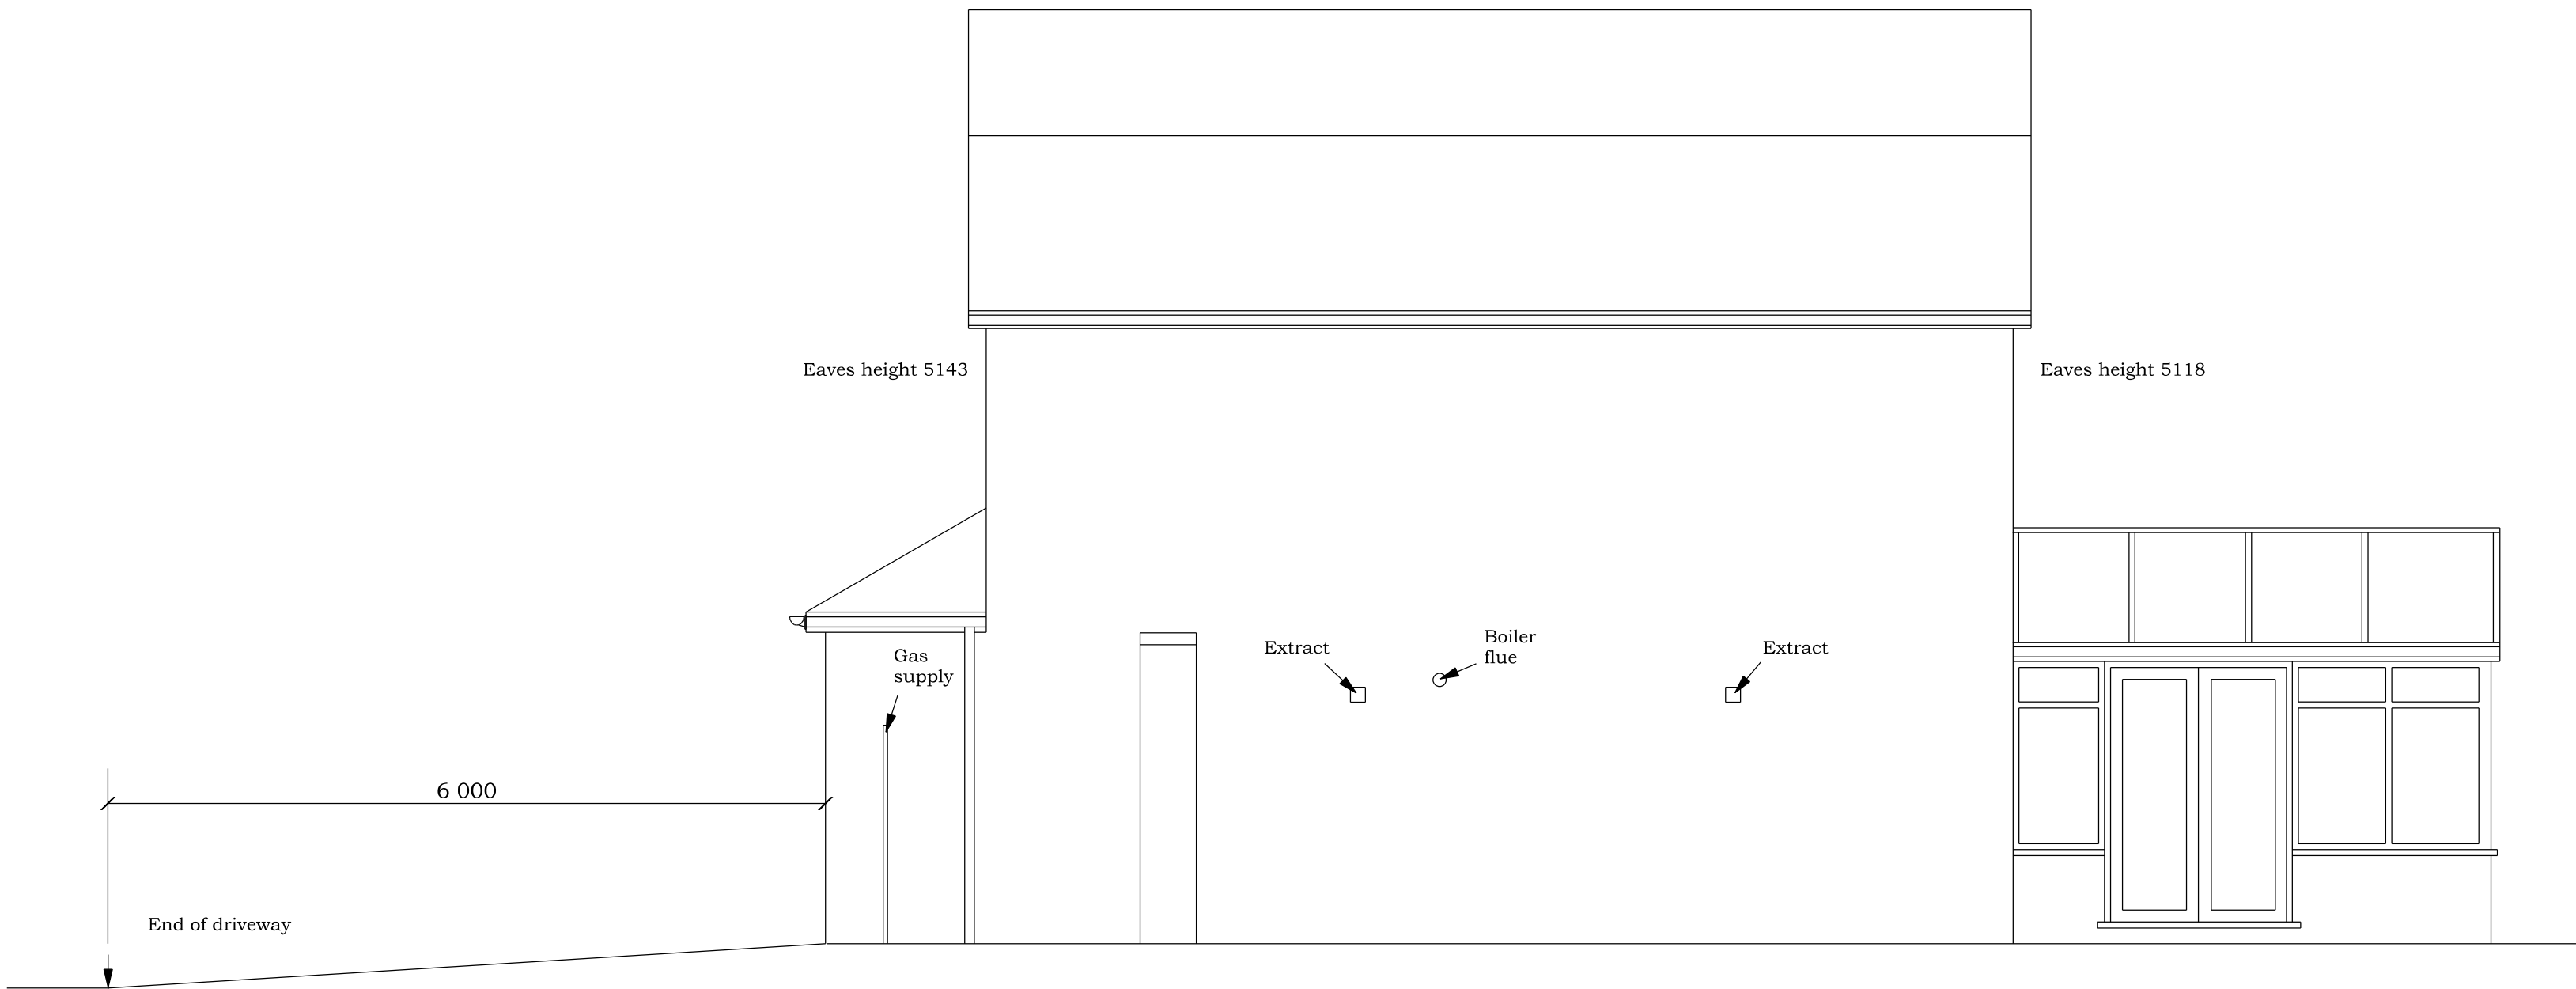

EXISTING SOUTH EAST FACING SIDE ELEVATION

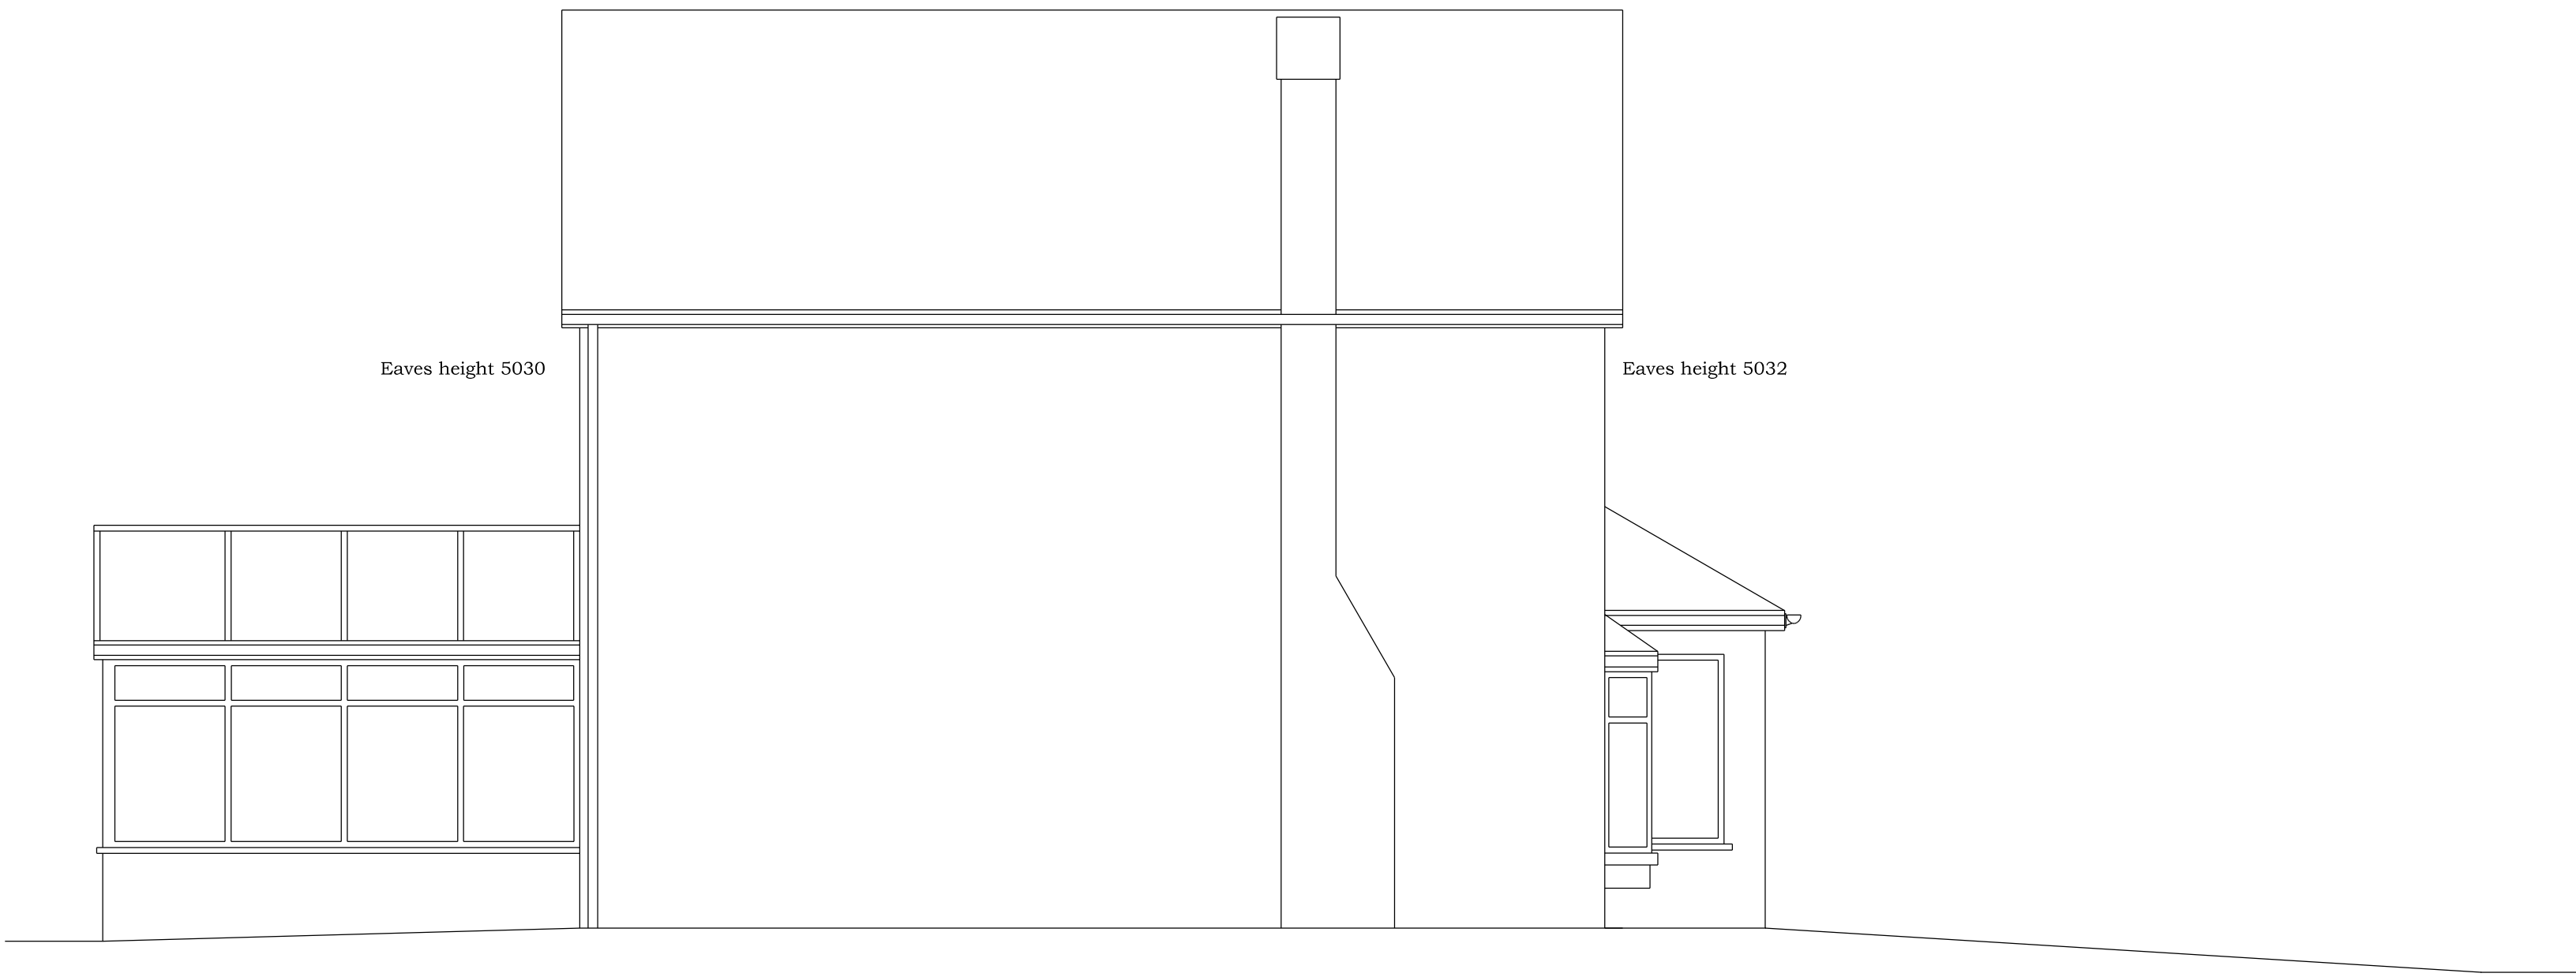


EXISTING NORTH WEST FACING SIDE ELEVATION



EXISTING NORTH EAST FACING REAR ELEVATION

BRADLEY BUILDING DESIGN LTD.
KEEPERS COTTAGE,
LYME PARK,
DISLEY,
STOCKPORT.
SK12 2NS.
01625 858244
Mob 07989 326039
bradleybuildingdesign@btopenworld.com

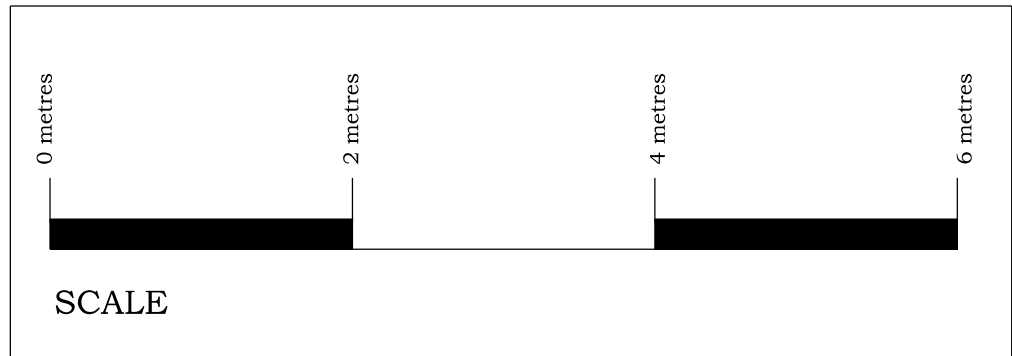

EXISTING ELEVATIONS
DOUBLE STOREY FRONT EXTENSION
for
Mr. and Mrs. S. SULLIVAN,
at
37, HILLINGDON ROAD,
WHITEFIELD,
M45 7GG.
Scale 1:50 @ A1
Date FEBRUARY 2022
Drawing Number 2049/1