
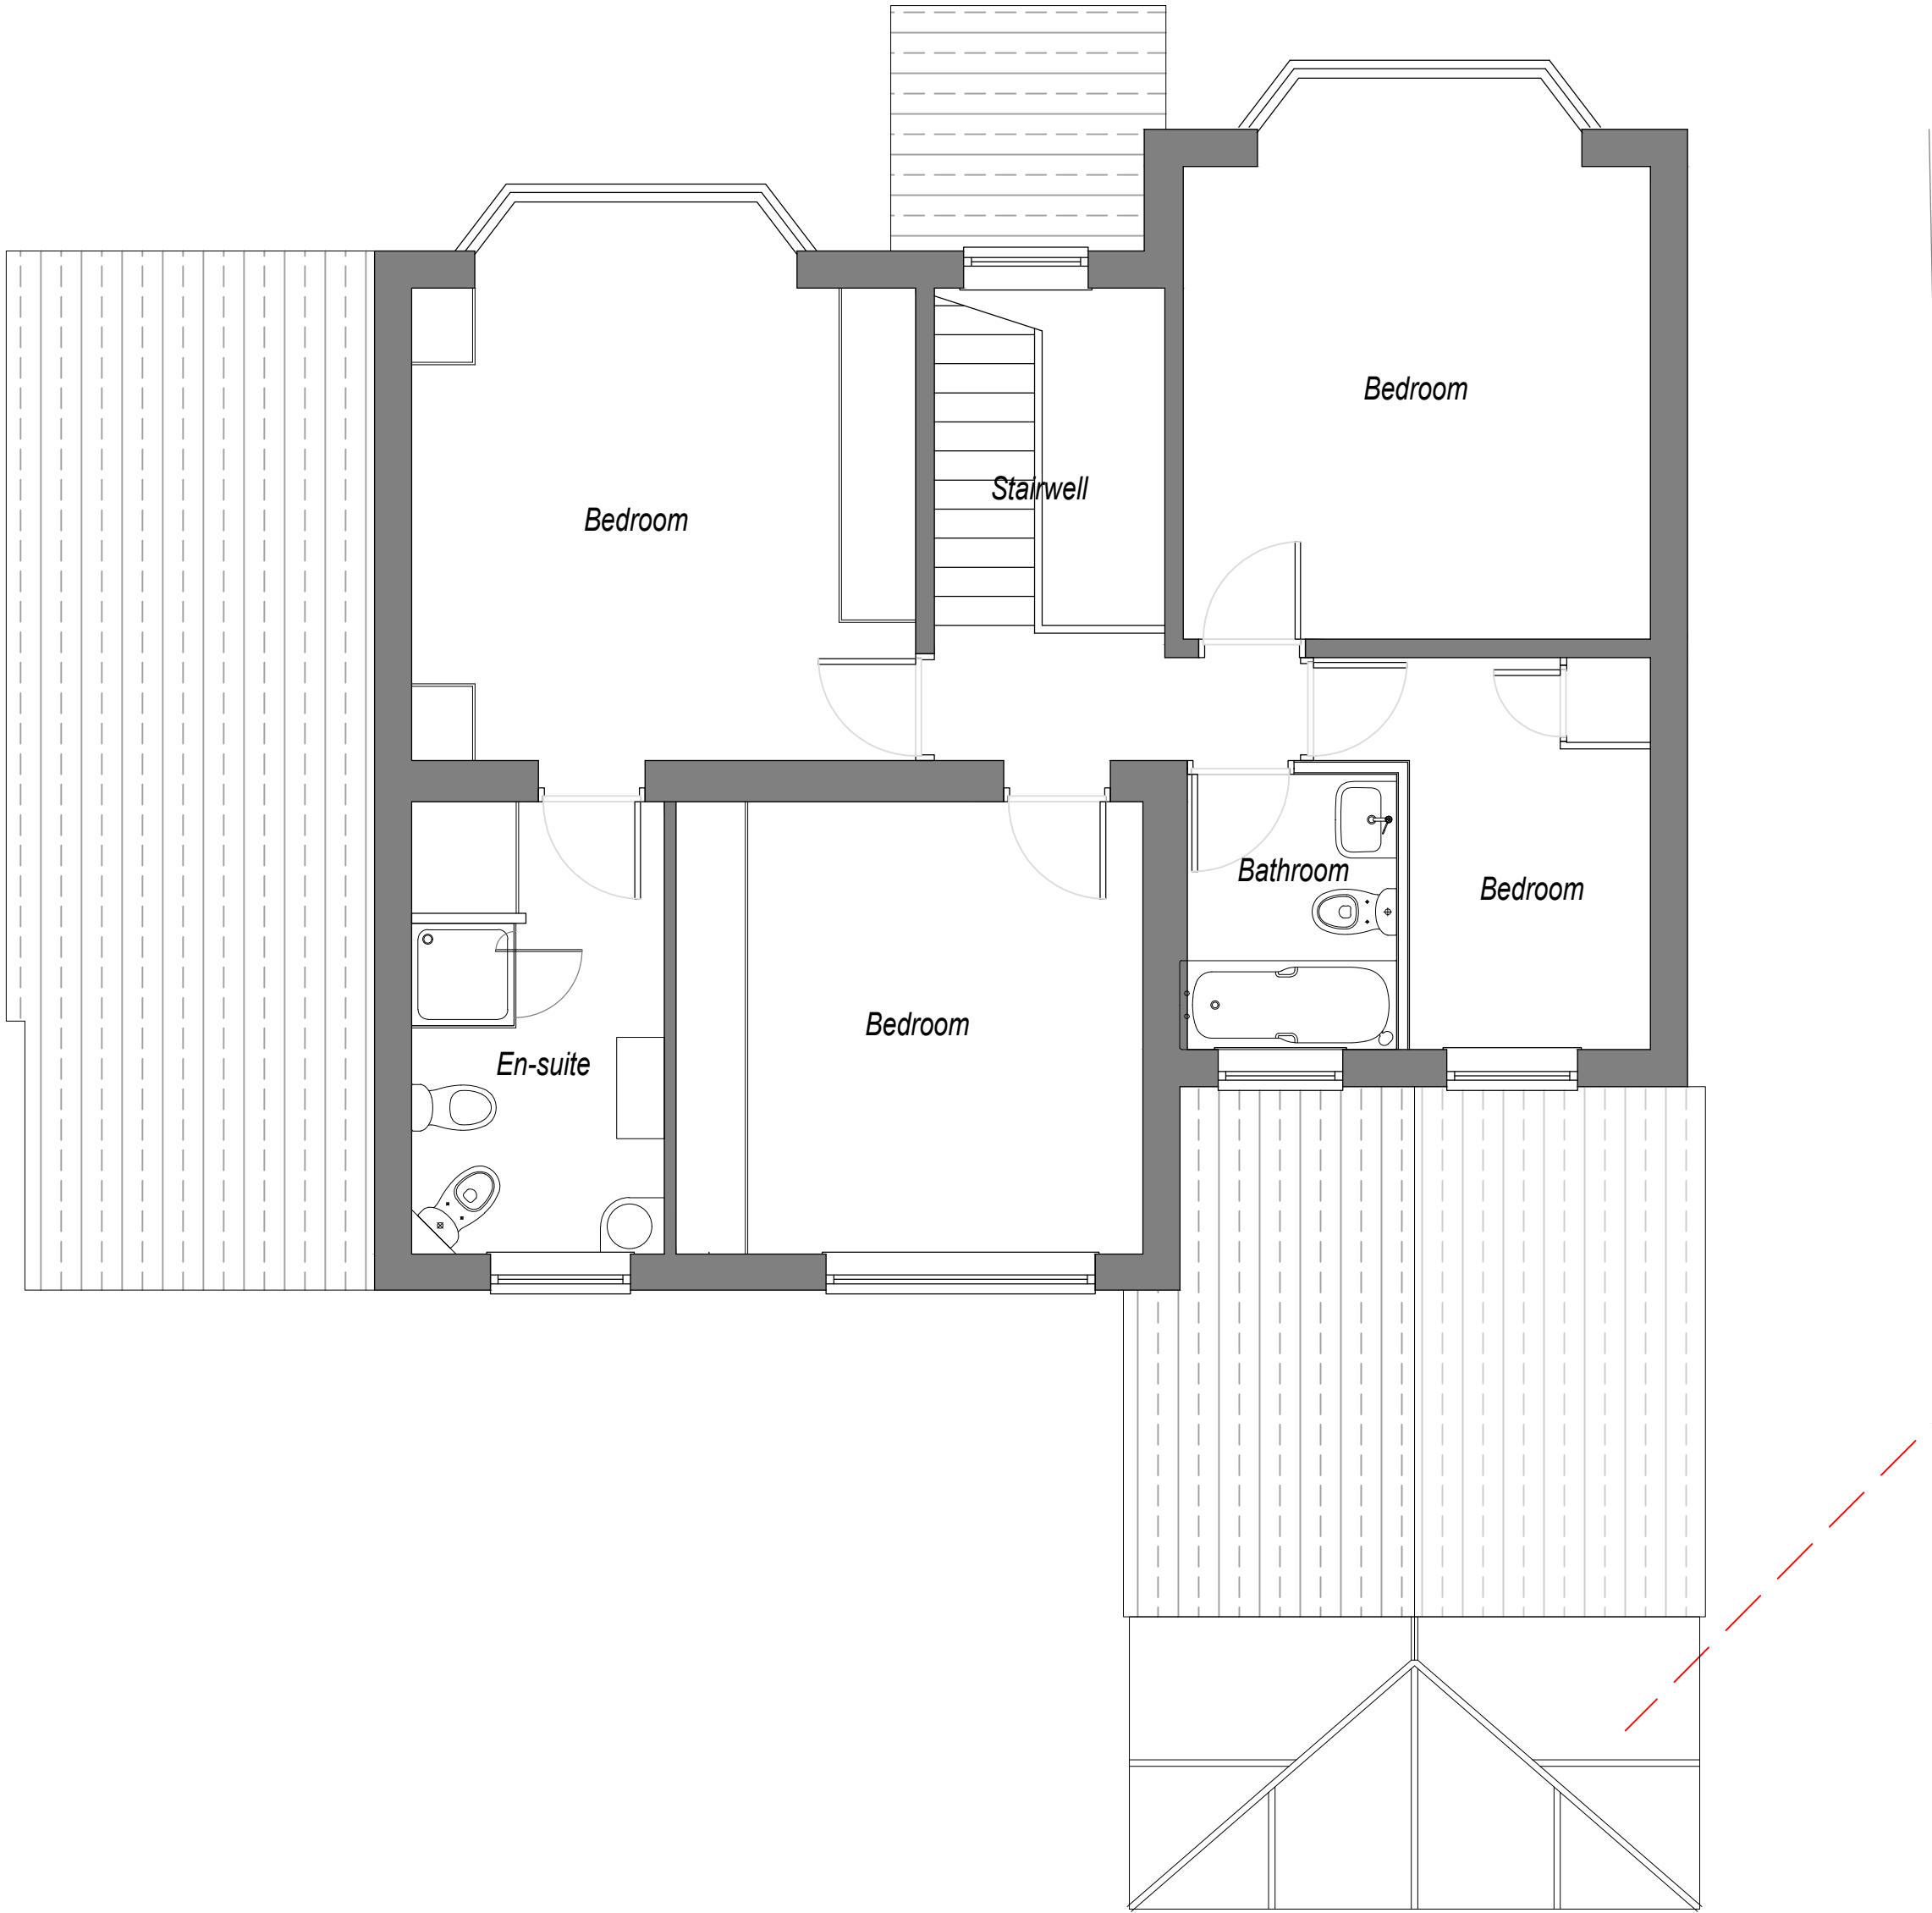
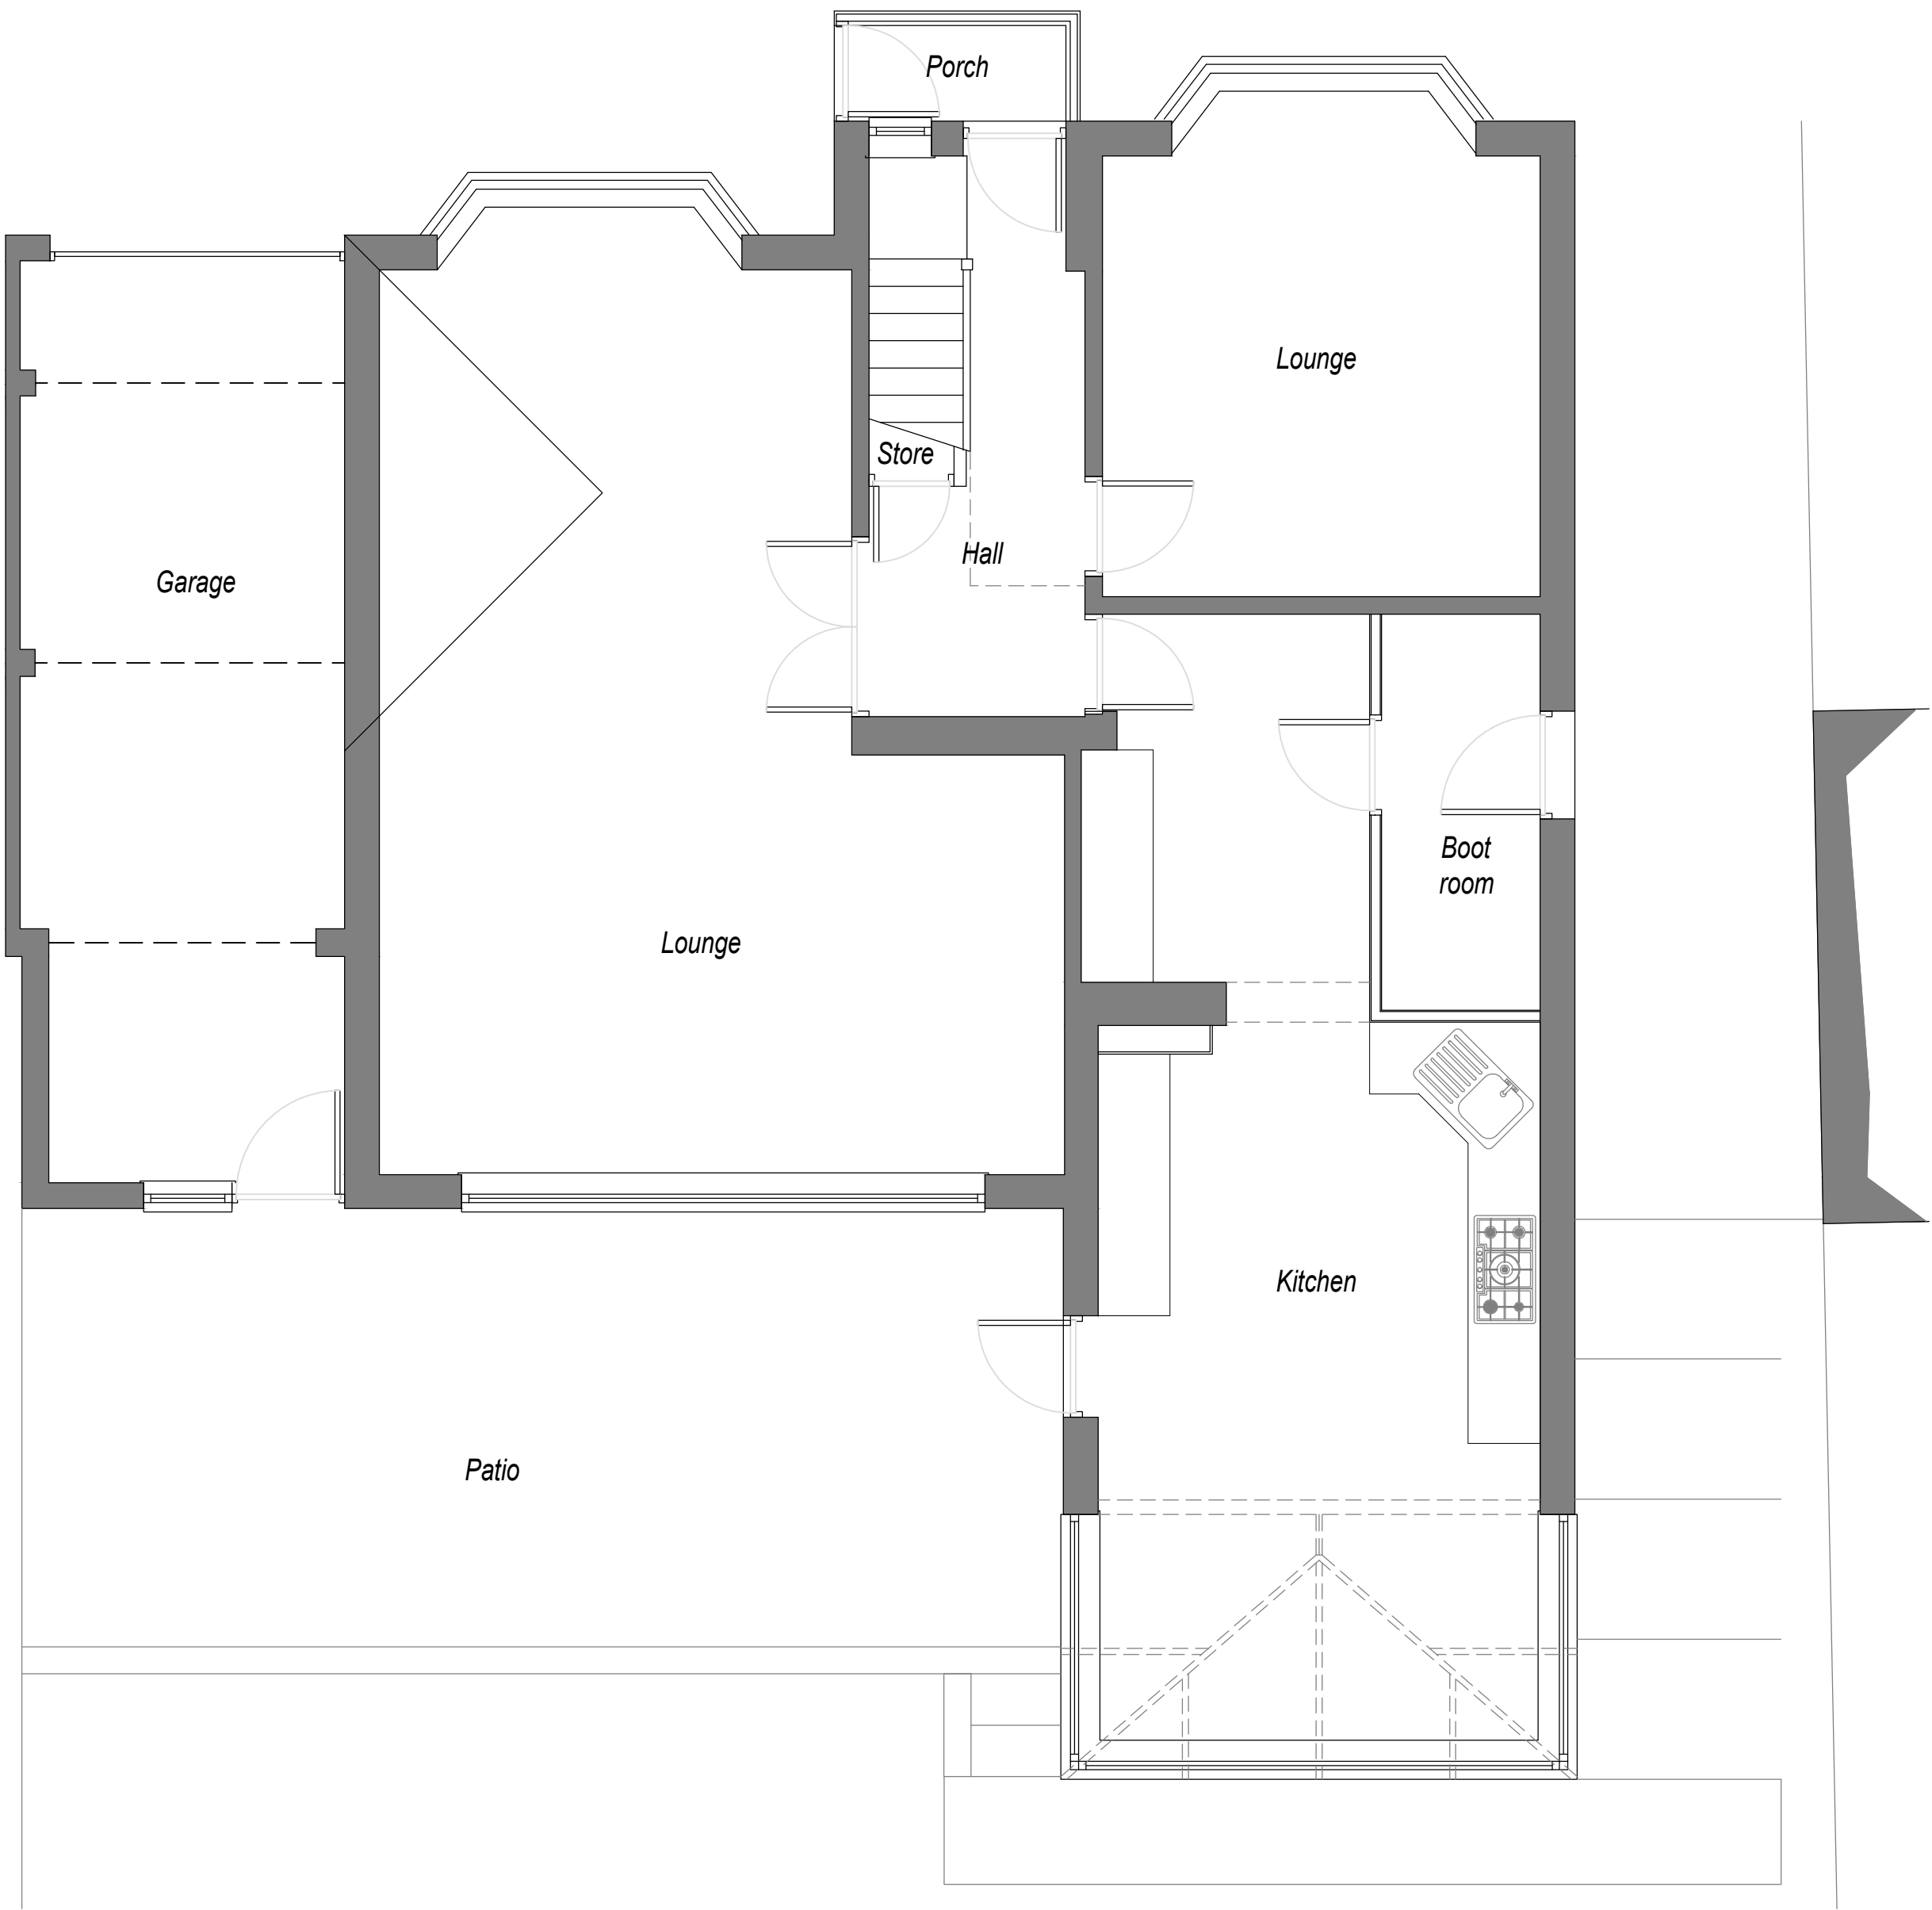


REV	Description	Date	By
PLANNING			

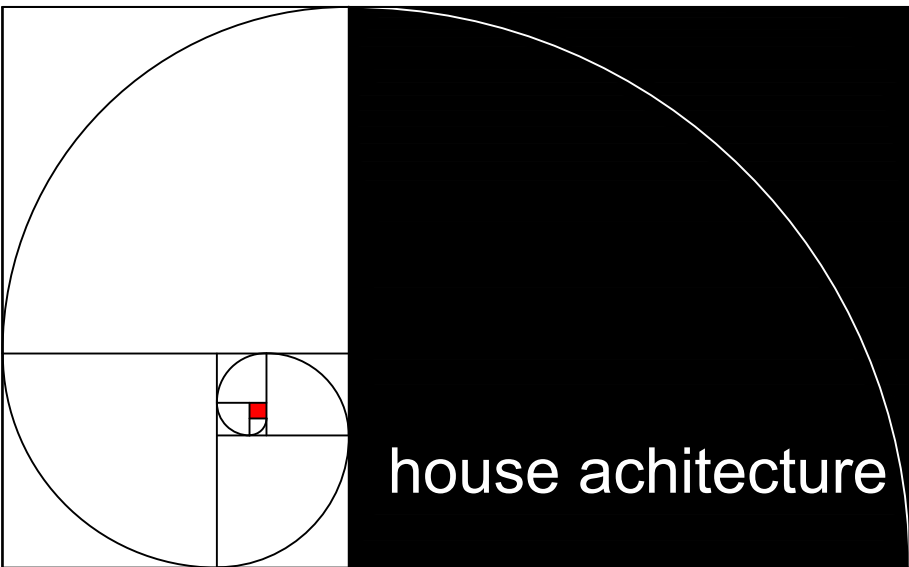

HOUSE ARCHITECTURE GROUP LIMITED Contact Tel: 07725529424 Contact email: rick@housearchitecture.co.uk Web: www.housearchitecture.co.uk	
CLIENT Mr Iftakhar Khan	
PROJECT Proposed Extensions & Alterations to 171 Simister Lane, Bowlee, Middleton M24 4SJ	
TITLE Existing Floor Plans	
Scale @ A1 1:50	Scale @ A3 1:100
Drawn RC	Checked RC
Project No. 23007	Date Aug 23
Drawing No. 23007-AS1	Revision -